


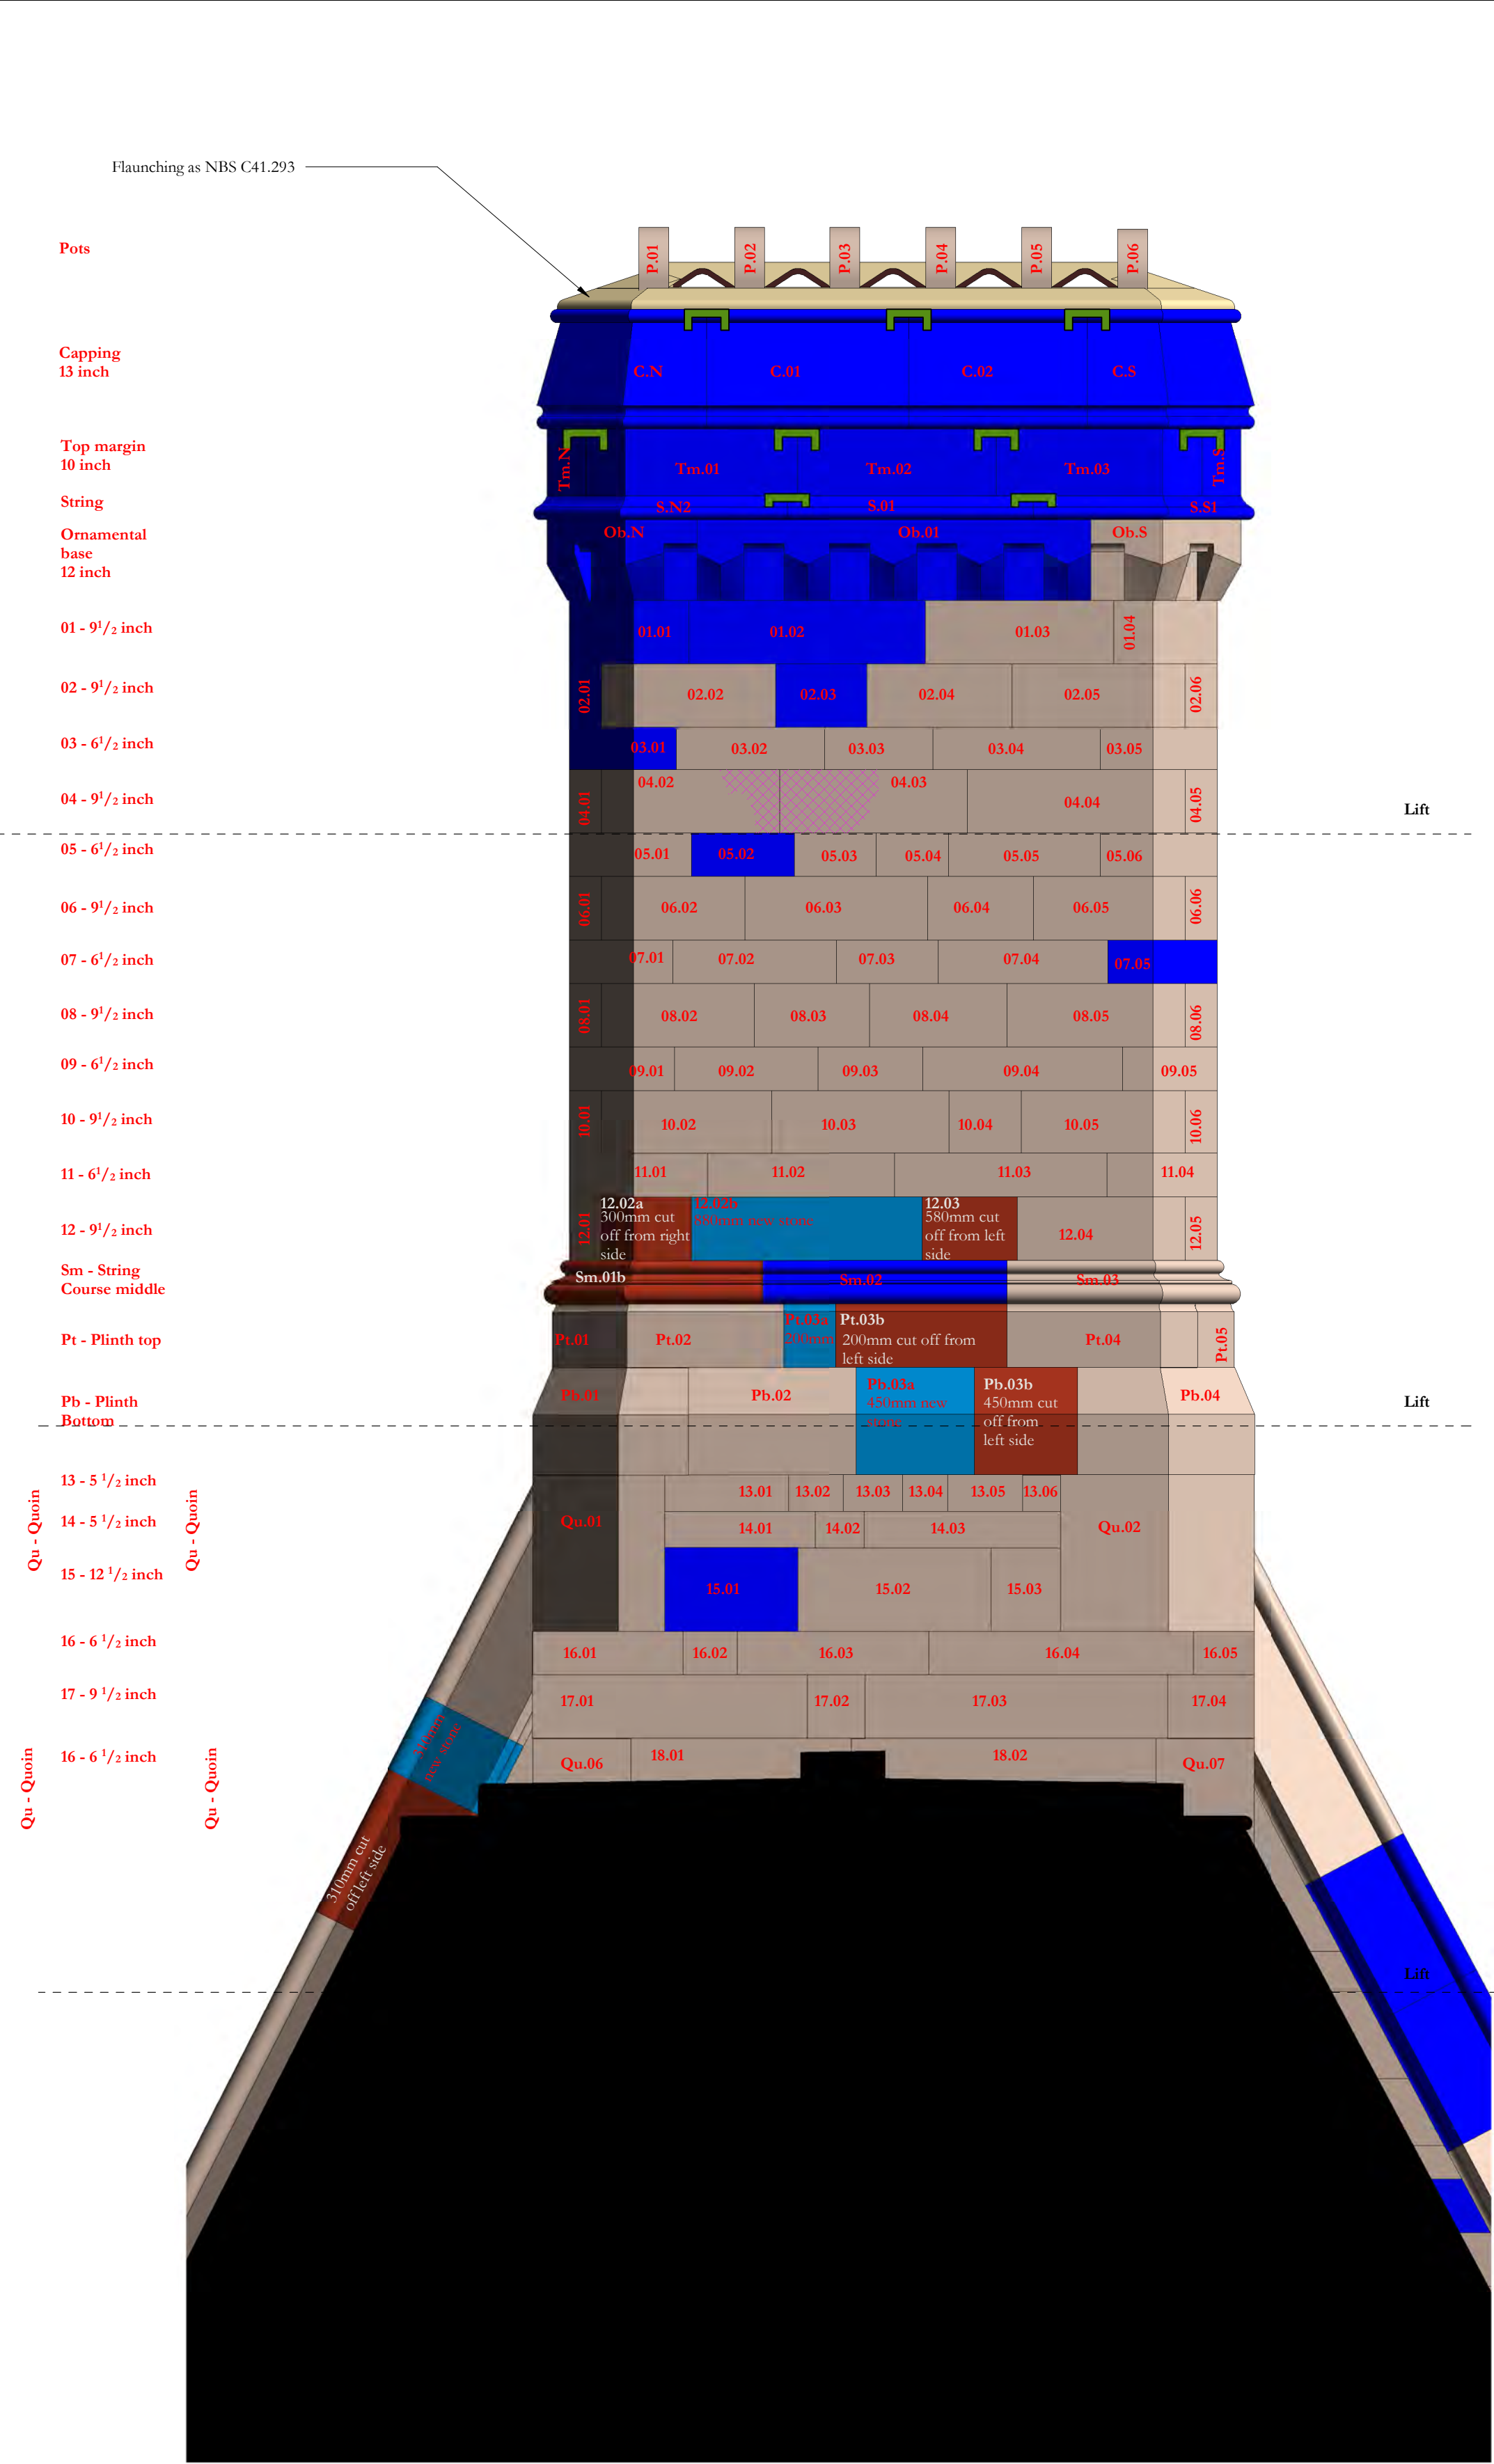


Scale Bars to be used as guidance only - refer to sheet size below

1:100	mm	1000	3000	5000	7000	
1:200	mm	5000	8000	12000	16000	
1:500	M	5	15	25	35	
1:1250	M	10	30	50	70	90

Notes:
Drawings are based on survey data and may not accurately represent what is physically present.
Do not scale from this drawing. All dimensions are to be verified on site before proceeding with the work.
All dimensions are in millimeters unless noted otherwise.
Purcell shall be notified in writing of any discrepancies.

Key Plan

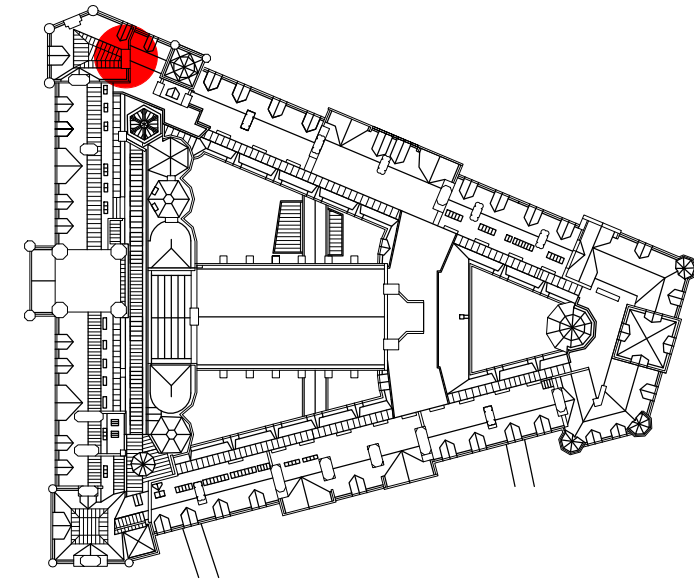

KEY

05.04

Existing stone and reference number

05.04

Existing stone to be adjusted and retained.

05.04

Existing eroded or damaged stone to be reused after cutting to new size

05.04 = R3.03

Existing stone cut to new size and used to replace damaged or eroded stone.

05.04

New stone like for like replacement of existing

05.04

New stone new size to suit location following adjustment of existing stones

05.04

Course number (from top down)

Descalce stone as NBS clause C41.456

Redress stone as NBS clause C41.459

Proposed extent of dismantling and rebuild

Replacement cramps between stones as NBS reference C41.282

Remove metal fixing and fill hole as NBS reference C41.411

Replacement cramps between stones as NBS reference C41.285

Mortar repair as NBS reference C41.518

Replacement cramps across feathers as NBS reference C41.283

Replace eroded clay bricks as NBS clause C41.276

NOTES
Refer to NBS reference C41.321 for rebuilding chimneys.
Sections of chimney that are not rebuilt are to be repointed as NBS reference C41.821 with brick sections repointed as reference C41.822
The whole chimney is to be repointed as NBS reference C41.805

-	21/05/2021	GR	TK	First Issue
ISSUE	DATE	APPROVED	DRAWN	DESCRIPTION

OUR TOWN HALL PROJECT

PURCELL

Project Office, Room 308, Town Hall, MANCHESTER M60 2L1
+44 (0) 7970 097 432
www.purcelluk.com

PROJECT STATUS	Riba Stage 5
CLIENT	Manchester City Council
PROJECT	Our Town Hall
DRAWING TITLE	Chimney number CS09 proposed repairs west elevation
SIZE & SCALE	A2: As indicated
DRAWING STATUS	S4 - Construction
JOB NUMBER	236959
DRAWING NO.	
REV	
OTH-PUR-TH-RF-DWG-A-4169 -	
© PURCELL 2012. PURCELL IS THE TRADING NAME OF PURCELL MILLER TRITTON LLP	