


The scaling of this drawing cannot be assured				
Revision		Date	Drm	Ckd
P1	Draft Issue	16/09/21	IR	PN
P2	Draft Issue	15/12/21	DK	PN
P3	Client comments incorporated	03/03/22	DK	PN
P4	Work in progress	09/03/22	DK	PN



Front Elevation
1 : 50

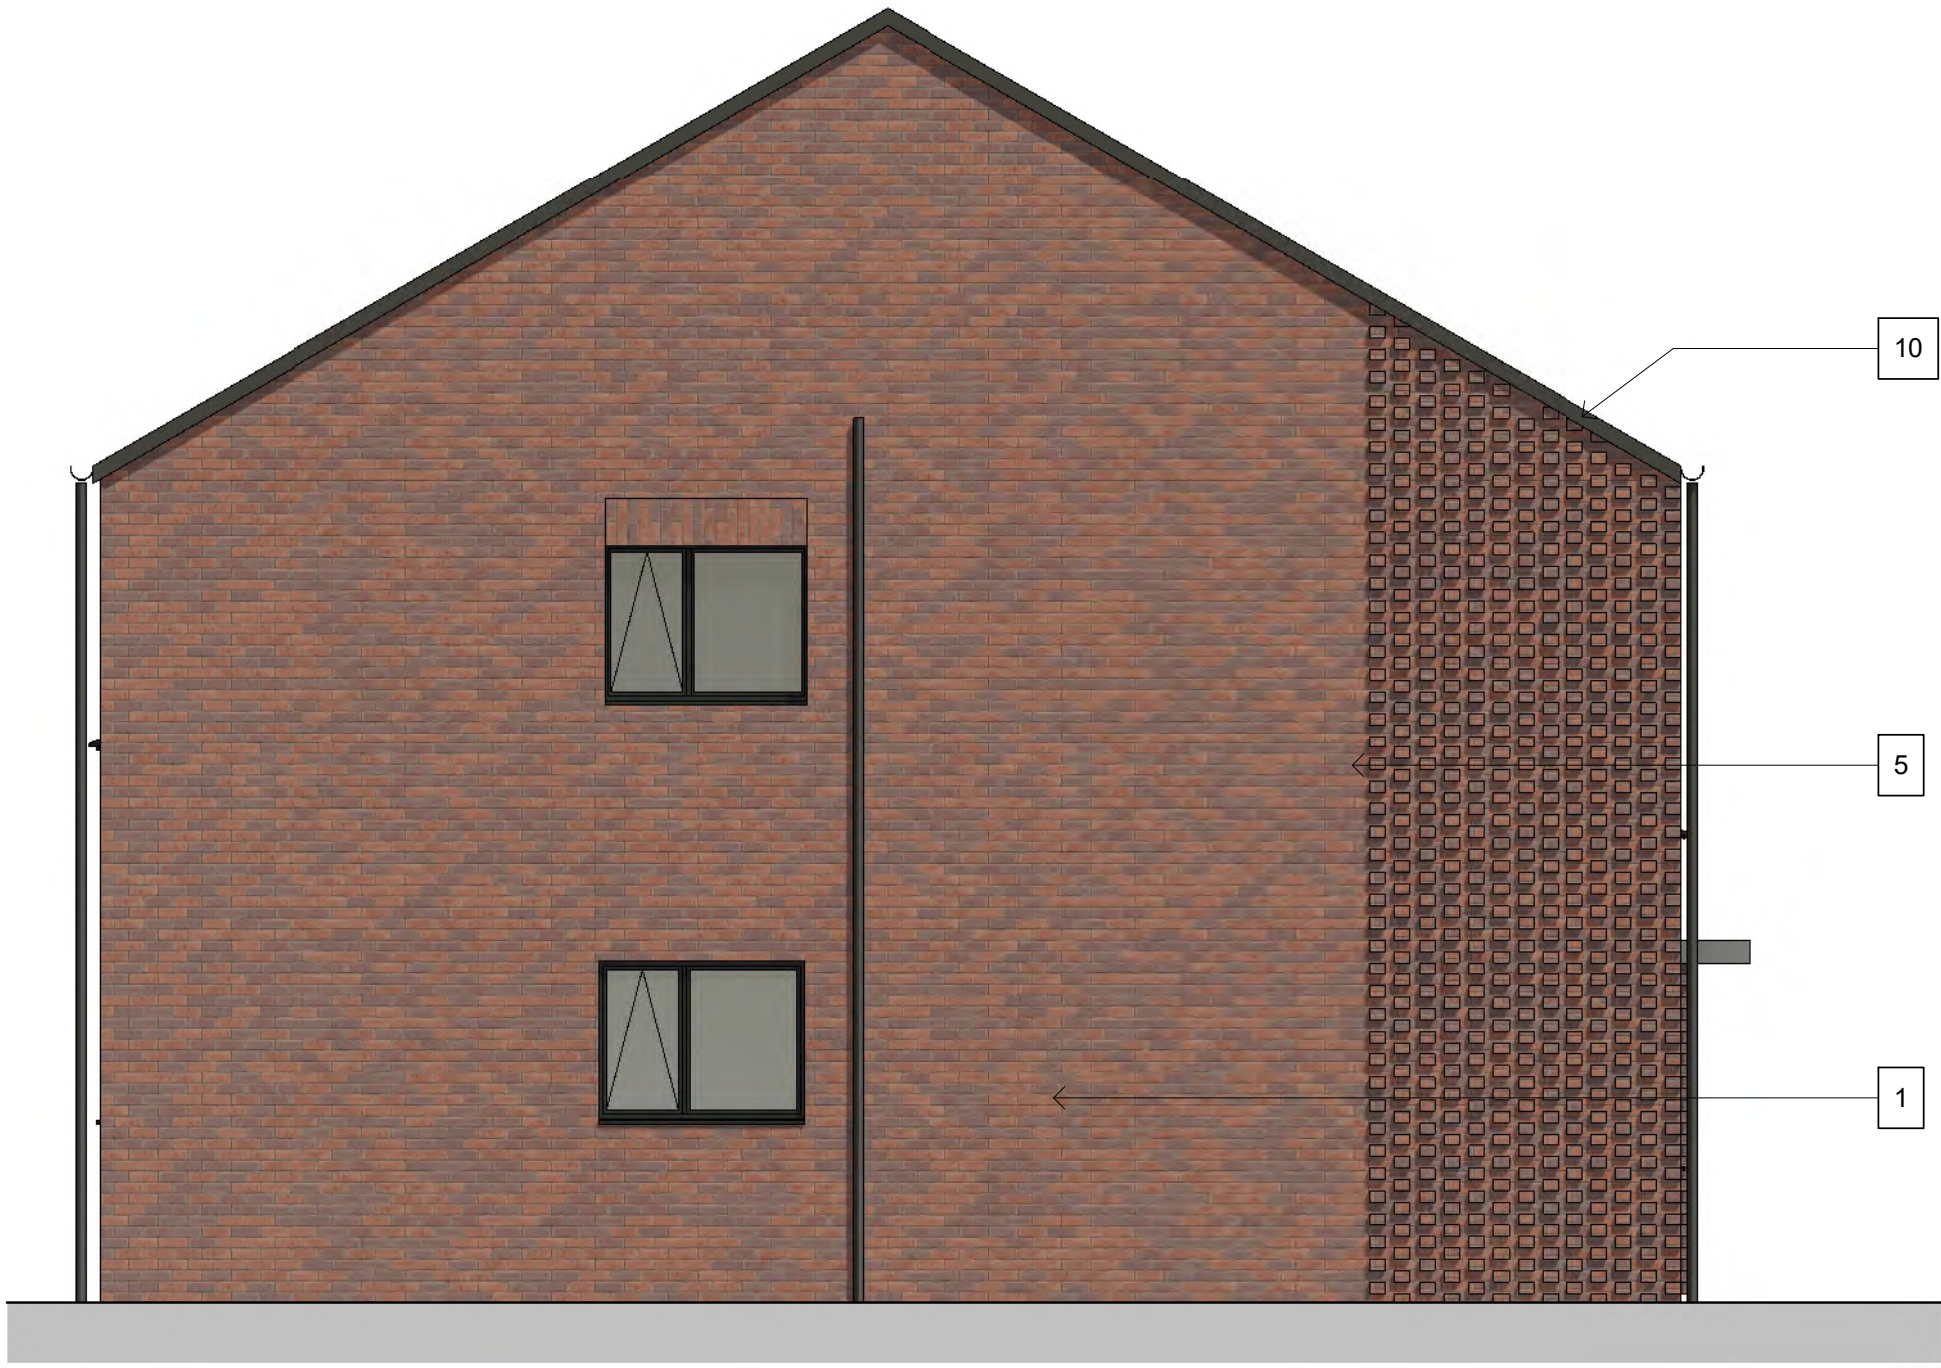


Side Elevation
1 : 50




Rear Elevation
1 : 50

Elevation Notes


- 1 FACING BRICK (VARIES BY PLOT)
- 2 COMPOSITE DOOR WITH VISION PANEL (ANTHRACITE GREY)
- 3 GREY CANOPY
- 4 GREY WINDOW FRAMES AND CILL
- 5 PROTRUDING BRICK DETAIL
- 6 BRICK SOLDIER COURSE LINTEL TO UPPER WINDOWS
- 7 CLIPPED EAVES DETAIL
- 8 CLAY ROOF TILES
- 9 ROOF PV PANELS (SUBJECT TO SAP CALCS)
- 10 FLUSH BEDDED VERGE DETAIL

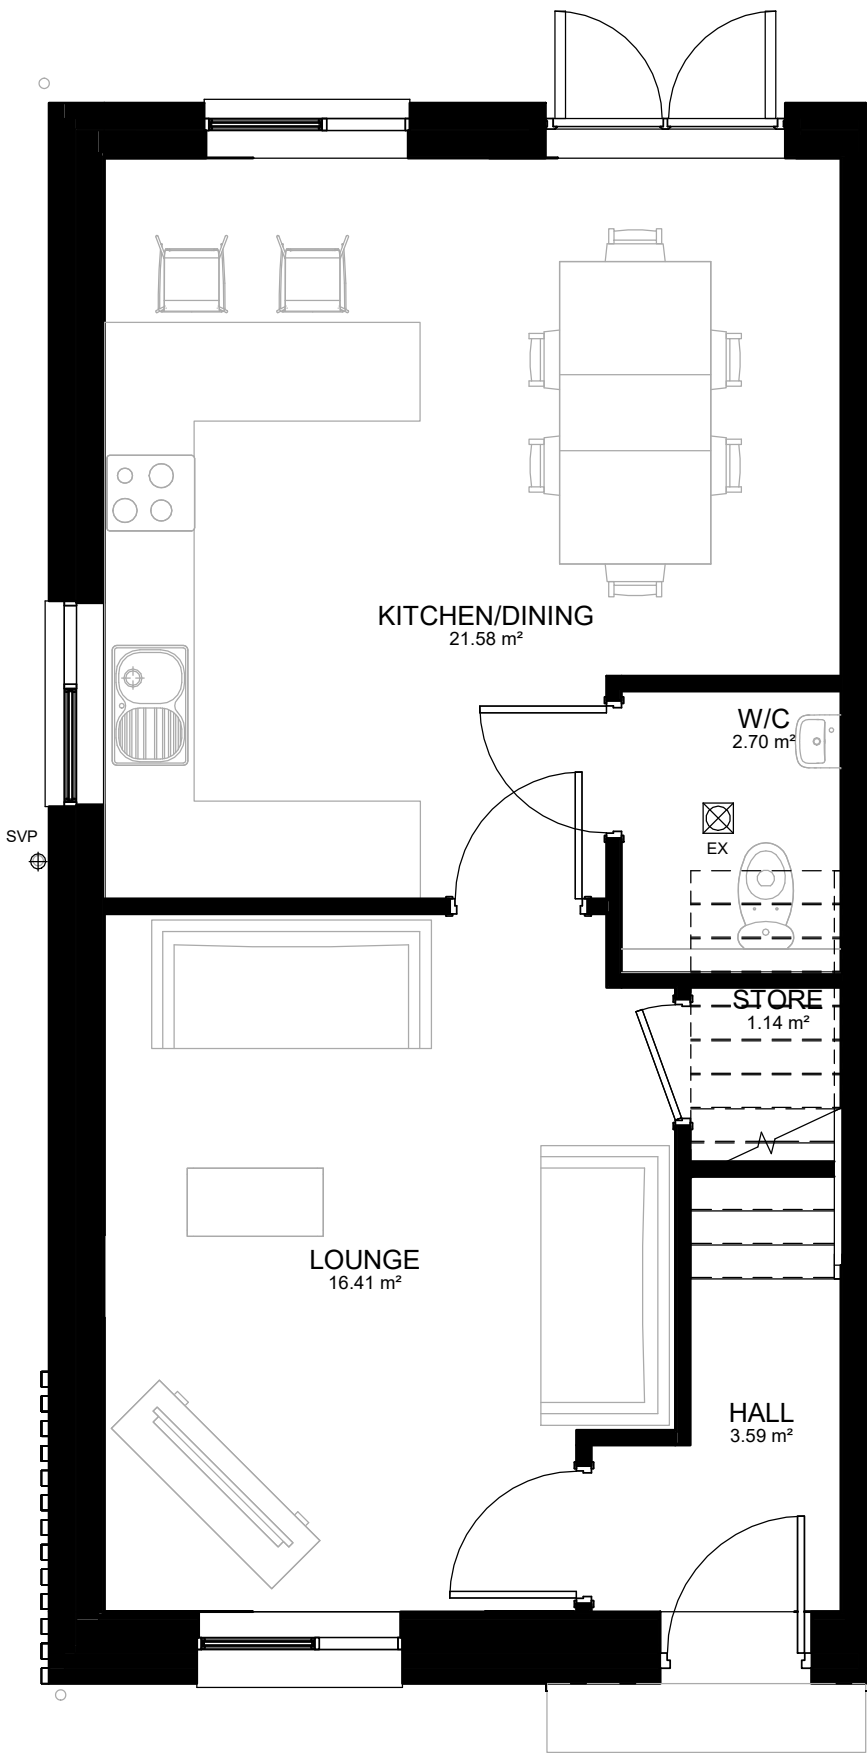


GROUND FLOOR
1 : 50

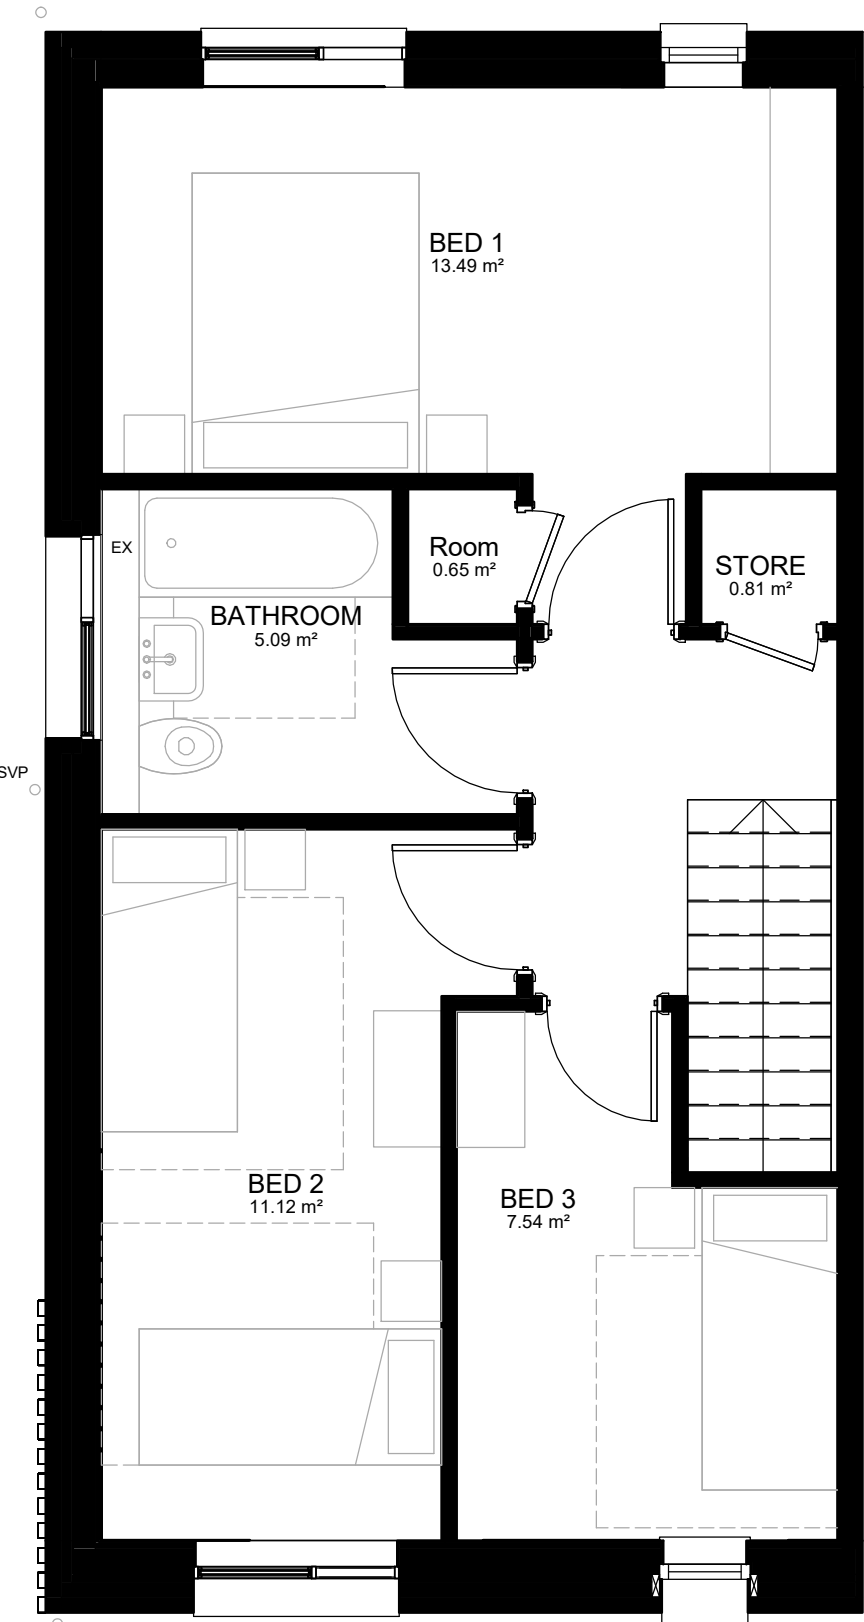

FIRST FLOOR
1 : 50

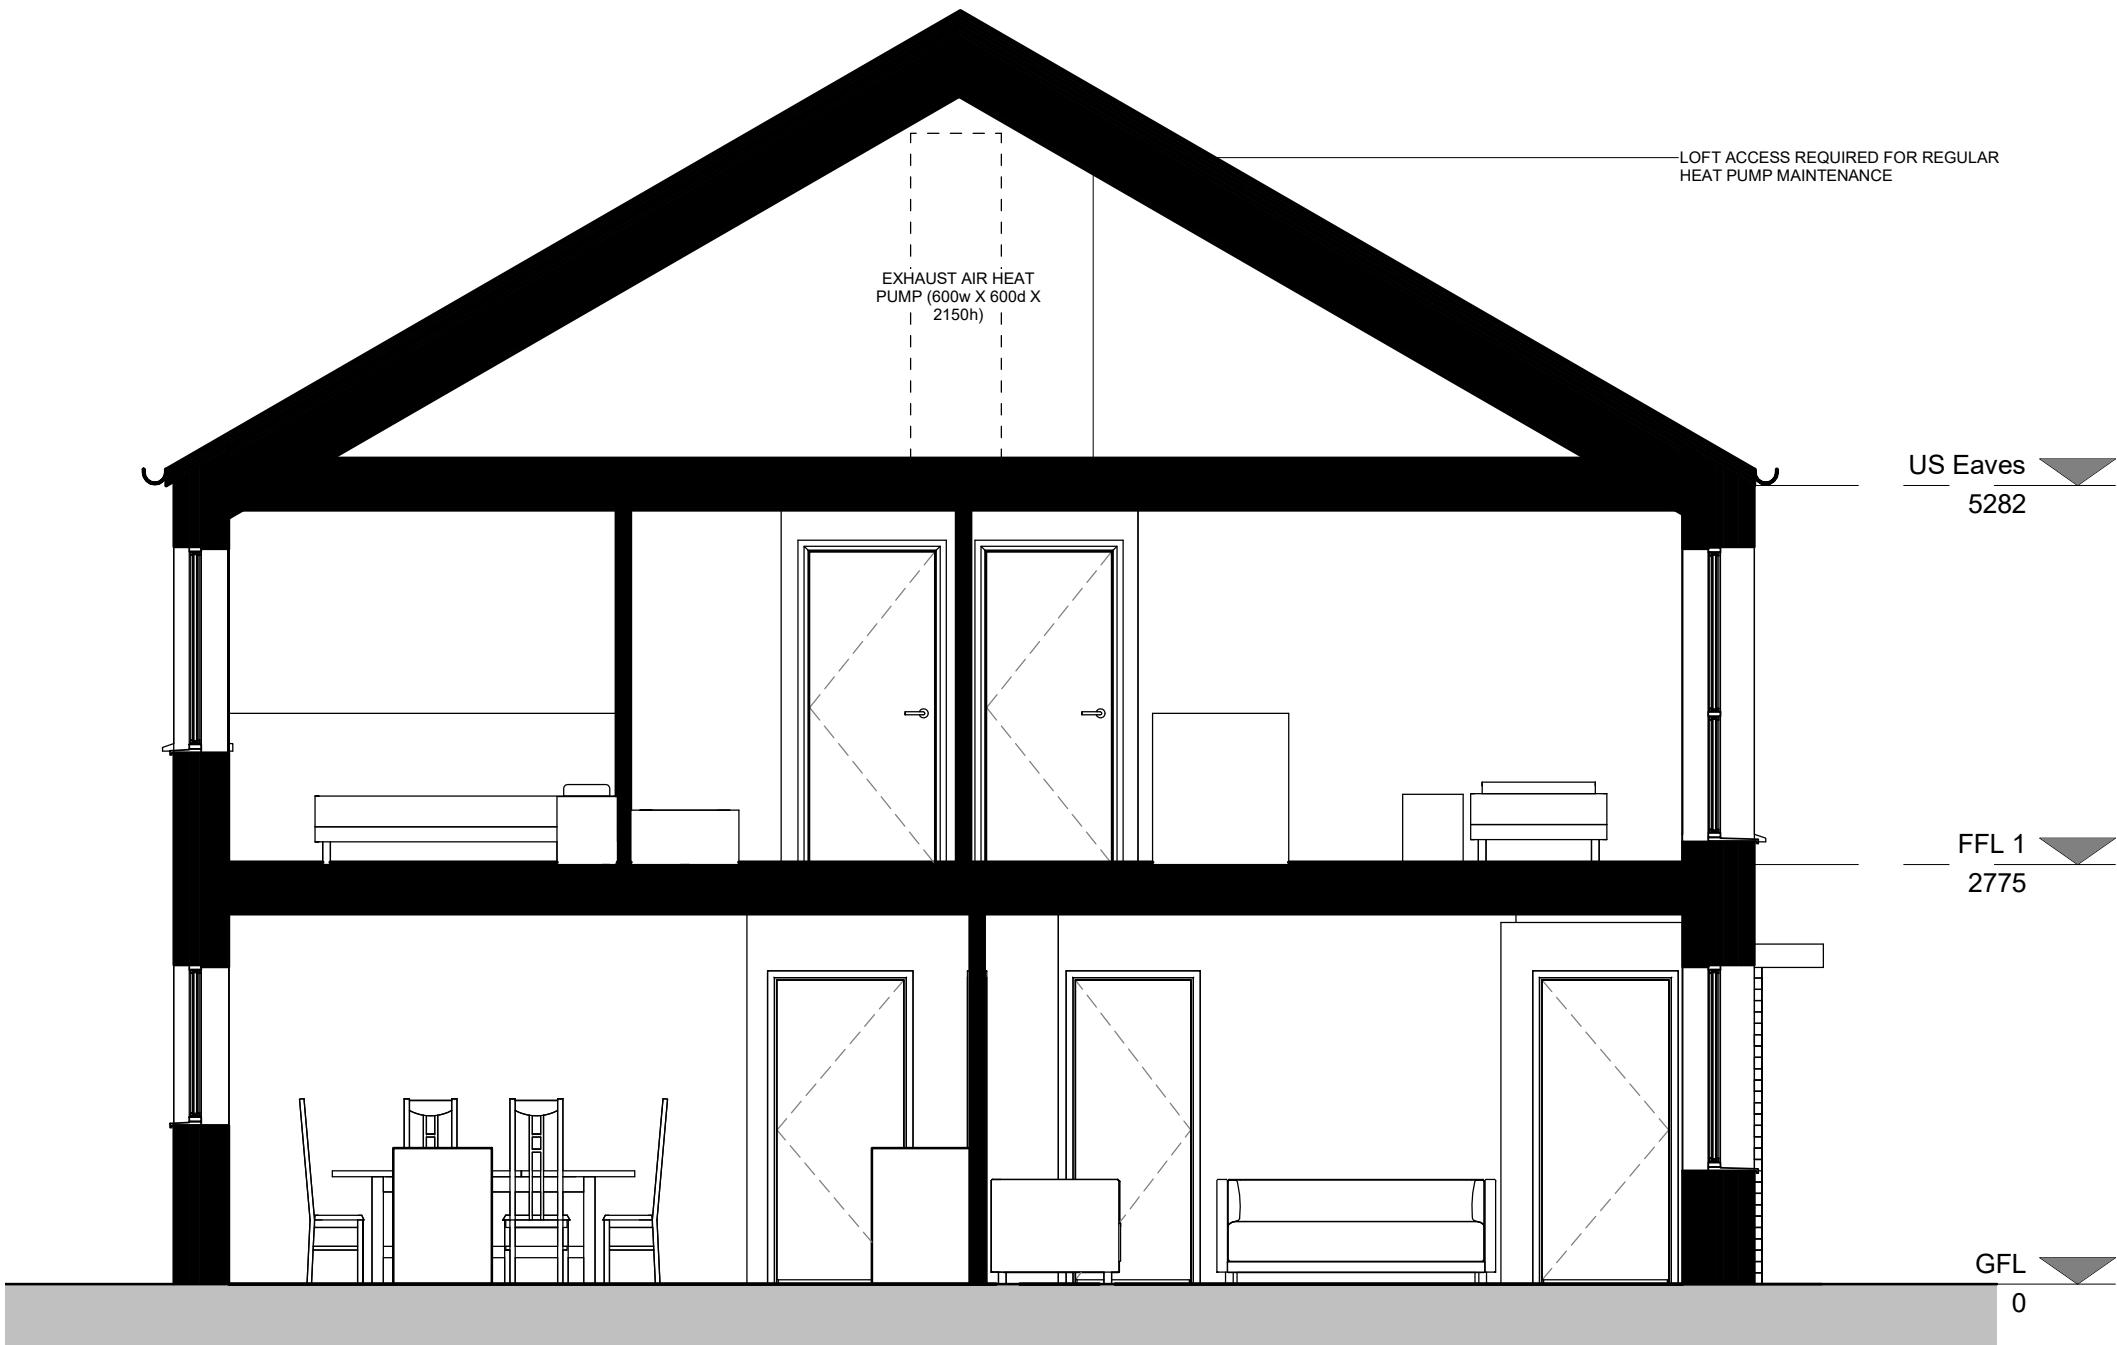

SECTION
1 : 50

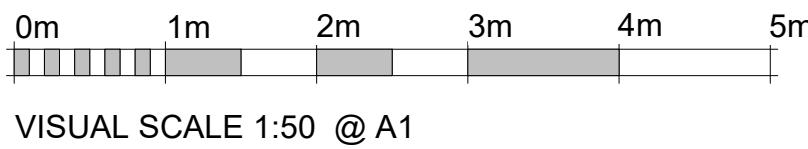

WORK IN PROGRESS

Project
TEN ACRES LANE
Drawing Title
House Type I Corner turner (3B5P)

Date
16/09/21
Project No
32576
Scale
1 : 50 @ A1
Drawing No
A-P19-009
Drawn by
IR
Check by
PN
Revision
P4

BARTON WILLMORE

Town Planning • Masterplanning & Urban Design • Architecture •
Landscape Planning & Design • Infrastructure & Environmental
Planning • Heritage • Graphic Communication •
Communications & Engagement • Development Economics



Offices at Birmingham Bristol Cambridge Cardiff Ebbw Vale Edinburgh
Glasgow Leeds London Manchester Newcastle Reading Southampton