




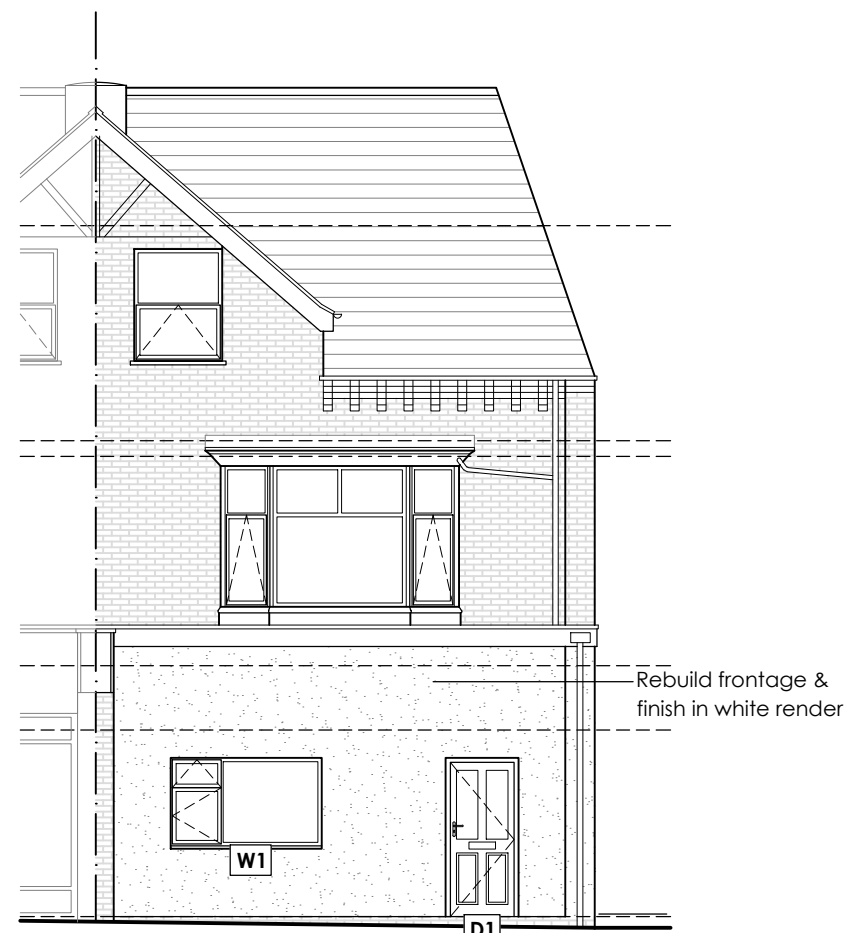


Front (North East) Elevation
Scale: 1:100

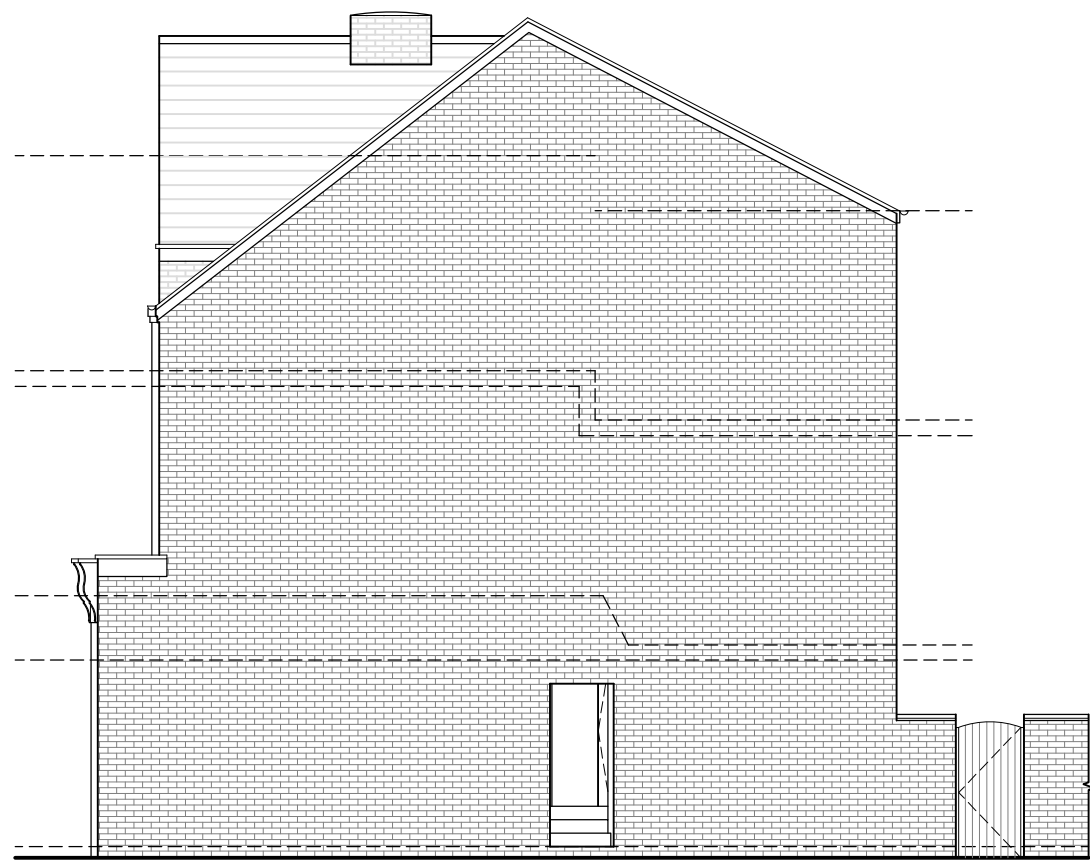

Side (North West) Elevation
Scale: 1:100

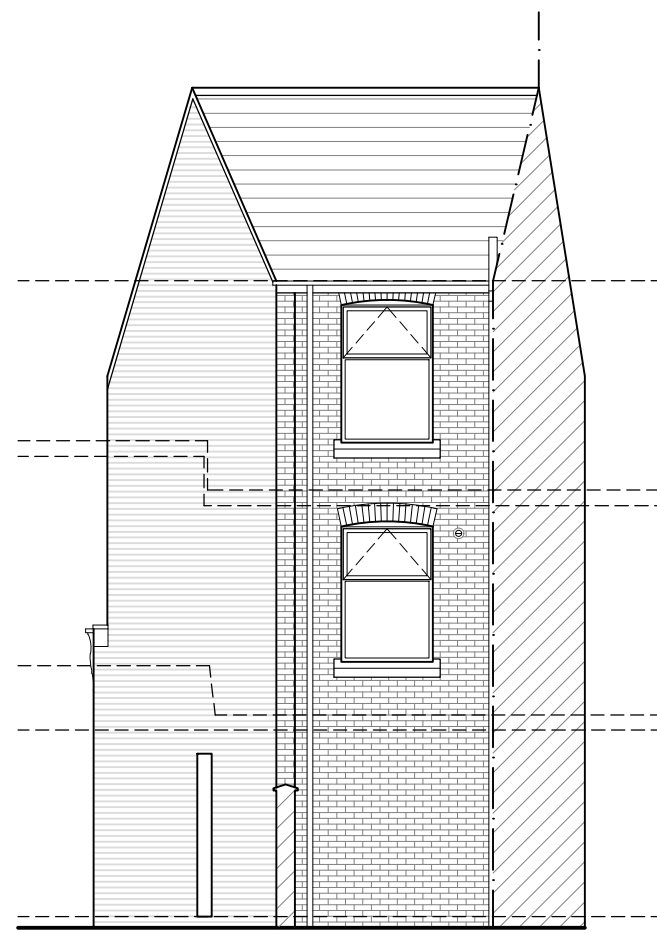

Rear Elevation
Scale: 1:100

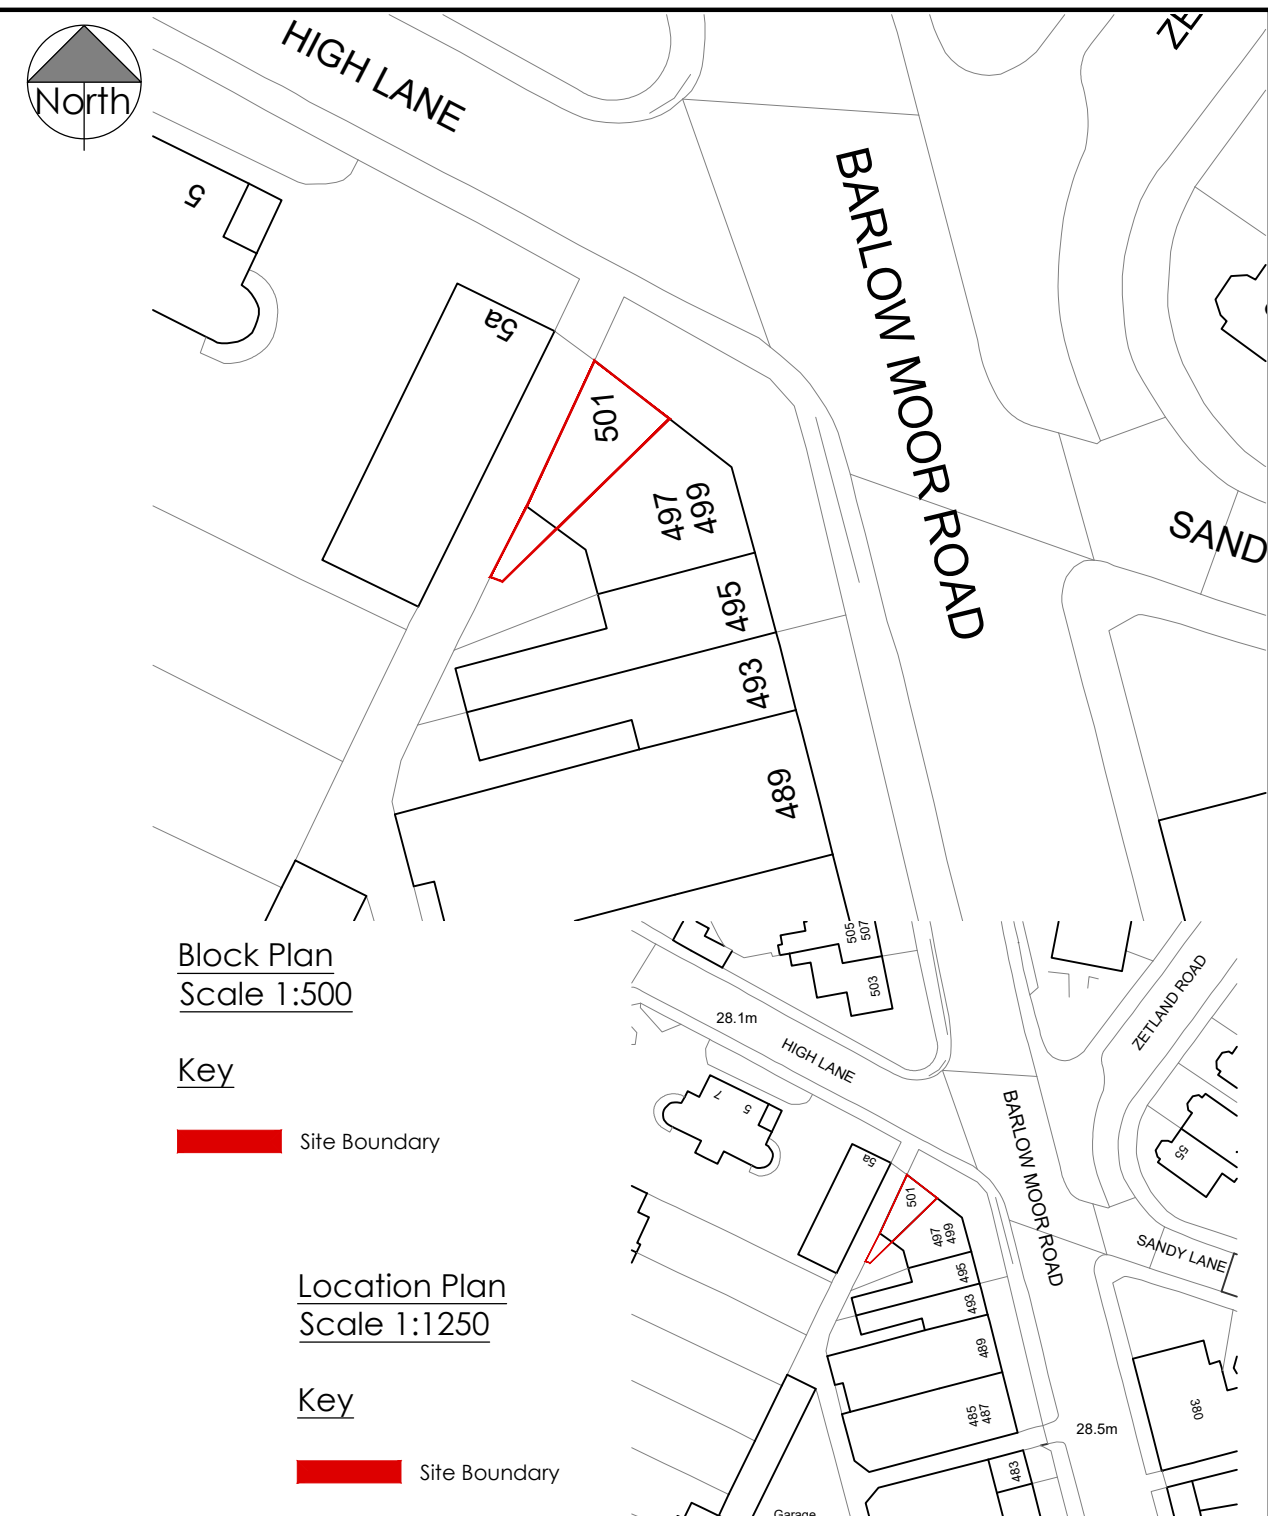


Block Plan
Scale 1:500

Key
Site Boundary


Location Plan
Scale 1:1250

Key
Site Boundary

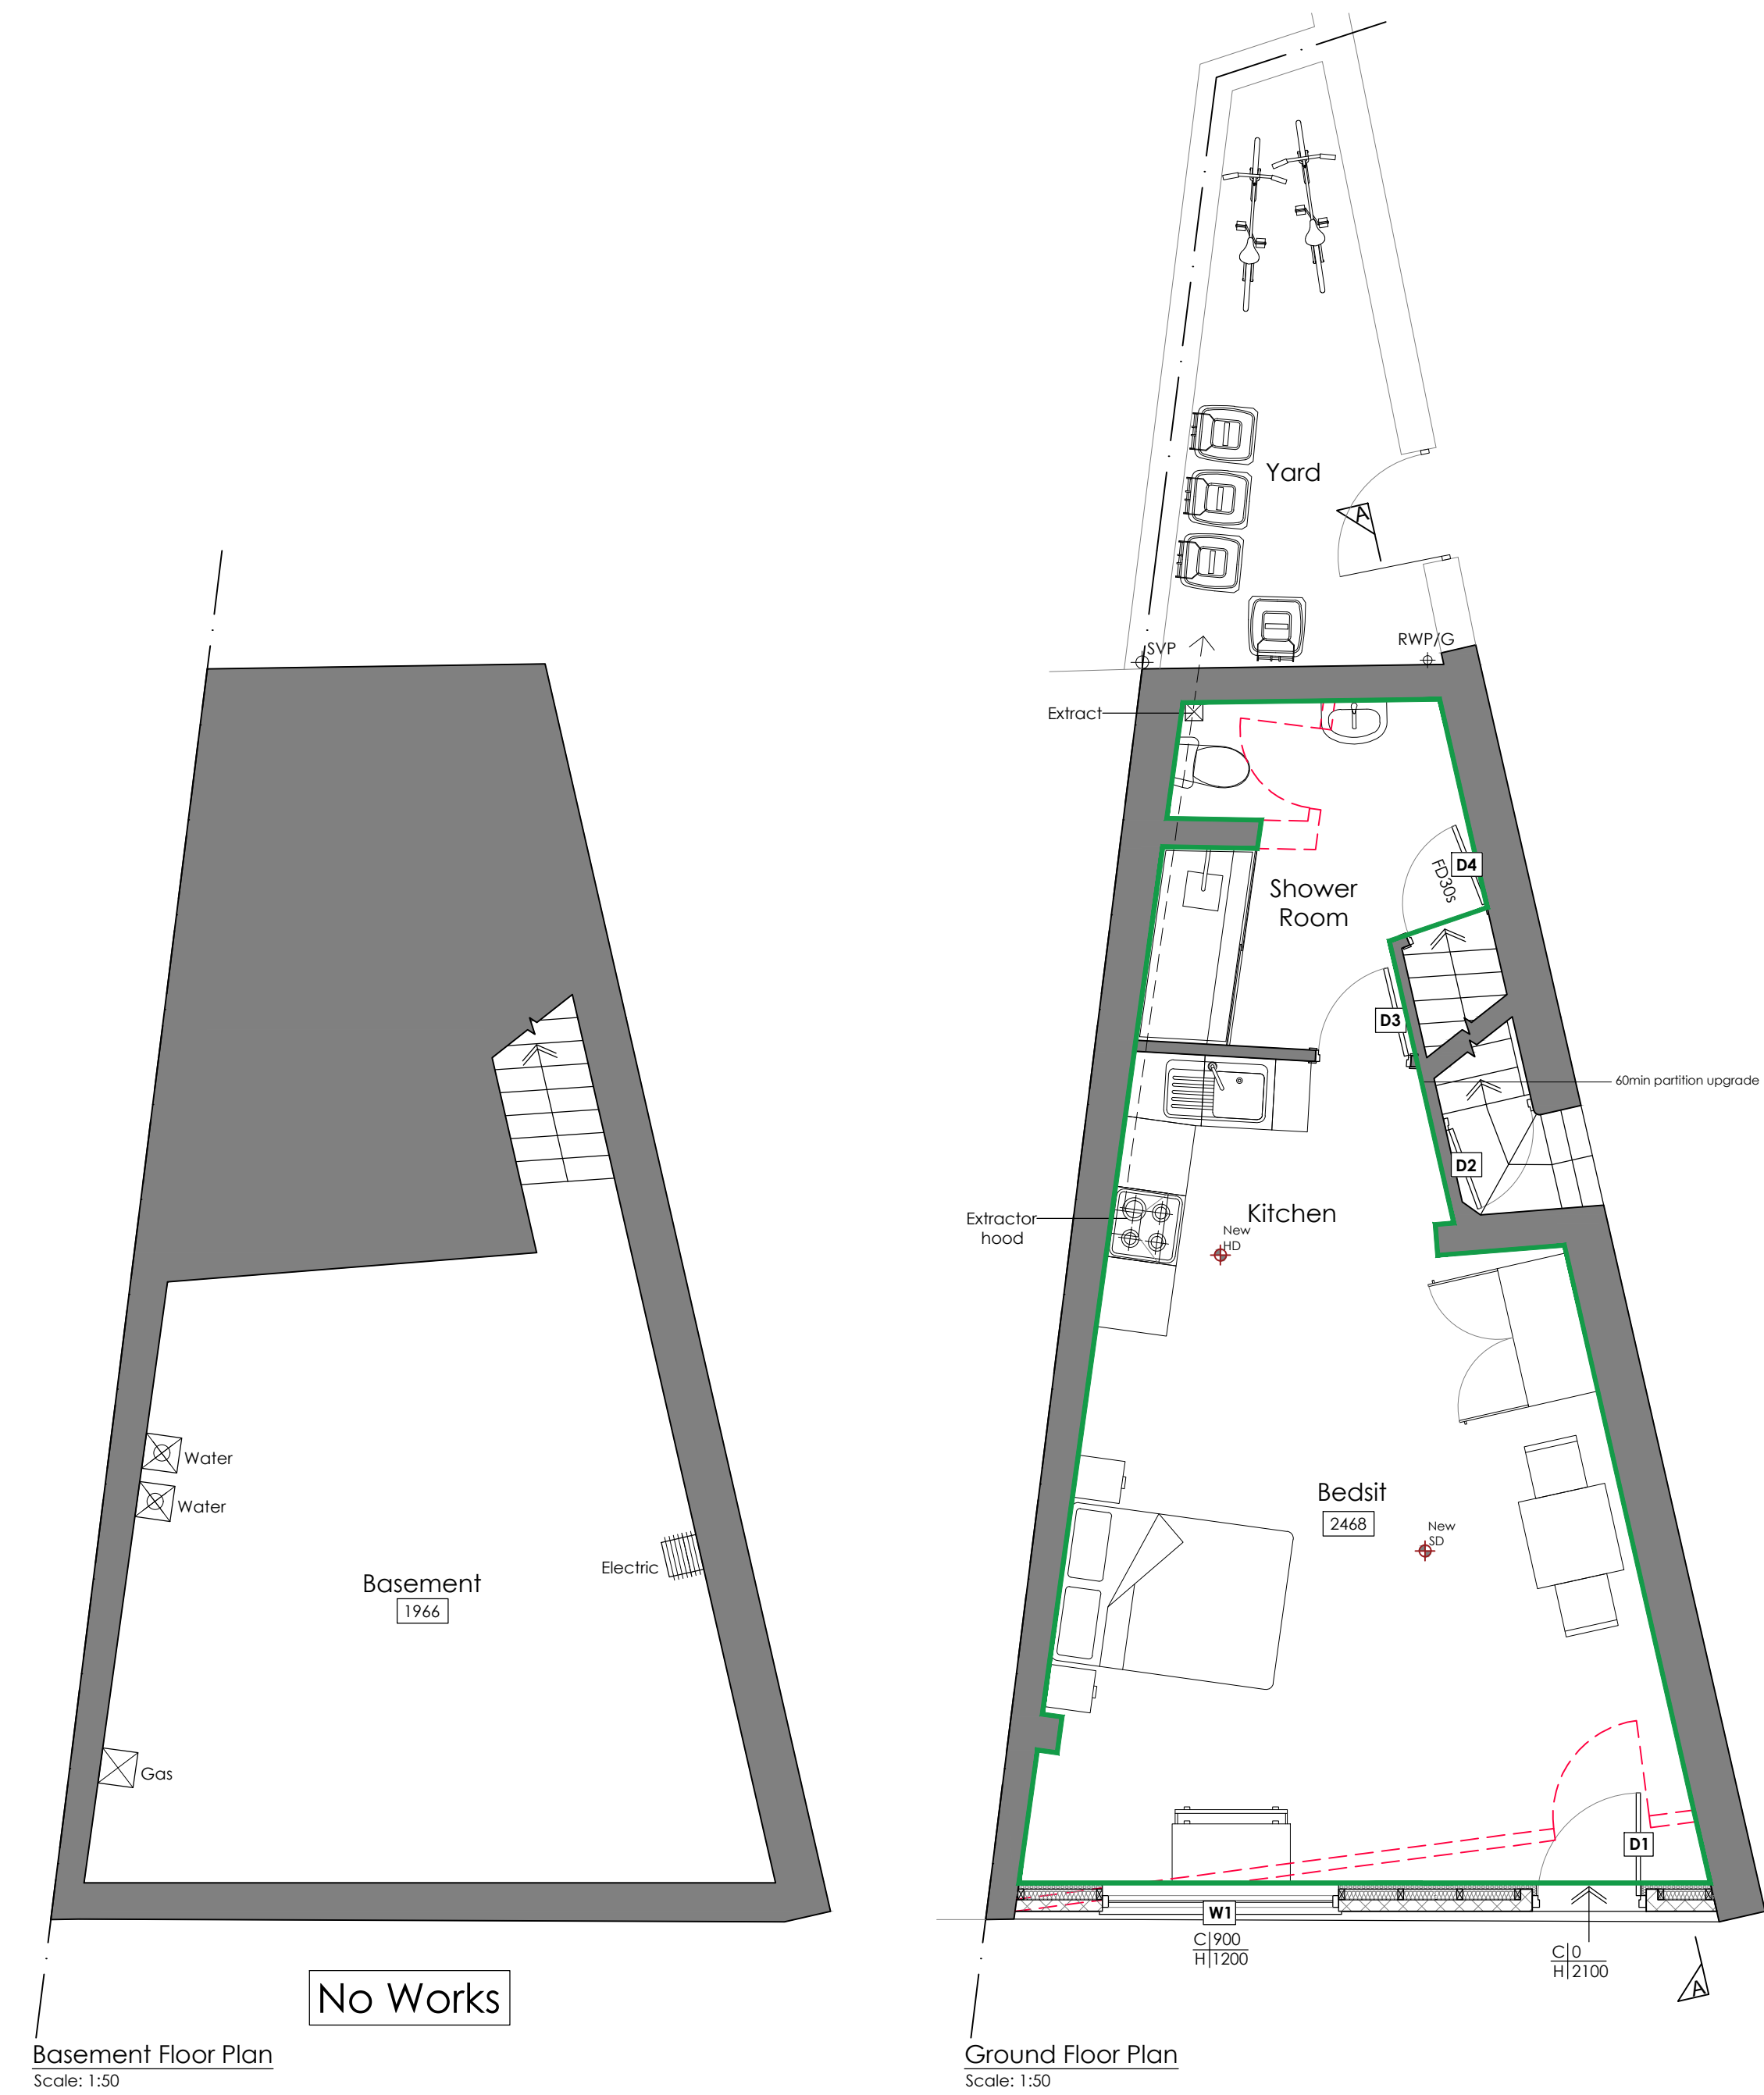


Basement Floor Plan
Scale: 1:50


Ground Floor Plan
Scale: 1:50

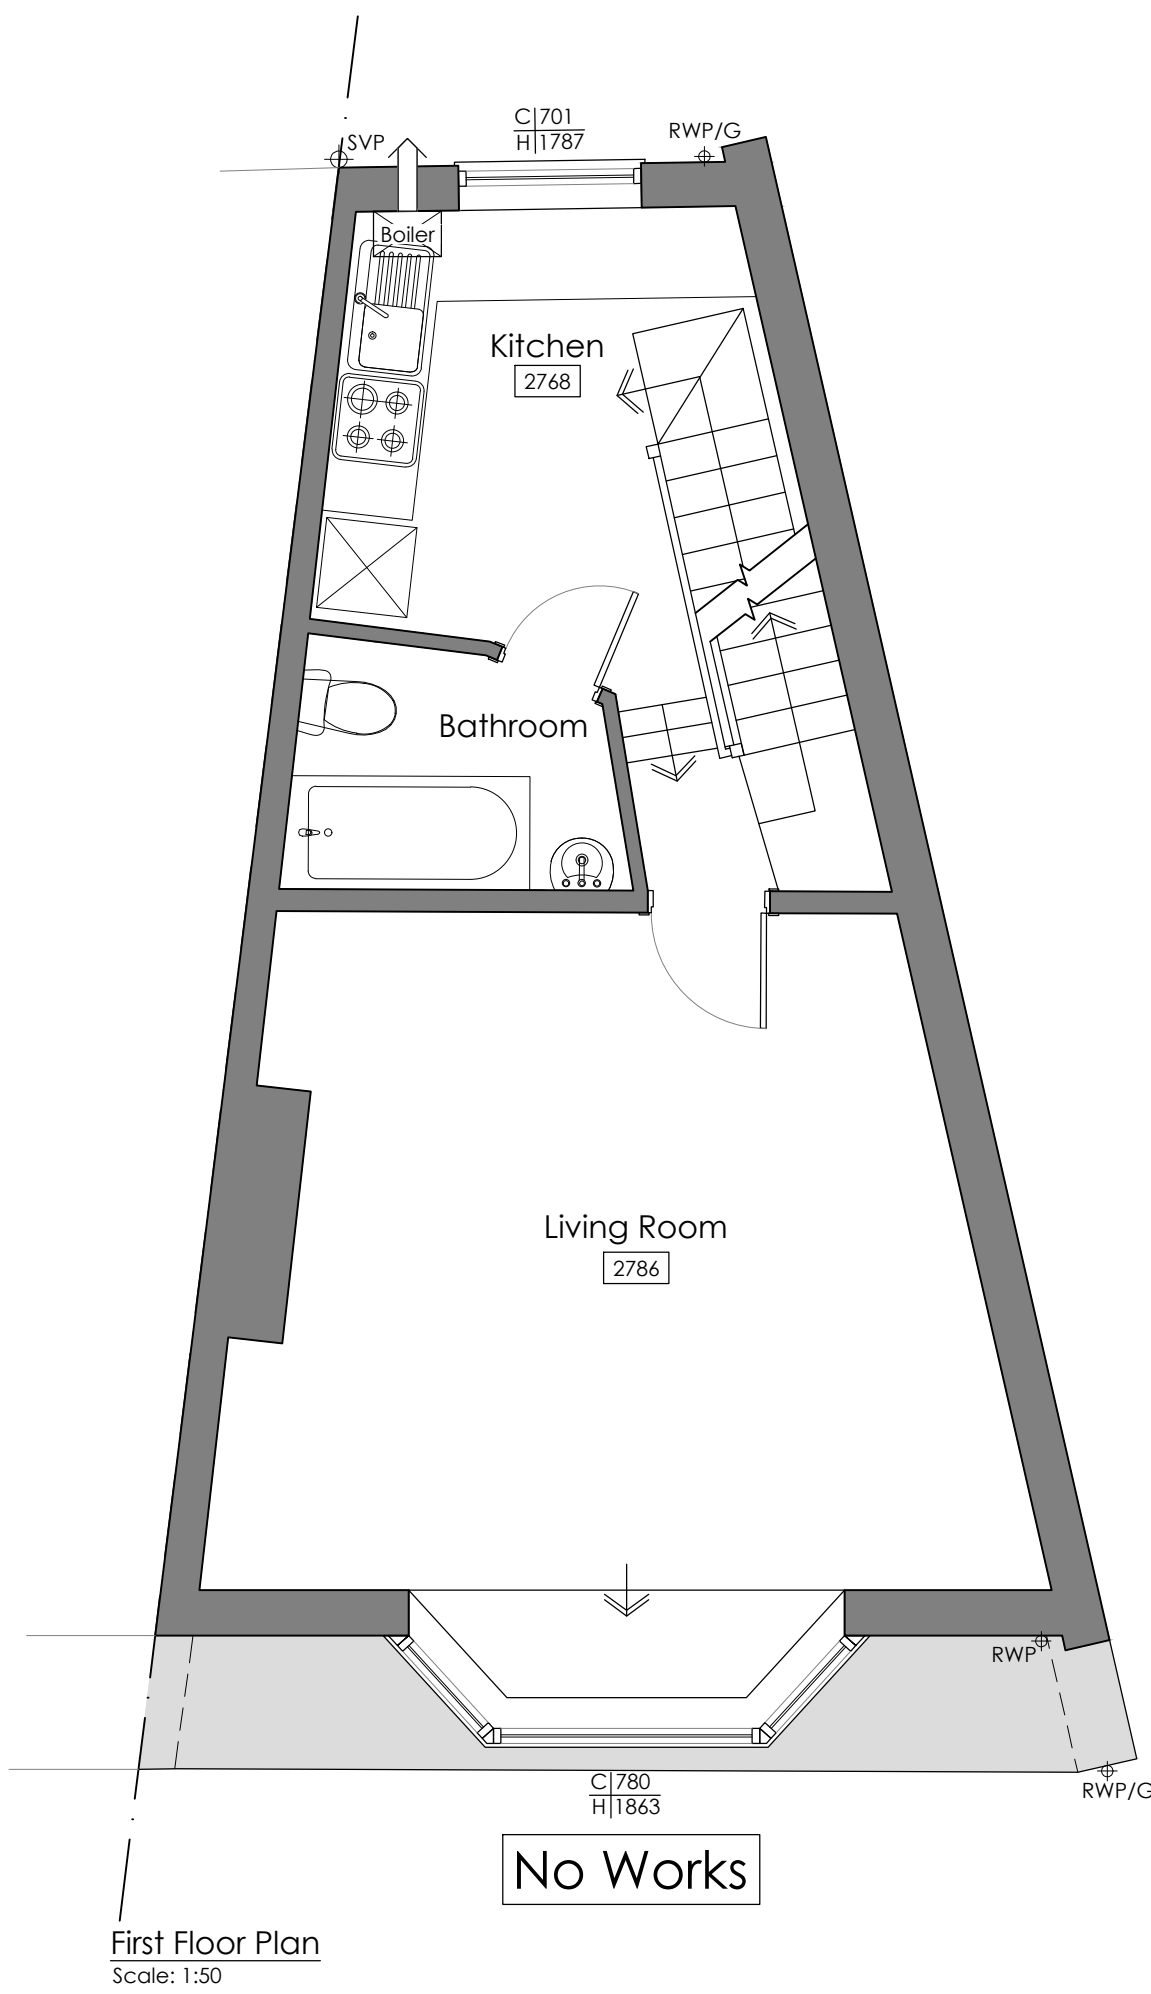

First Floor Plan
Scale: 1:50

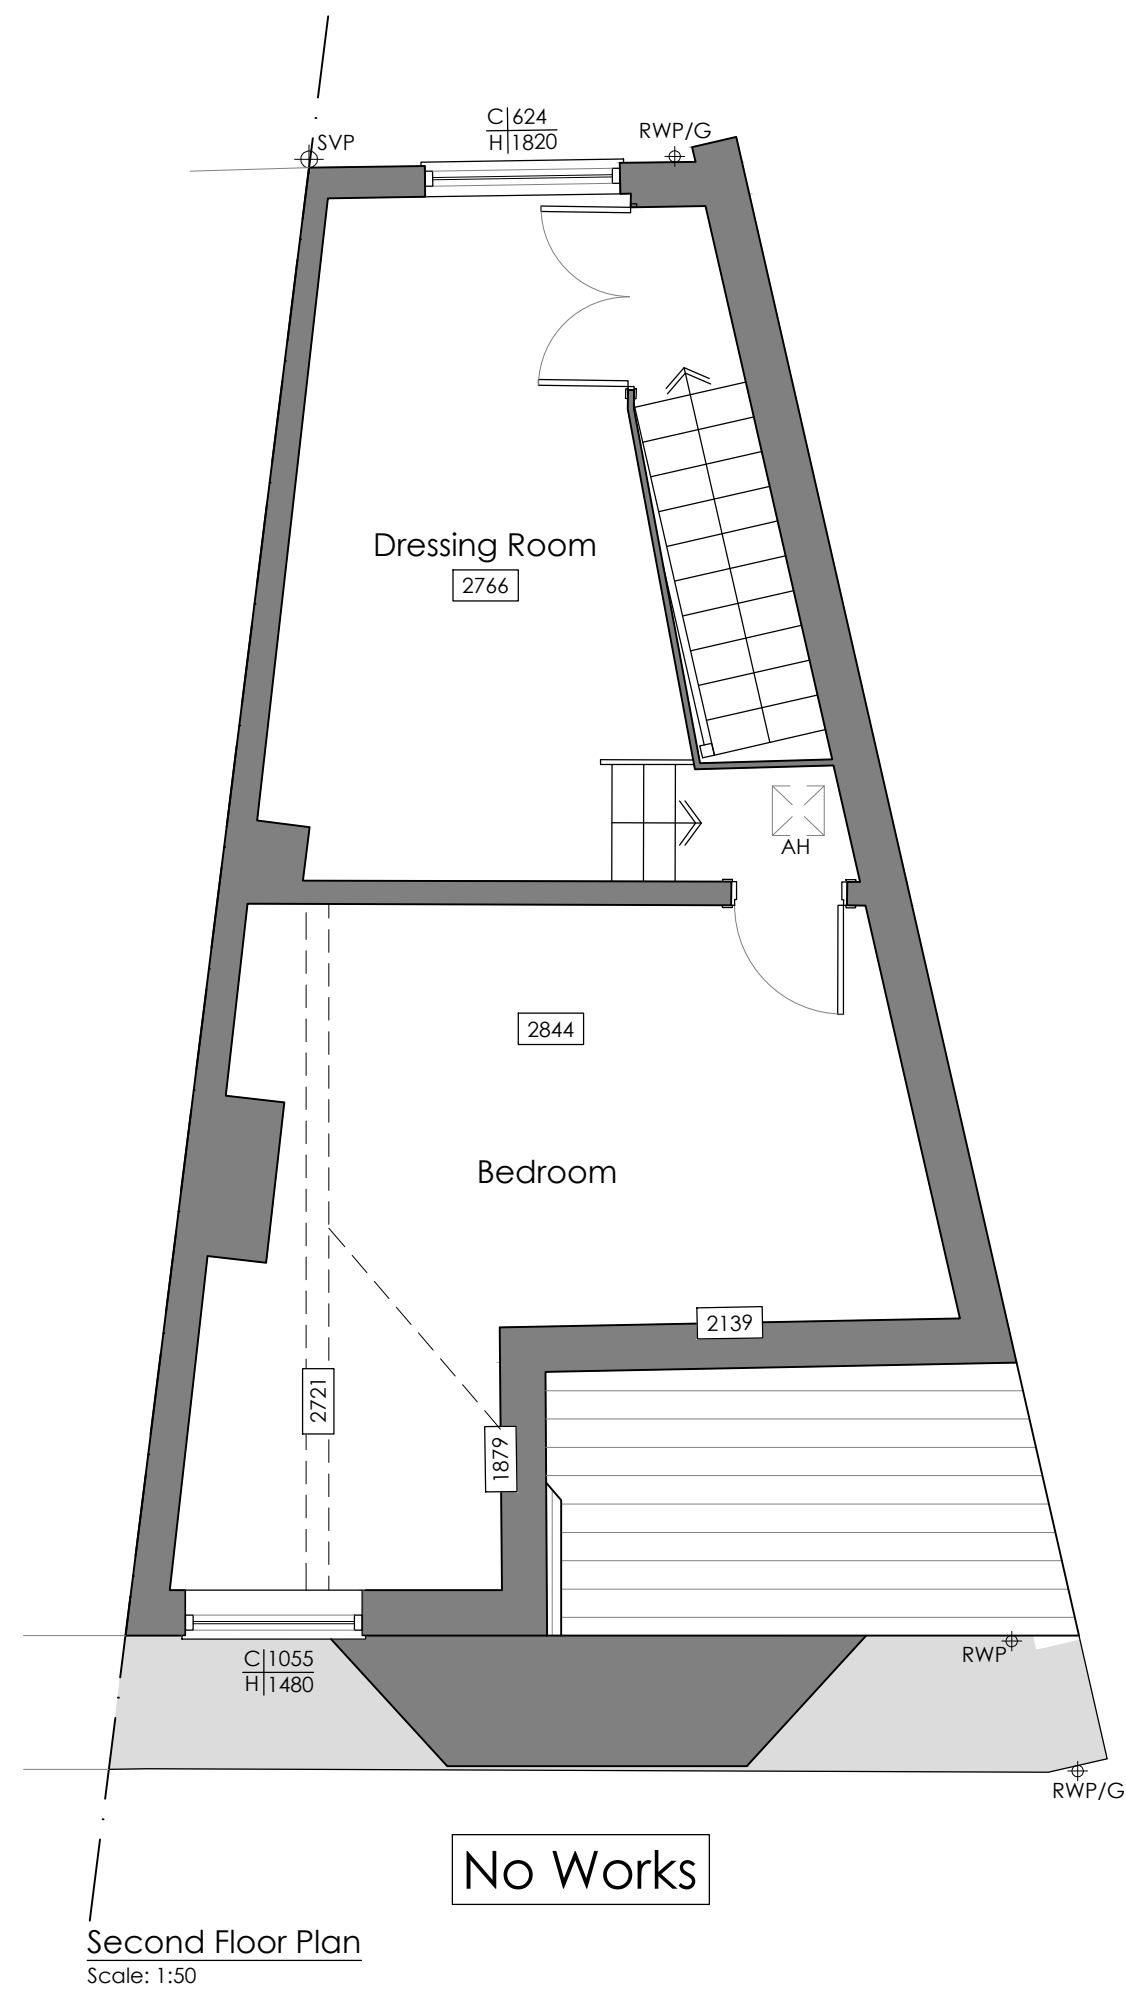

Second Floor Plan
Scale: 1:50

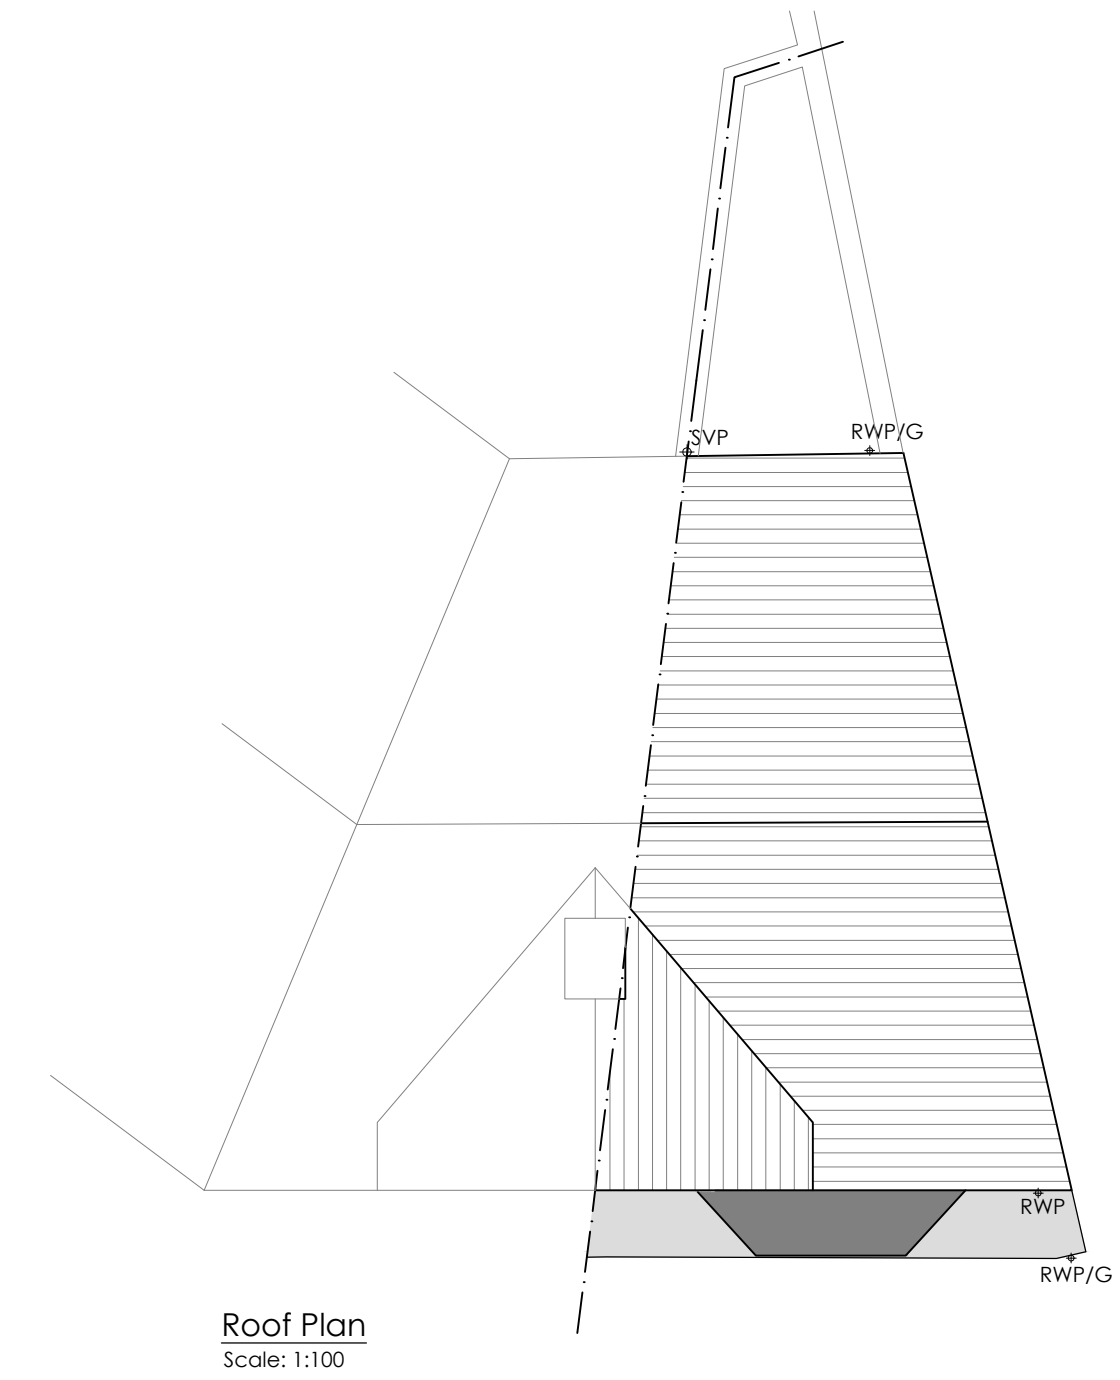

Roof Plan
Scale: 1:100

Rev.	Notes.	Date.	By.
-	-	-	-

This drawing is the property of WhiteleyEaves Ltd. and the copyright is reserved. Therefore this drawing is not to be copied or disclosed by any unauthorised persons without the prior consent of WhiteleyEaves Ltd.

Key
Bedsit (Change of Use)
1 persons 37.4m²

WHITELEYEAVES PROPERTY & CONSTRUCTION CONSULTANTS	
Hollinwood Business Centre, Albert Street, Oldham, OL8 3QL T 0161 393 8417 E info@whiteleyeaves.co.uk W www.whiteleyeaves.co.uk	
CLIENT	Southway Housing
JOB NUMBER	478
DATE	06/10/2021
DRAWING NAME	PROPOSED PLANS & ELEVATIONS - Ground Floor Change of Use
SCALE DRAWN:	1:50/ 1:100/ 1:500/ 1:1250
PAGE SIZE	A1
REVISION	-
DRAWING NUMBER	006
ADDRESS	501 Barlow Moor Rd Chorlton-cum-Hardy Manchester M21 8AG
NOTES	
DRAWN BY:	TH
CHECKED BY:	

