




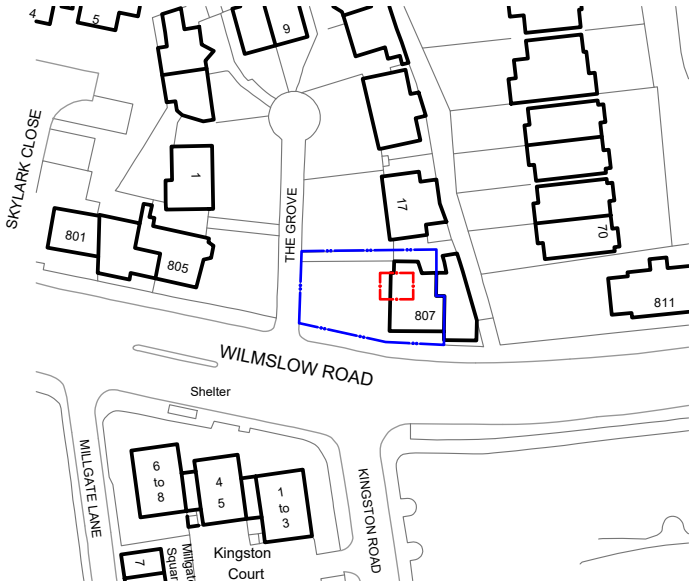

Location Plan
Scale 1:1250

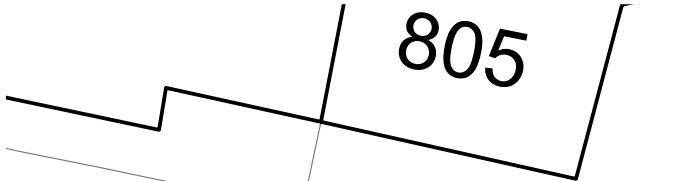


Shelter

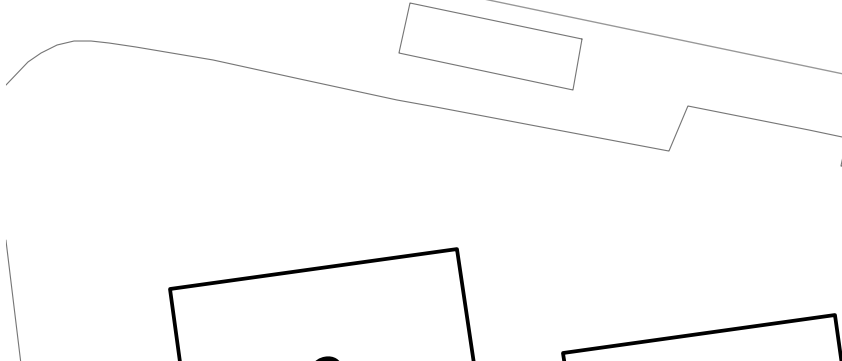

Site Plan
Scale 1:200

THE GROVE

WILMSLOW ROAD

 

Note:
Do not scale from this drawing.
Dimensions are to be checked on site.
If in doubt please ask.


Key

- Area of Works
- Boundary of Ownership
- Access Route Area

PO 08/04/22 LBC SUBMISSION
SC

Rev Date/Intls Details

© The moral rights of the author are hereby asserted.
This drawing and design is the sole property of Buttress Ltd and must not be reproduced without permission.
Buttress Ltd is Registered in England and Wales: 5363573

 

Buttress

41 Bengal St
Manchester
M4 6AF

T 0161 236 3303
E contact@buttress.net
W www.buttress.net

Project Title 807 Wilmslow Road
Client Helena Gilbert
Location Didsbury, Manchester, M20 2QR

Drawing Title Location & Site Plan
-

Date 14/01/2022 Scale 1:1250 & 1:200
Checked SA Orig Paper Size A3

Status LBC

Project: Origin: Zone: Level: Type: Disc: Number: Rev:

9298-BA - B1 - 0F - DR - A -(01)001 - PO