



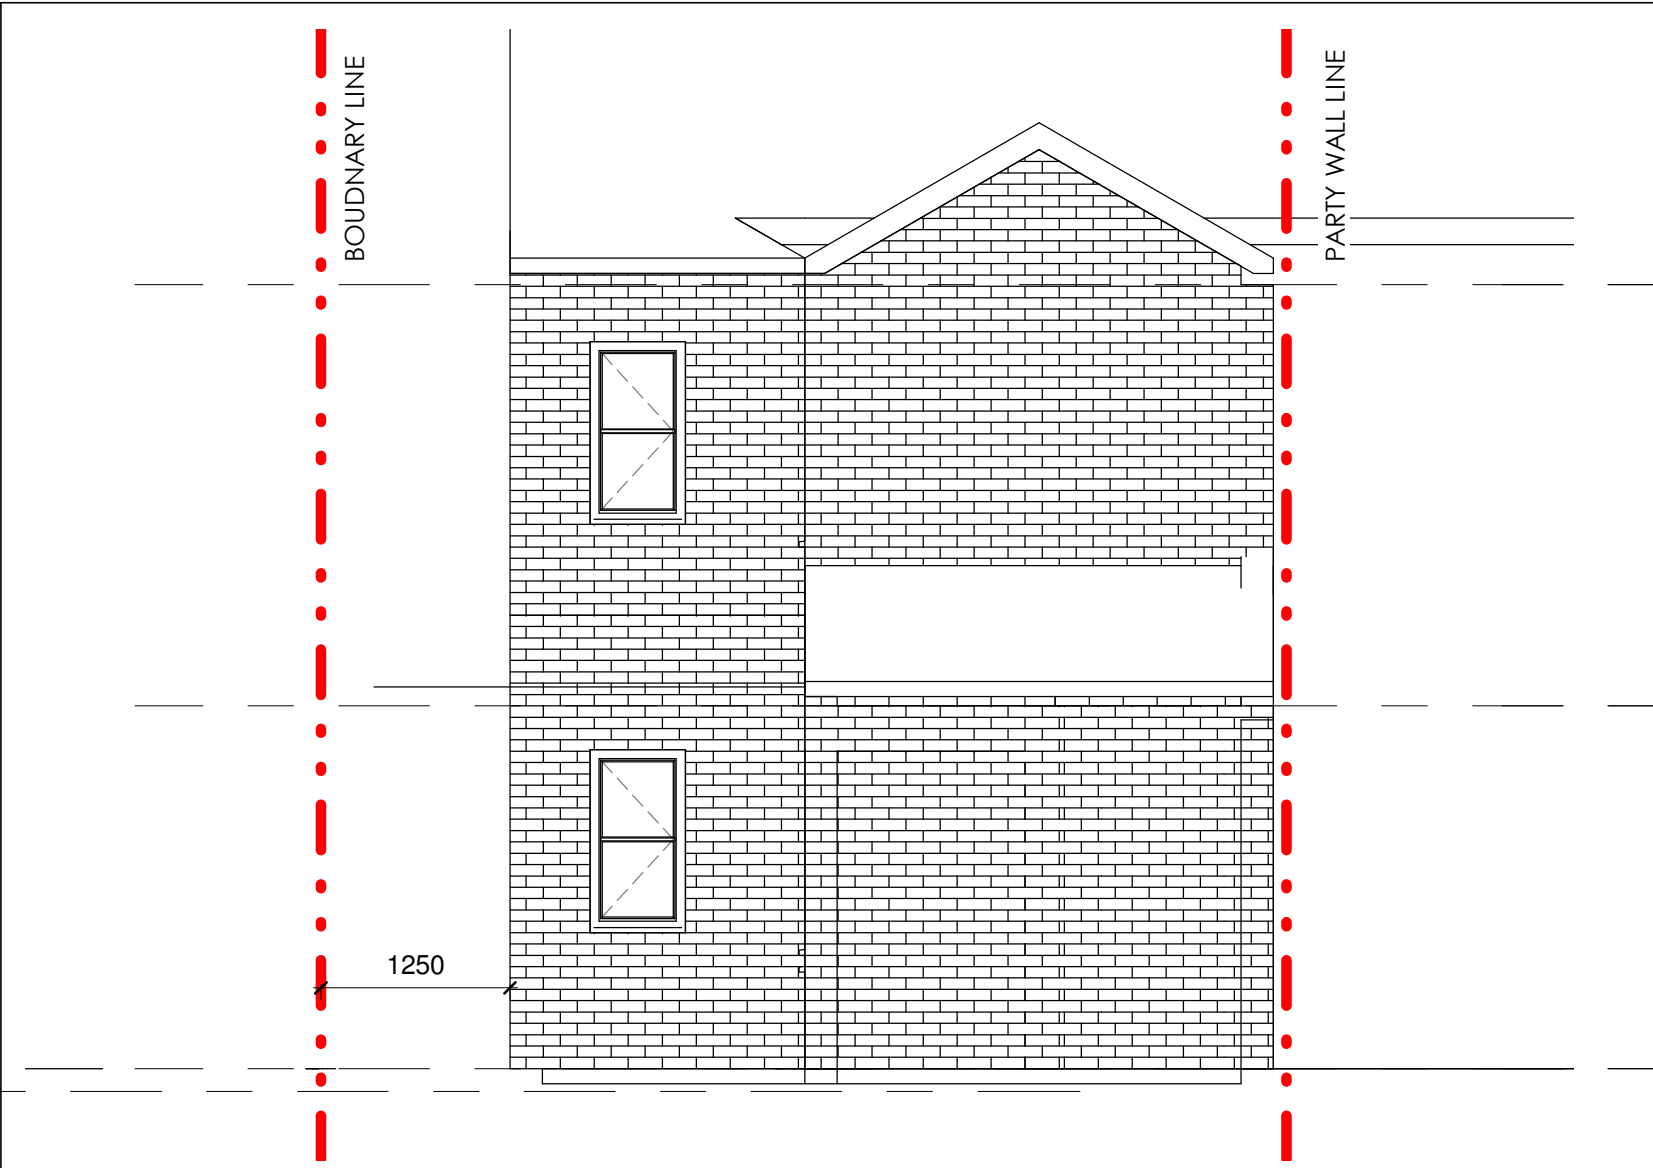

1 EXISTING NORTH
1 : 50

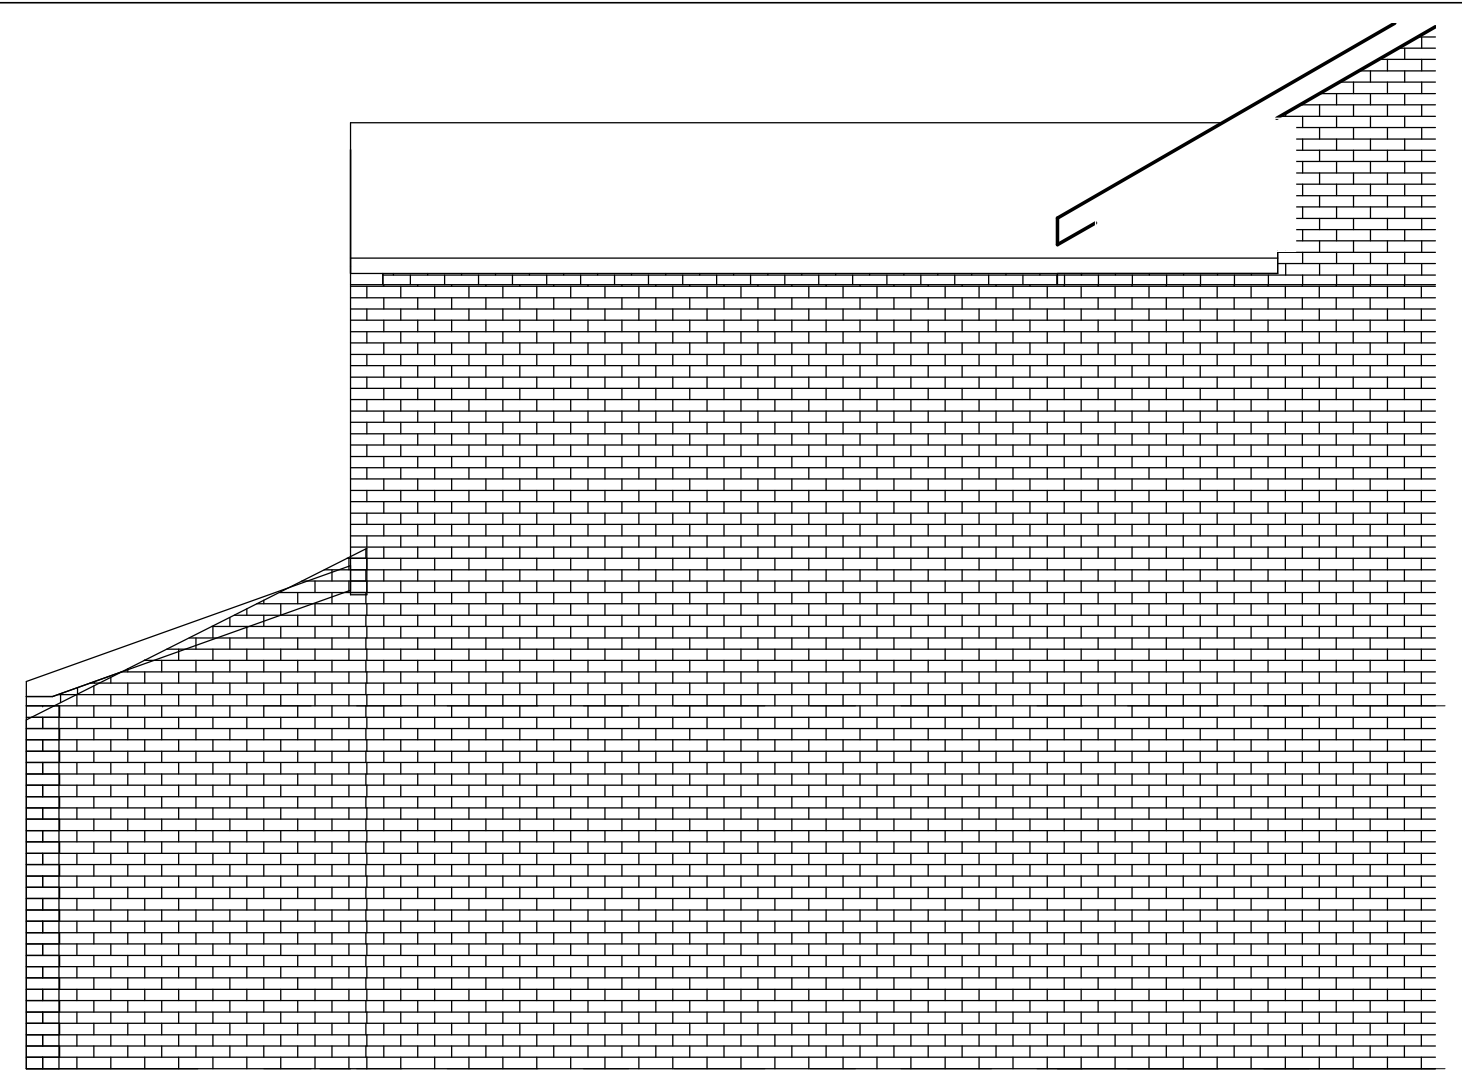


3 EXISTING SIDE ELEVATION
1 : 50




4 EXISTING SIDE ELEVATION 2
1 : 50




7 EXISTING FRONT ELEVATION
1 : 50

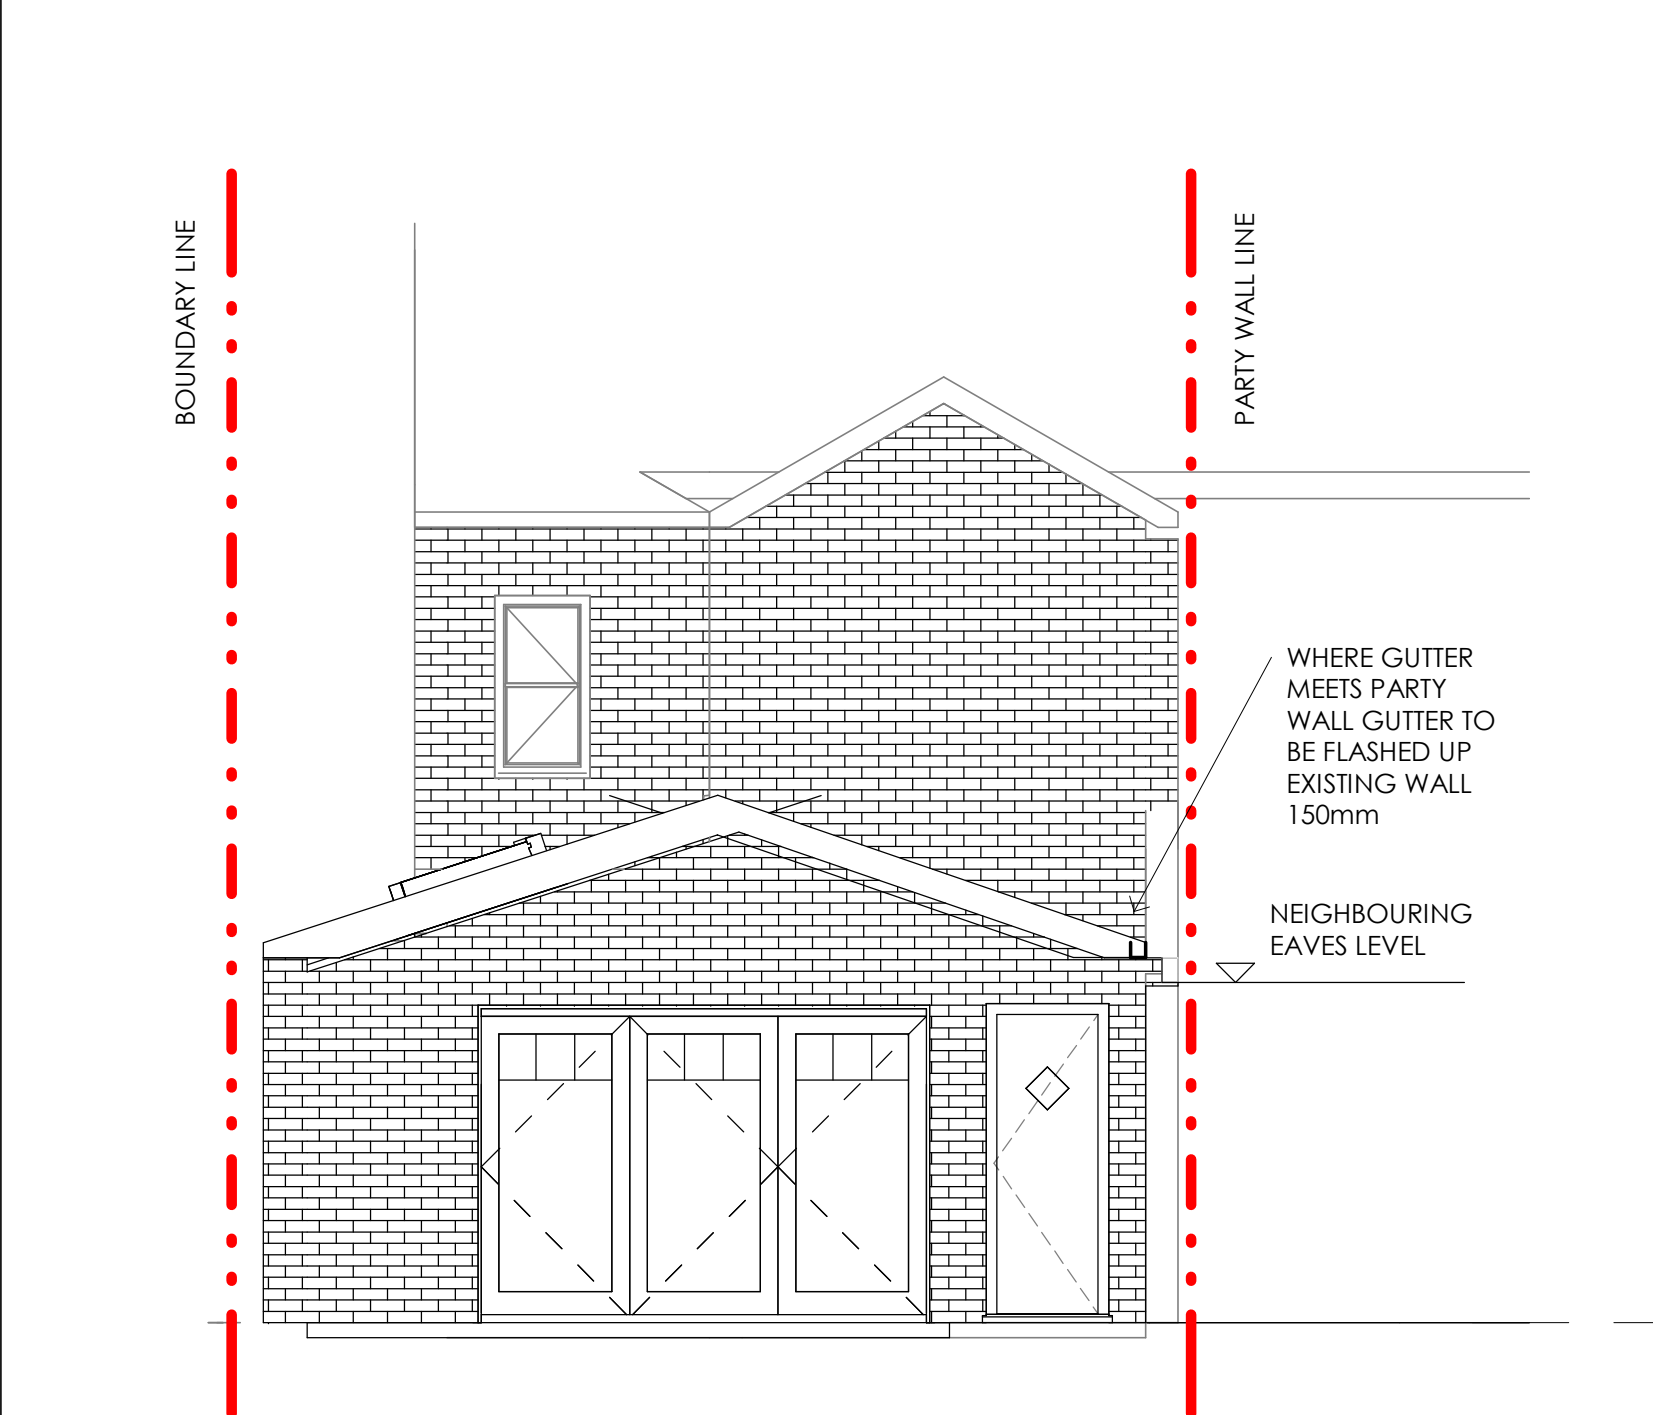

2 PROPOSED NORTH
1 : 50

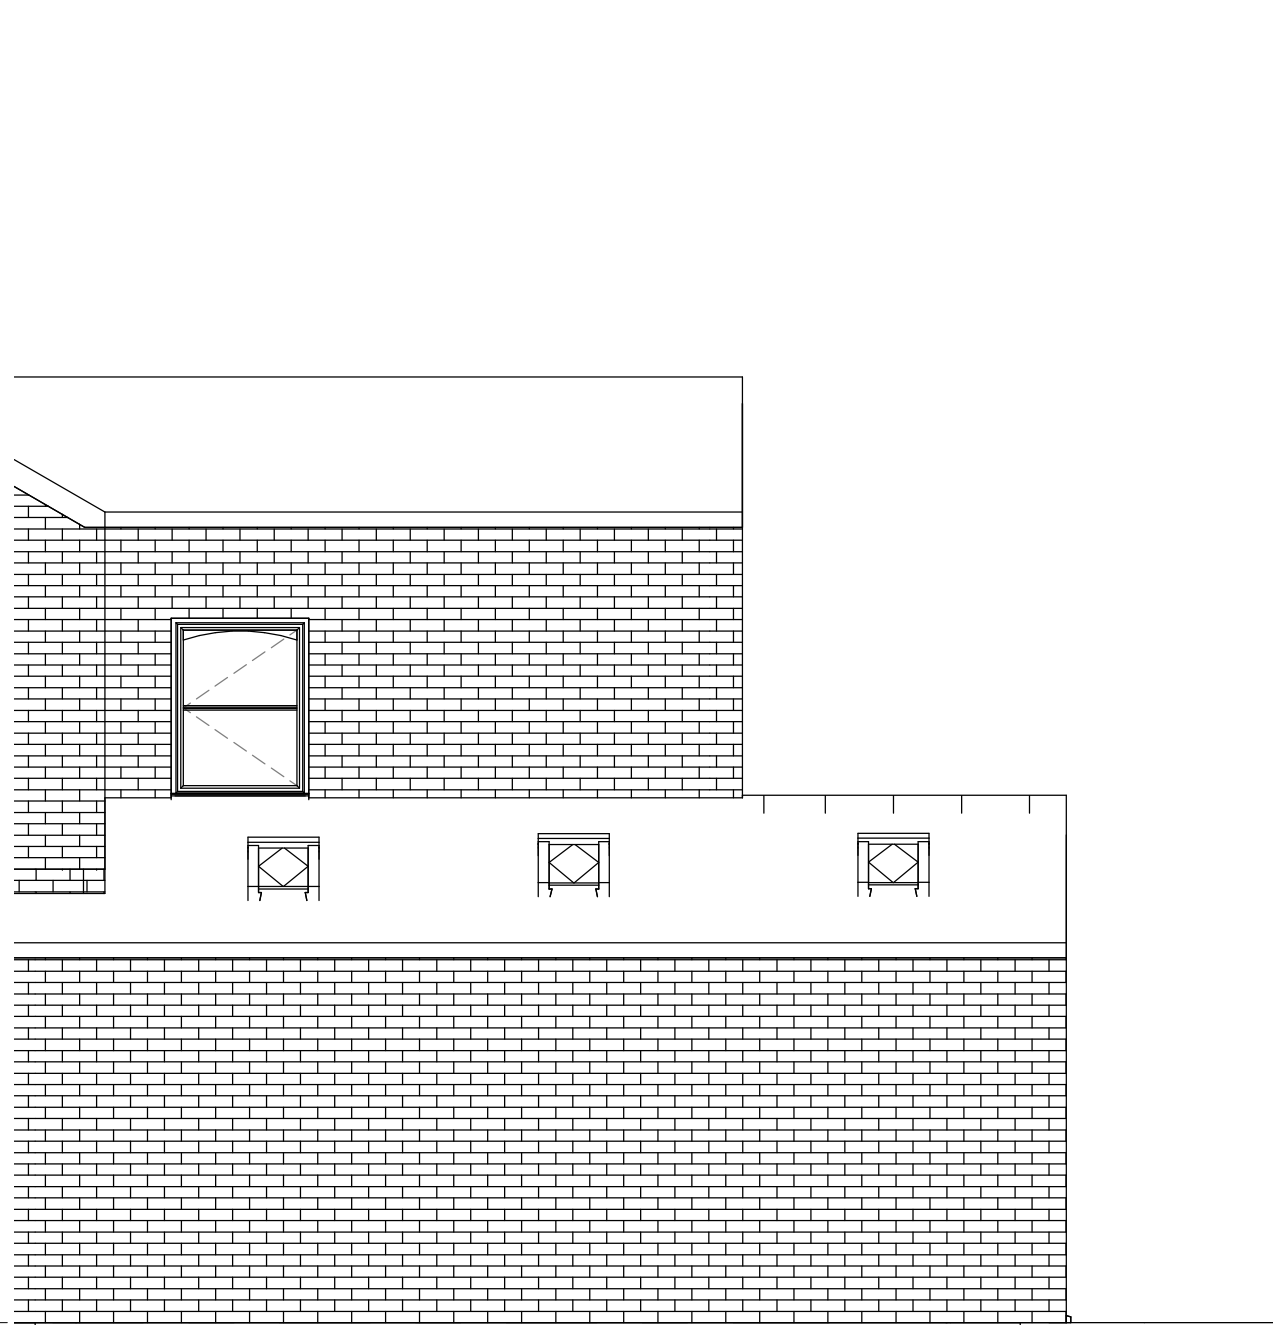

5 SIDE ELEVATION
1 : 50

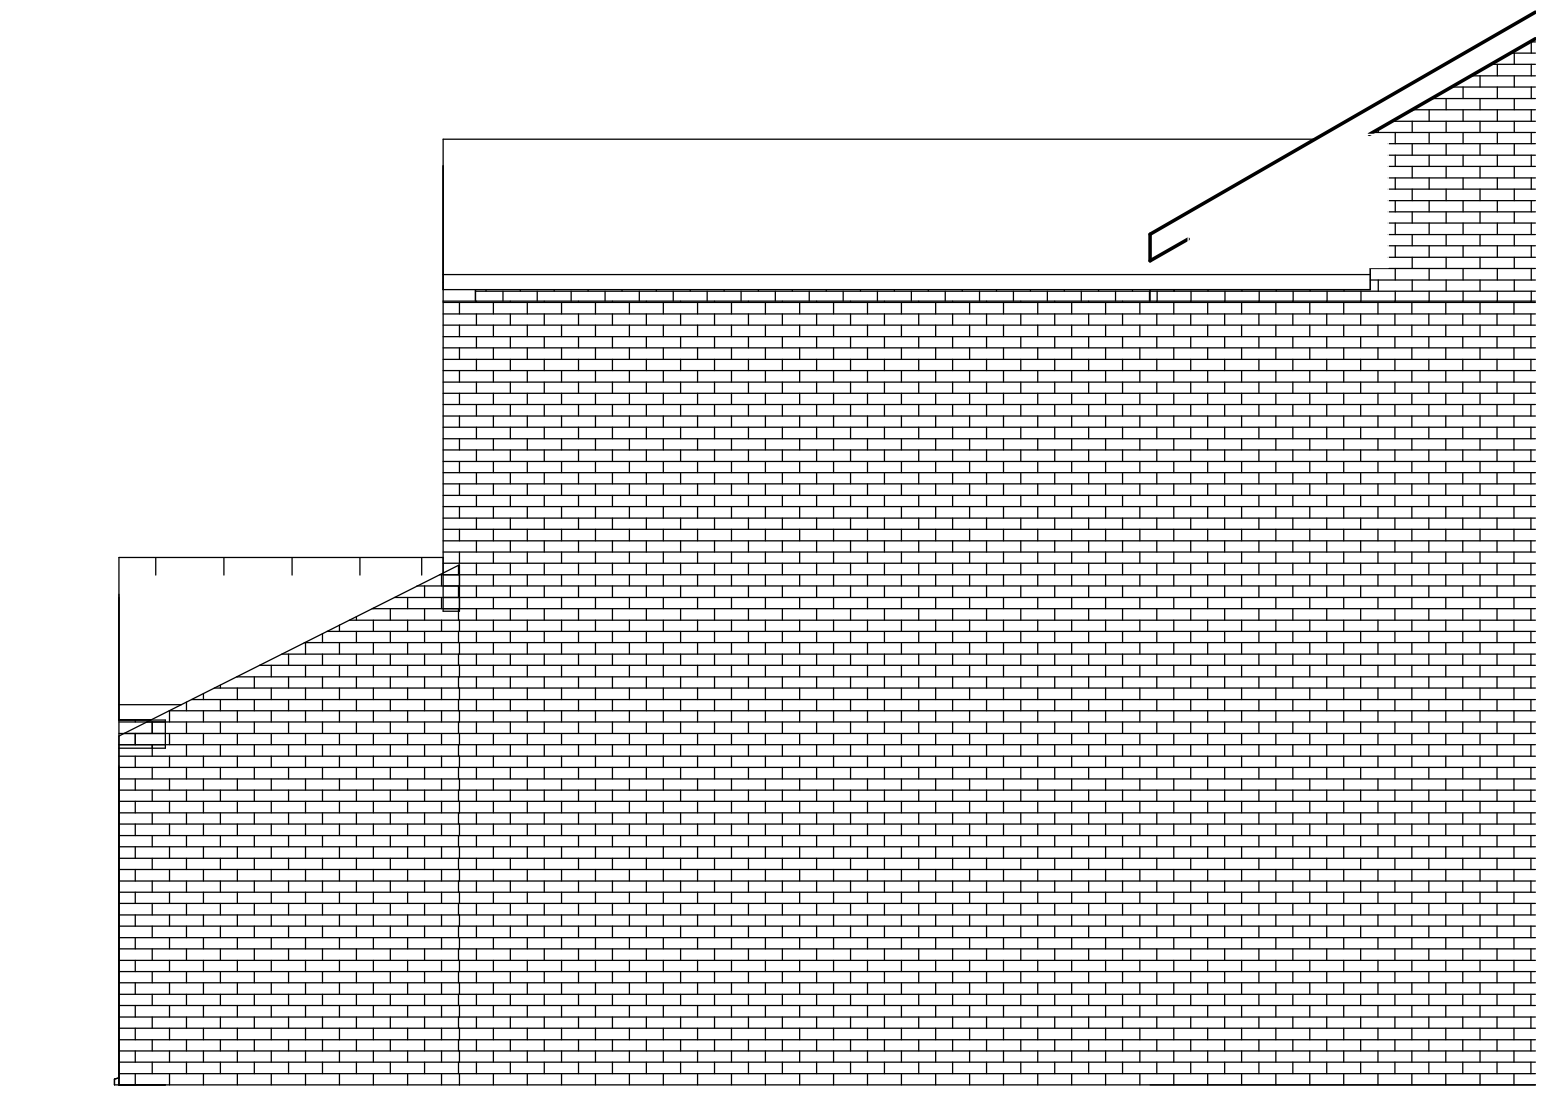

6 PROPOSED PARTY WALL LINE
1 : 50



8 PROPOSED FRONT ELEVATION
1 : 50

Rev	Description	Date
1	Planning issue	07/03/22
2	Updated Planning issue	17/03/22

CODE	SUITABILITY DESCRIPTION	
I	PLANNING ISSUE	
STATUS	PURPOSE OF ISSUE	
S2	PLANNING ISSUE	

PROJECT		
114 LONGFORD ROAD, CHORTON, M21 9NP		

TITLE		
EXISTING AND PROPOSED ELEVATIONS		

CLIENT		
JUDE & DAVE		

DRAWN BY	CHECKED BY	DATE
M.Walsh	M.Walsh	21/02/21
SCALE (@ A1)		PROJECT NUMBER
1 : 50		MCS2185
DRAWING NUMBER		REV
A111		2