



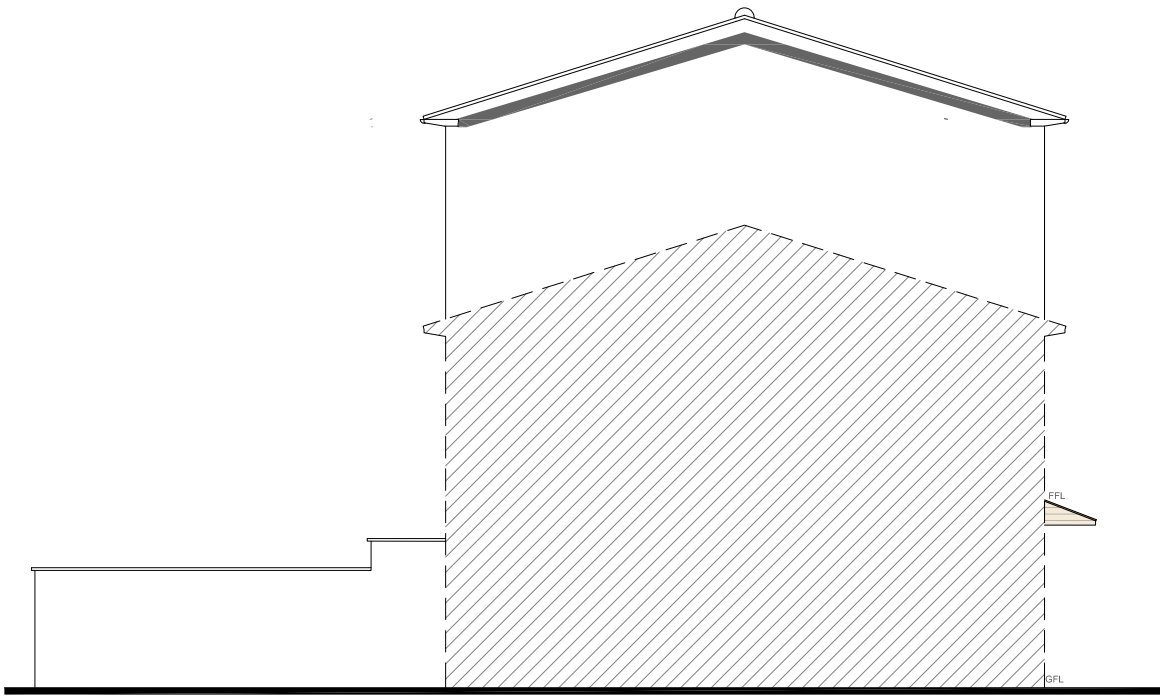


PLOT NO 41
PROPOSED SIDE ELEVATION
1:100



PLOT NO 41
PROPOSED
FRONT ELEVATION
1:100

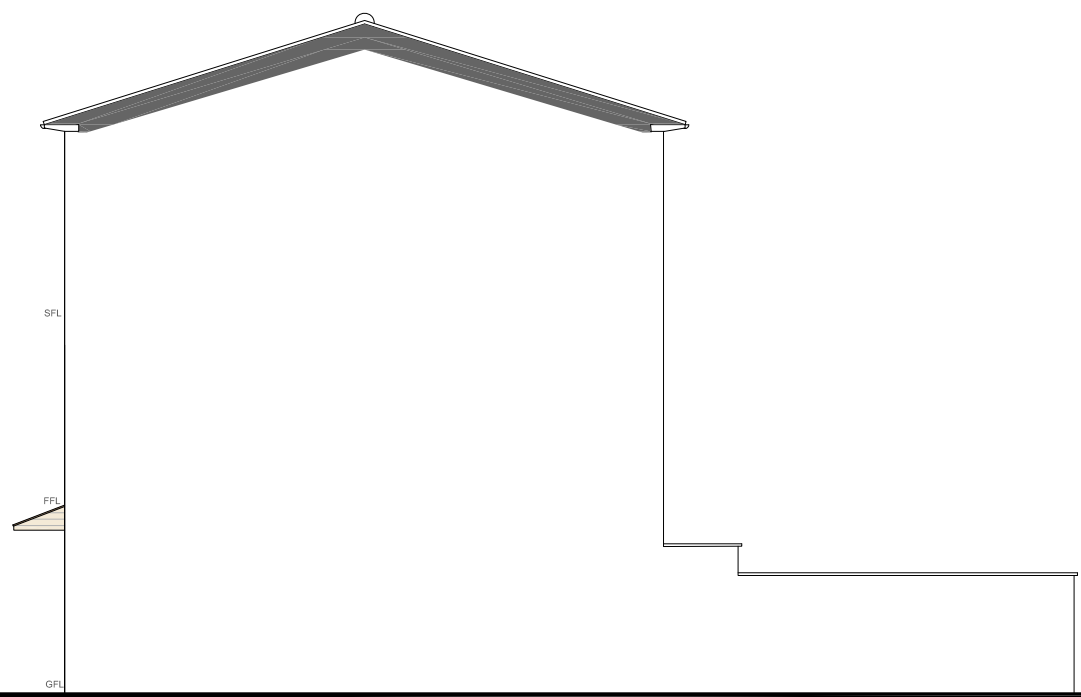

PLOT NO 41
PROPOSED SIDE ELEVATION
1:100

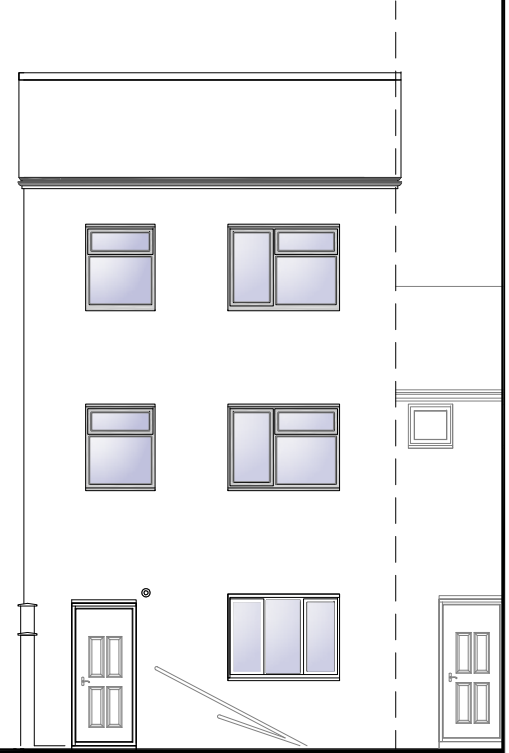

PLOT NO 41
PROPOSED REAR
ELEVATION
1:100

				HOWARD & SEDDON A.R.I.B.A. CHARTERED ARCHITECTS, 64 WASHWAY ROAD, SALE, CHESHIRE. M33 7RE. TEL No 0161-973 8296 FAX No 0161-962 3485 e-mail : admin@howardandseddon.co.uk	PROJECT RESIDENTIAL DEVELOPMENT, 41 NANCY STREET, M15 4FZ OLD TRAFFORD	TITLE PROPOSED UPWARD EXTENSION ELEVATION	DRAWN ET	DRG No. 15,091 16	
C	SCHEMES UNDER SEPARATE APPLICATIONS REMOVED	RW	13.04.22		DATE 02/02/22				
B	SIDE ELEVATION ADDED	RW	23.02.22		CLIENT Mr OSMAN & Mr ABDUL SALIM		SCALE 1:100 (A3)	AMENDMENT C	
A	FIRST ISSUE	ET	02.02.22						
REV	DESCRIPTION	BY	DATE						