



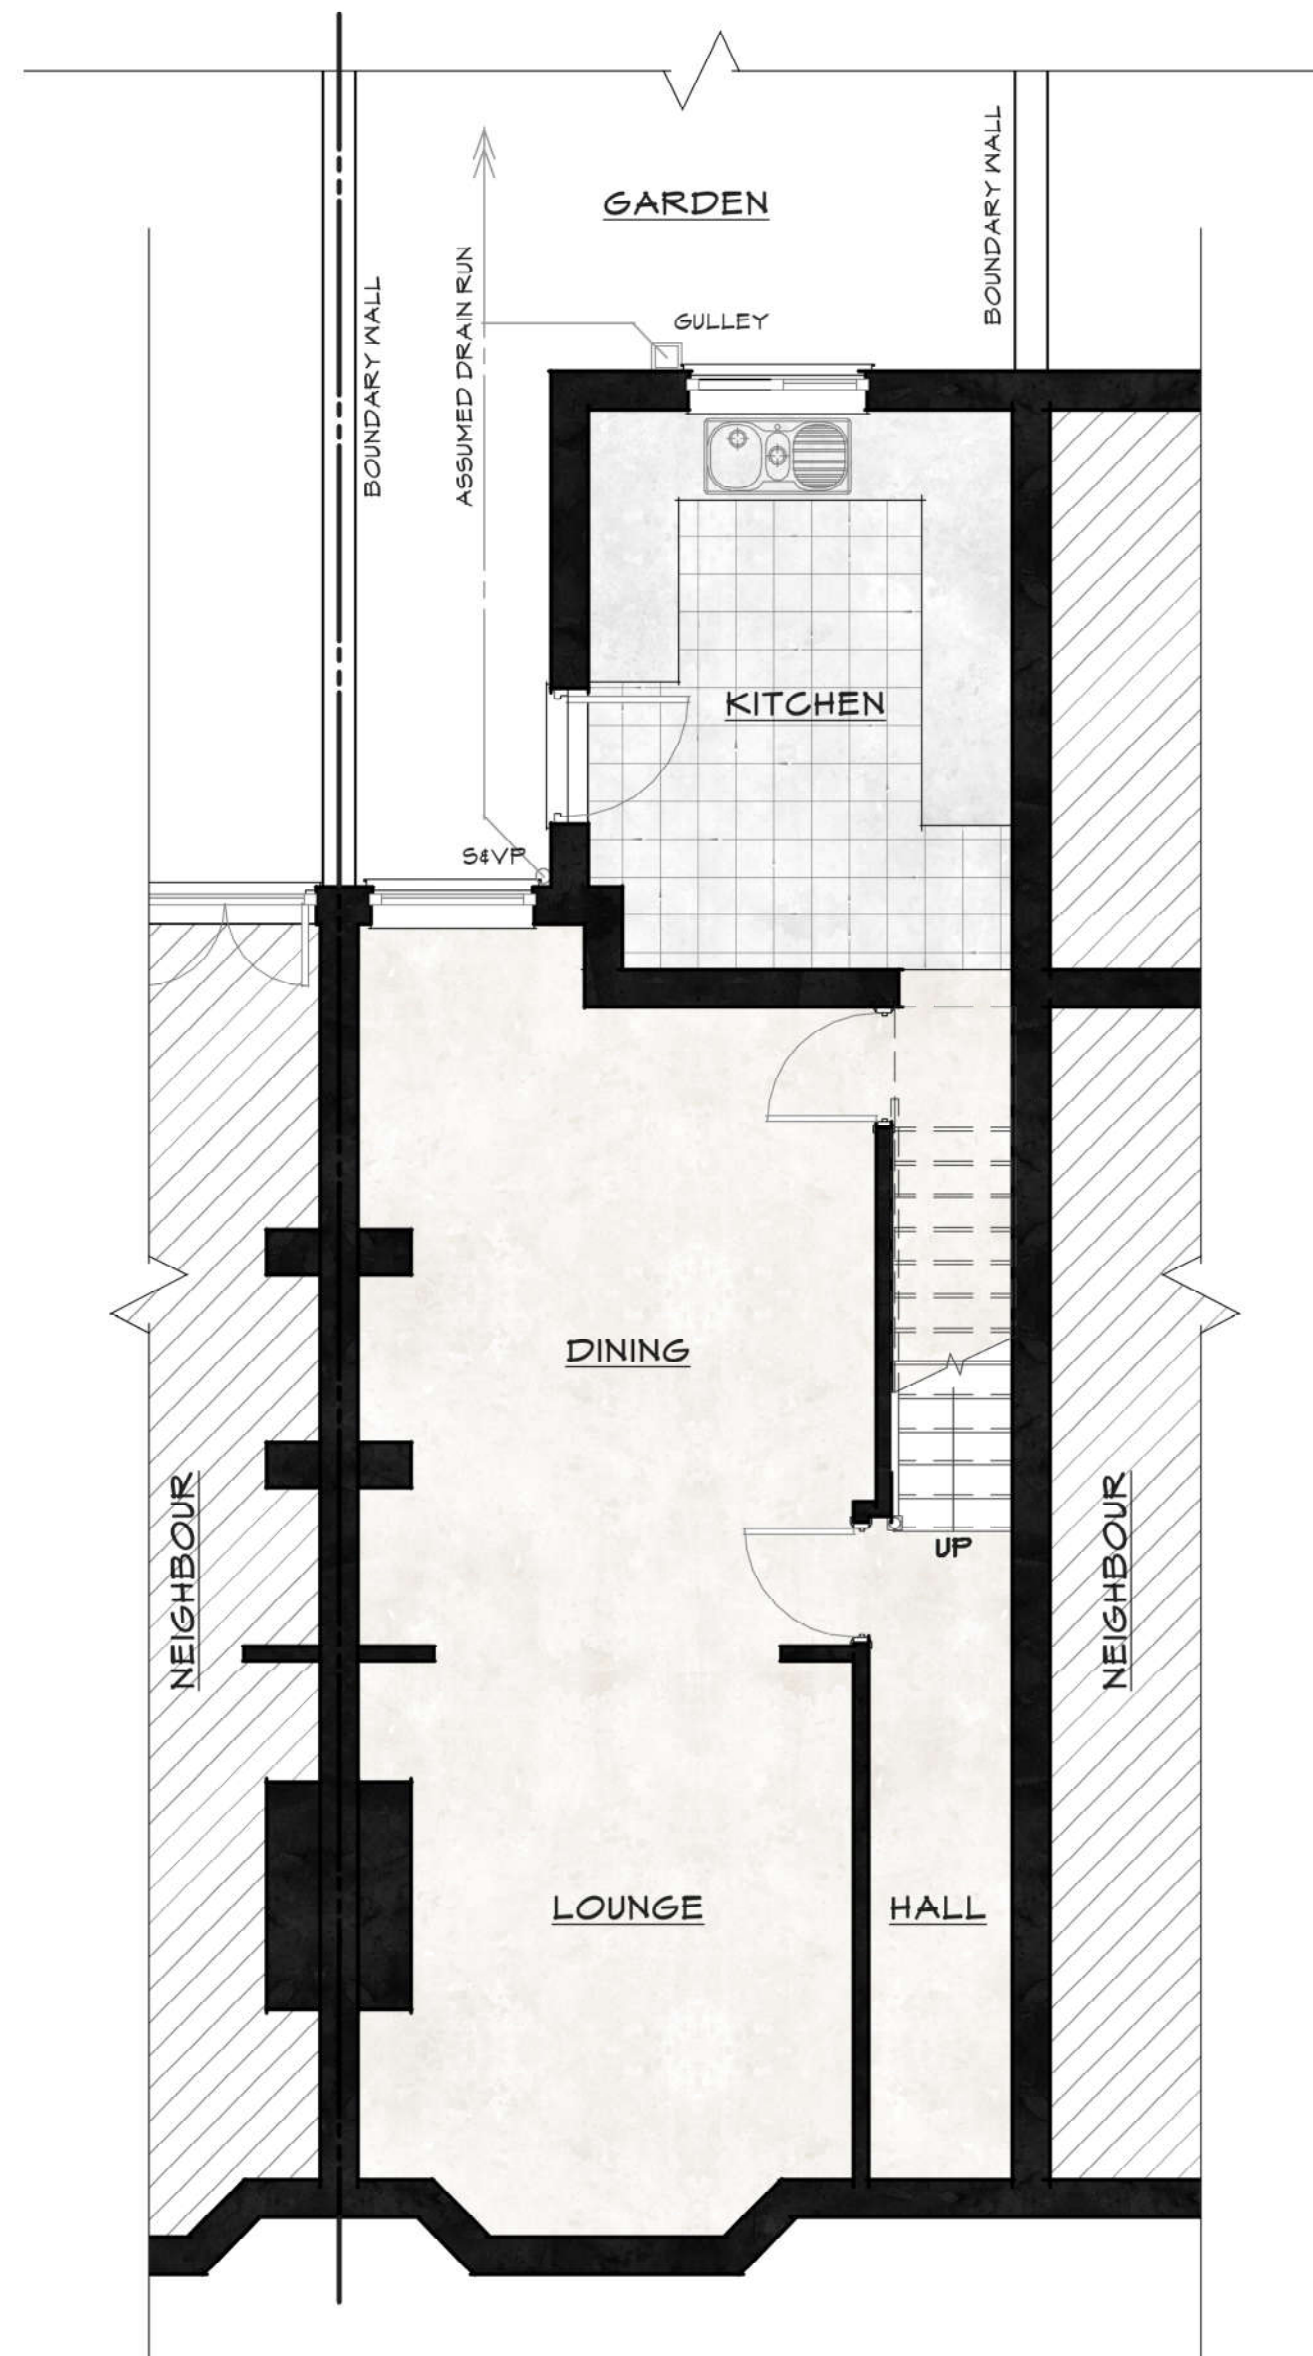


EXISTING GROUND FLOOR PLAN  
SCALE 1:50



EXISTING REAR ELEVATION  
SCALE 1:100

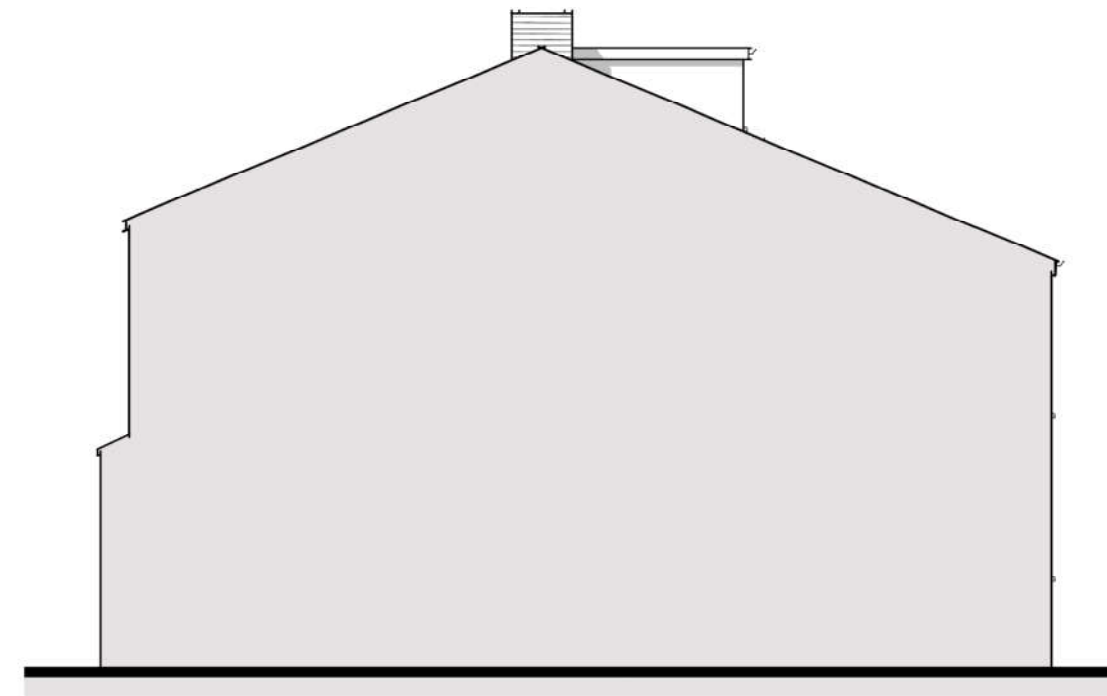

EXISTING SIDE ELEVATION  
SCALE 1:100

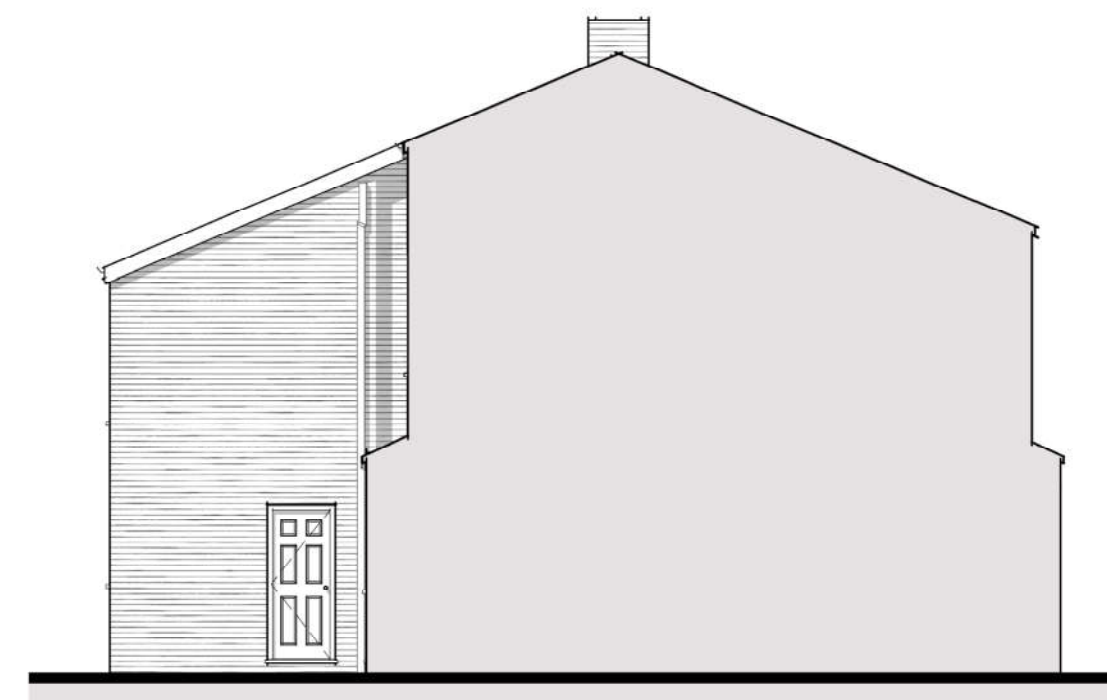


EXISTING SIDE ELEVATION  
SCALE 1:100



VISUAL SCALE 1:100 @ A1



VISUAL SCALE 1:50 @ A1

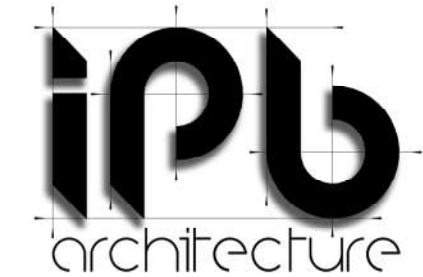

HEAD OFFICE  
LEIGH, GTR. MANCHESTER  
TEL: 01942 609893  
MOB: 07802 620922  
mail@ipbarchitecture.com  
www.ipbarchitecture.com



PROJECT:

**EXTENSION**

28 CARTWRIGHT ROAD  
CHORLTON  
M21 9EY

PREPARED FOR:

**MR MACUTKIEWICZ**

PROJECT No: IPB 1298

| REV. | DESCRIPTION | DATE | BY |
|------|-------------|------|----|
|      |             |      |    |
|      |             |      |    |
|      |             |      |    |
|      |             |      |    |

DRAWN BY: IPB      REVIEWED BY: IPB

ISSUE DATE: 19/04/22      SCALE: As indicated

SHEET TITLE:  
**EXISTING PLANS**

SHEET NUMBER:      REVISION:

**A2-01**