


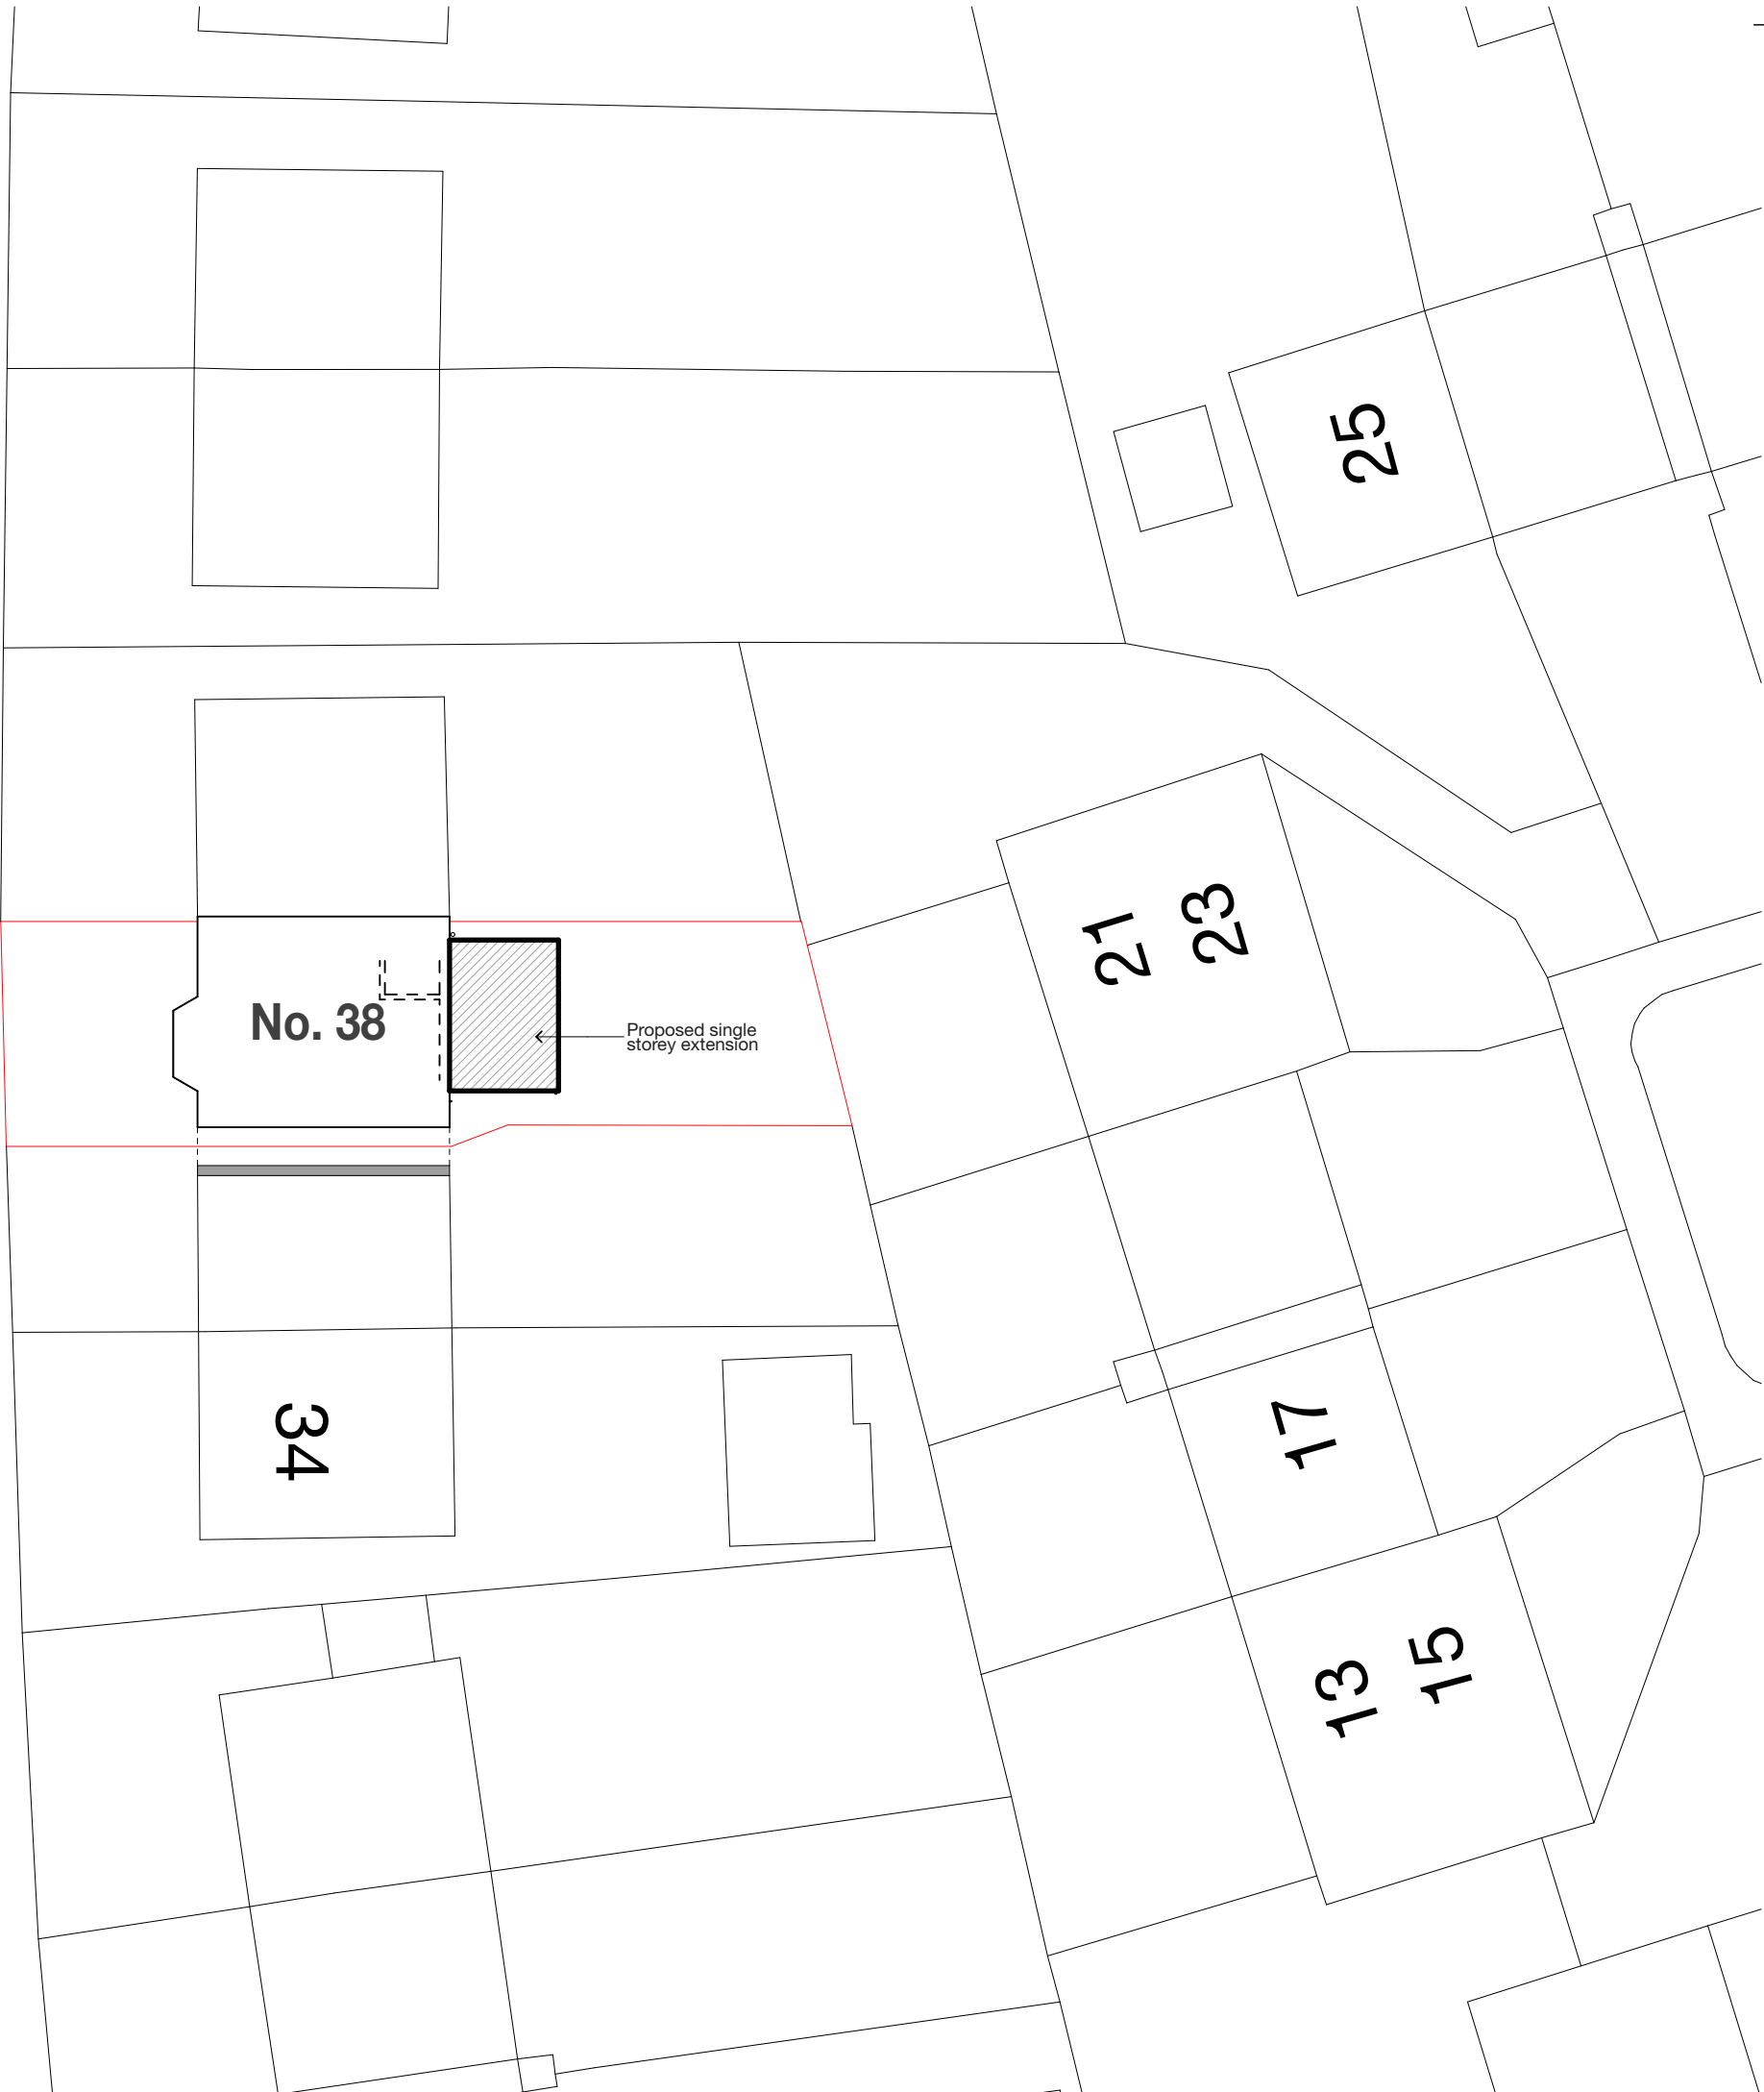

Do not scale this drawing. All dimensions are to be verified on site and any discrepancies reported before commencement of any work or shop drawings.

These drawings are for the purpose of achieving planning and building regulations approval only and subject to final review/approval by building control. All drawings must be read in conjunction with structural engineers design drawings and calculations. All products to be installed in accordance with manufacturers recommendation and details.

[illegible]

flocc

07940 123 631
tommy@flocstudio.co.uk


**FOR PLANNING/
BUILDING CONTROL
APPROVAL**

Carl Dexter

38 Royal Oak Road, Baguely

Site Plan - Proposed

1:200 @ A3

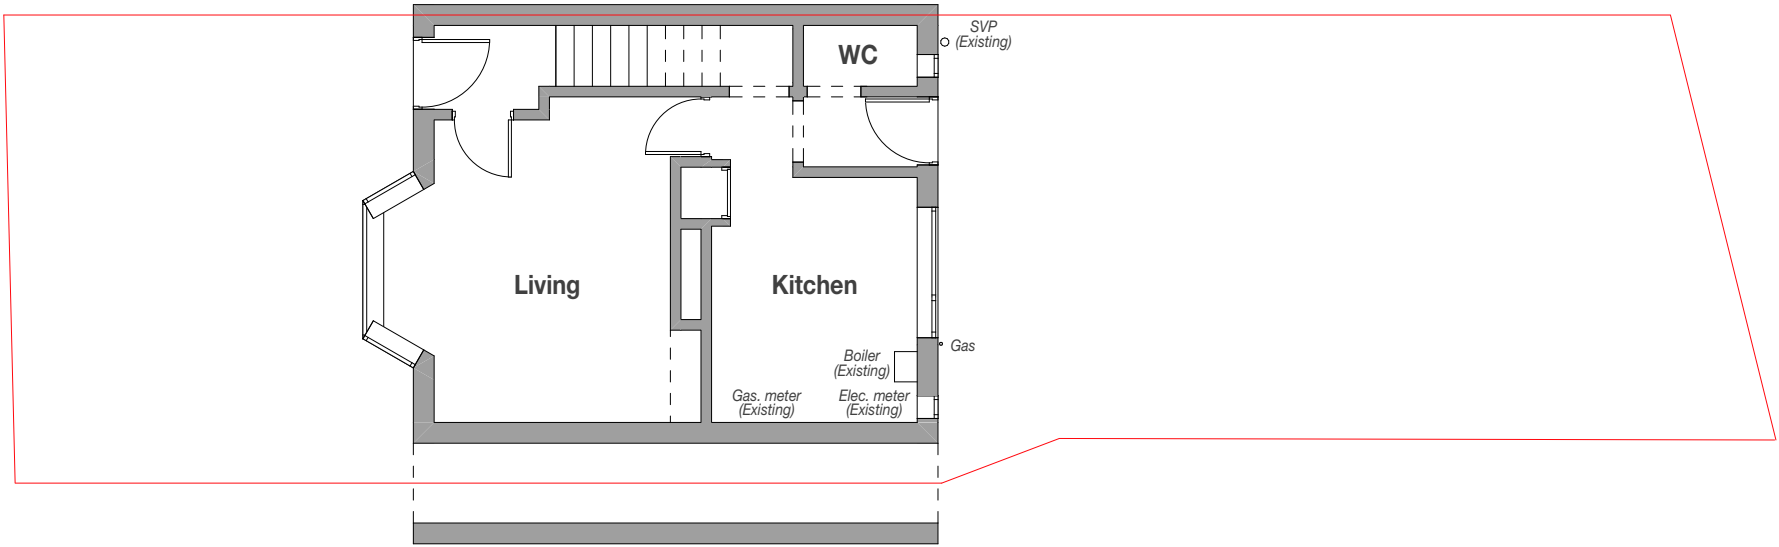

Floor plan of the second floor. The plan shows three bedrooms (Bed. 1, Bed. 2, Bed. 3), a bathroom (Bath.), and a staircase. A red line indicates the boundary of the existing structure, with a note "SVP (Existing)" pointing to a vertical pipe.

Existing - First Floor Plan

WD3.1 1:100 @ /

[illegible]


**FOR PLANNING/
BUILDING CONTROL
APPROVAL**

Project Description

38 Royal Oak Road, Baguely

Plans - Proposed Ground Floor

WD3.2 1:100 @ A

 

Notes

- Do not scale this drawing. All dimensions are to be verified on site and any discrepancies reported before commencement of any work or shop drawings
- All new windows and doors sizes indicated are to structural openings and to be site measured. Window style/detailing and opening sash locations to be confirmed and approved by owner prior to fabrication. All new windows require means of escape with an unobstructed openable area of 0.33sq.m. and at least 450mm high and 450mm wide. The bottom of the openable area should not be more than 1100mm above floor level. All windows to achieve the minimum U values specified in the British Standards.
- **All floors (suspended or on ground) walls and roofs are to be insulated and achieve at least the minimum U values listed under Approved Document Part L of the British Regulations.**
- Confirm all finishes and materials with owner.

*****All works to be constructed in accordance with accredited construction details*****

Notes on setting out ***All opening sizes are to structural openings*** FR = Fire rated door where required  	Brickwork windpost and restraint requirements for piers less than 665mm wide to be confirmed by structural engineer  - Provide DPC min. 150mm above natural ground level - Provide weep holes at 900mm centers above all openings
--	--

[illegible]


**FOR PLANNING/
BUILDING CONTROL
APPROVAL**

Project Description

38 Royal Oak Road, Baguely


Plans - Proposed First Floor

WD3.3 1:100 @ /

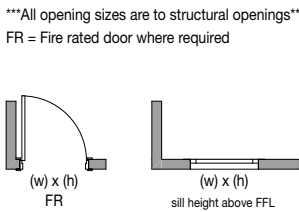


Legend						
ref.	refrigerator	B	boiler	OP	overflow	Refer to General Notes For Details ***All structure shown as graphic representation: please refer to structural engineering package for exact details of footings, concrete slab, timber framed floors, wall & roof framing***
wo.	wall oven	W1	wall type 1	HOP	hopper	
dw	dishwasher	W2	wall type 2	FG	floor gully	
shr.	shower	R1	roof type 1	S	sink	
st	store	PS	plumbing stack	w.post	windpost	
wir	walk in wardrobe	R1	roof type 1	u'ty	utility	
pdr.	powder room	DP	downpipe			

Notes - Do not scale this drawing. All dimensions are to be verified on site and any discrepancies reported before commencement of any work or shop drawings - All new windows and doors sizes indicated are to structural openings and to be site measured. Window style/detailing and opening sash locations to be confirmed and approved by owner prior to fabrication. All new windows require means of escape with an unobstructed openable area of 0.33sq.m. and at least 450mm high and 450mm wide. The bottom of the openable area should not be more than 1100mm above floor level. All windows to achieve the minimum U values specified in the British Standards. - All floors (suspended or on ground) walls and roofs are to be insulated and achieve at least the minimum U values listed under Approved Document Part L of the British Regulations. - Confirm all finishes and materials with owner. ***All works to be constructed in accordance with accredited construction details***	Notes on setting out ***All opening sizes are to structural openings*** FR = Fire rated door where required   Brickwork windpost and restraint requirements for piers less than 665mm wide to be confirmed by structural engineer  - Provide DPC min. 150mm above natural ground level - Provide weep holes at 900mm centers above all openings
---	---

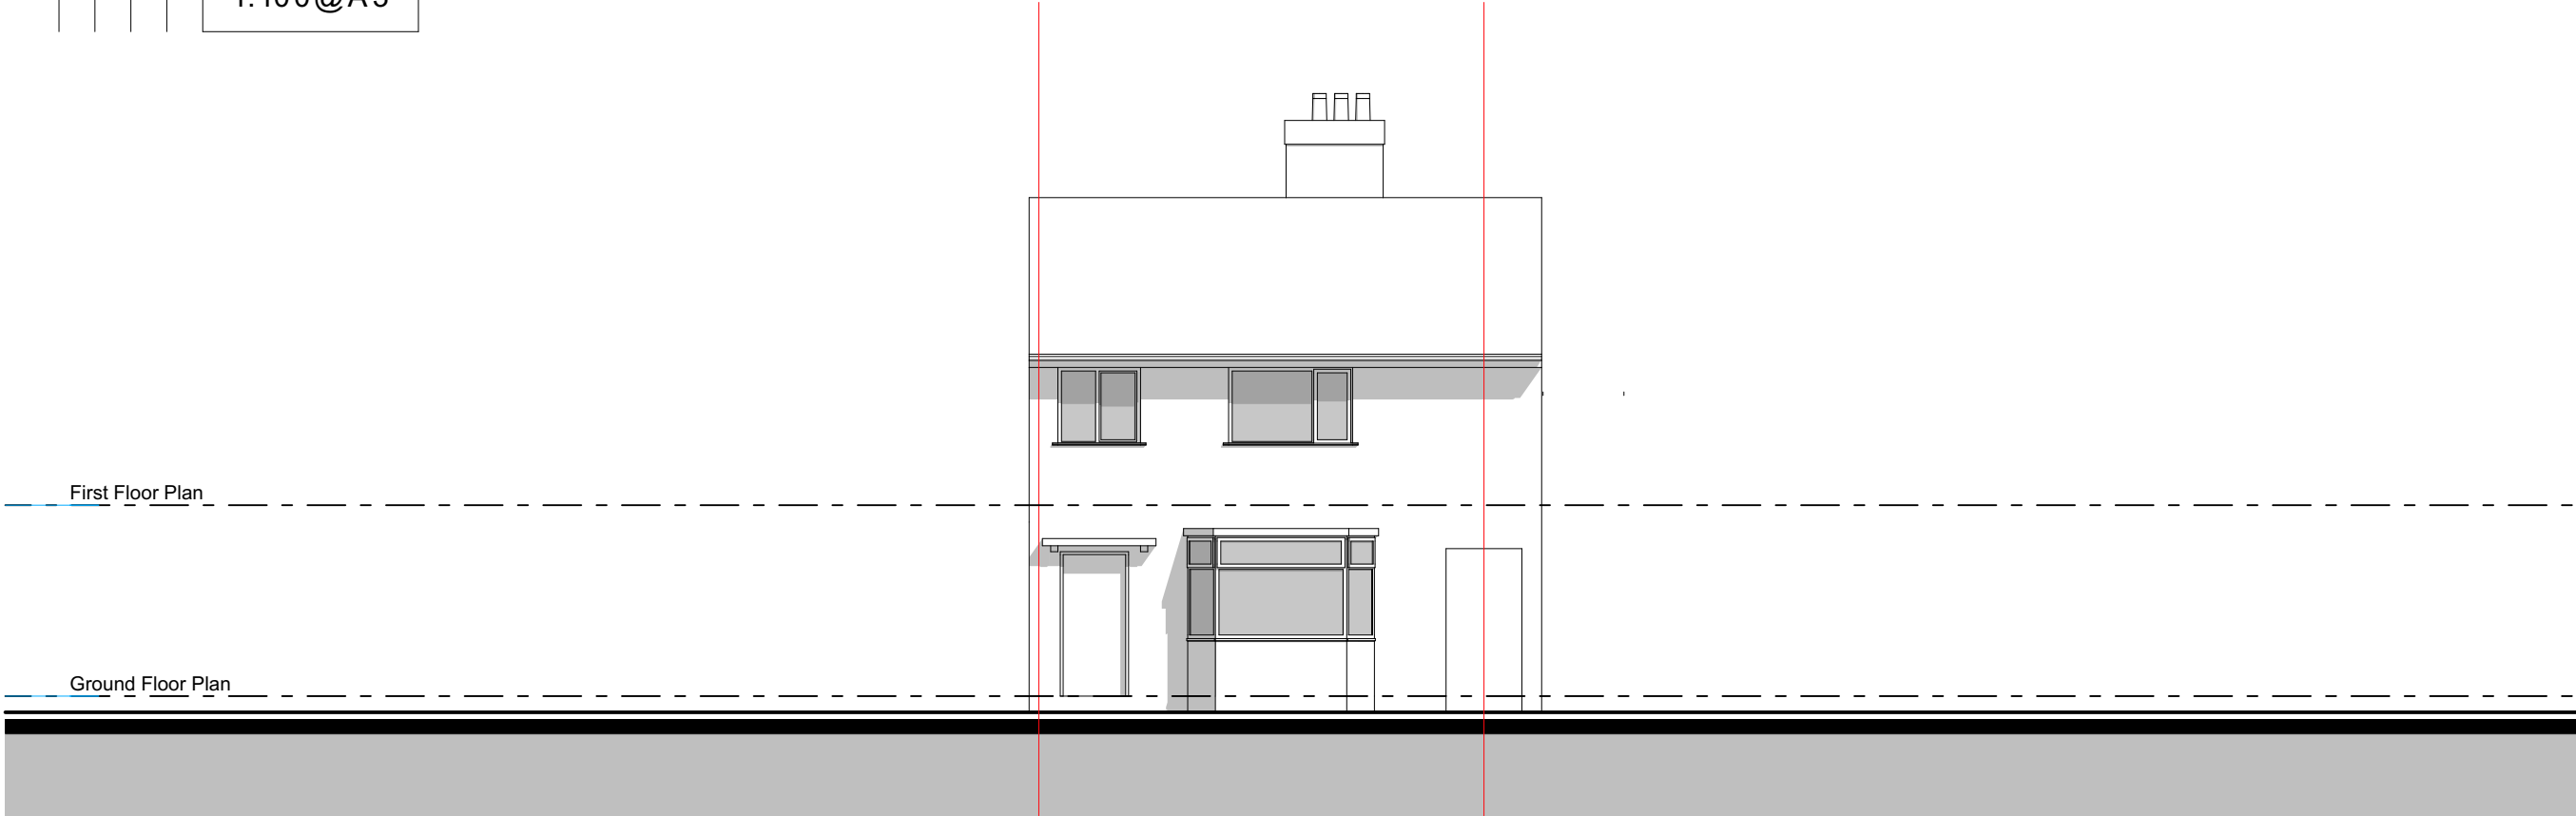[illegible]

Existing Front Elevation

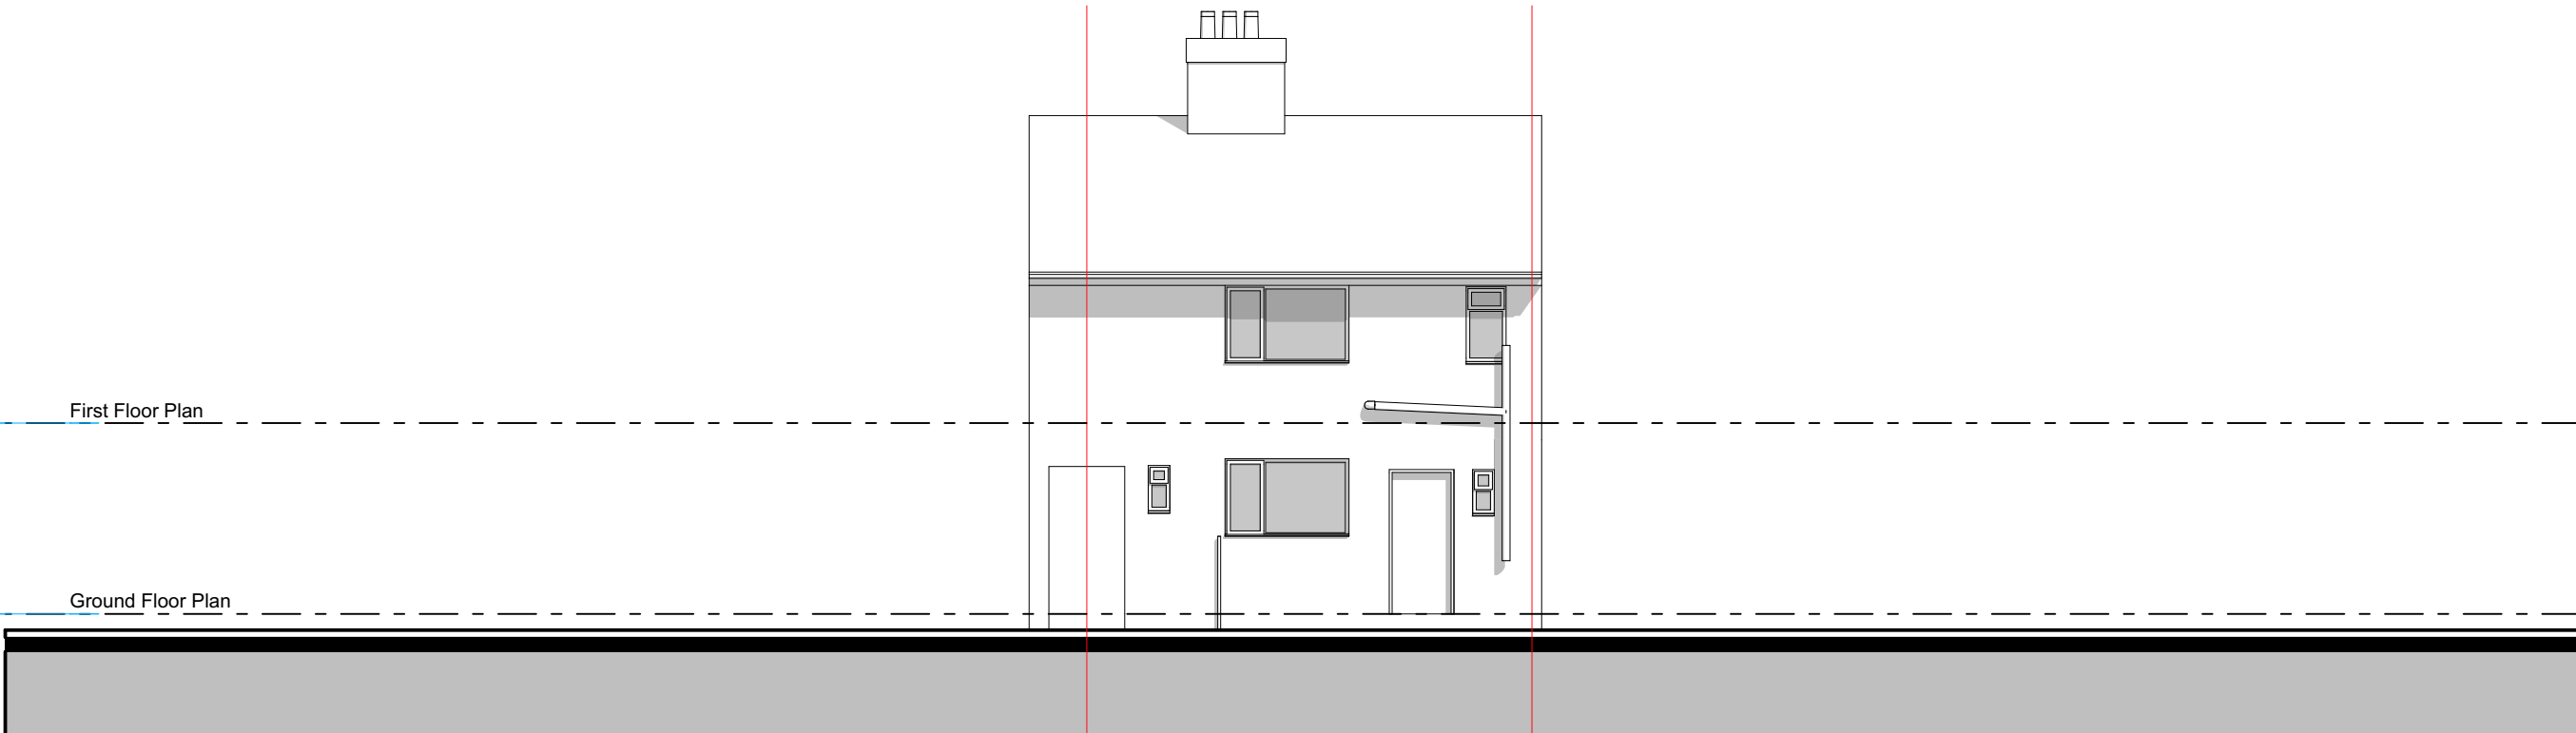

Existing Rear Elevation

flocc

Flocc Studio Ltd.
Studio 157 Harcourt Street
Reddish SK56UP
07940 123 631
tommy@floccstudio.co.uk

**FOR PLANNING/
BUILDING CONTROL
APPROVAL**

Client
Carl Dexter

Project Description

38 Royal Oak Road, Baguely

Project Number **ROY038**

Drawing Title


Elevations - Existing

Drawing Number	Scale
----------------	-------


Scale

WD5.1 1:100 @ A3

These drawings are for the purpose of achieving planning and building regulations approval only and subject to final review/approval by building control. All drawings must be read in conjunction with structural engineers design drawings and calculations. All products to be installed in accordance with manufacturers recommendation and details.

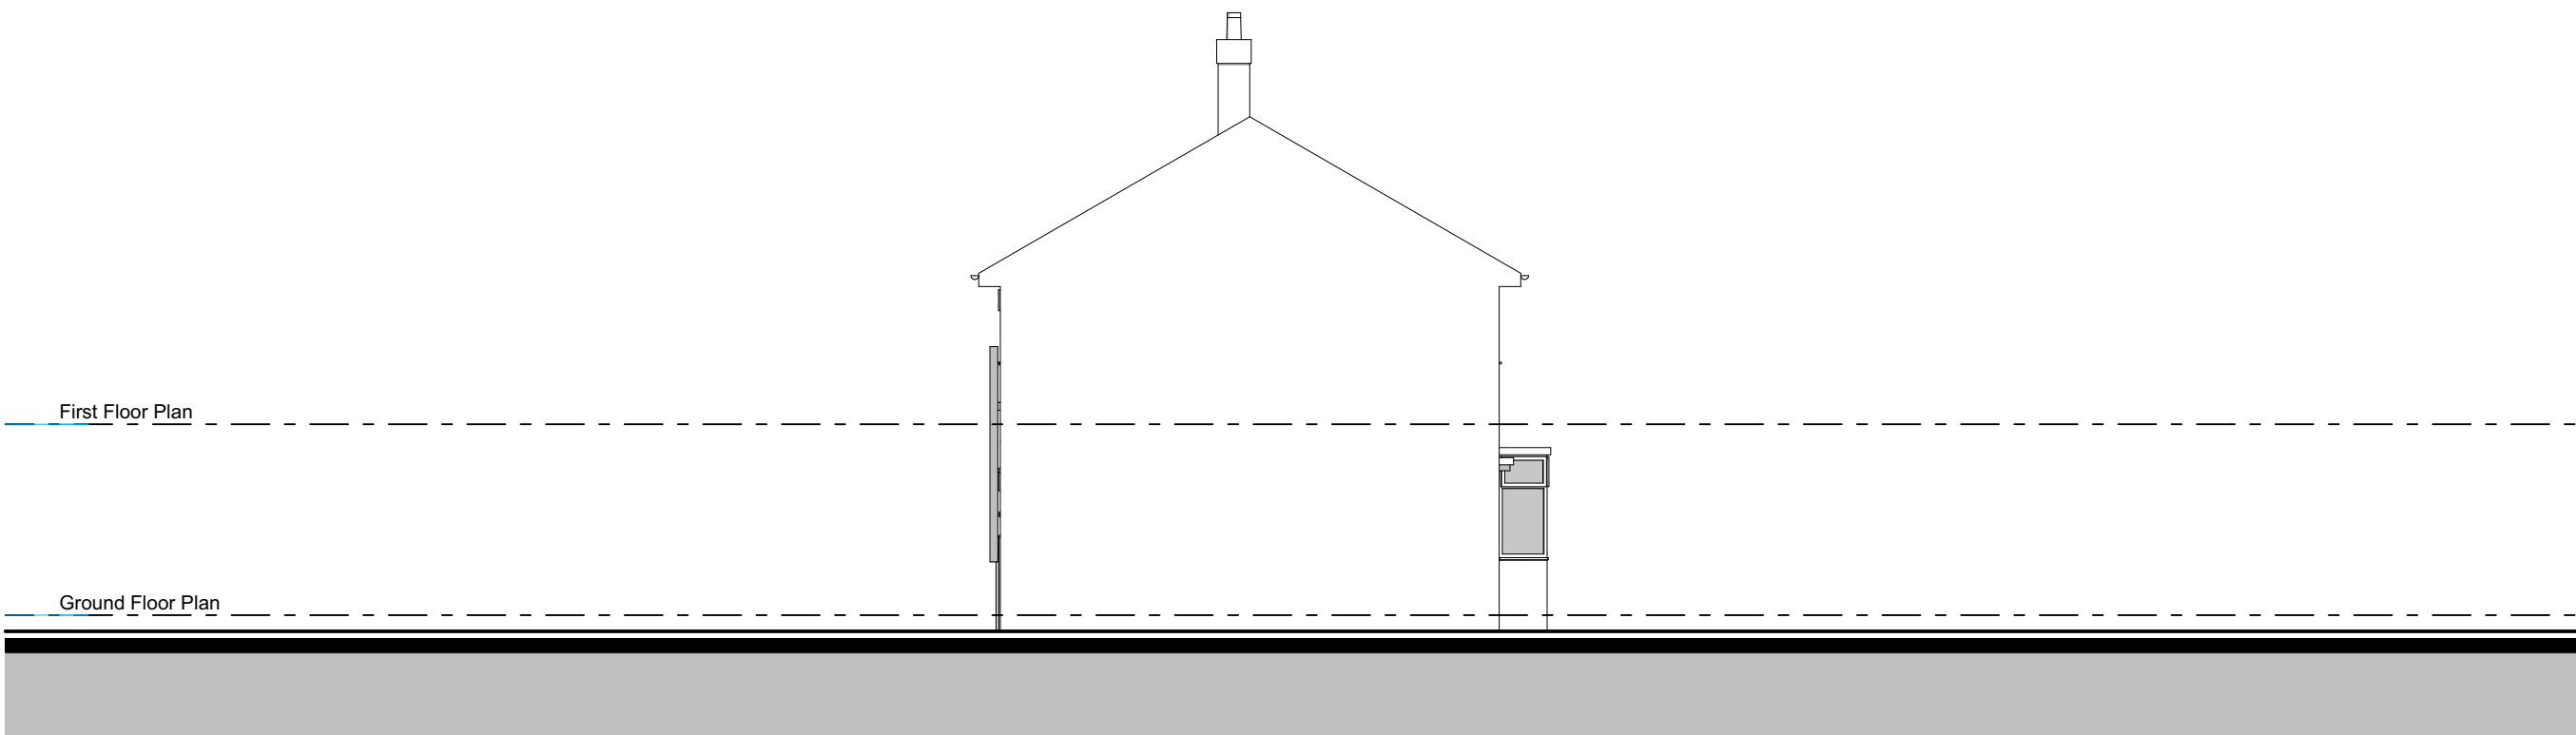[illegible]

Existing Side Elevation

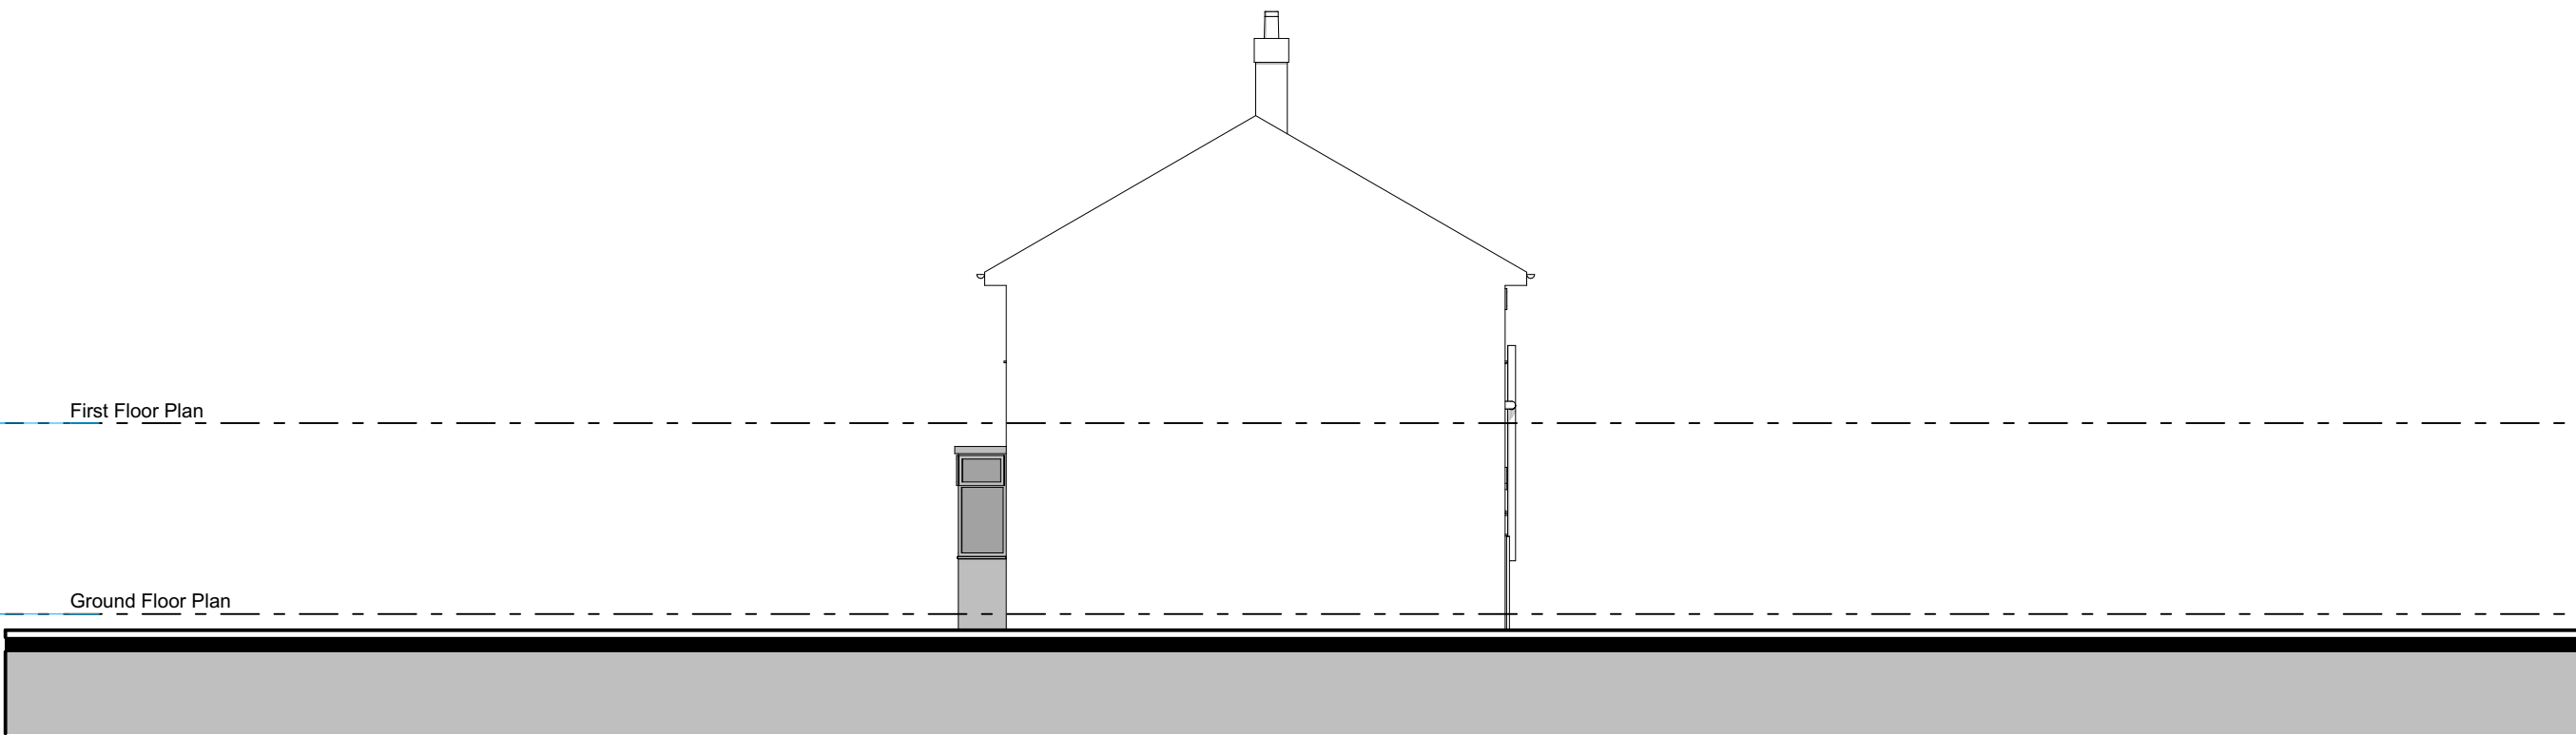

Existing Side Elevation

flocc

Flocc Studio Ltd.
Studio 157 Harcourt Street
Reddish SK56UP
07940 123 631
tommy@floccstudio.co.uk

**FOR PLANNING/
BUILDING CONTROL
APPROVAL**

Client

Carl Dexter

Project Description

38 Royal Oak Road, Baguely

Project Number **ROY038**

Drawing Title

Elevations - Existing


Drawing Number	Scale
WD5.2	1:100 @

*****NO CHANGES*****


General Note:
All new materials shown hatched for clarity

NOTES
Do not scale this drawing. All dimensions are to be verified on site and any discrepancies reported before commencement of any work or shop drawings.

These drawings are for the purpose of achieving planning and building regulations approval only and subject to final review/approval by building control. All drawings must be read in conjunction with structural engineers design drawings and calculations. All products to be installed in accordance with manufacturers recommendation and details.

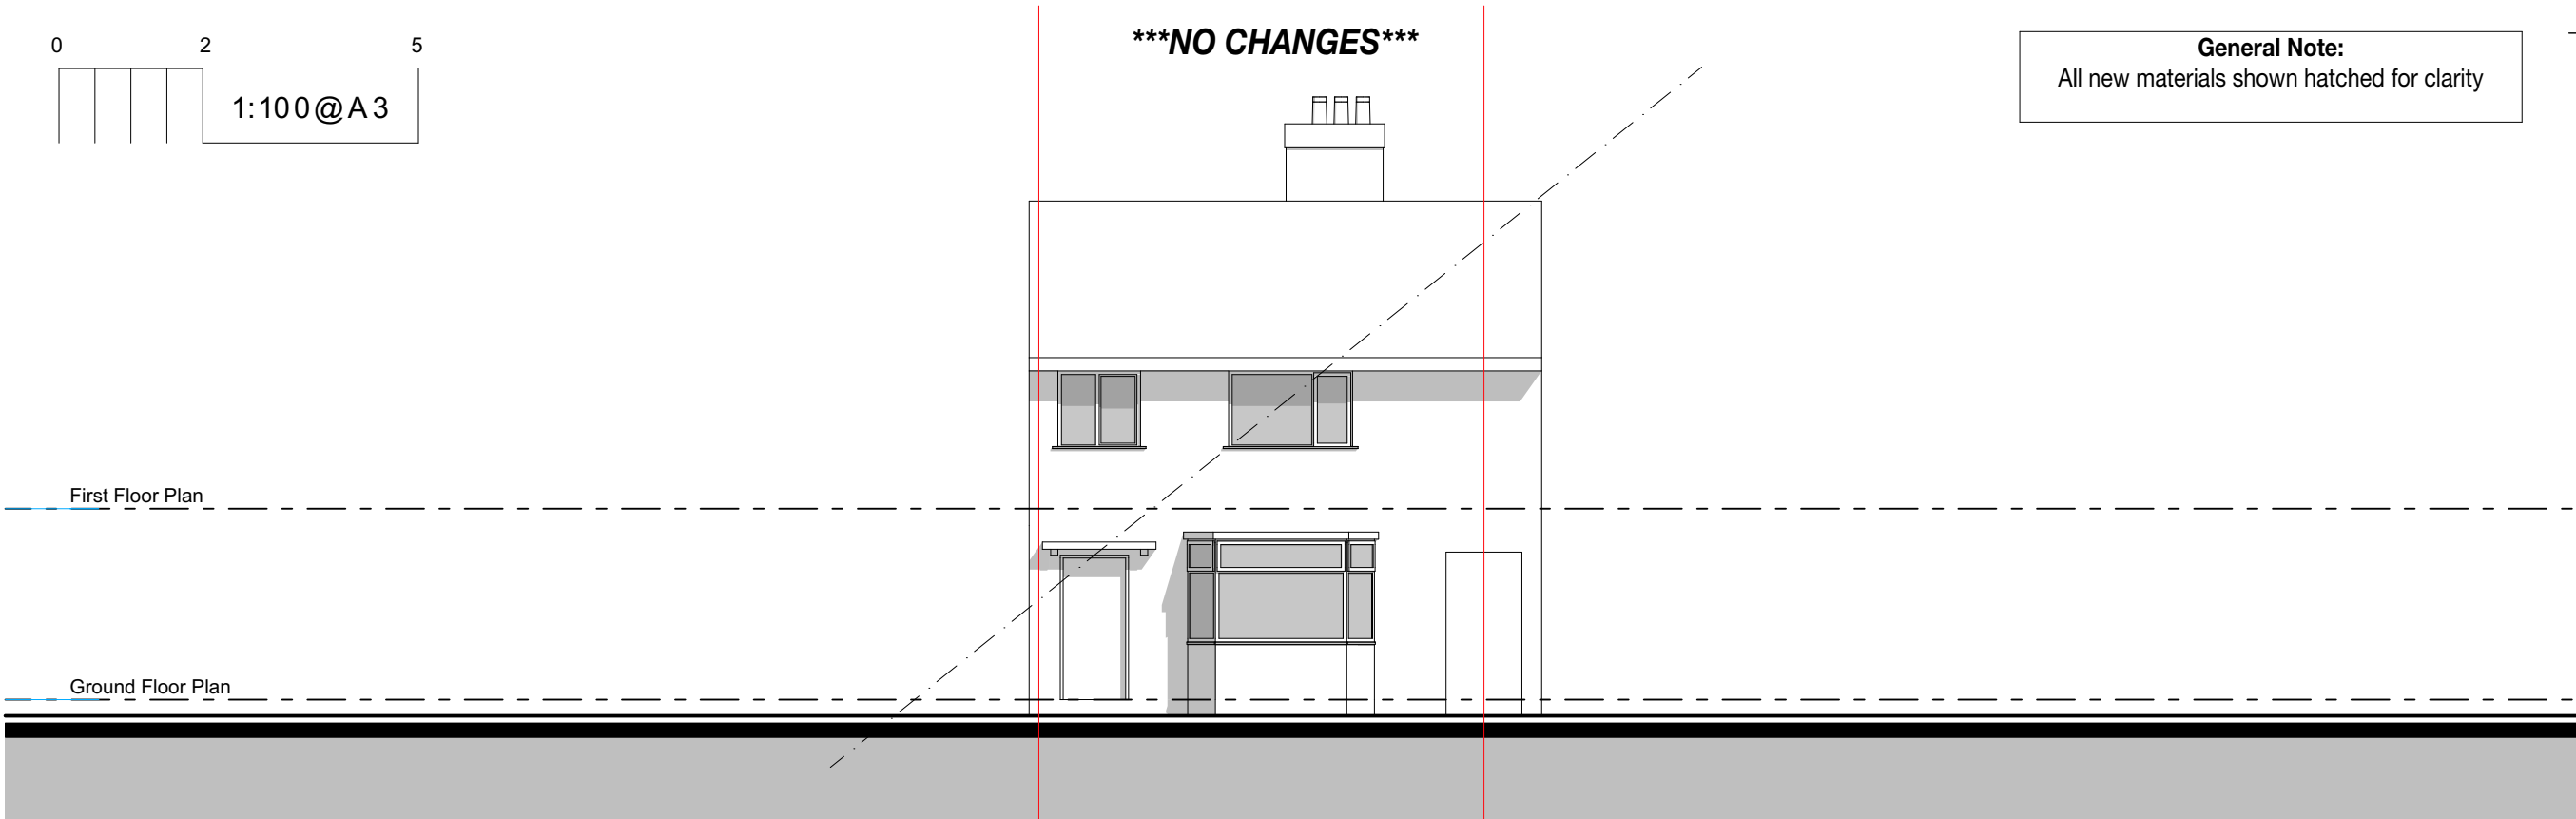
[illegible]

Proposed Front Elevation

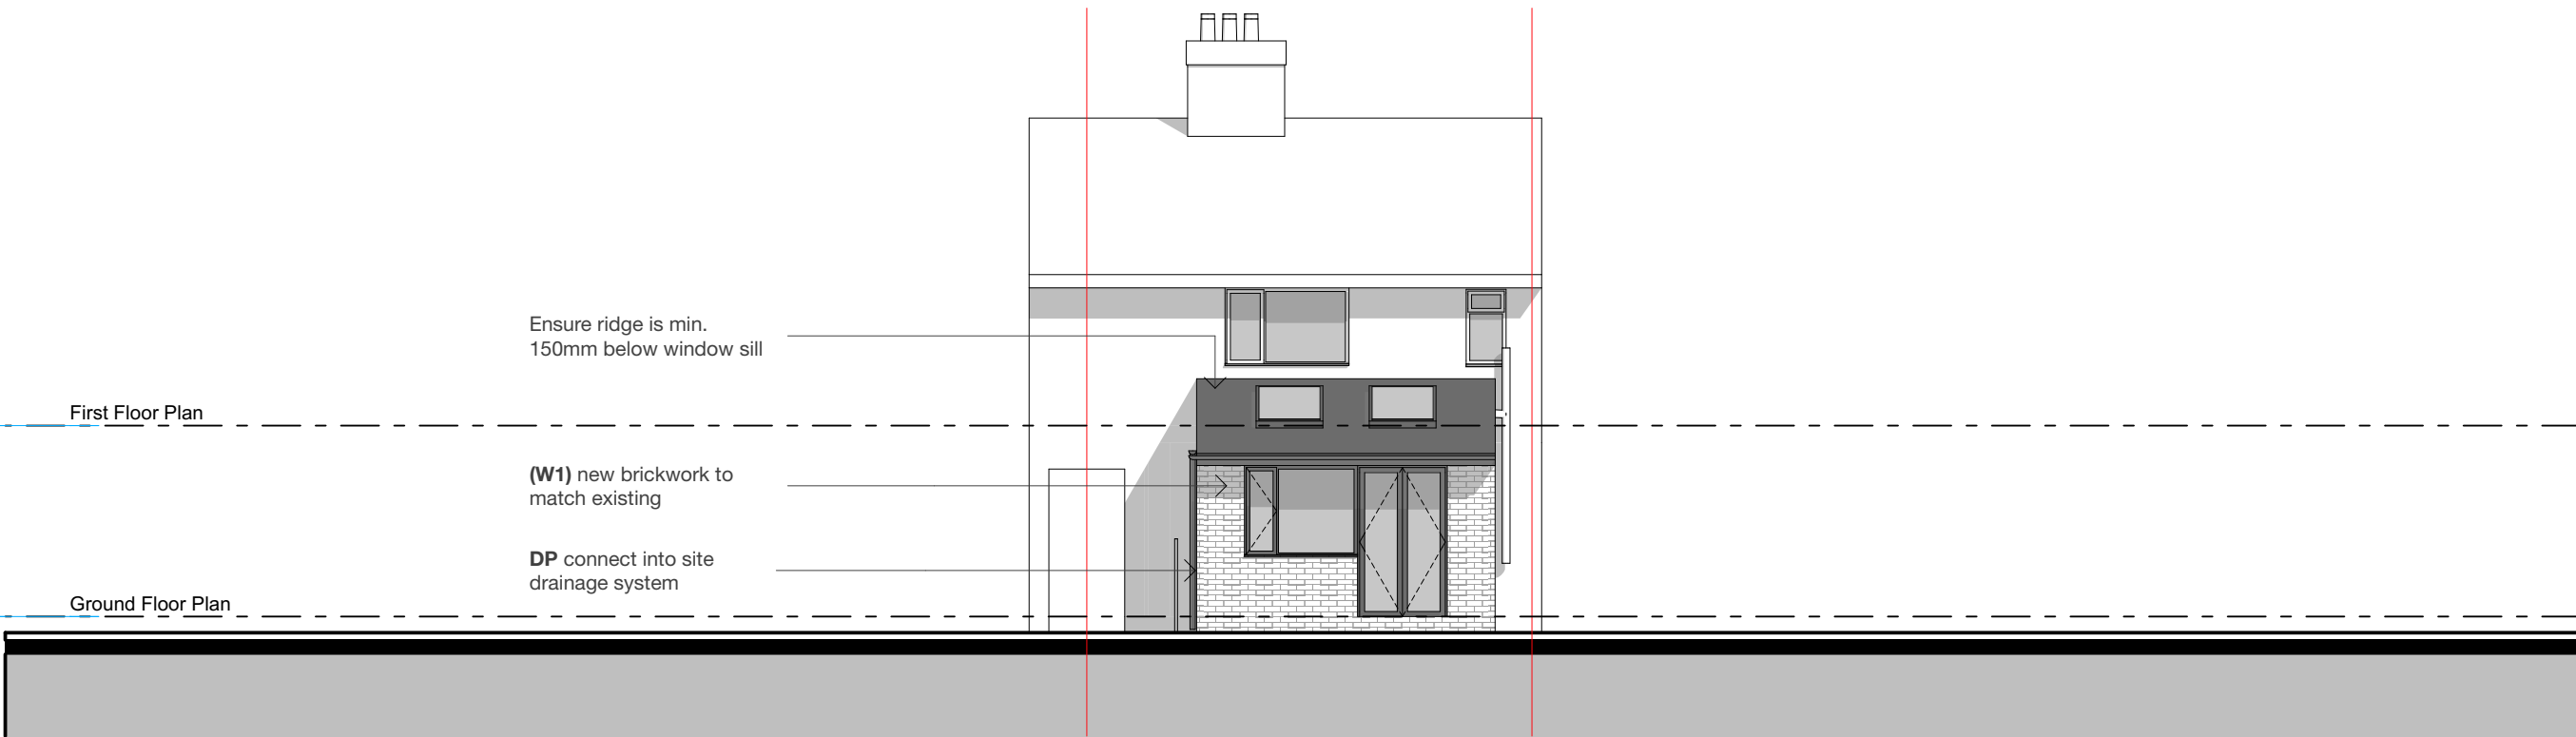

Proposed Rear Elevation

Legend						
ref.	refrigerator	B	boiler	OP	overflow	Refer to General Notes For Details ***All structure shown as graphic representation: please refer to structural engineering package for exact details of footings, concrete slab, timber framed floors, wall & roof framing***
wo.	wall oven	W1	wall type 1	HOP	hopper	
dw	dishwasher	W2	wall type 2	FG	floor gully	
shr.	shower	R1	roof type 1	S	sink	
st	store	PS	plumbing stack	w.post	windpost	
wir	walk in wardrobe	R1	roof type 1	u'ty	utility	
pdr.	powder room	DP	downpipe			

 Notes - Do not scale this drawing. All dimensions are to be verified on site and any discrepancies reported before commencement of any work or shop drawings - All new windows and doors sizes indicated are to structural openings and to be site measured. Window style/detailing and opening sash locations to be confirmed and approved by owner prior to fabrication. All new windows require means of escape with an unobstructed openable area of 0.33sq.m. and at least 450mm high and 450mm wide. The bottom of the openable area should not be more than 1100mm above floor level. All windows to achieve the minimum U values specified in the British Standards. - All floors (suspended or on ground) walls and roofs are to be insulated and achieve at least the minimum U values listed under Approved Document Part L of the British Regulations. - Confirm all finishes and materials with owner. ***All works to be constructed in accordance with accredited construction details***	Notes on setting out ***All opening sizes are to structural openings*** FR = Fire rated door where required   Brickwork windpost and restraint requirements for piers less than 665mm wide to be confirmed by structural engineer  - Provide DPC min. 150mm above natural ground level - Provide weep holes at 900mm centers above all openings
--	---

flocc

Flocc Studio Ltd.
Studio 157 Harcourt Street
Reddish SK56UP
07940 123 631
tommy@floccstudio.co.uk

**FOR PLANNING/
BUILDING CONTROL
APPROVAL**

Client

Carl Dexter

Project Description

38 Royal Oak Road, Baguely

Project Number **ROY038**

Drawing Title


Elevations - Proposed

Drawing Number

Scale

WD5.3

1:100 @ A3

 [illegible]

Proposed Side Elevation

Proposed Side Elevation

Legend						
ref.	refrigerator	B	boiler	OP	overflow	Refer to General Notes For Details ***All structure shown as graphic representation: please refer to structural engineering package for exact details of footings, concrete slab, timber framed floors, wall & roof framing***
wo.	wall oven	W1	wall type 1	HOP	hopper	
dw	dishwasher	W2	wall type 2	FG	floor gully	
shr.	shower	R1	roof type 1	S	sink	
st	store	PS	plumbing stack	w.post	windpost	
wir	walk in wardrobe	R1	roof type 1	u'ty	utility	
pdr.	powder room	DP	downpipe			

Notes - Do not scale this drawing. All dimensions are to be verified on site and any discrepancies reported before commencement of any work or shop drawings - All new windows and doors sizes indicated are to structural openings and to be site measured. Window style/detailing and opening sash locations to be confirmed and approved by owner prior to fabrication. All new windows require means of escape with an unobstructed openable area of 0.33sq.m. and at least 450mm high and 450mm wide. The bottom of the openable area should not be more than 1100mm above floor level. All windows to achieve the minimum U values specified in the British Standards. - All floors (suspended or on ground) walls and roofs are to be insulated and achieve at least the minimum U values listed under Approved Document Part L of the British Regulations. - Confirm all finishes and materials with owner. ***All works to be constructed in accordance with accredited construction details***	Notes on setting out ***All opening sizes are to structural openings*** FR = Fire rated door where required   Brickwork windpost and restraint requirements for piers less than 665mm wide to be confirmed by structural engineer  - Provide DPC min. 150mm above natural ground level - Provide weep holes at 900mm centers above all openings
---	---

flocc

Flocc Studio Ltd.
Studio 157 Harcourt Street
Reddish SK56UP
07940 123 631
tommy@floccstudio.co.uk

**FOR PLANNING/
BUILDING CONTROL
APPROVAL**

Client

Carl Dexter

Project Description

38 Royal Oak Road, Baguely

Project Number **ROY038**

Drawing Title

Elevations - Proposed

Drawing Number

Scale

WD5.4

1:100 @ A3