


NOTES:
This drawing is Copyright of Anderton Gables
No scaling, dimensions, areas, etc. other than those figured are to be taken from this drawing. All dimensions to be checked on site by the contractor and such dimensions are their responsibility.
This drawing is for use at the named location and for the stated purpose only and as such should not be used at any other location or for any other purposes.
All work must comply with relevant British Standards and Building Regulation requirements.
Any drawing errors and/or omissions are to be reported to the Designer.
This drawing is to be read in conjunction with any other Designers or other Consultants information.

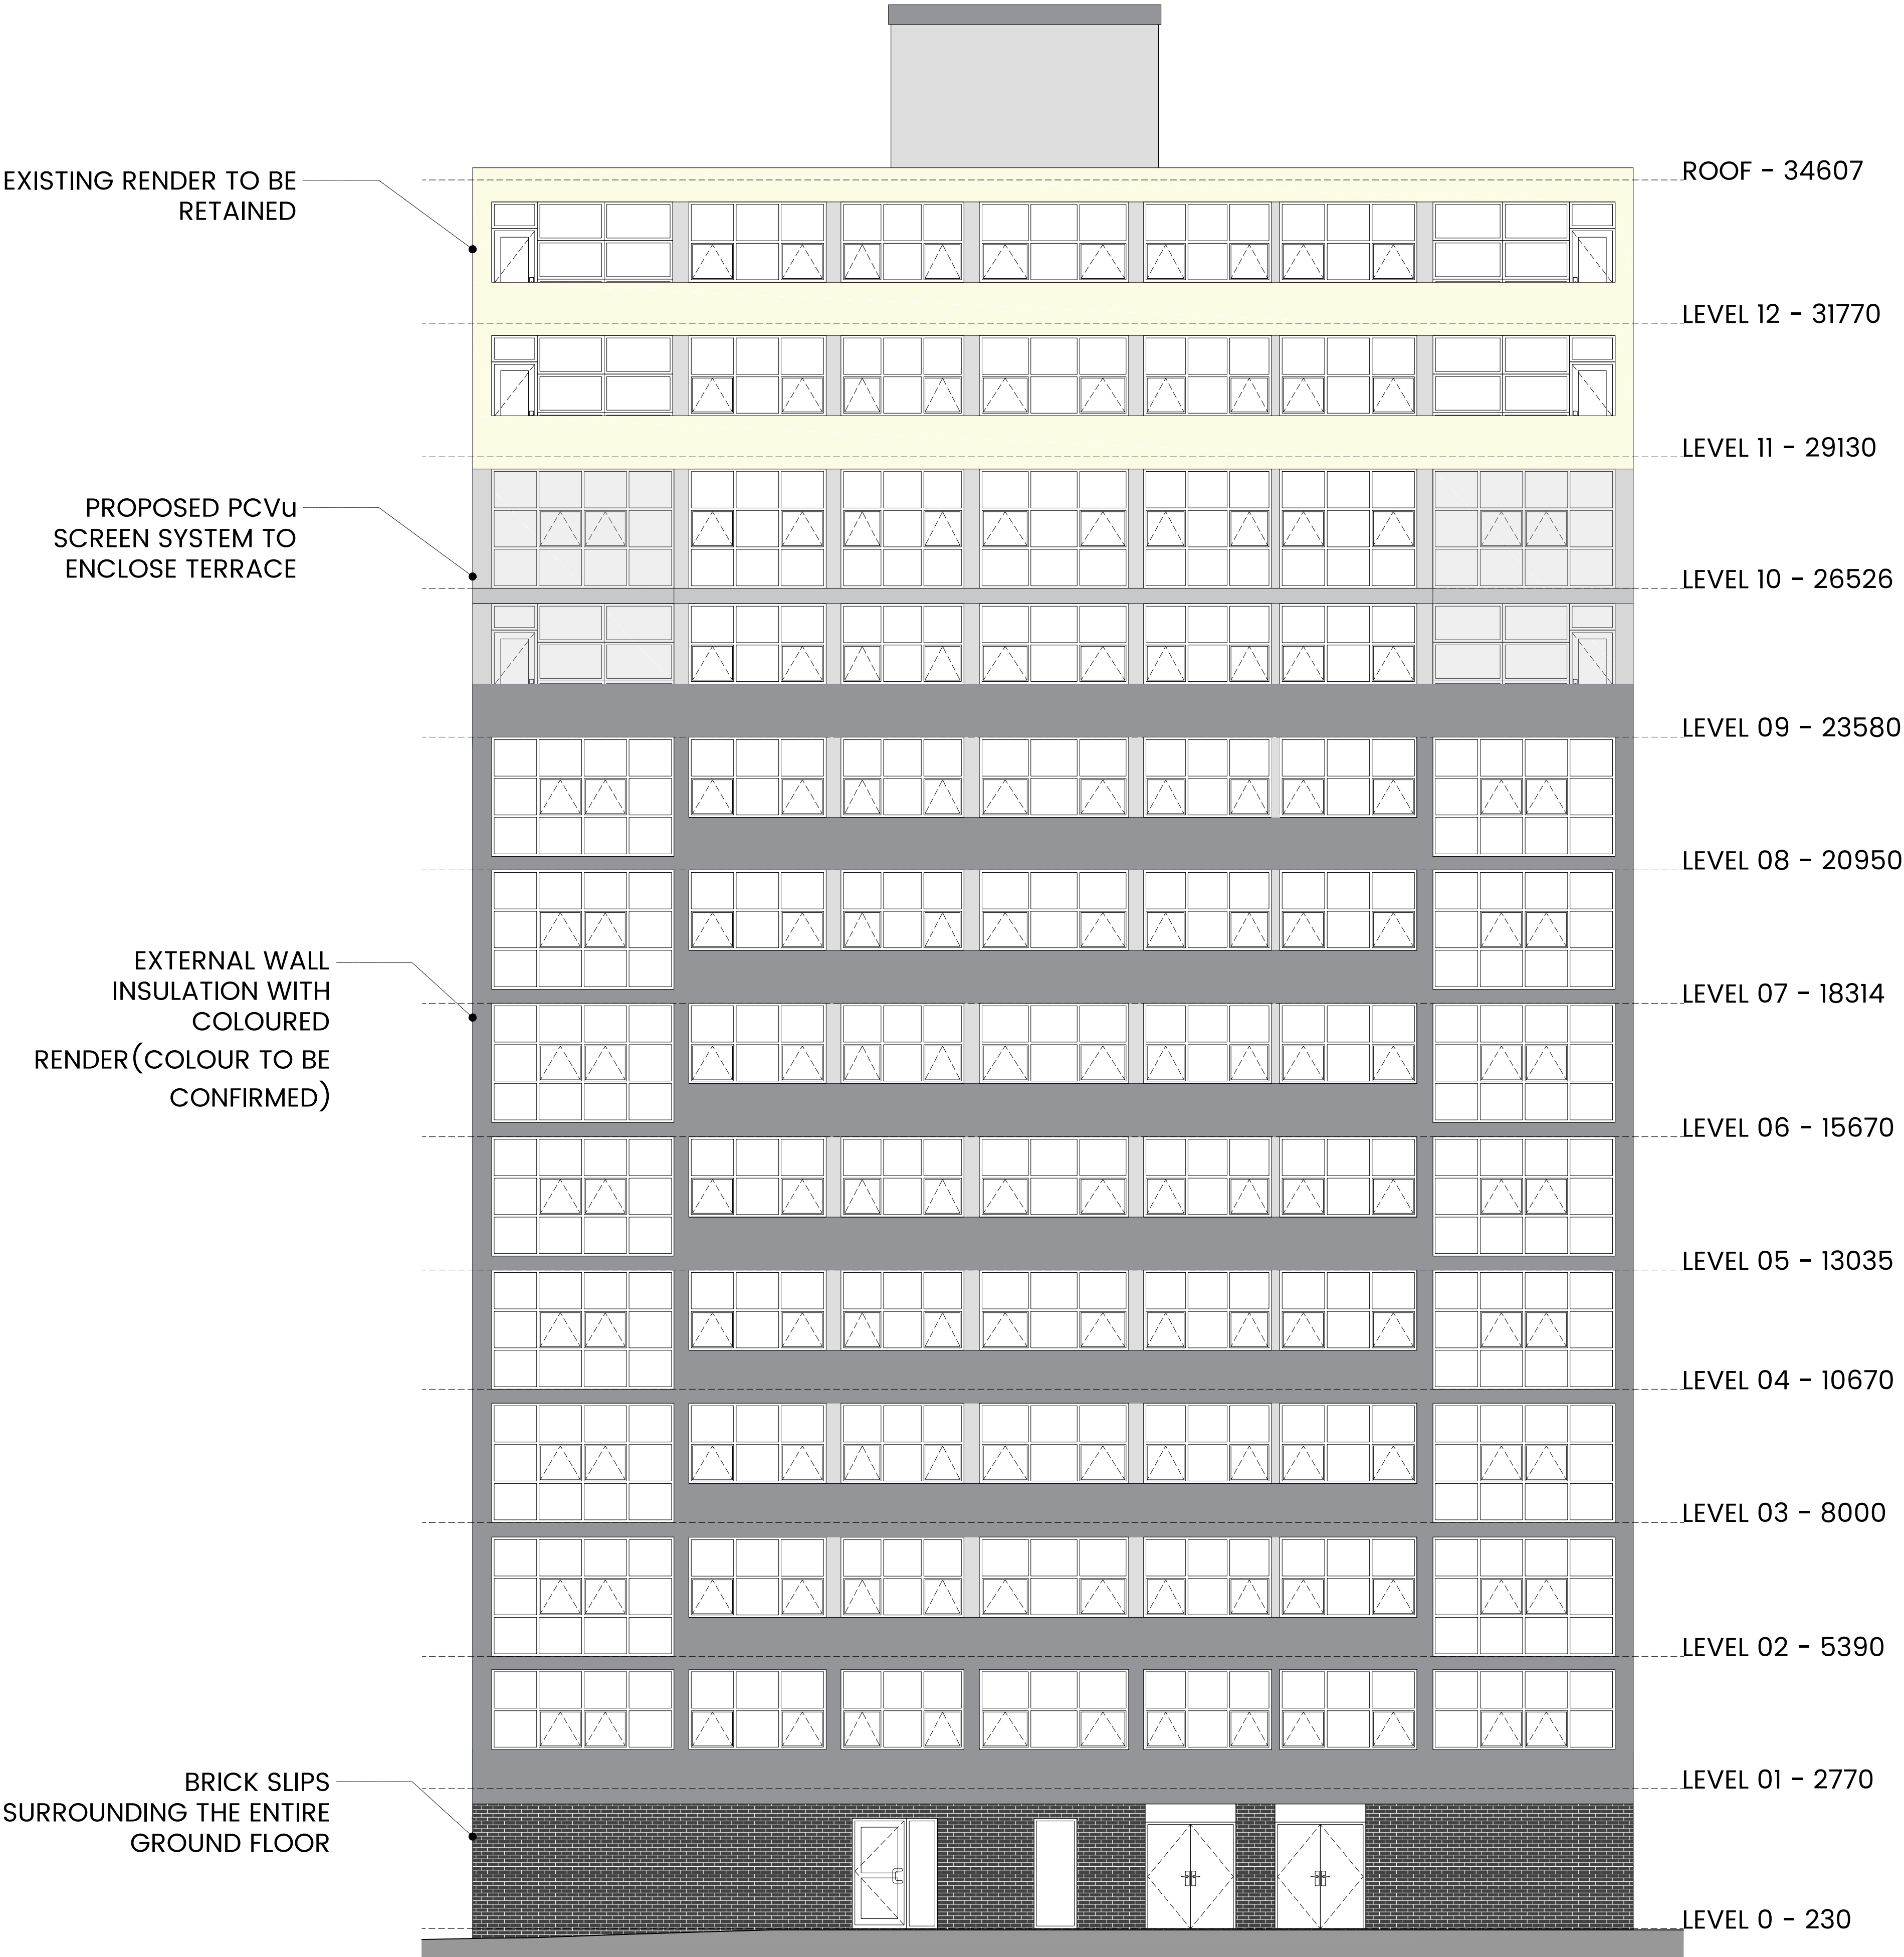

REAR ELEVATION

AG Project Building Consultancy

RICS

PRESTON | 01772 562800
Thames Carter House, 162 Cross Street, Preston, Lancashire, PR1 3LT

MANCHESTER | 0161 696 3119
Canada House, Suite G, Chepstow Street, Manchester, M1 5FW

SHEFFIELD | 0114 478 5833
7th Floor, The Balance, 2 Pinfold Street, Sheffield, S1 2BU

W anderton@agables.co.uk
E info@andertonagables.co.uk

Rev	Description	By	Date
1	Project Location:		
2	The Apple Building 270 Oldham Rd Manchester M40 7NS		
3	Drawing Title:		
4	Proposed Front Elevation Option 4		
5	Drawing Status:	INFORMATION	
6	Scale:	Size:	Date:
7	1:75	A1	08/21
8	Drawn By:	Checked By:	
9	LG	TH	
10	Job No:	Dwg No:	Revision:
11	AG20/0177	17	.