





E1 Proposed Front Elevation
1 : 50



E2 Proposed Rear Elevation
1 : 50

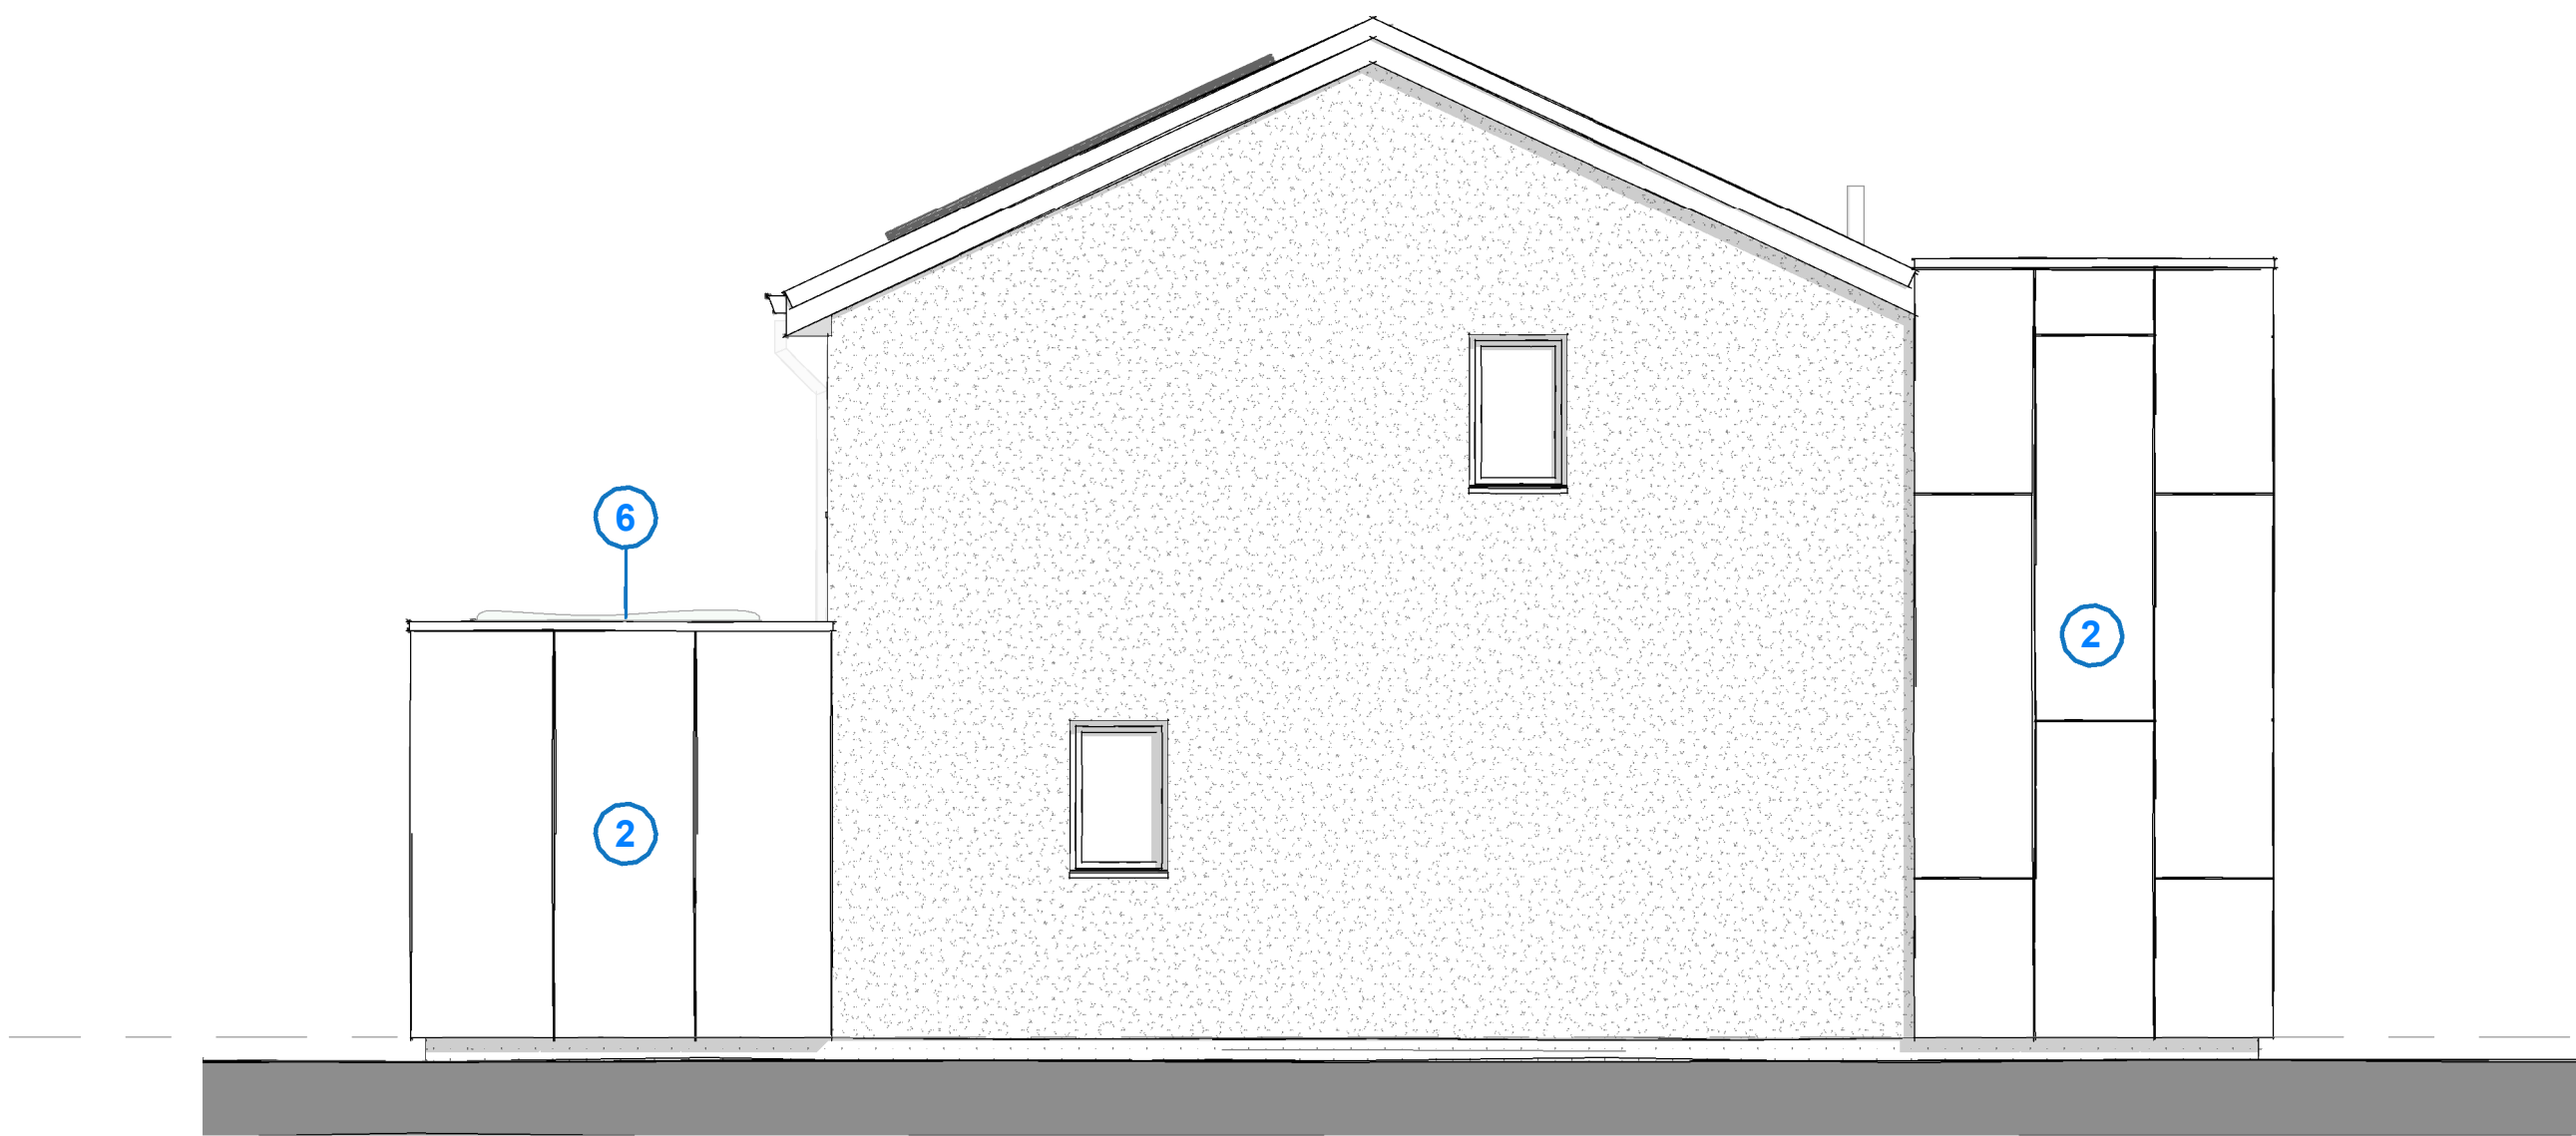

E3 Proposed Side Elevation
1 : 50

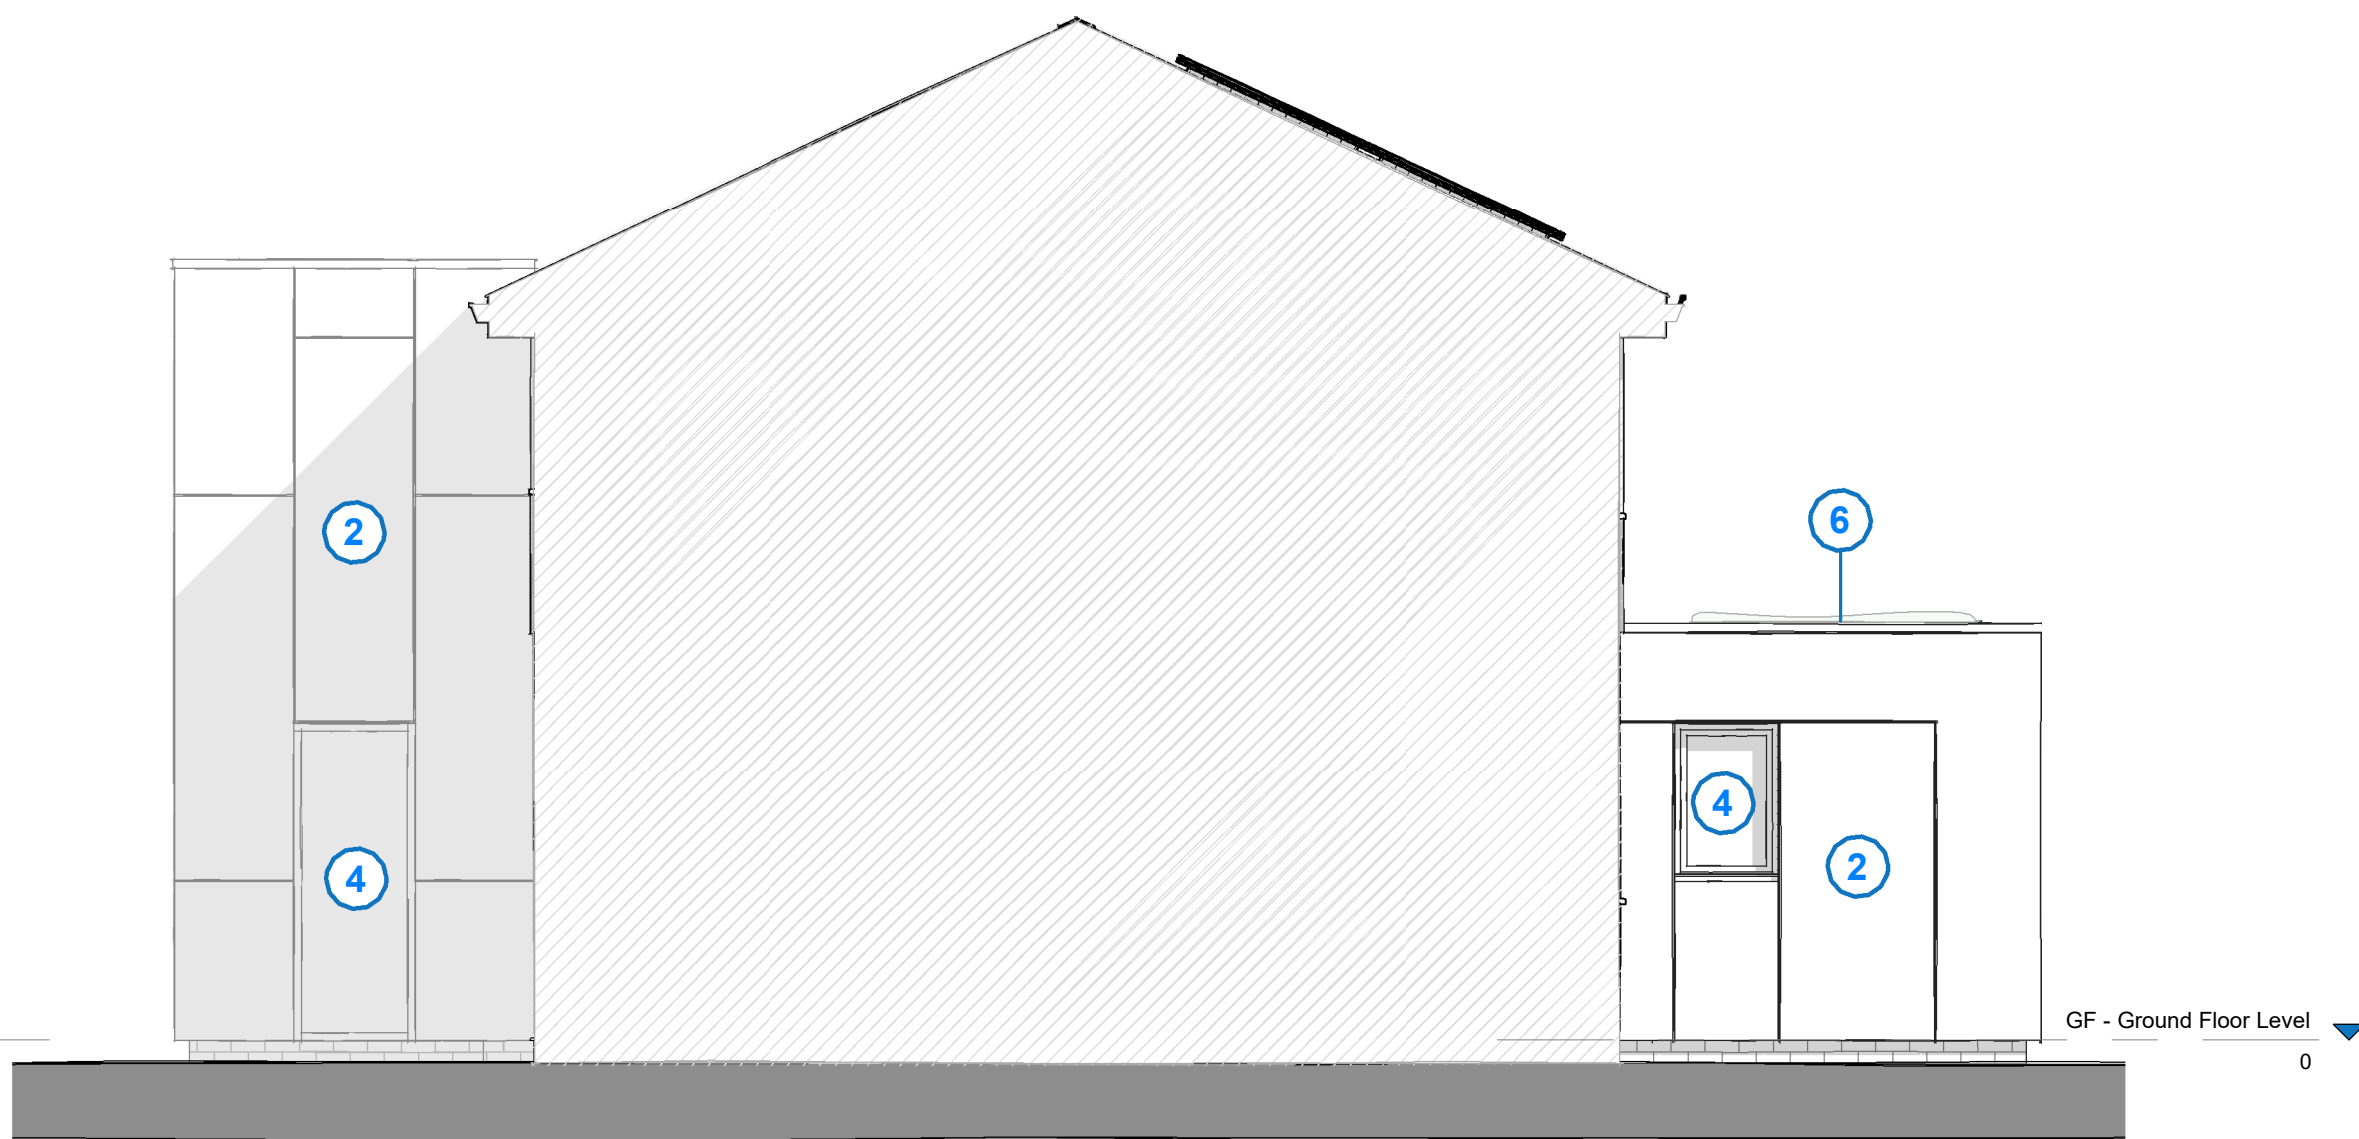

E4 Proposed Side (2) Elevation
1 : 50

Notes:
This drawing is copyright. Figured dimensions are to be followed in preference to scaled dimensions and particulars are to be taken from the actual work where possible. Any discrepancy must be reported to the architect immediately and before proceeding. If in doubt, ask.

Elevation Materials Legend

- 1 Off White Render
- 2 Black Cladding
- 3 Grey Concrete Roof Tile
- 4 Black Framed Windows and Doors
- 5 Decorative Black Perforated Metal Balustrade
- 6 Grass Roof

Black UPVC fascias and soffits with
Black UPVC gutter and RWP's

C	Rear elevation updated	13/05/22
B	Updated following client review	26/04/22
A	Updated following client review	15/04/22
rev	description	date

Revision Schedule

Rev No: C

Drawn by: DW

Project No:

DP2209

Project:

28 Leyland Avenue,
Manchester, M20 6EW

Drawing Title:

Proposed Elevations

Drawing No:

DP-2209-PL-04

Date:

13/05/22

Scale:

1 : 50 @A1

Client:

BLISSETT

Architect:



Draw Plan Ltd - Suite 2, Newton House, Faraday Street,
Birchwood Park, Warrington, WA3 6FW

Telephone: 07384 977700
Email: hello@drawplan.co.uk
Website: www.drawplan.co.uk



VISUAL SCALE 1:50 @ A1