


Proposed Floor Plans

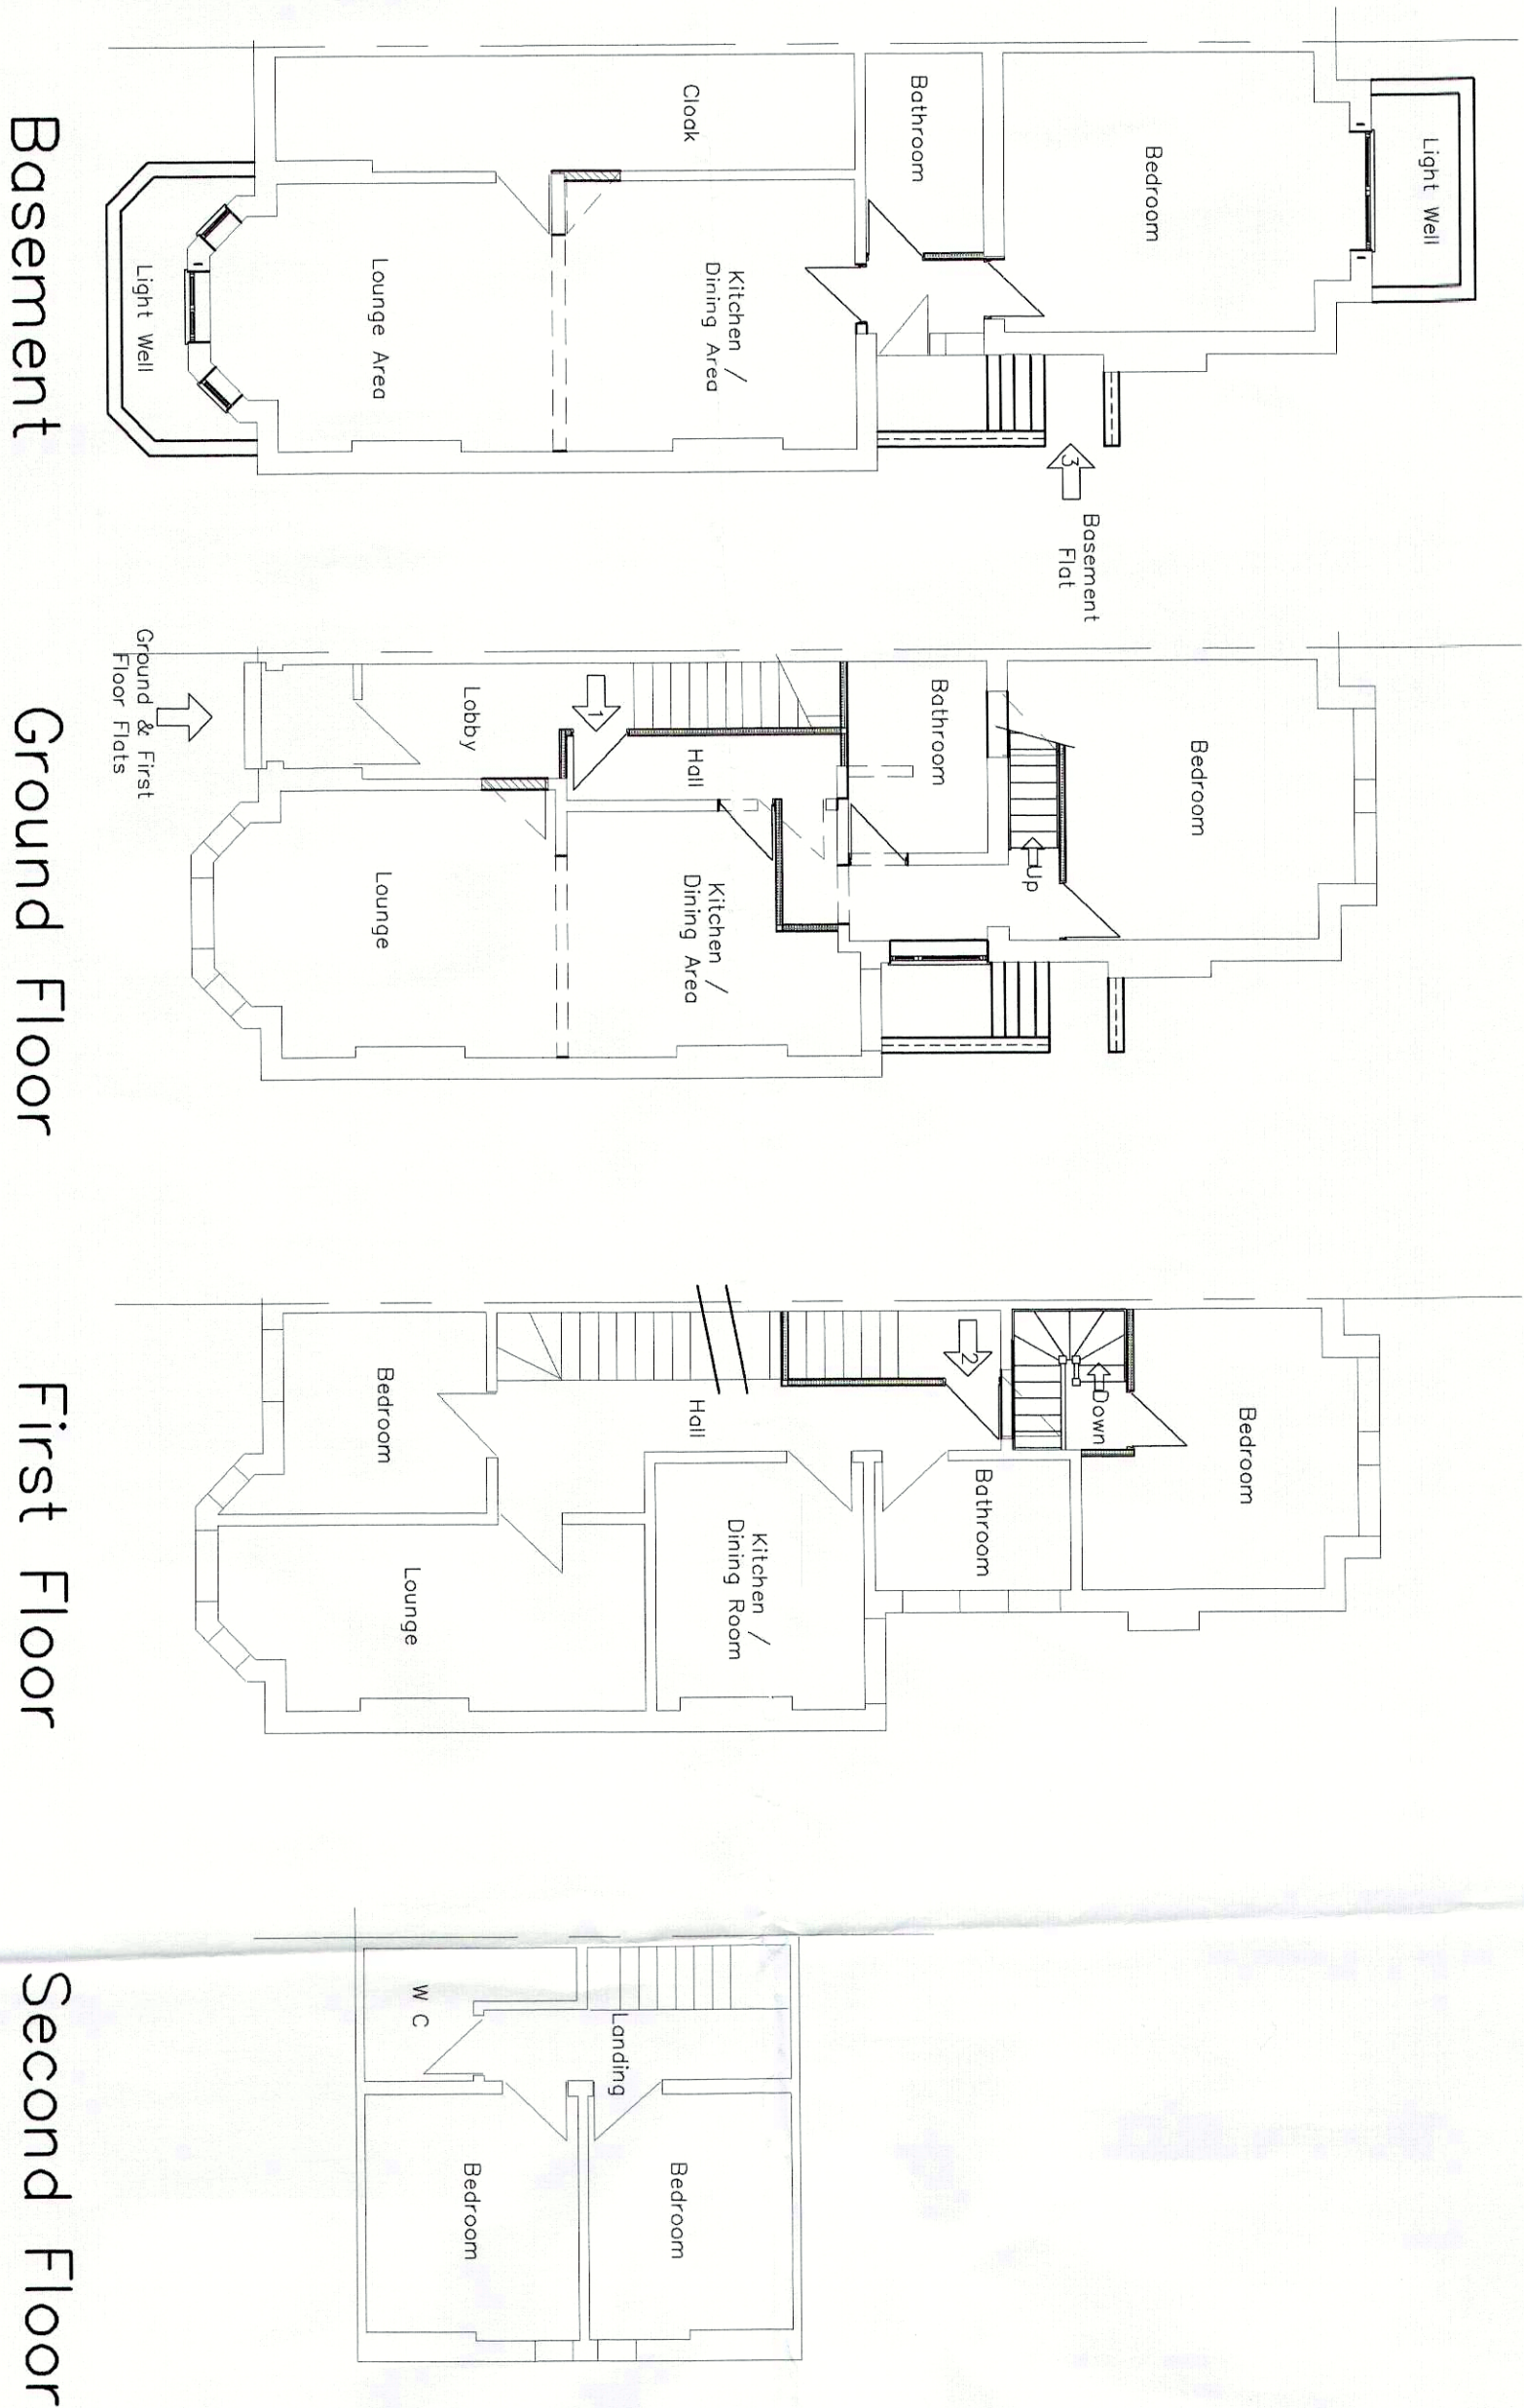


LEGEND

Walls and / or fittings to be removed.

Brickwork

Sound insulated stud partition walls

Entrances to the property and Apartments

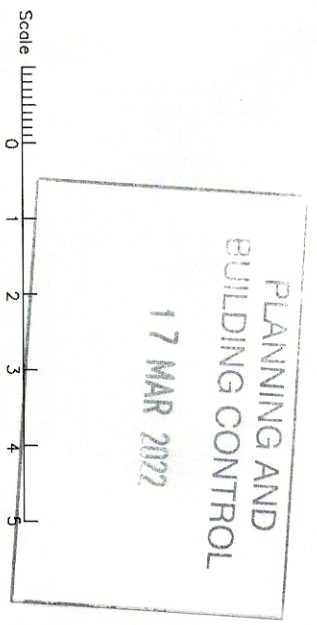

Scale 1:100 @ A2

Planning Plan

Proposed Conversion of HMO to
Three Apartments
535 BARLOW MOOR ROAD
CHORLTON
MANCHESTER
M21 8AQ



Prepared by:-
A & S INMAN (Designs) Ltd.
24 GRANGETHORPE ROAD
URMSTON
MANCHESTER
M41 9HT

Phone 0161 747 7433

