





EXISTING REAR ELEVATION
SCALE 1:100

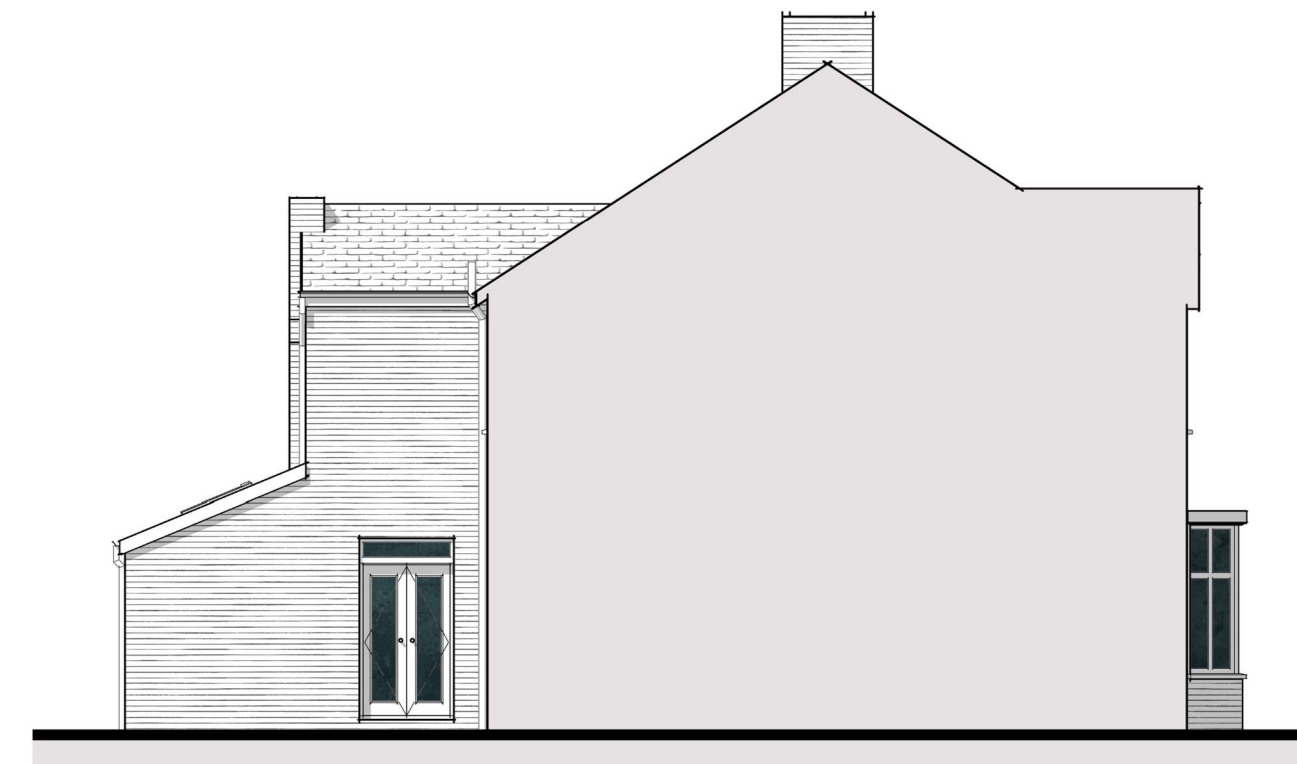


EXISTING SIDE ELEVATION
SCALE 1:100





EXISTING SIDE ELEVATION
SCALE 1:100

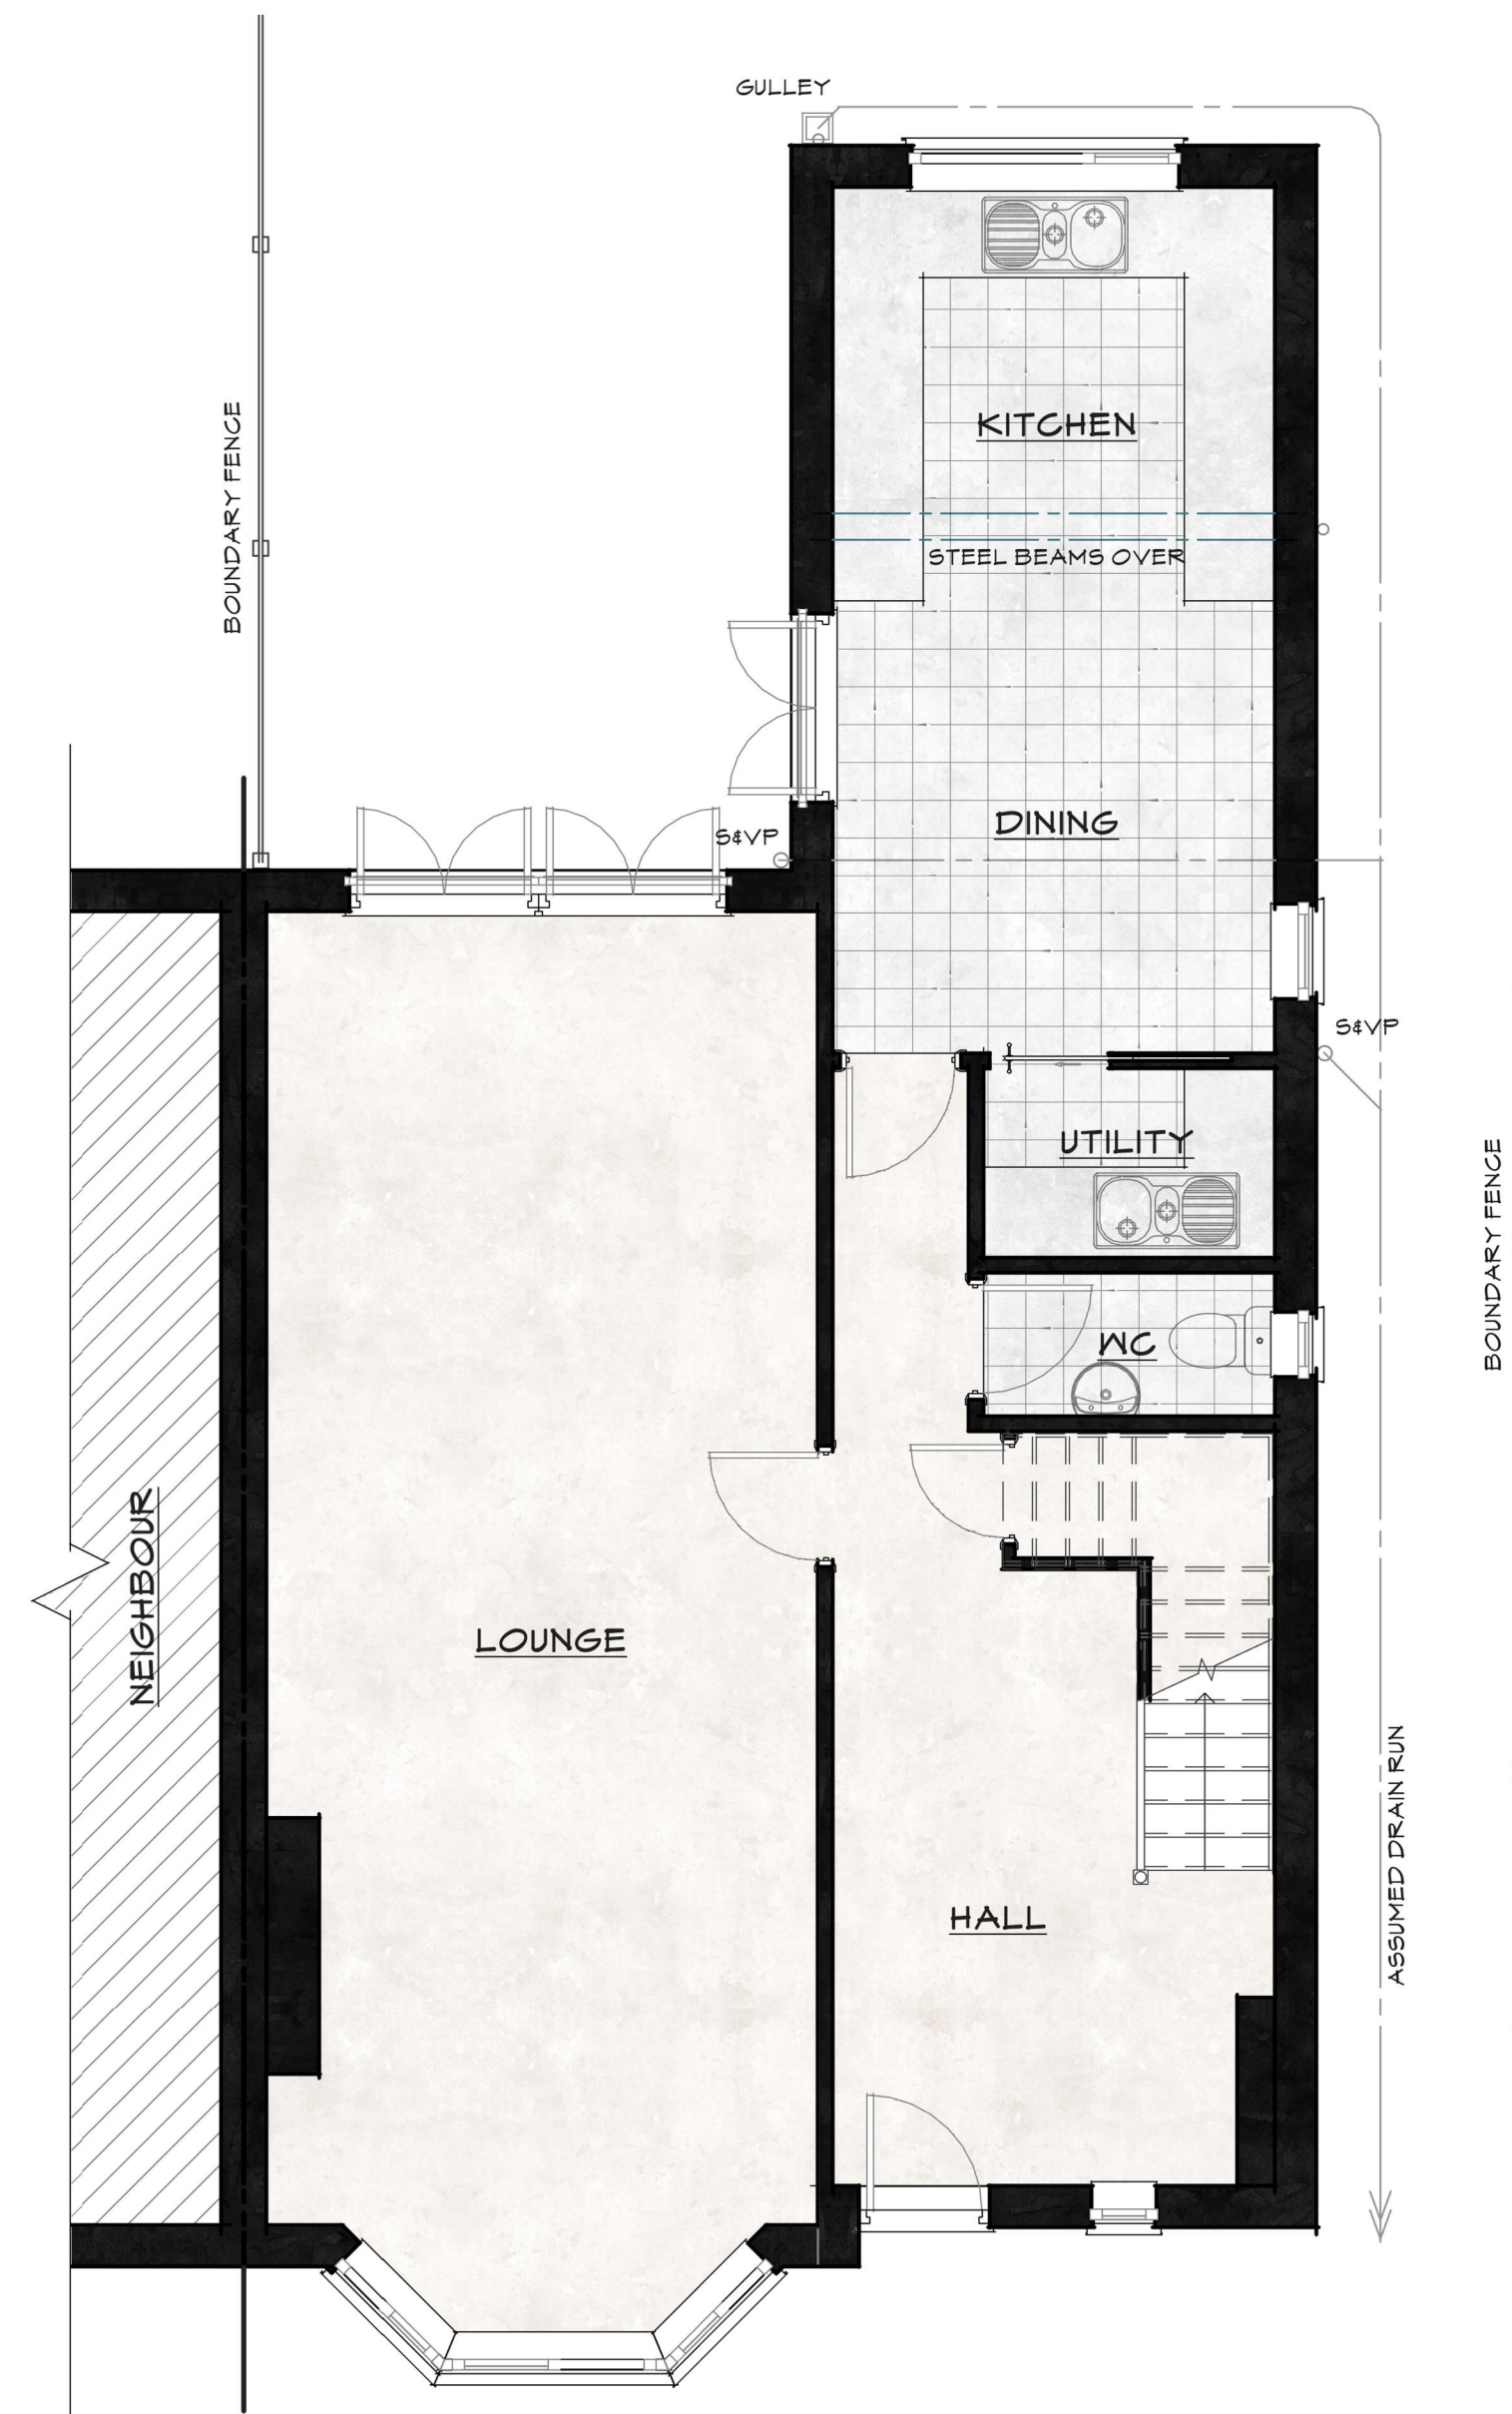

EXISTING GROUND FLOOR PLAN
SCALE 1:50

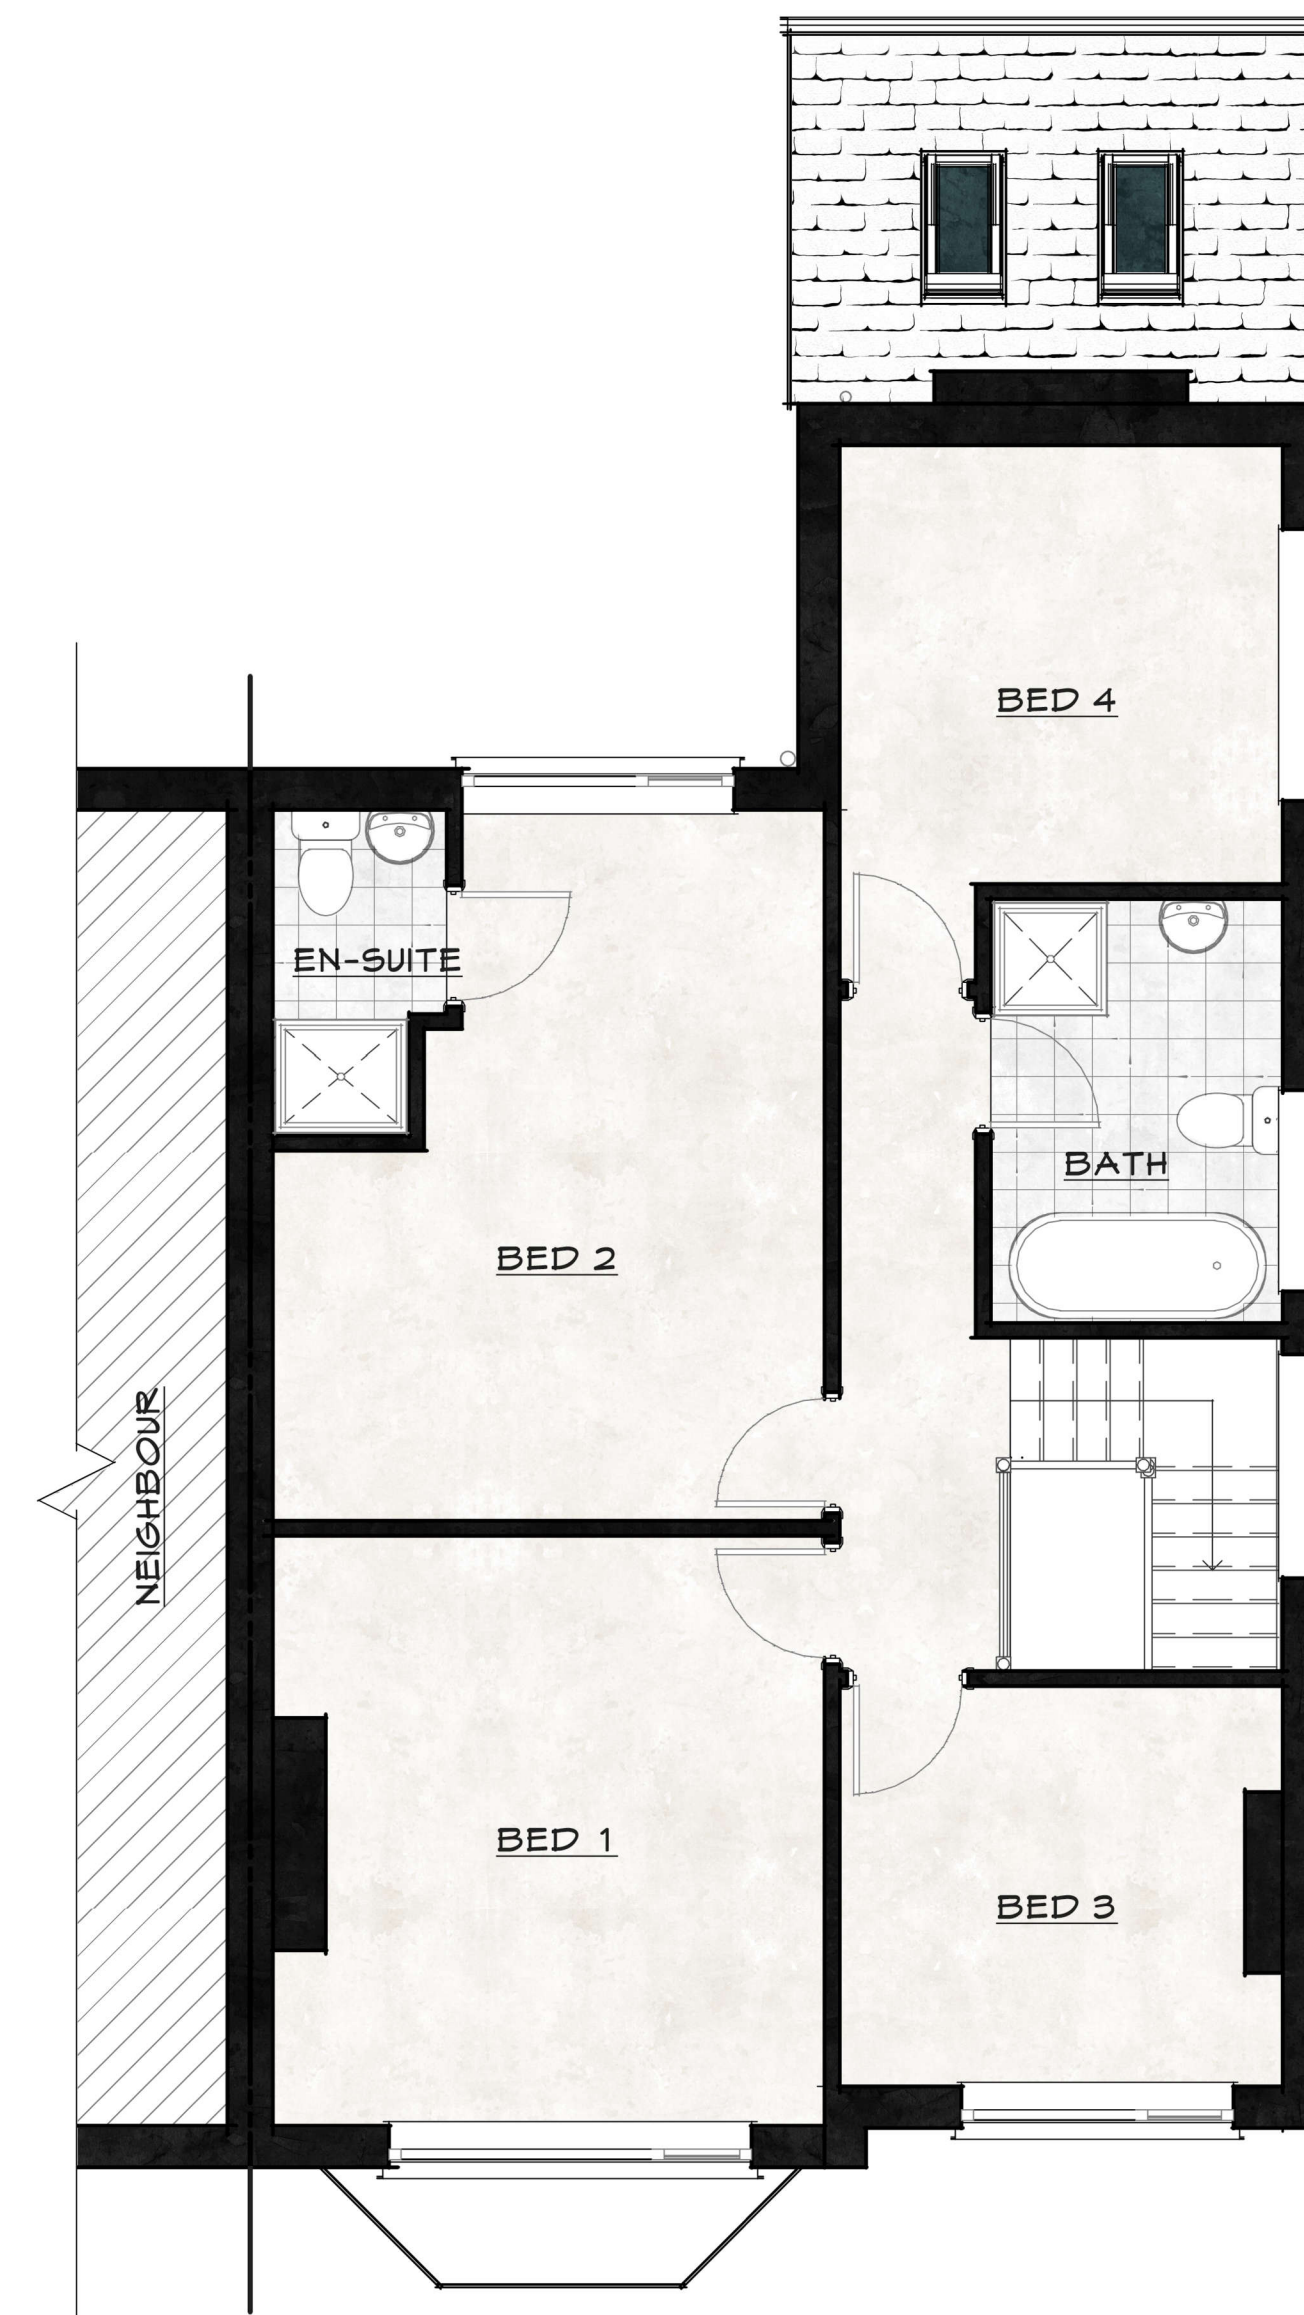

EXISTING FIRST FLOOR PLAN
SCALE 1:50

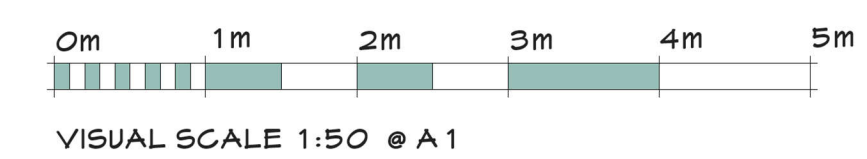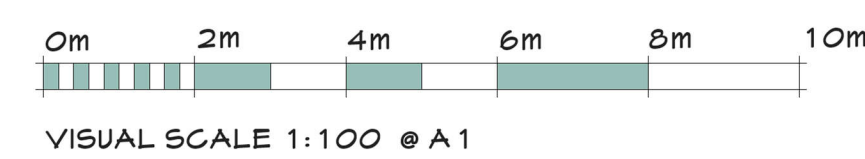

ipb
architecture

HEAD OFFICE
LEIGH, GTR. MANCHESTER
TEL: 01942 609893
MOB: 01802 620422
ma@ipbarchitecture.com
www.ipbarchitecture.com



PROJECT:
**REAR EXTENSION & LOFT
CONVERSION**
10 BEECH ROAD
CHORLTON
M21 8BQ

PREPARED FOR:
MR & MRS O'DONNELL
PROJECT No: IPB 1 2 1 4

REV.	DESCRIPTION	DATE	BY
------	-------------	------	----

DRAWN BY:	IPB	REVIEWED BY:	IPB
-----------	-----	--------------	-----

ISSUE DATE:	06/11/21	SCALE:	As indicated
-------------	----------	--------	--------------

SHEET TITLE:
EXISTING PLANS

SHEET NUMBER:	REVISION:
---------------	-----------

A1-01