




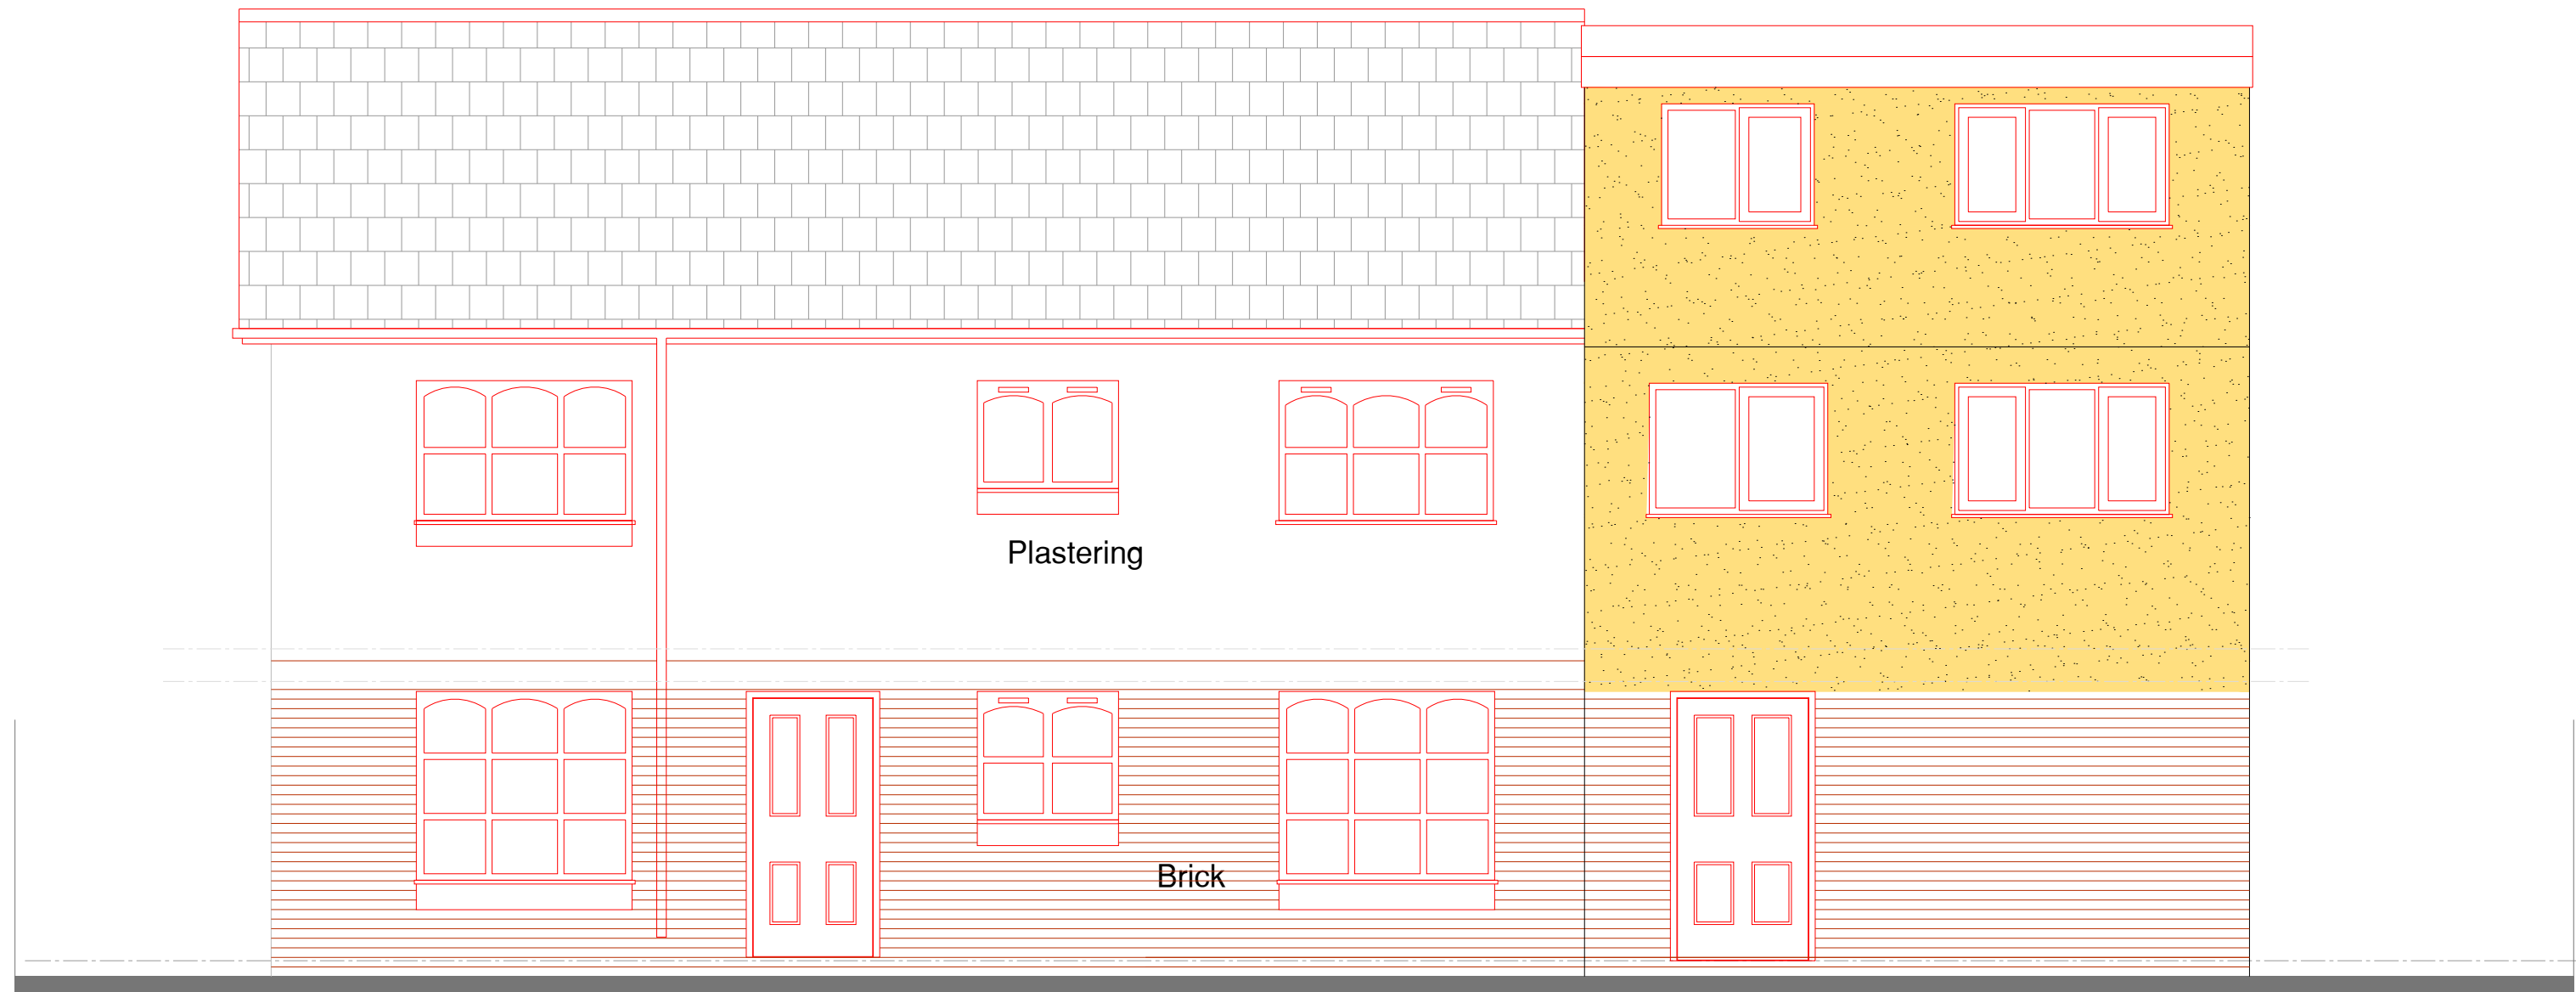

PROPOSED REAR ELEVATION

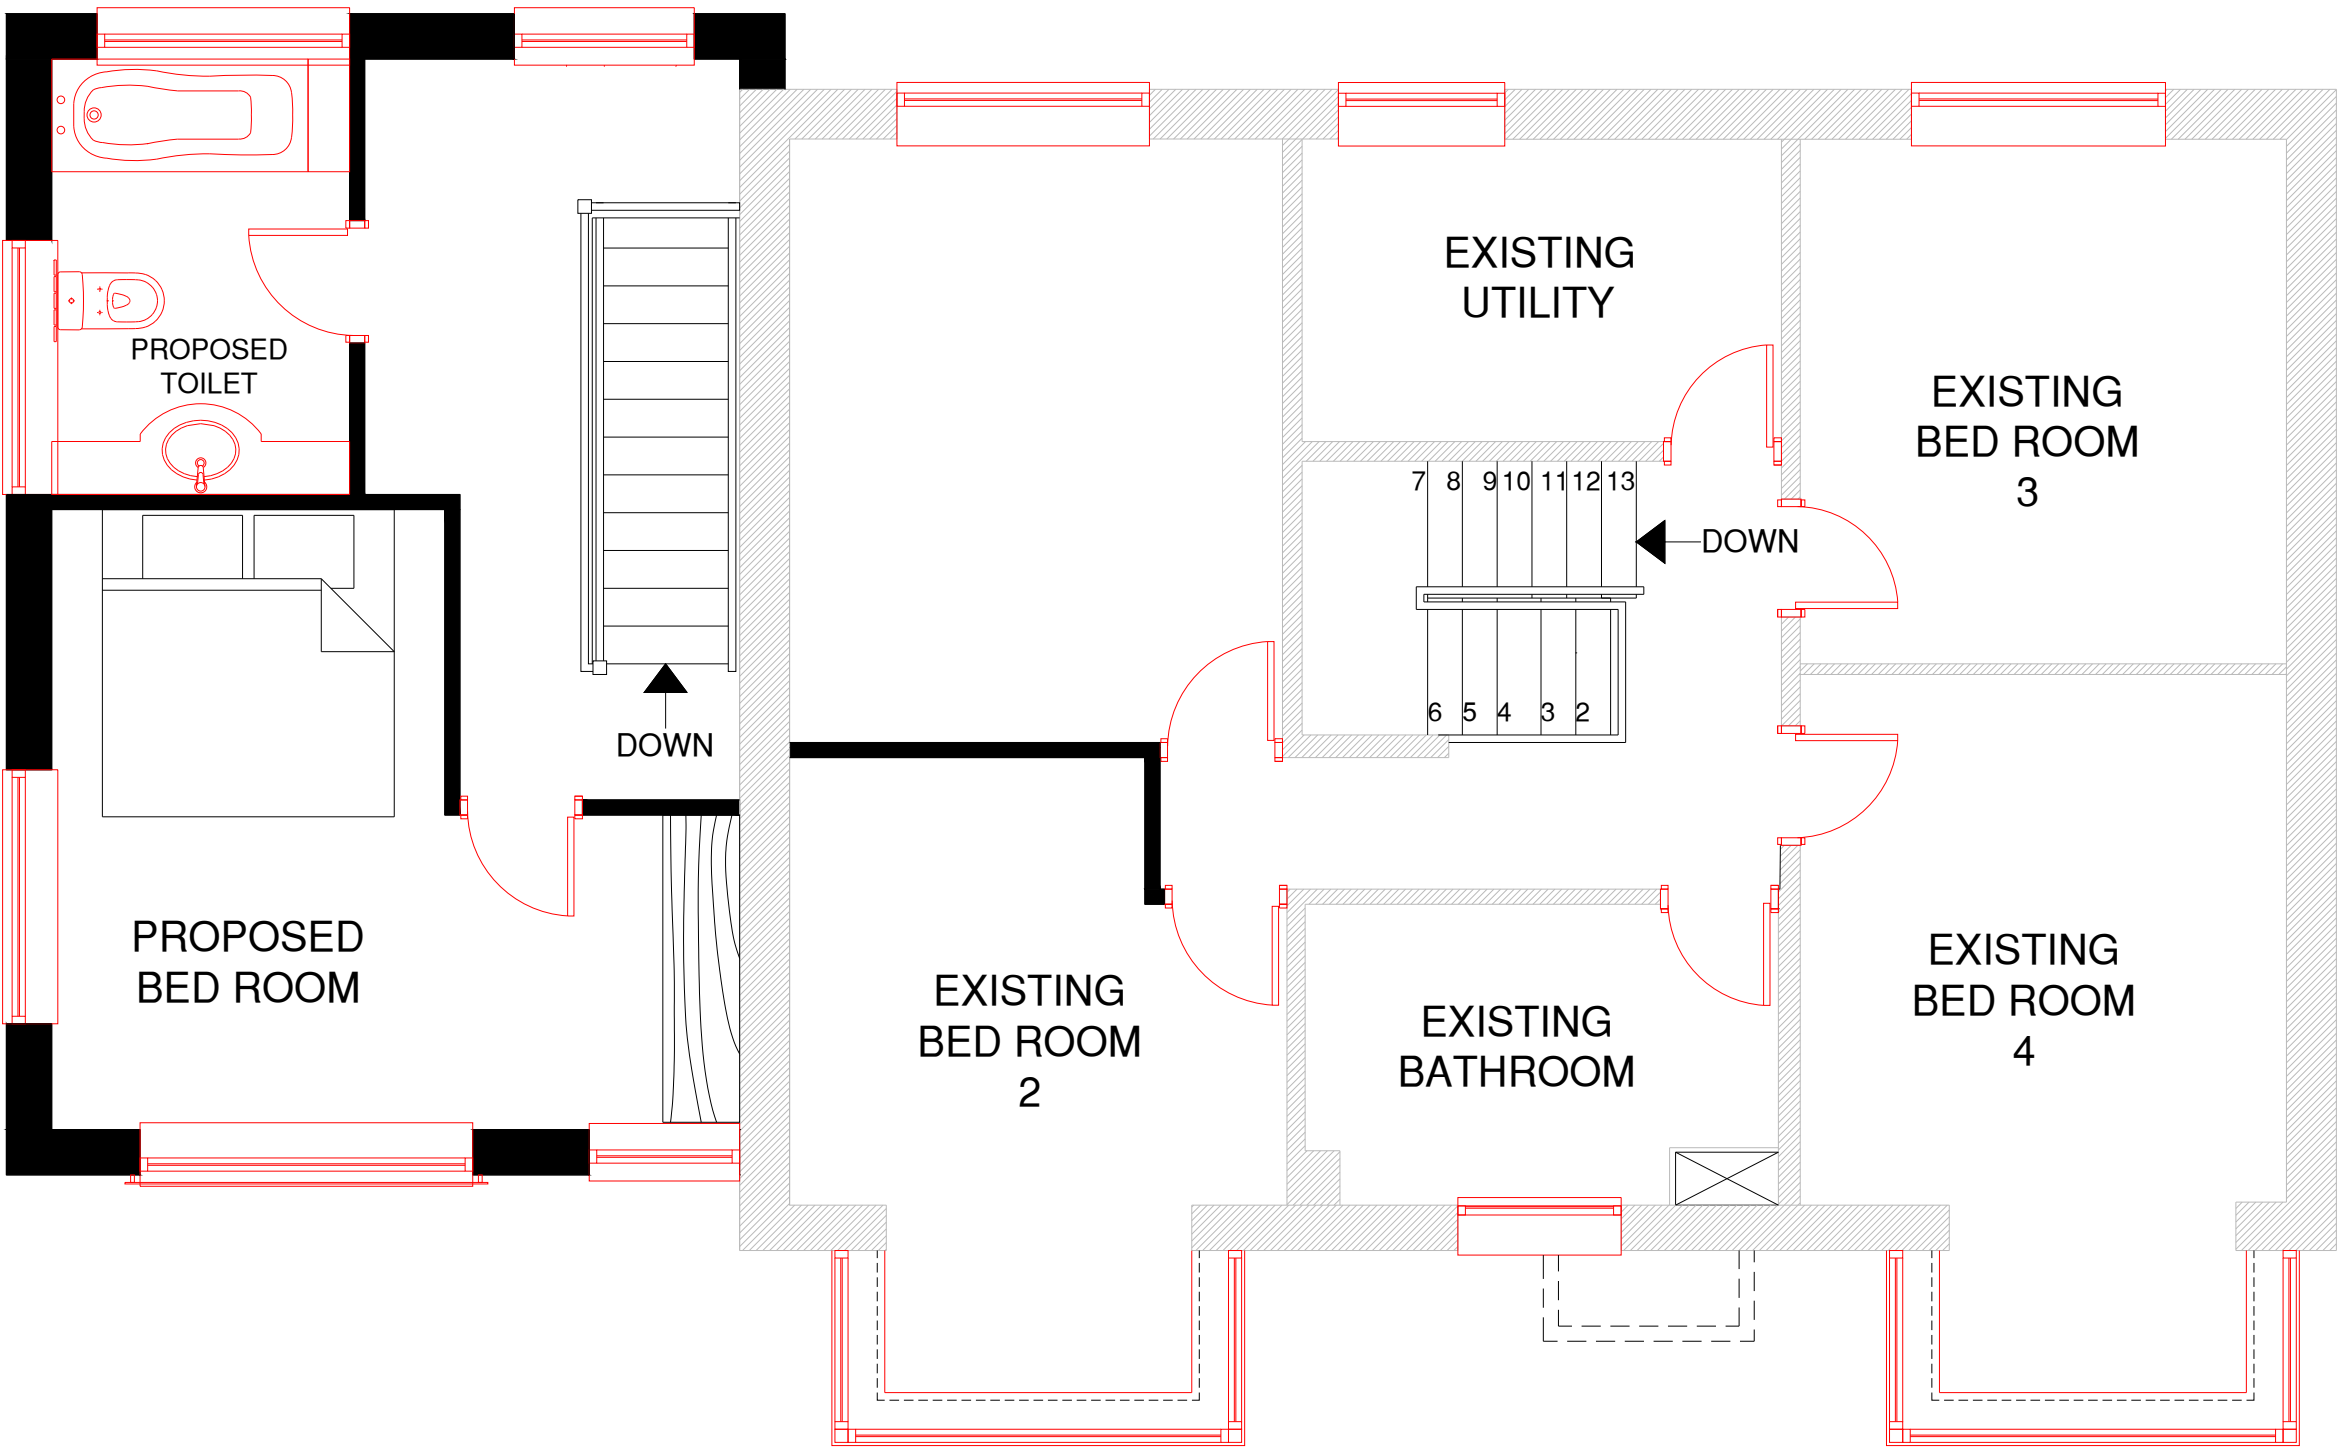

PROPOSED FIRST FLOOR PLAN

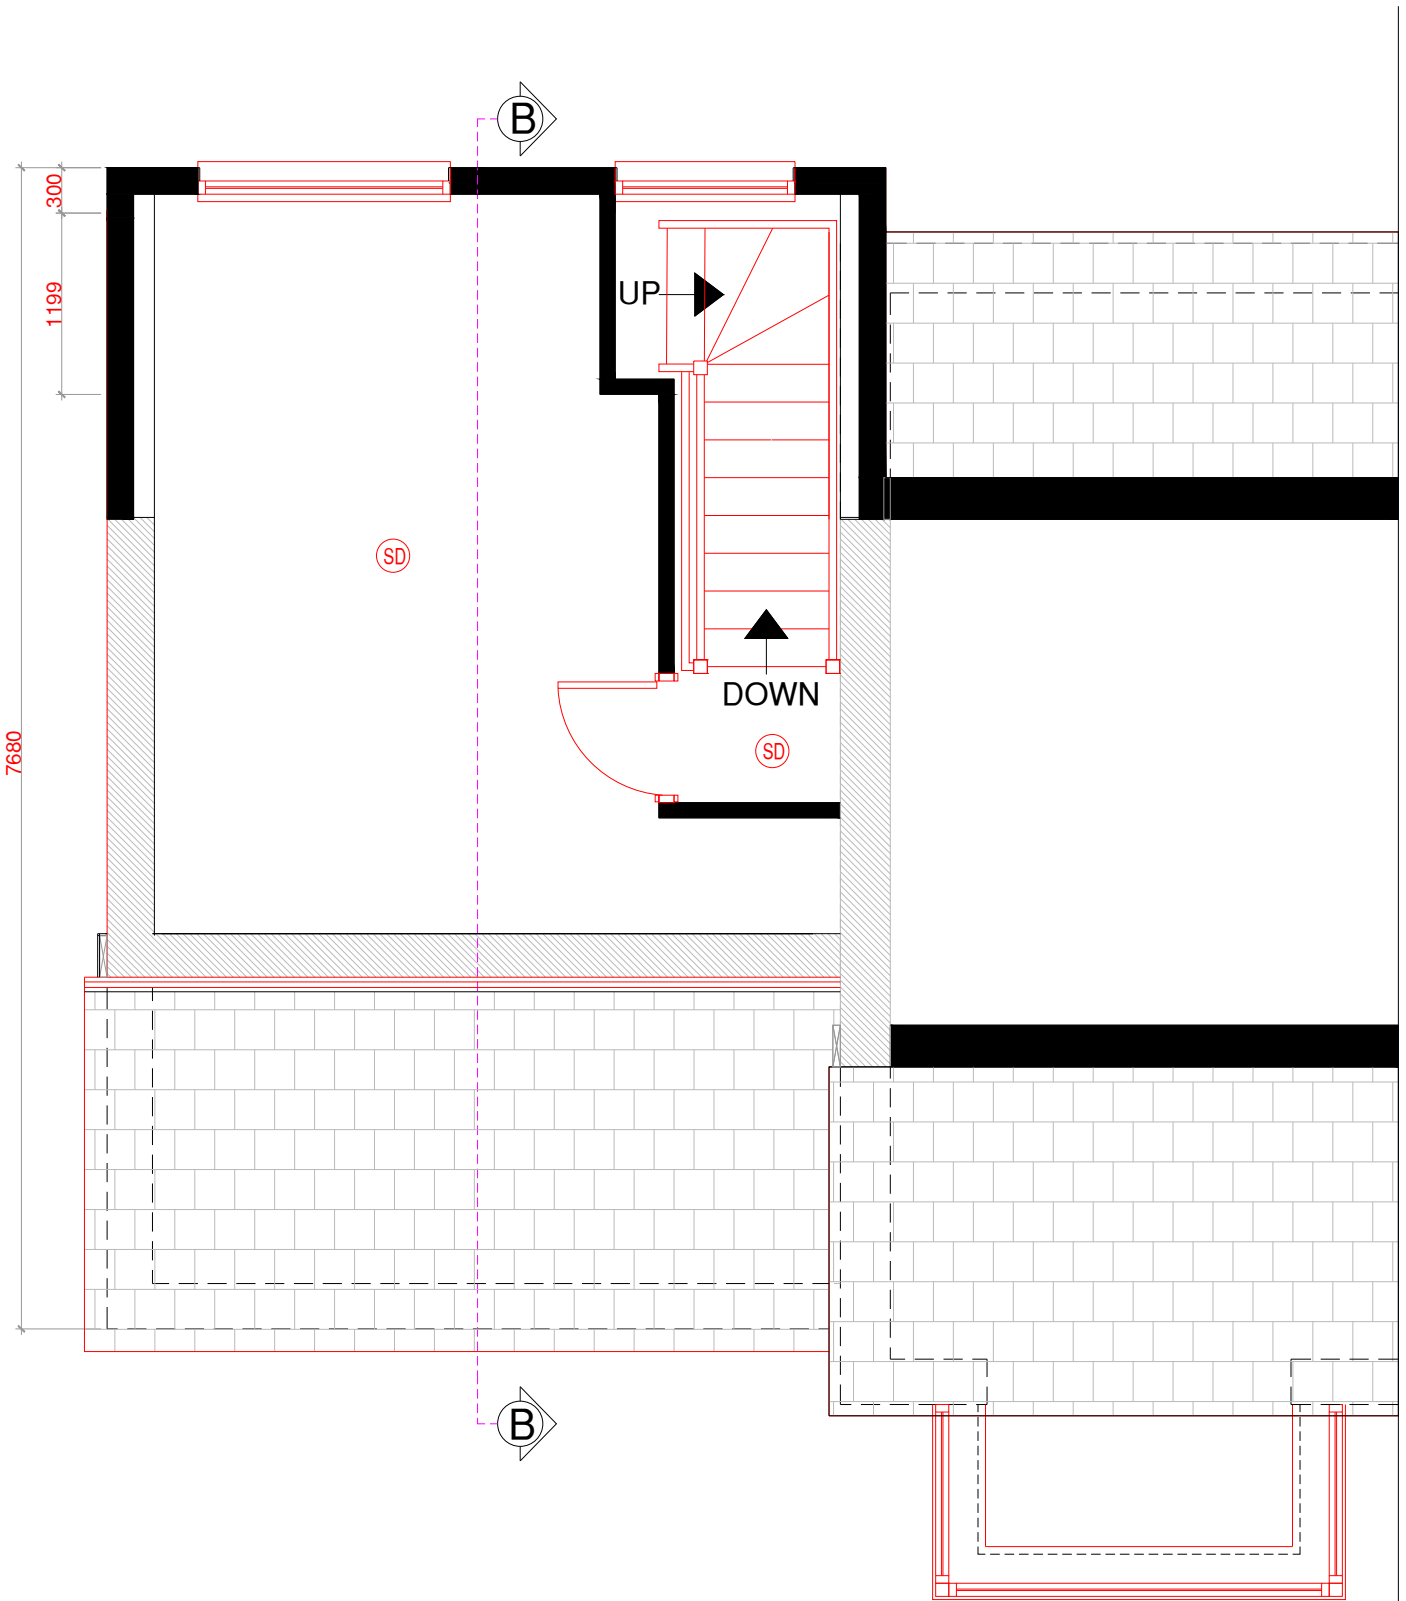

PROPOSED LOFT

Notes:

NOTES

REV:	DESCRIPTION:	BY:	DATE:



Arch Designs
*Don't just dream it,
let us design it!*
ARCH DESIGNS www.archdesigns.co.uk

CLIENT:

AKMAL KHAN
12 Dunsmore Close
Manchester
M16 7EW

ARCHITECT:

MR REUBEN RAMELIZE
ARCH DESIGNS, WILSONS PARK C/O MAS
MONSALL ROAD
MANCHESTER M40 8WN

DRAWN:

REUBEN

CHECKED:

checked

DATE:

APRIL 2022

REVISION:

...

PROJECT NAME:

PROPOSED NEW DWELLING

DRAWING TITLE:

PROPOSED PLANS
AND ELEVATION

SCALE:

1:50

SHEET SIZE:

A1

SHEET NO.:

02

PROJECT NO:

2020/24

STATUS:

PLANNING ONLY

DRAWING NO:

A1/02