




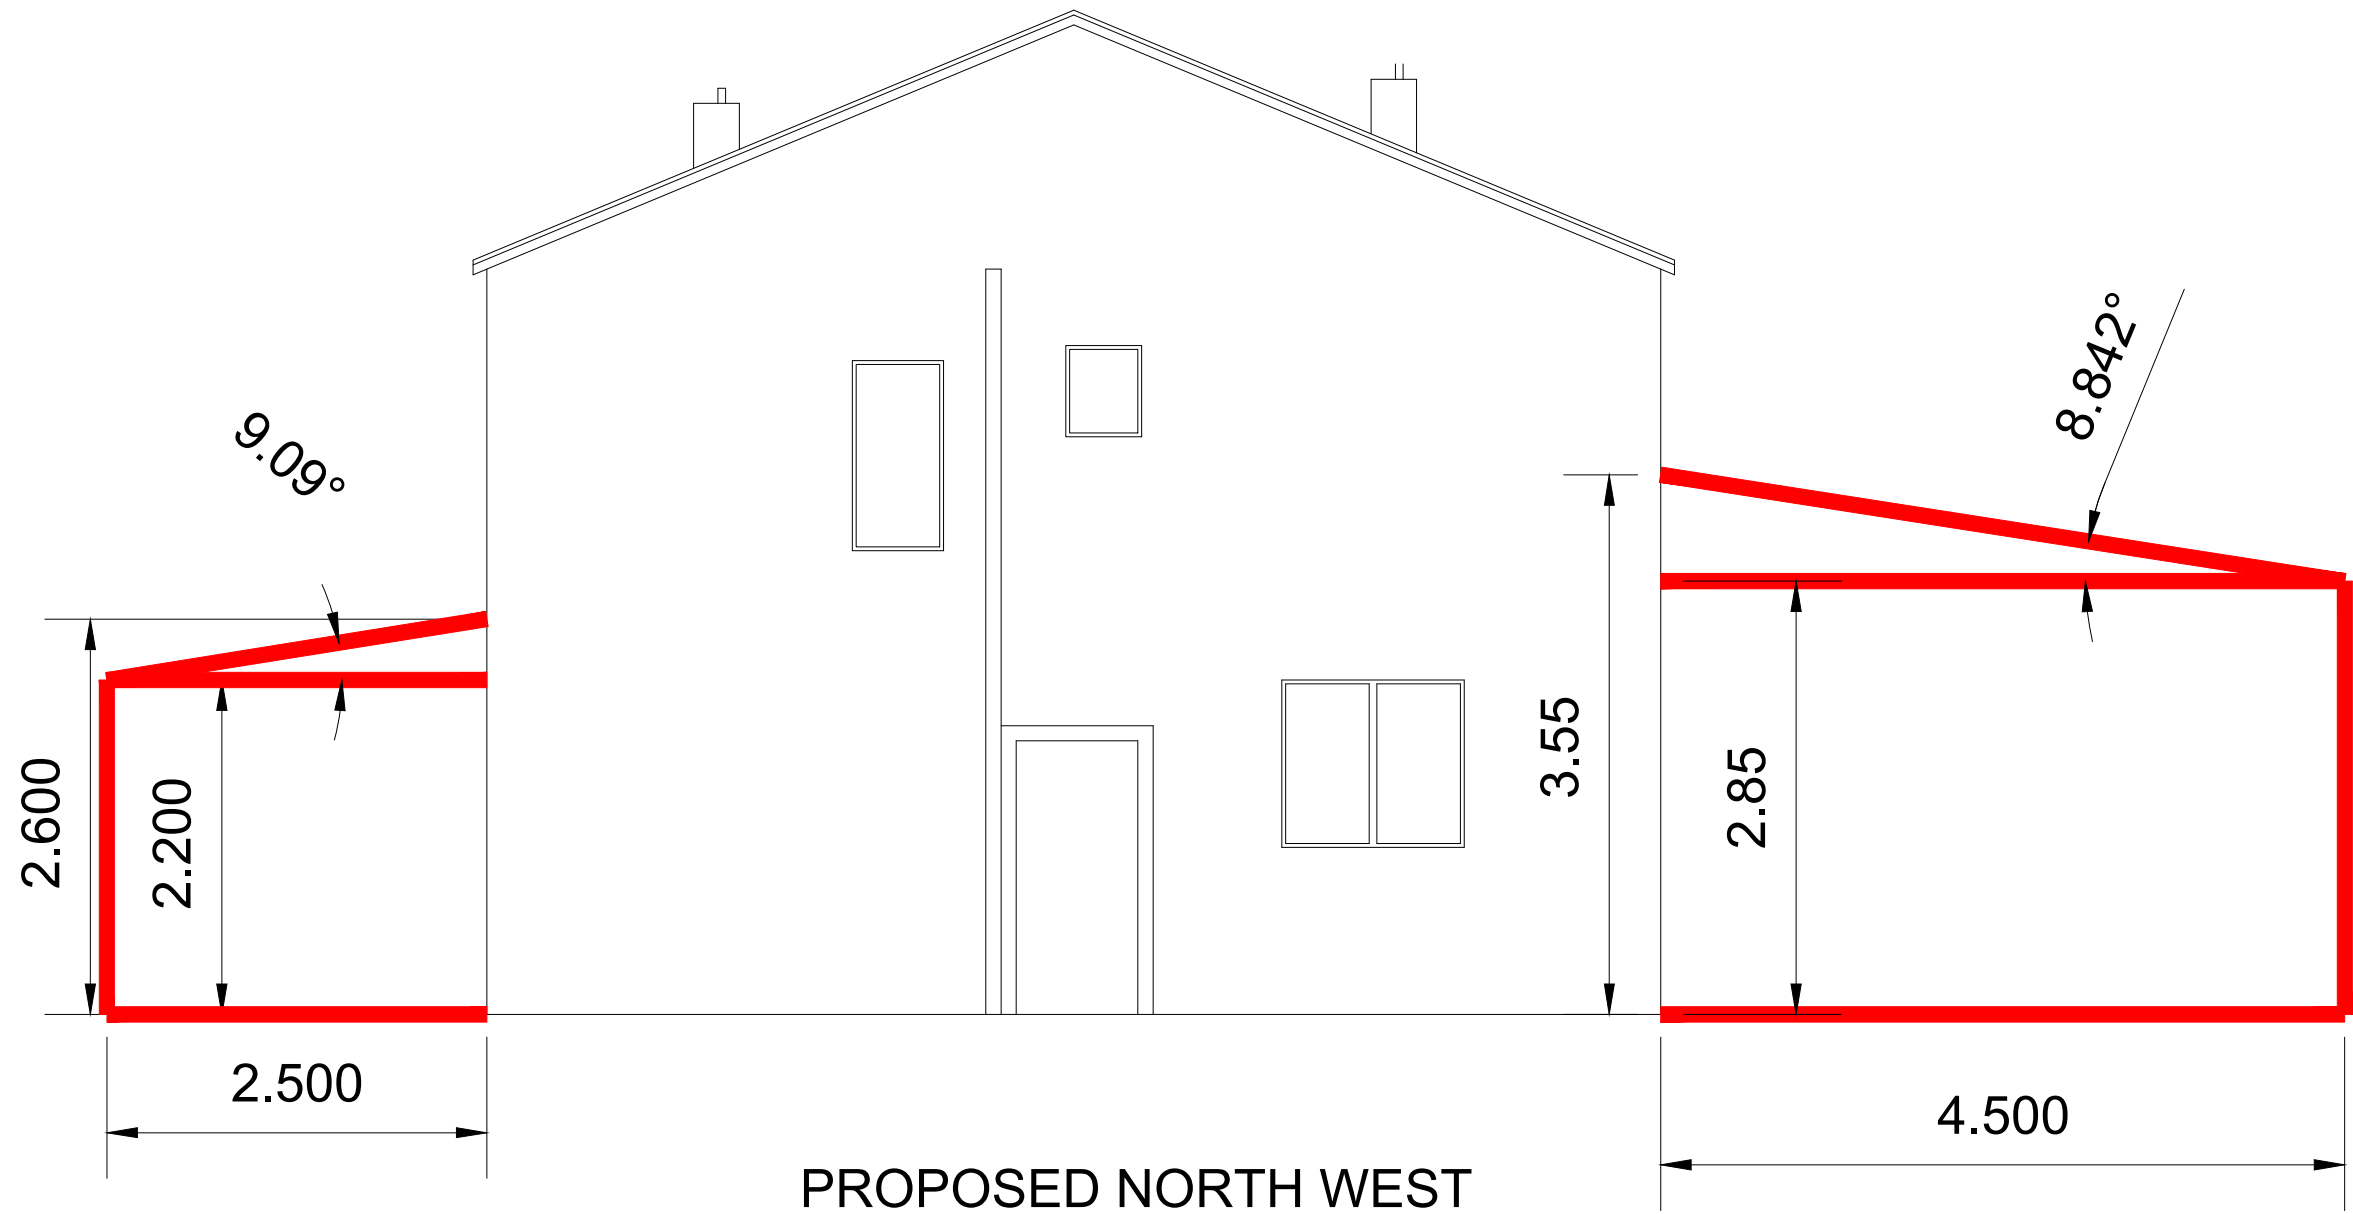


PROPOSED NORTH WEST
ELEVATION (SIDE)

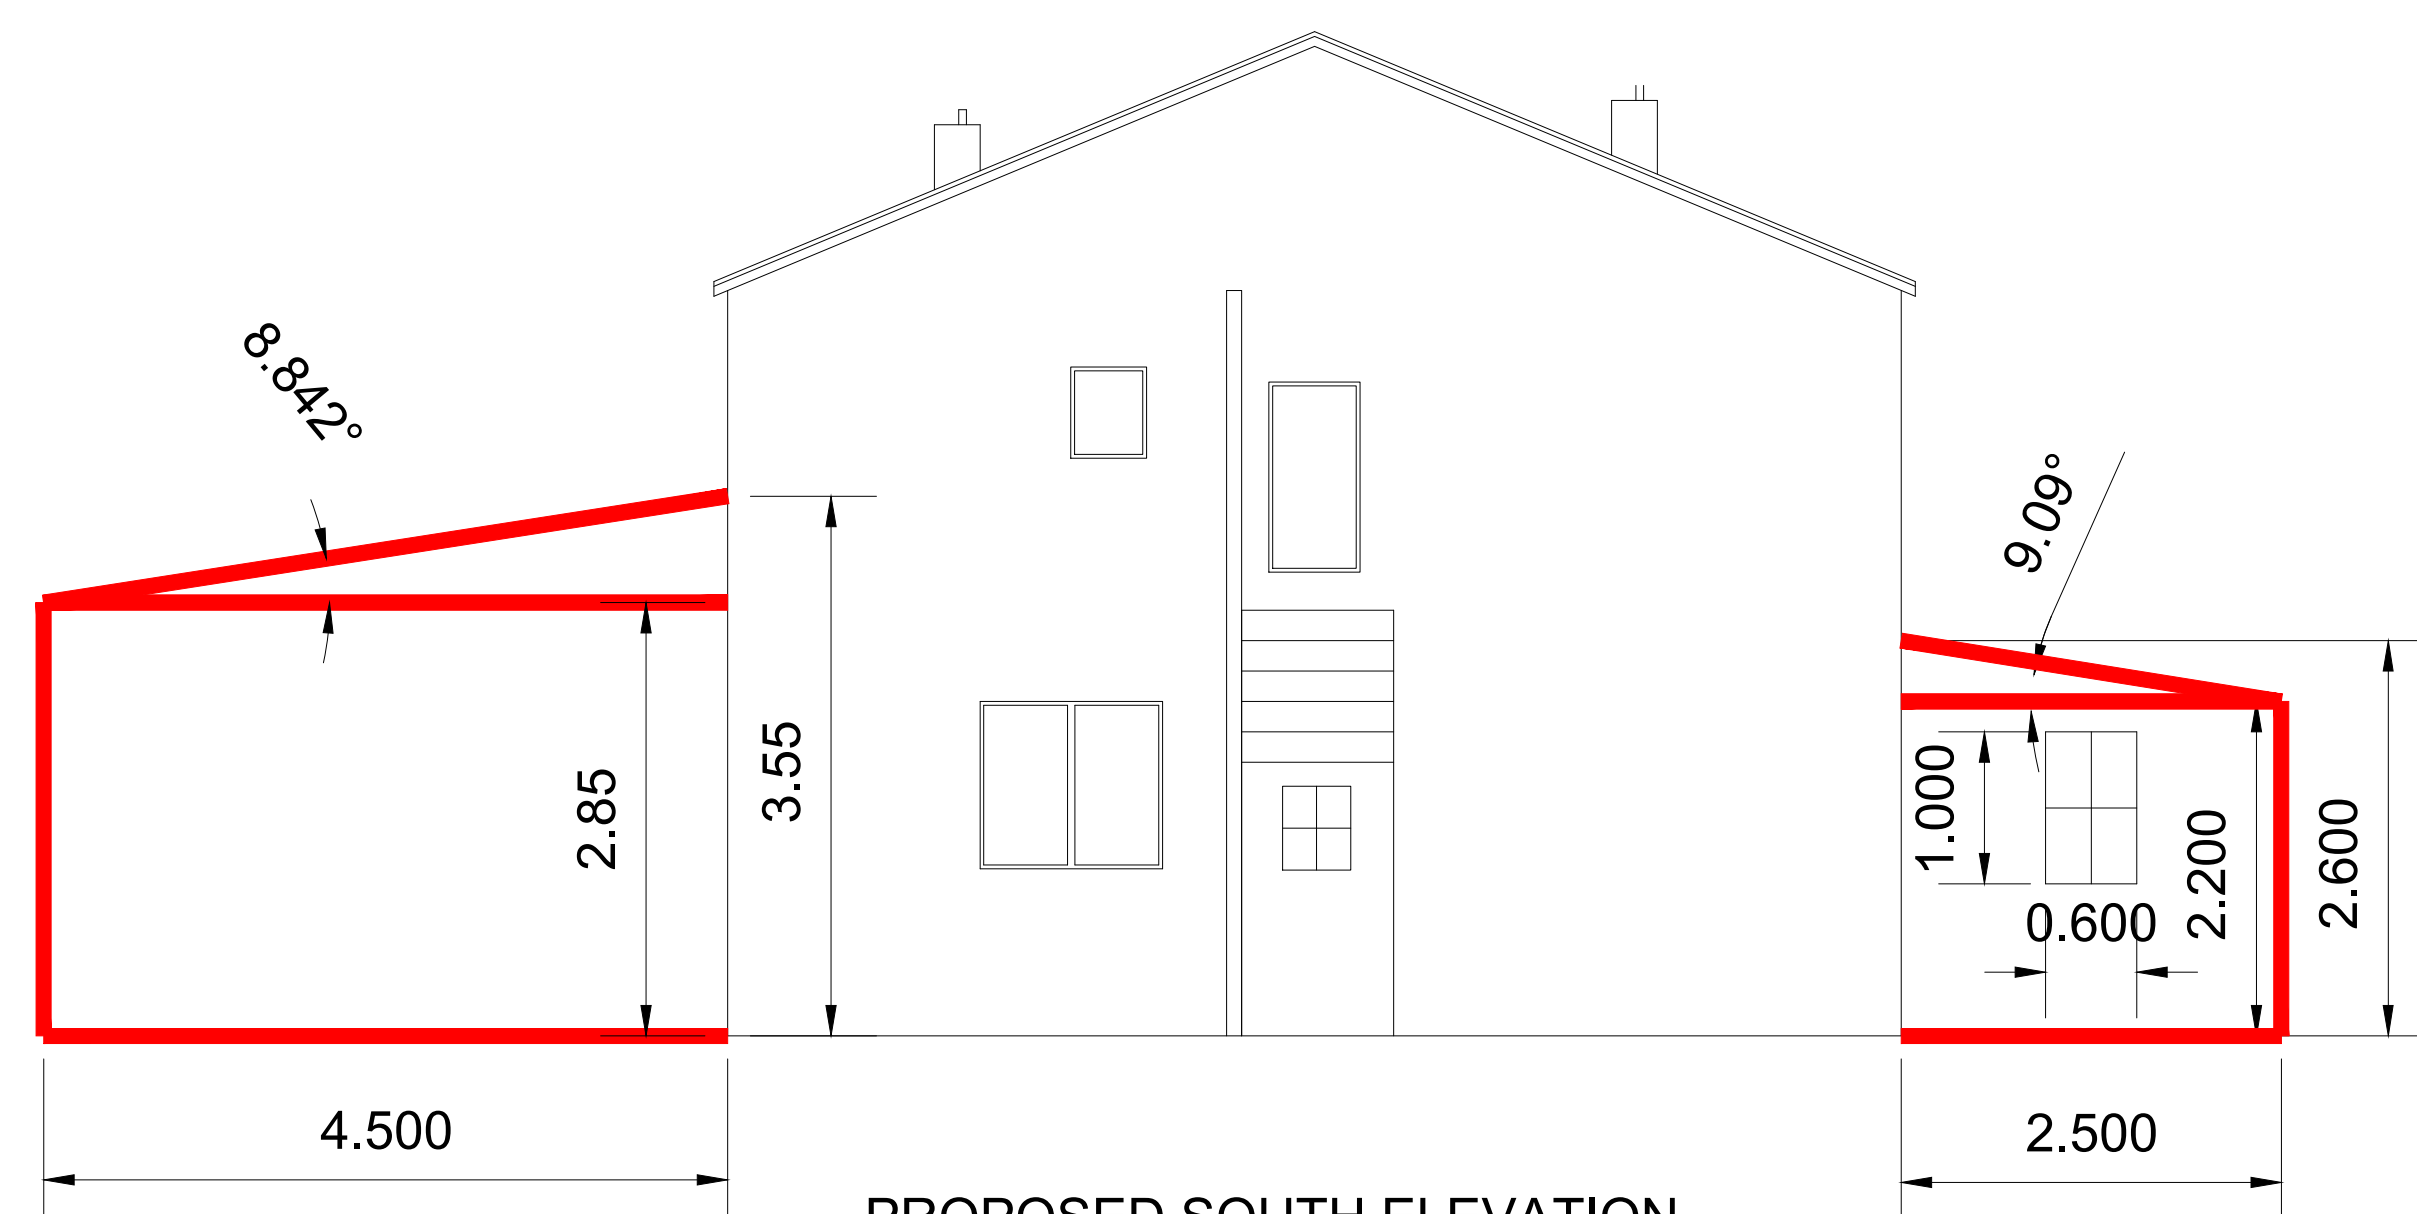


PROPOSED SOUTH ELEVATION
(SIDE)

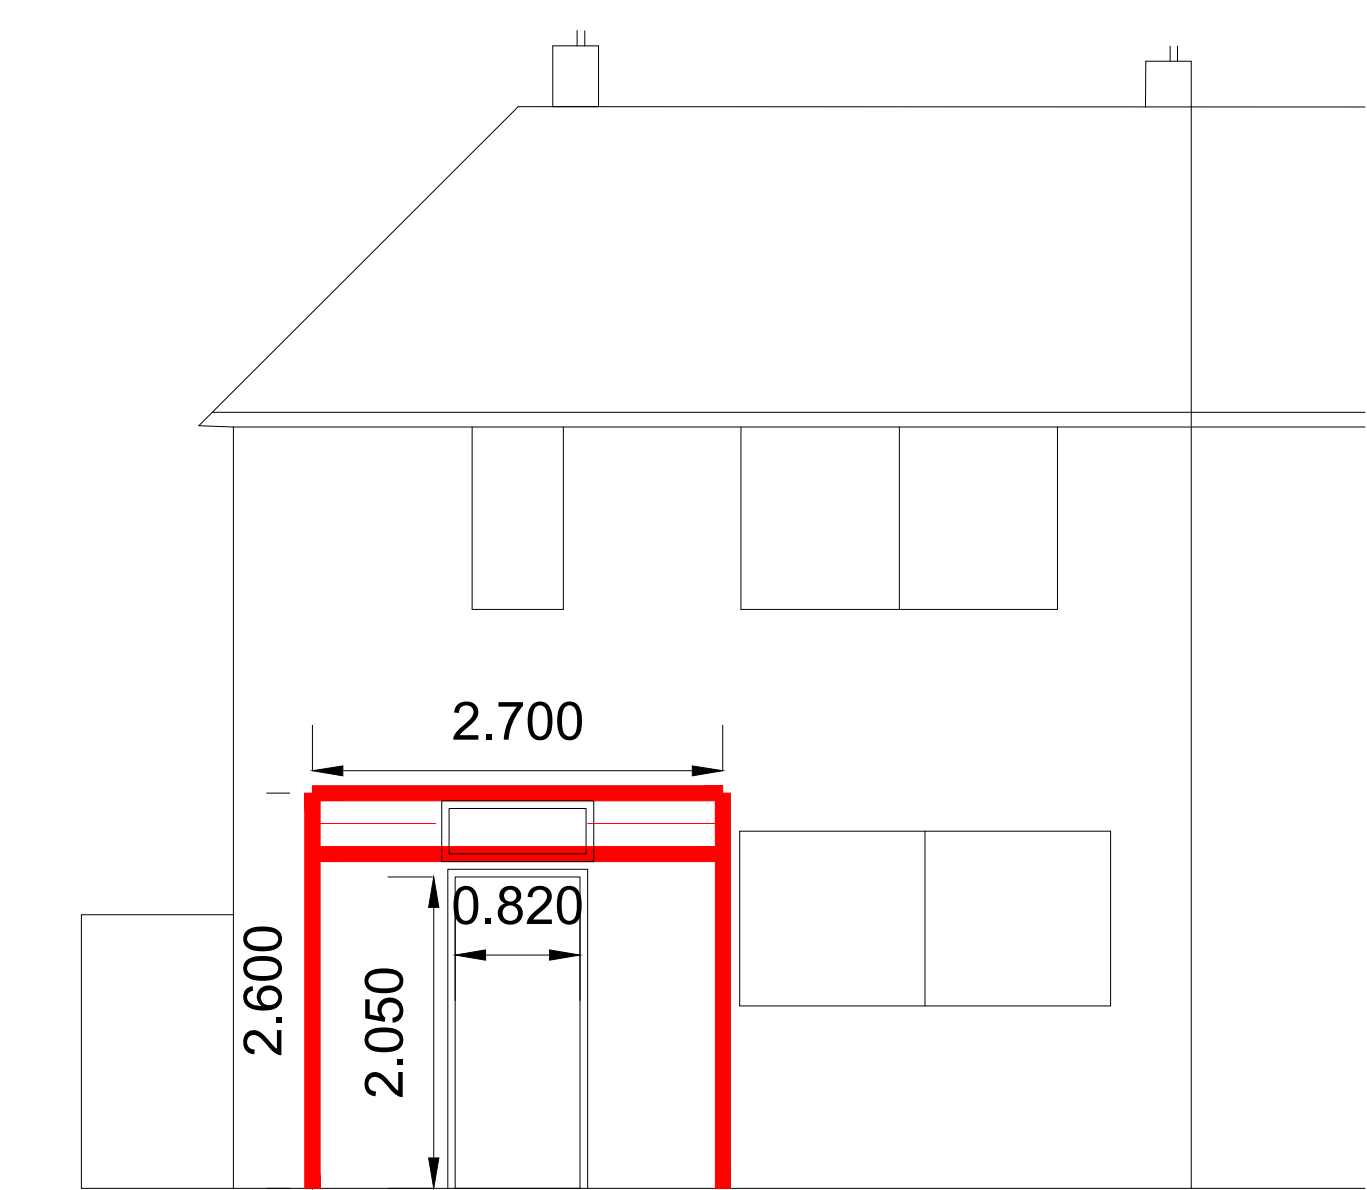


PROPOSED FRONT PORCH -
FRONT ELEVATION

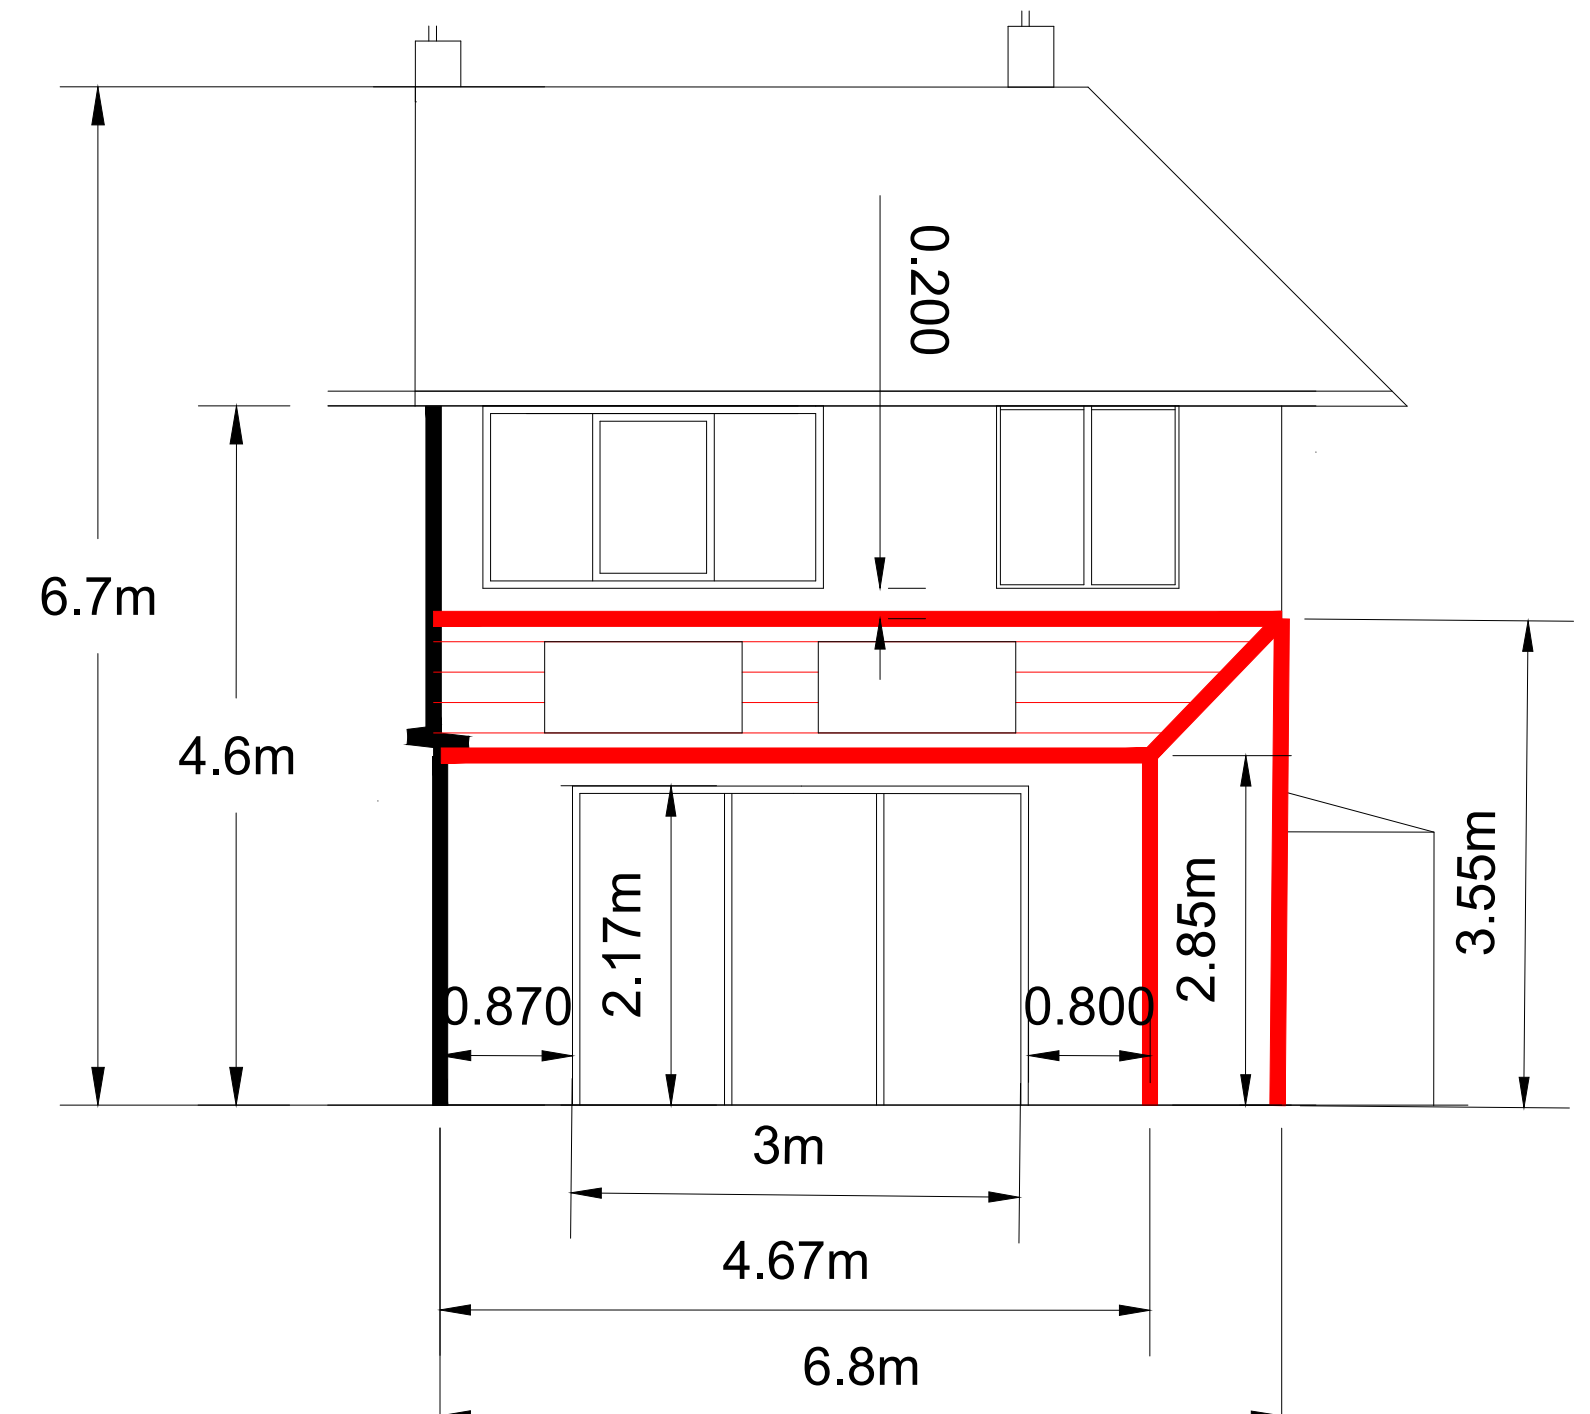


PROPOSED REAR EXTENSION -
SOUTH WEST ELEVATION (REAR)

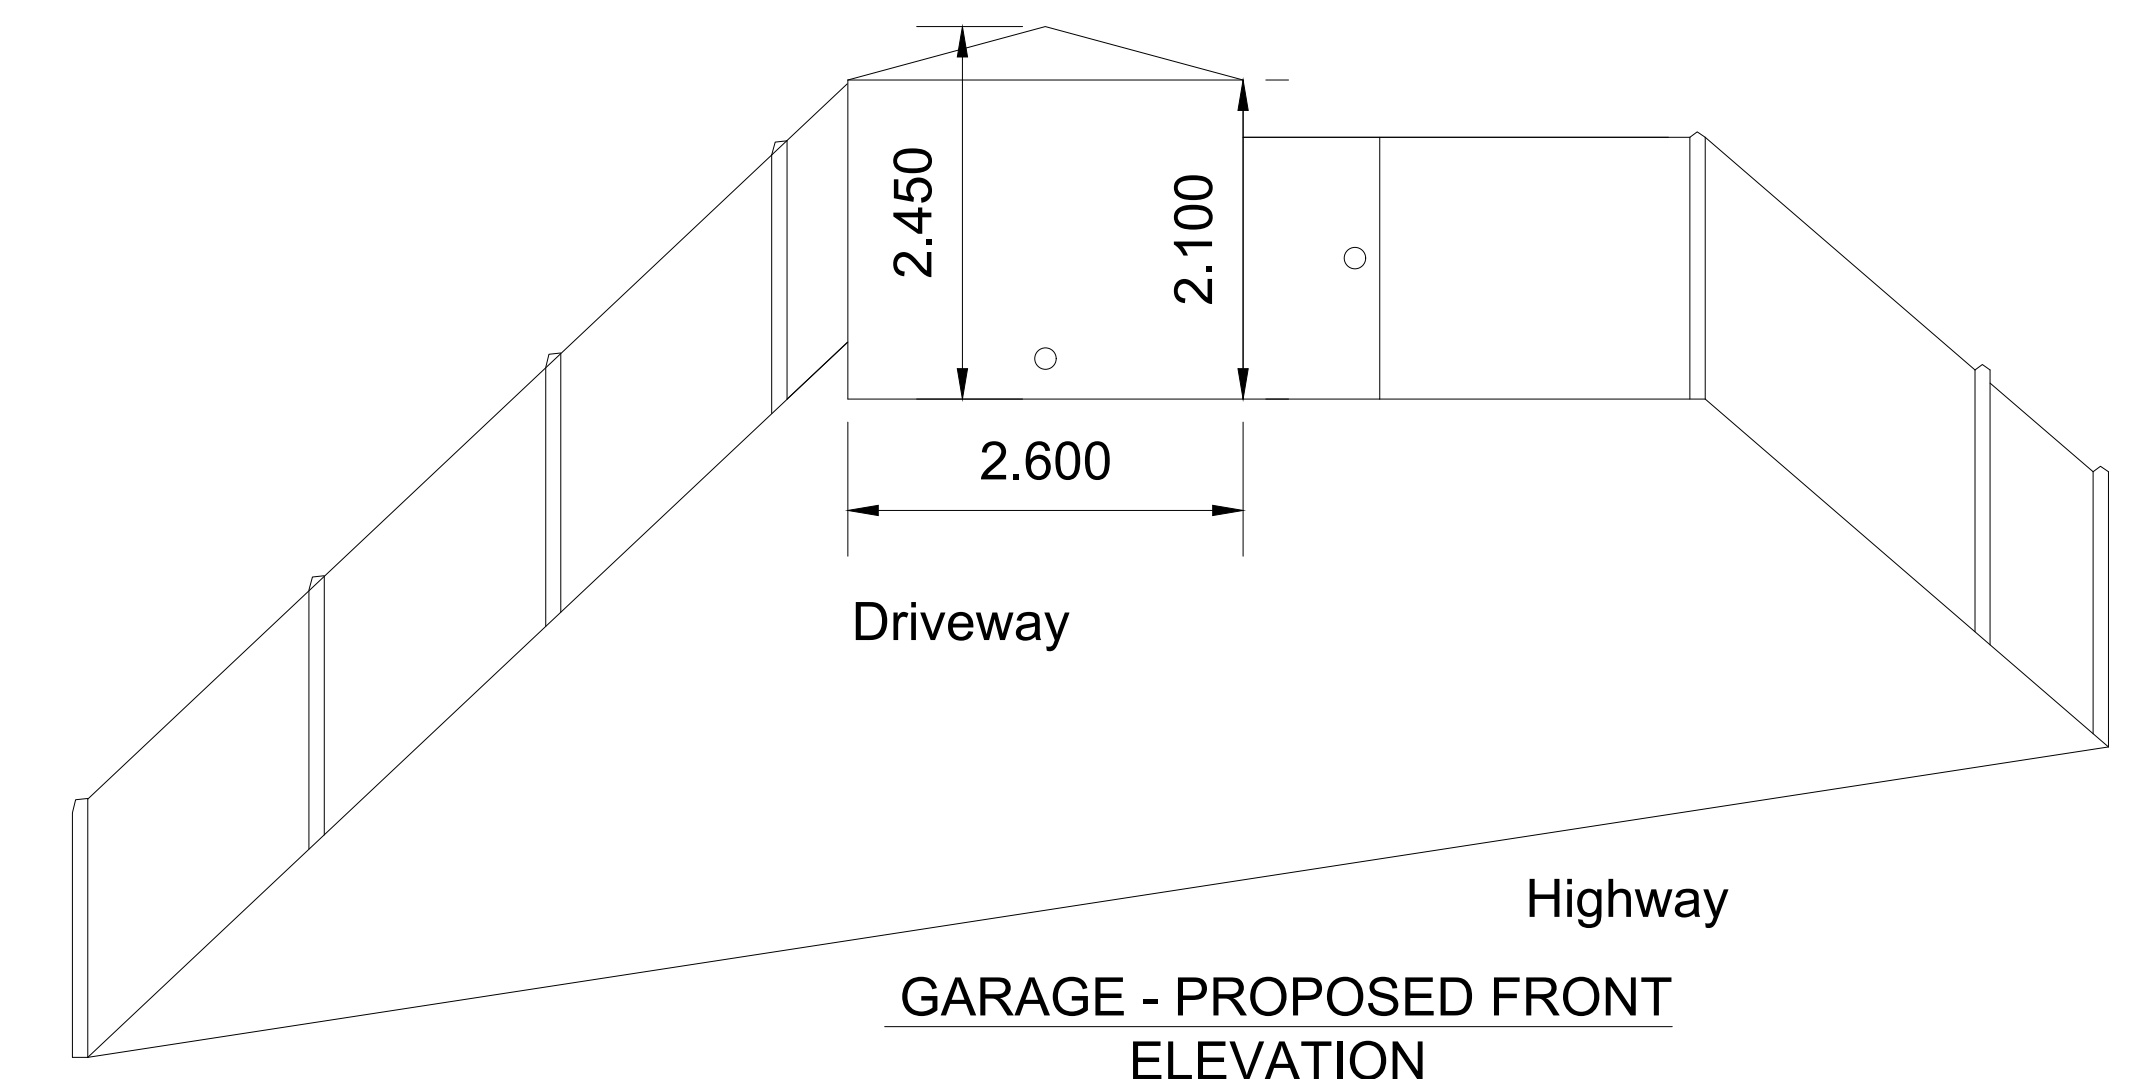


GARAGE - PROPOSED FRONT
ELEVATION

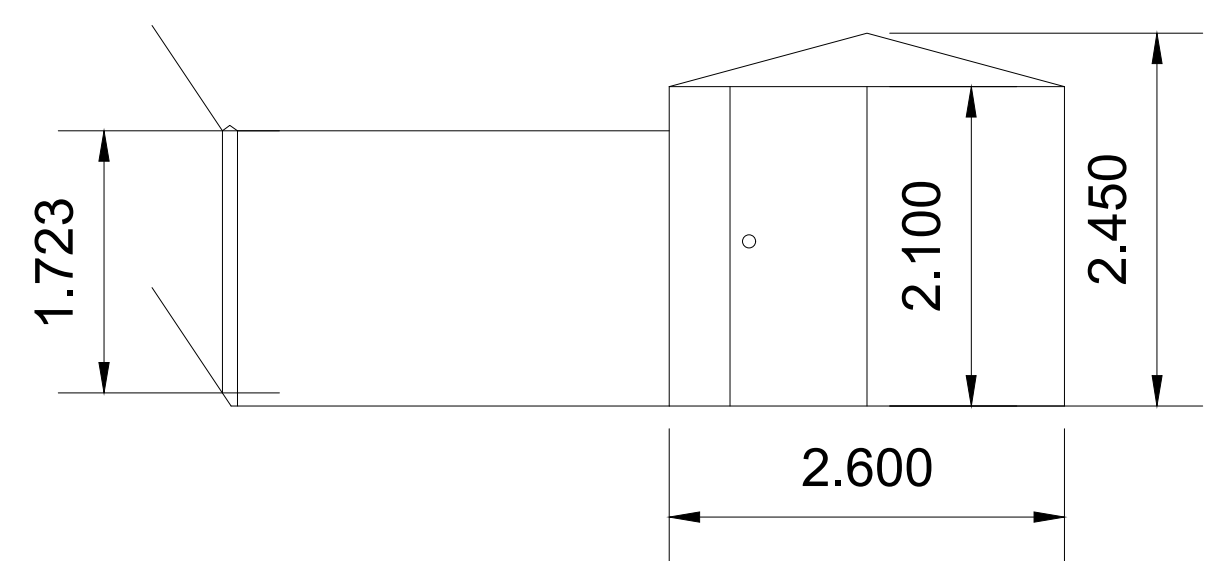

GARAGE - PROPOSED REAR
ELEVATION

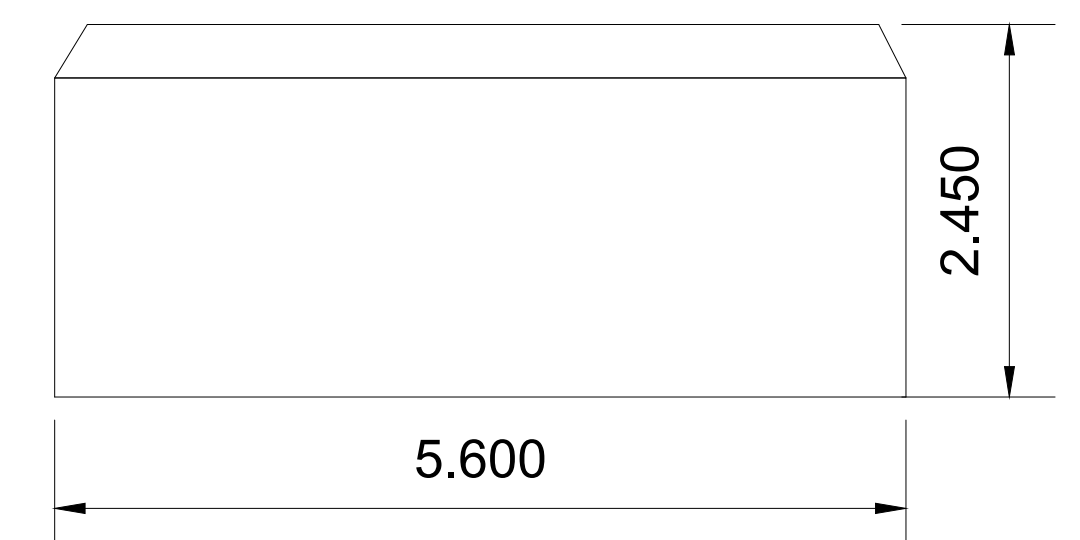

GARAGE - PROPOSED SOUTH
ELEVATION (SIDE)

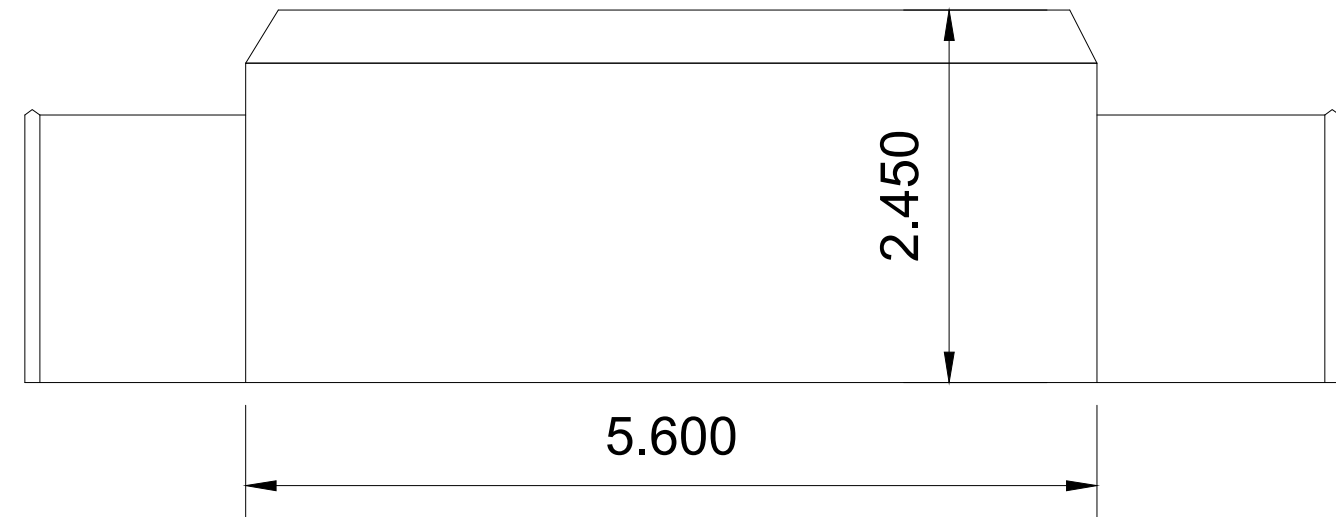

GARAGE - PROPOSED NORTH
WEST ELEVATION (SIDE)

General Notes

Proposed

1

Proposed Elevations
Rear Extension,
Porche and Garage
merged into one
drawing. Drawing
Title Updated.

19/04/22

No.

Revision/Issue

Date

Project Name and Address

Regina Otero Pose
Proposed Rear Extension, Front Door
Porch
Retrospective application for a
prefabricated garage and proposed wall
and fence.
Withington M20 4XN

Drawing Title

Proposed Elevations -
Rear Extension, Porch and
Garage.

Project

25 Heycroft Rd

Date

March 2022

Scale

1:50

Sheet

0004 of
0005