




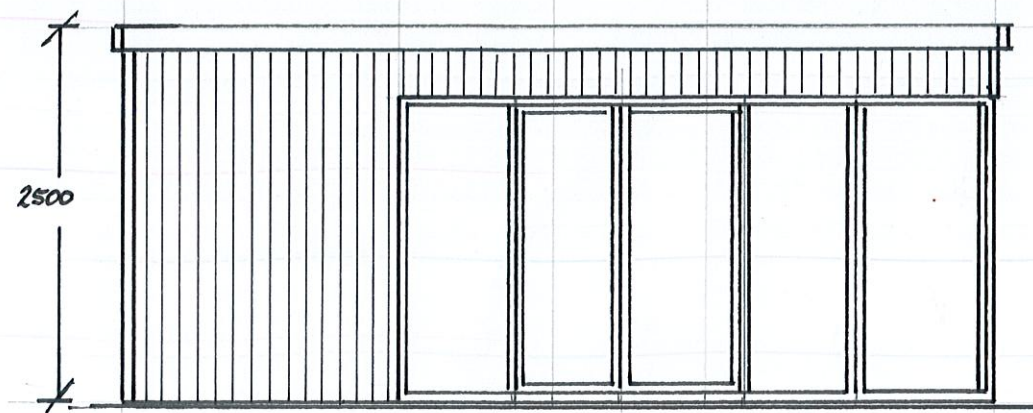

FRONT ELEVATION

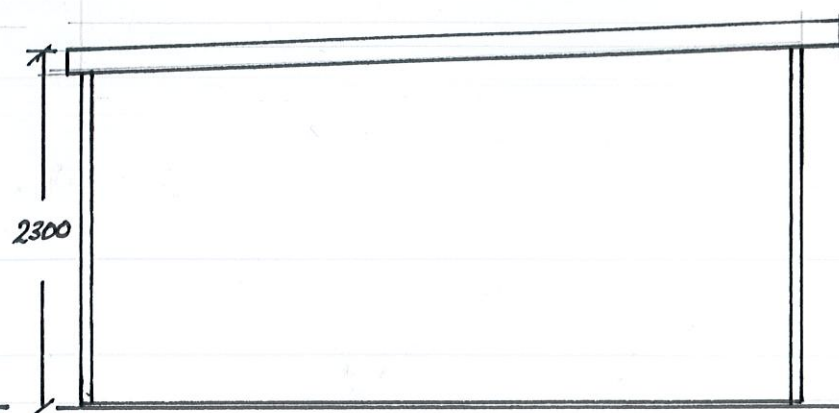


LH/RH SIDE ELEVATION

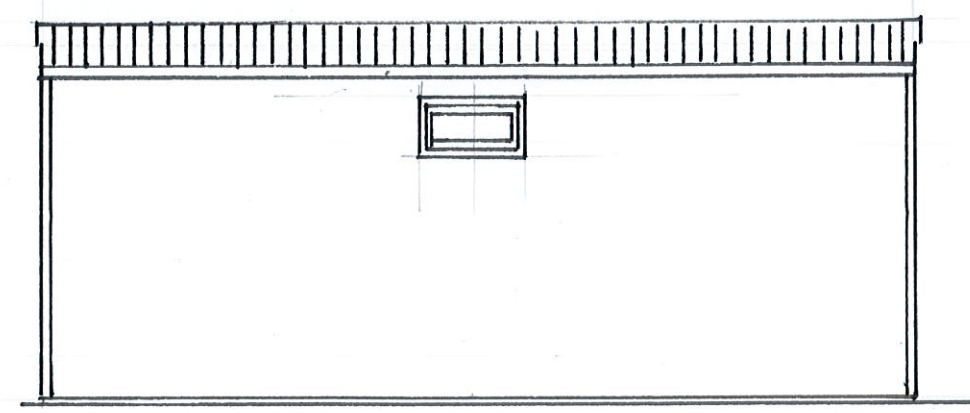


REAR ELEVATION

SCALE 1:50 A3

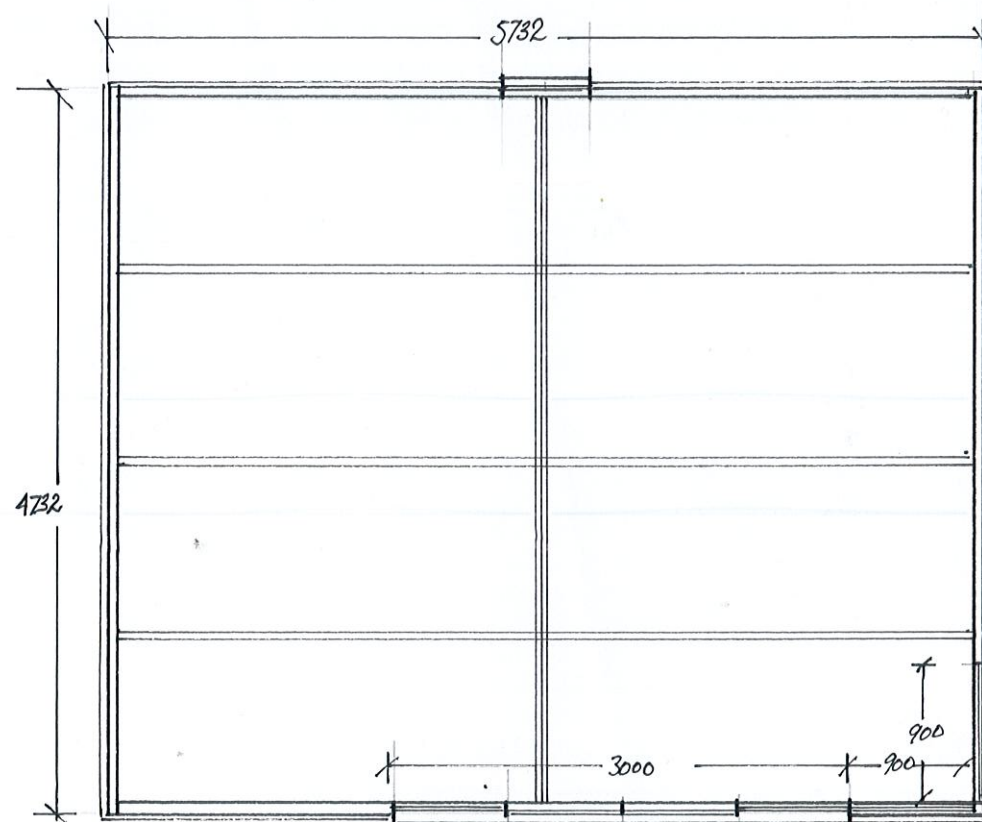

PLAN

Pressure impregnated timber framework and timber cladding in a choice of 12 colours. 22mm thick redwood planed all round TG&V boards, stressed graded vertical timber cladding. Breathable membrane behind timber cladding. Galvanised steel base plate with base. Walls lined and insulated with 50mm thick earth wool insulation, 9mm thick moisture resistant MDF, decorated in Pavilion Grey, 100mm bullnose skirting, 75mm bullnose architrave all decorated in white. Plastisol coated steel roof sheets in anthracite with anti condensation coating, 50mm thick foil backed rigid insulation, 4mm moisture resistant painted mdf sheets, supported onto painted timber roof beams. Gutter and down pipe to rear of roof. UPVC double glazed patio doors 2000 x 1981 with 3 point security locking, toughened glass and finished in Anthracite. UPVC double glazed opening window 610 x 1524 or 610 x 1981 and one vent window 610 x 400 all finished in Anthracite. Overhang to the front of the building 200mm. 1 x 900x900x1981 Garden view double glazed window in Anthracite

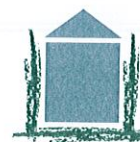

BROWNS

GARDEN BUILDINGS

BROWNS GARDEN BUILDINGS LTD, THE OLD BEEHIVE GARAGE, CHORLEY NEW ROAD, BOLTON, BL6 4LW

TEL: 01204 365765 MOB: 07803 950551

sales@browns-gardenbuildings.co.uk www.browns-gardenbuildings.co.uk

BROWNS GARDEN BUILDINGS

MANHATTAN GARDEN STUDIO

61 CARLTON ROAD

MANCHESTER

M16 8BZ

SCALE 1:50 A3 FEB 2022

DRAWN BY C. BROWN-CA