


General Notes


All dimensions are to be checked on site prior to construction, manufacture of any components and ordering of materials and equipment.

Any discrepancies are to be reported to the architect for clarification.

All materials and workmanship to be in accordance with the current British Standards and codes of practice.

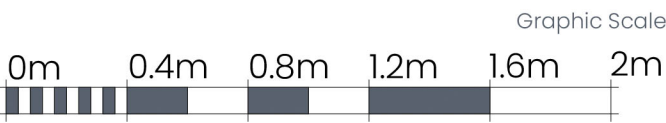

Building Key

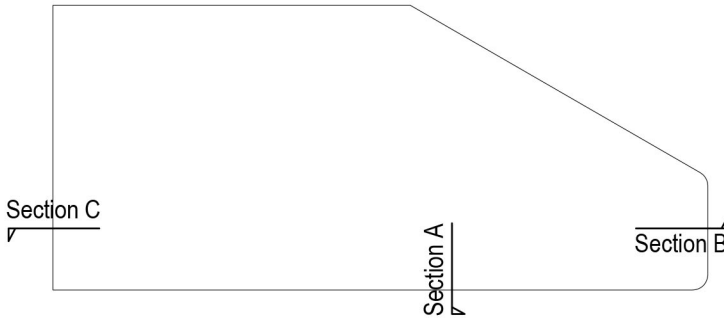

Sections key plan

1: 500

Proposed Materials Key

1. Facing Brickwork
2. Capped Stick-Built aluminium or composite aluminium Curtain Wall or Window system, bronze finish
3. Aluminium or composite aluminium Glazed Doors to Capped Stick-Built Curtain wall system , bronze finish
4. Perforated metal panels balustrade, bronze finish
5. Brick Faced Concrete Upstand
6. Louvre System, bronze finish
7. Perforated metal panels infill (anticlemb - anti-trap), bronze finish


- R2 - Parapet
48600
- R1 - Roof
48300

- 03 - Third Floor
44700

- 02 - Second Floor
40500

- 01 - First Floor
36900

- 00 - Ground Floor
33300

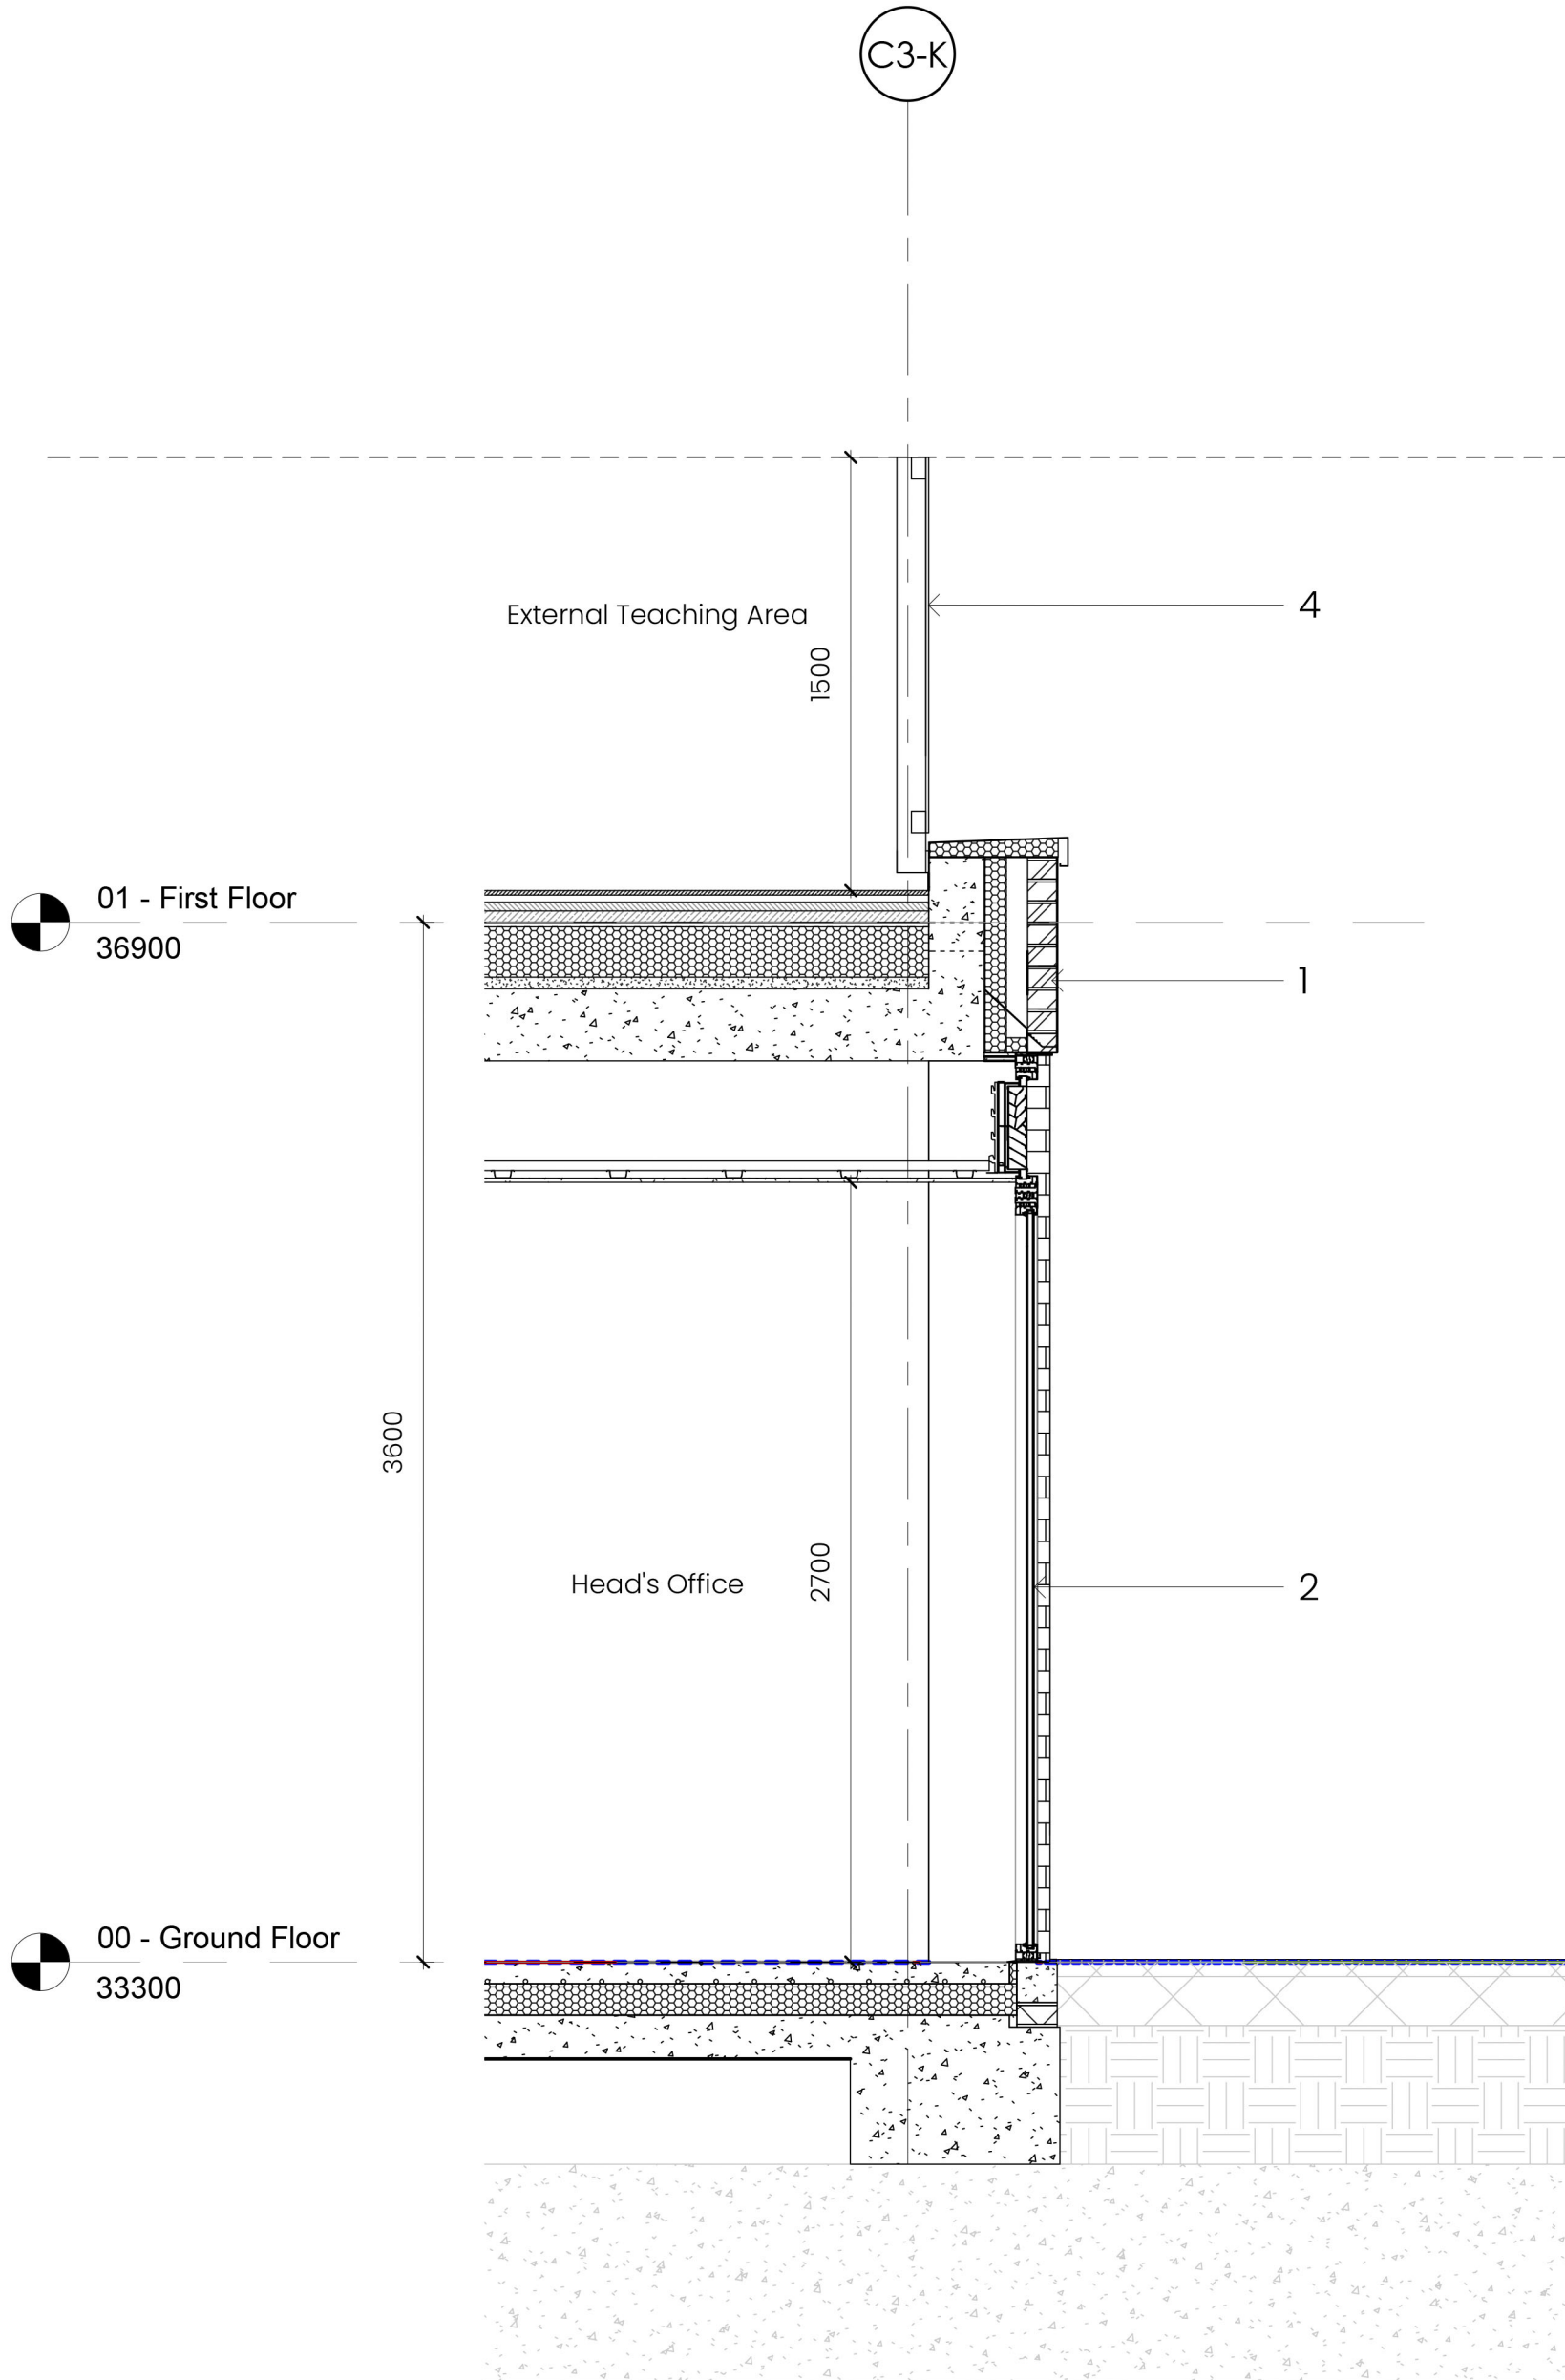

Section B

1: 25



North Elevation Extract - Detail B

1: 25

X01 31/03/22 KK Reserved Matters Application Submission

Rev Date By Description

arkilab
DESIGN STUDIO

www.arkilab.co.uk info@arkilab.design

Client
Renaker Build, MCC

Project
Crown Street Primary School

Drawing
External Facade Details - Section B

Drawing Number Revision
zone - originator - class - type - level - number

C3 - AKL - G251 - SE - XX - 0018 - X01

Suitability Suitability Description
S5 For Client Approval

Stage Purpose
RIBA 03 Planning

AKL Job Number Scale Date
21018 As indicated @A1 March 22

Drawn By Checked By
RSB KK

Copyright of Arkilab Ltd 2022. All rights reserved. This drawing is not to be copied or disclosed by or to any unauthorised persons without the prior written consent of Arkilab Ltd.