


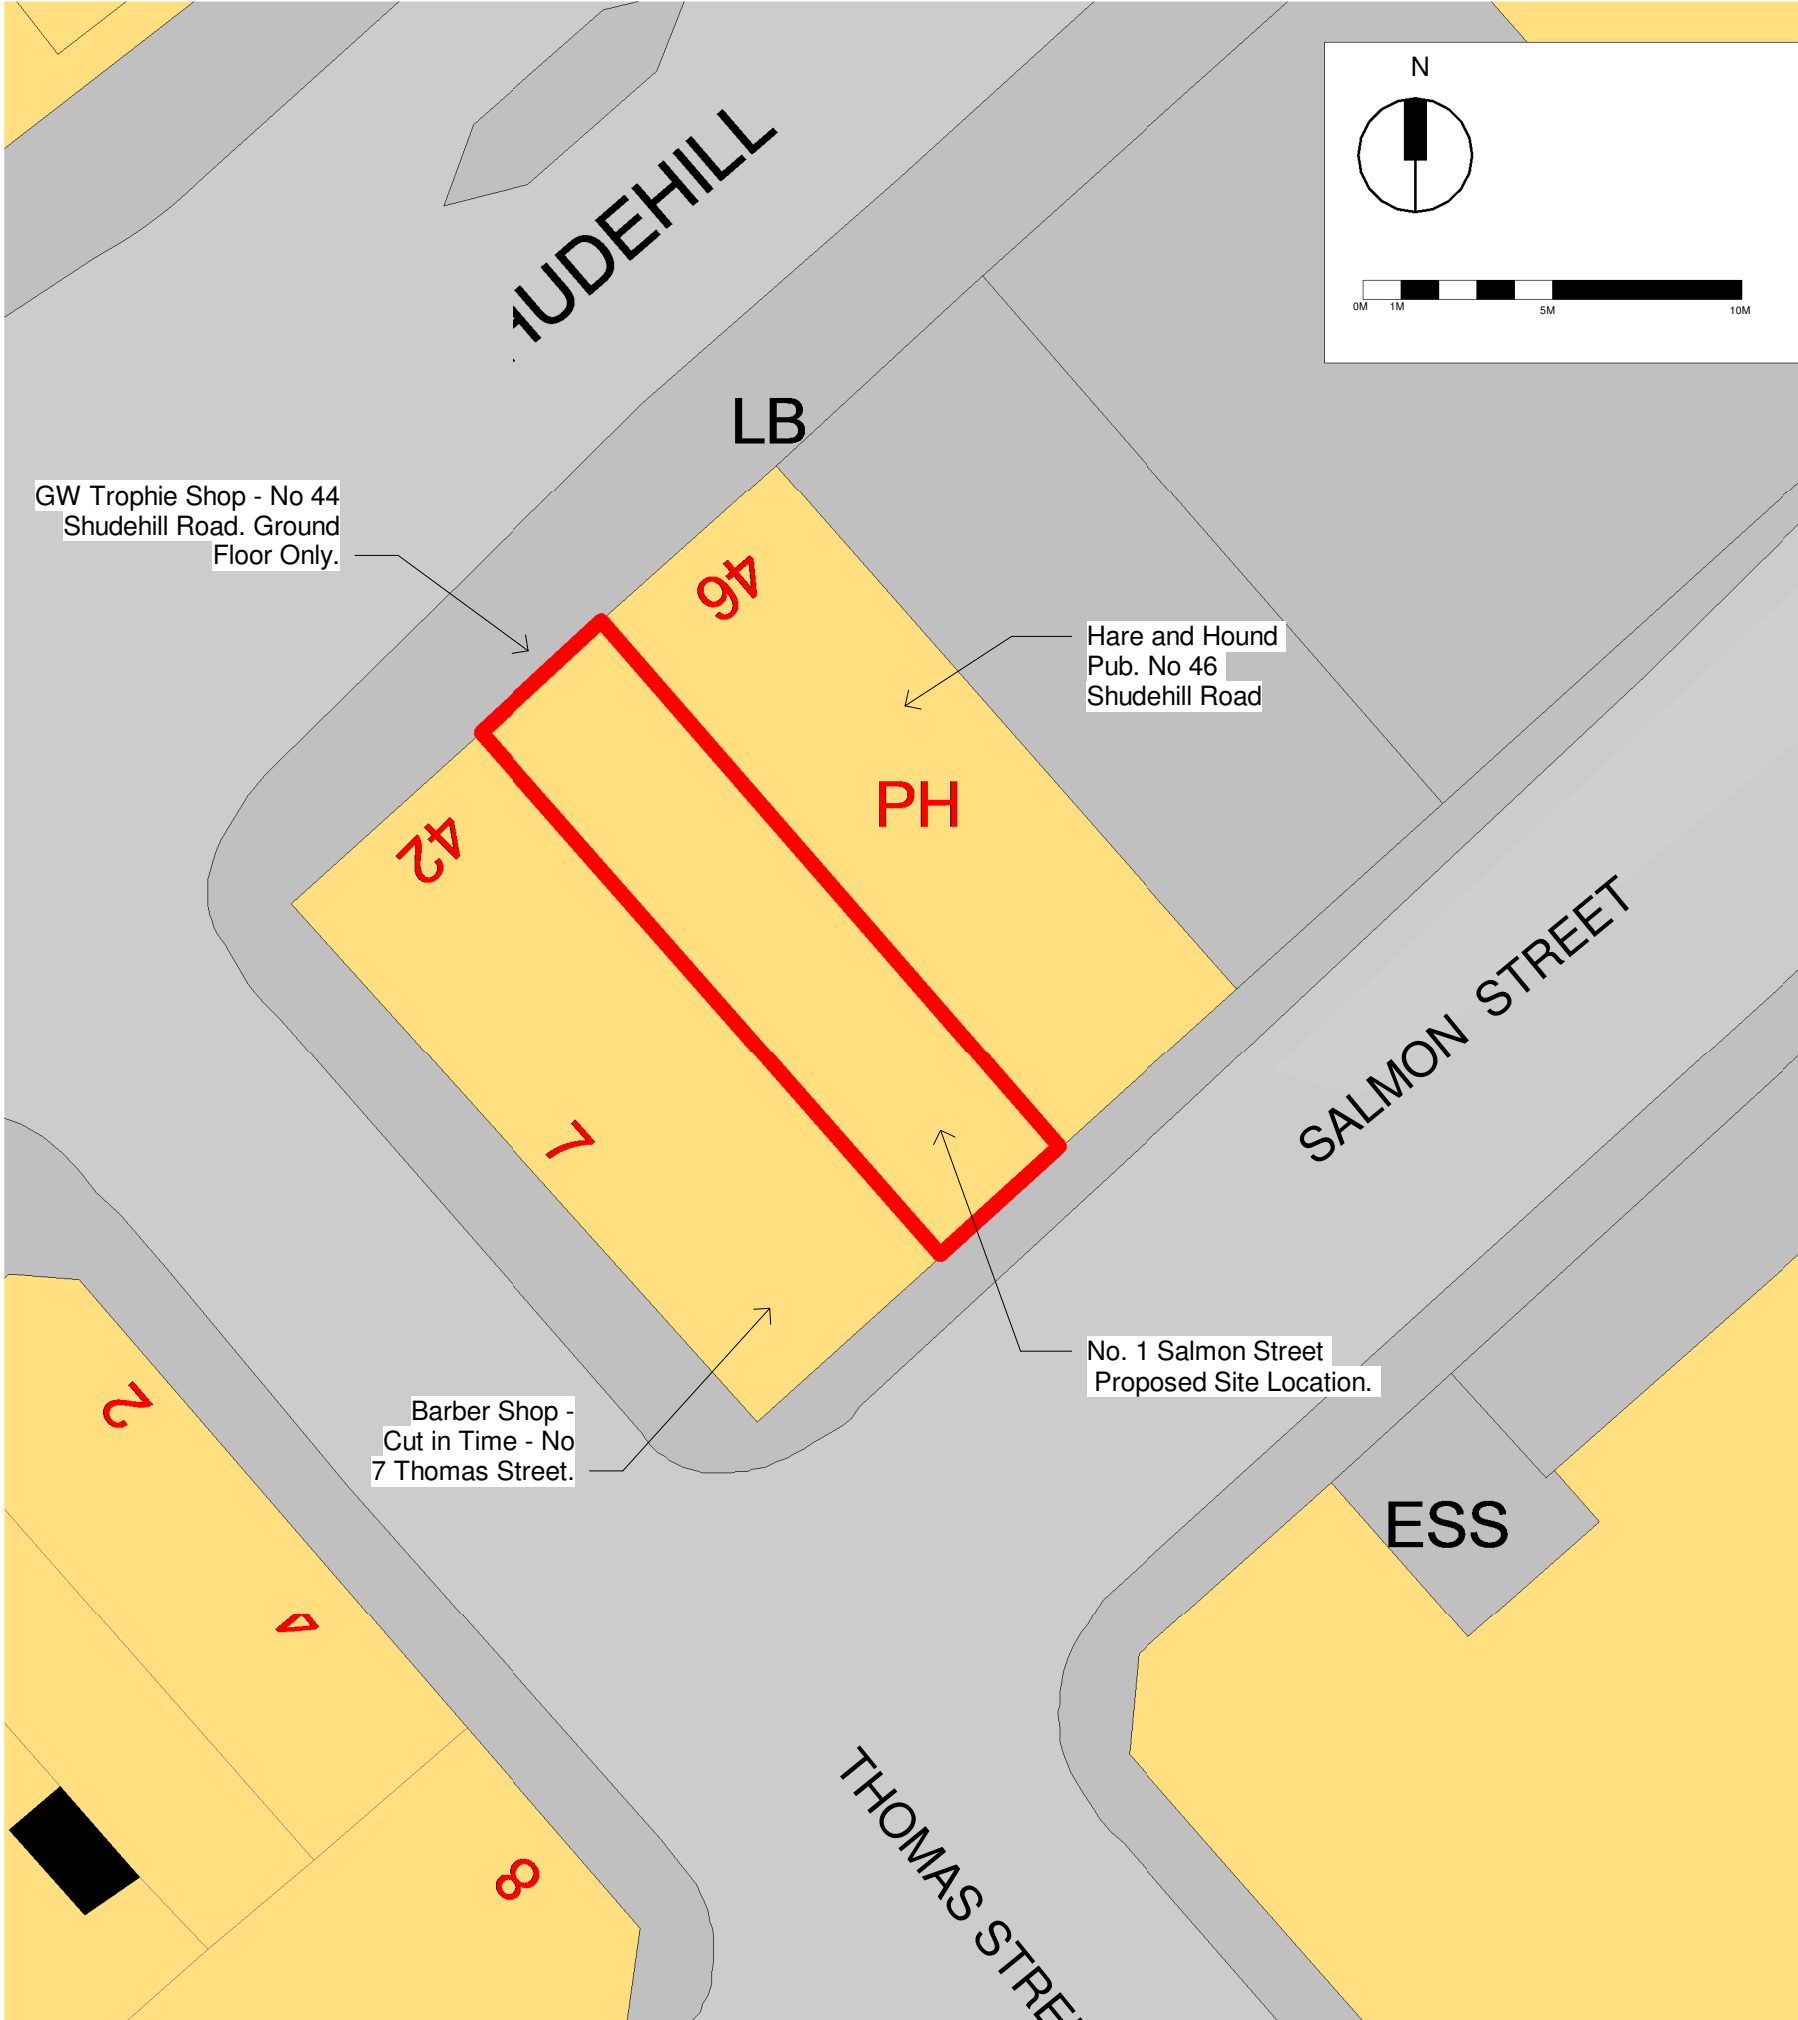


Site Plan.

1 : 200

Site Location Plan

1 : 1250

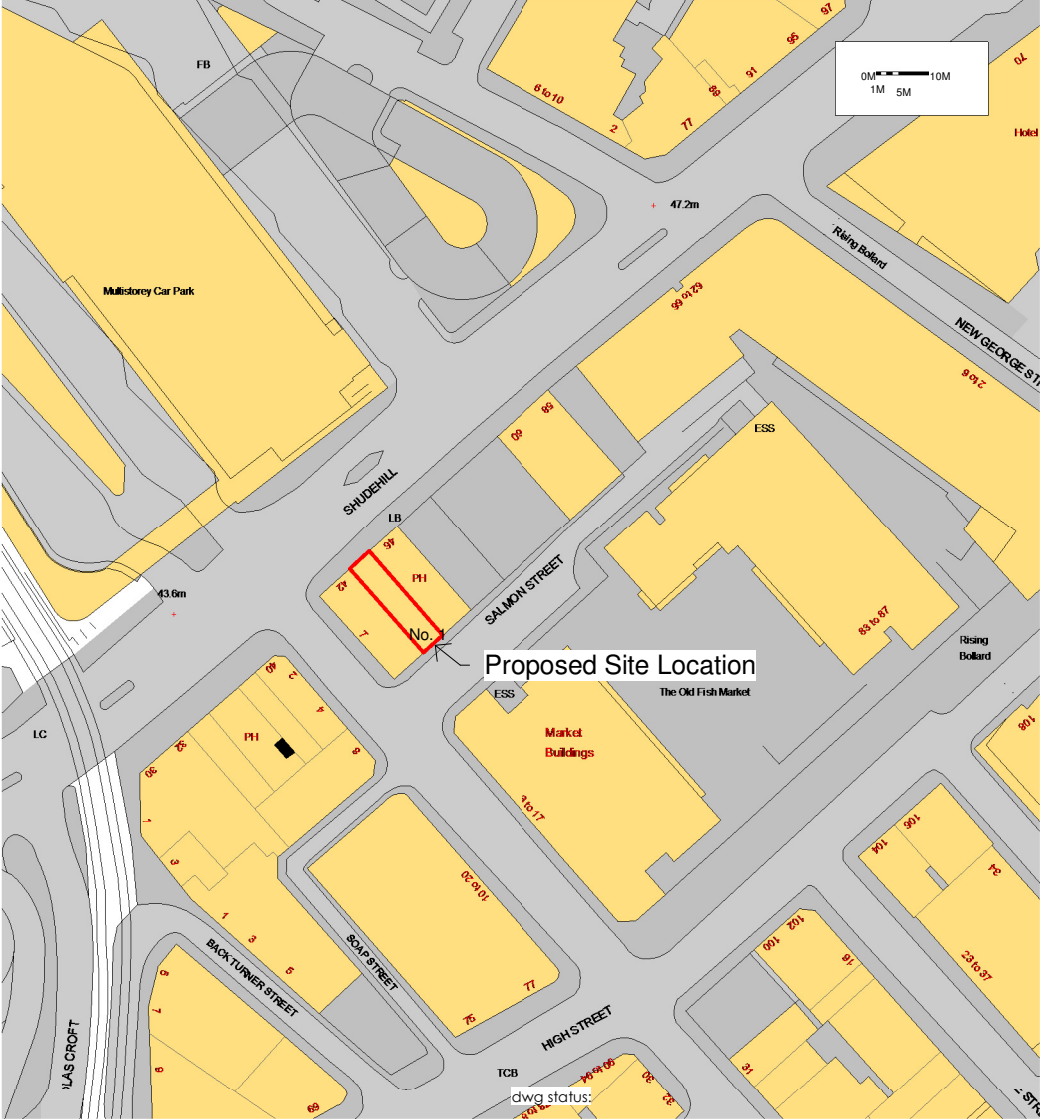

Notes:

All dimensions are in millimetres unless stated otherwise. No dimensions to be scaled from drawings. All dimensions to be checked on site prior to manufacture.

Any discrepancies between drawings and site conditions are to be reported to the contract manager.

The drawing informatio is for general purpose only and is not intended nor shall be used for engineering designs.

dwg title: Site Plan 1.250			
job title: Salmon Street			
scale:	As indicated @ A3	drawn:	Author
date:	01/05/17	job no:	
dwg no:	A101	rev:	