



Rev Date

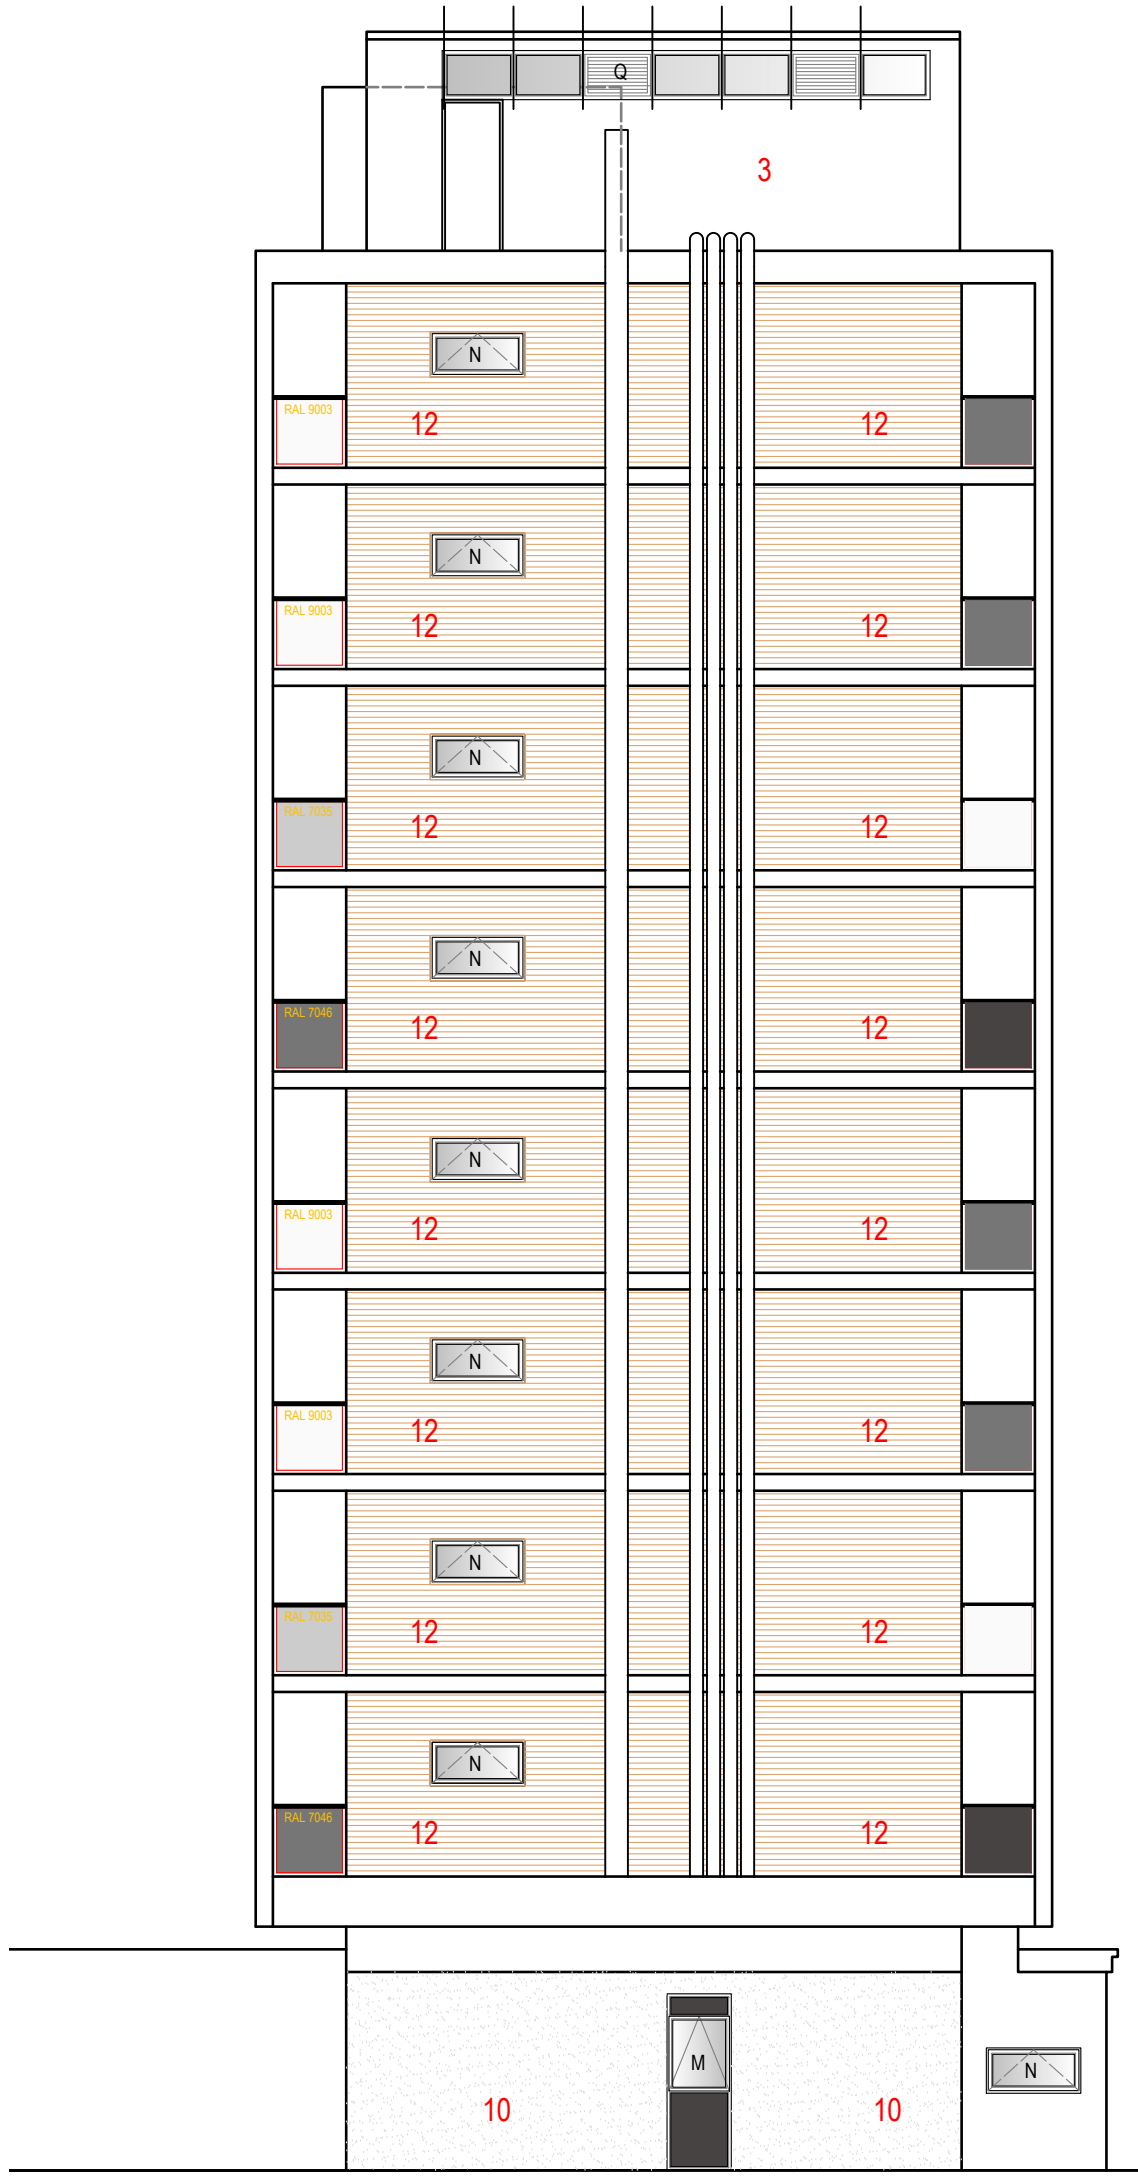

Elevation - E1



Elevation - E2

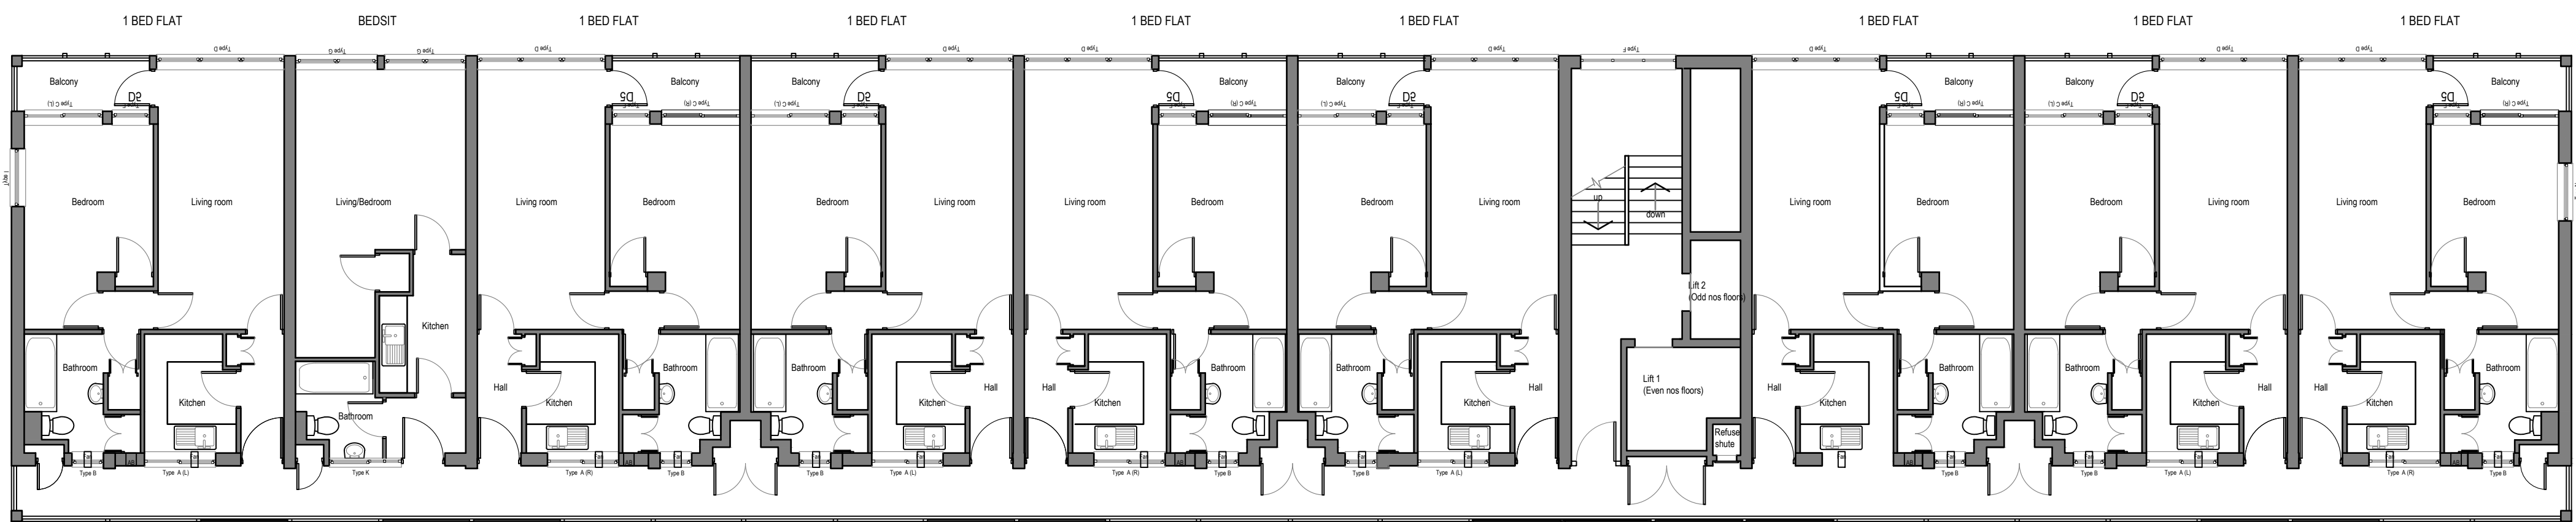

Upper floor plan



Arcus Consulting LLP
Wakefield 0192 466 9000
Liverpool 0151 708 1080
info@arcus.uk.com
Manchester 0161 905 3222
Newcastle 0191 272 5781
www.arcus.uk.com
London 0208 8742 2512
Rugby 01788 297 127

Client

Wythenshawe Community Housing Group

Project

West View Court

Title

Elevations E1 and E2 - With rainscreens

Scale 1:100 Date 04/04/22 Stage TENDER

Job No P6584 Drawing No 02 Rev

Drawn SPO Approved

This drawing is the copyright of Arcus. Contractors must check all dimensions on site. Do not scale the drawings. Only figured dimensions are to be worked to.