


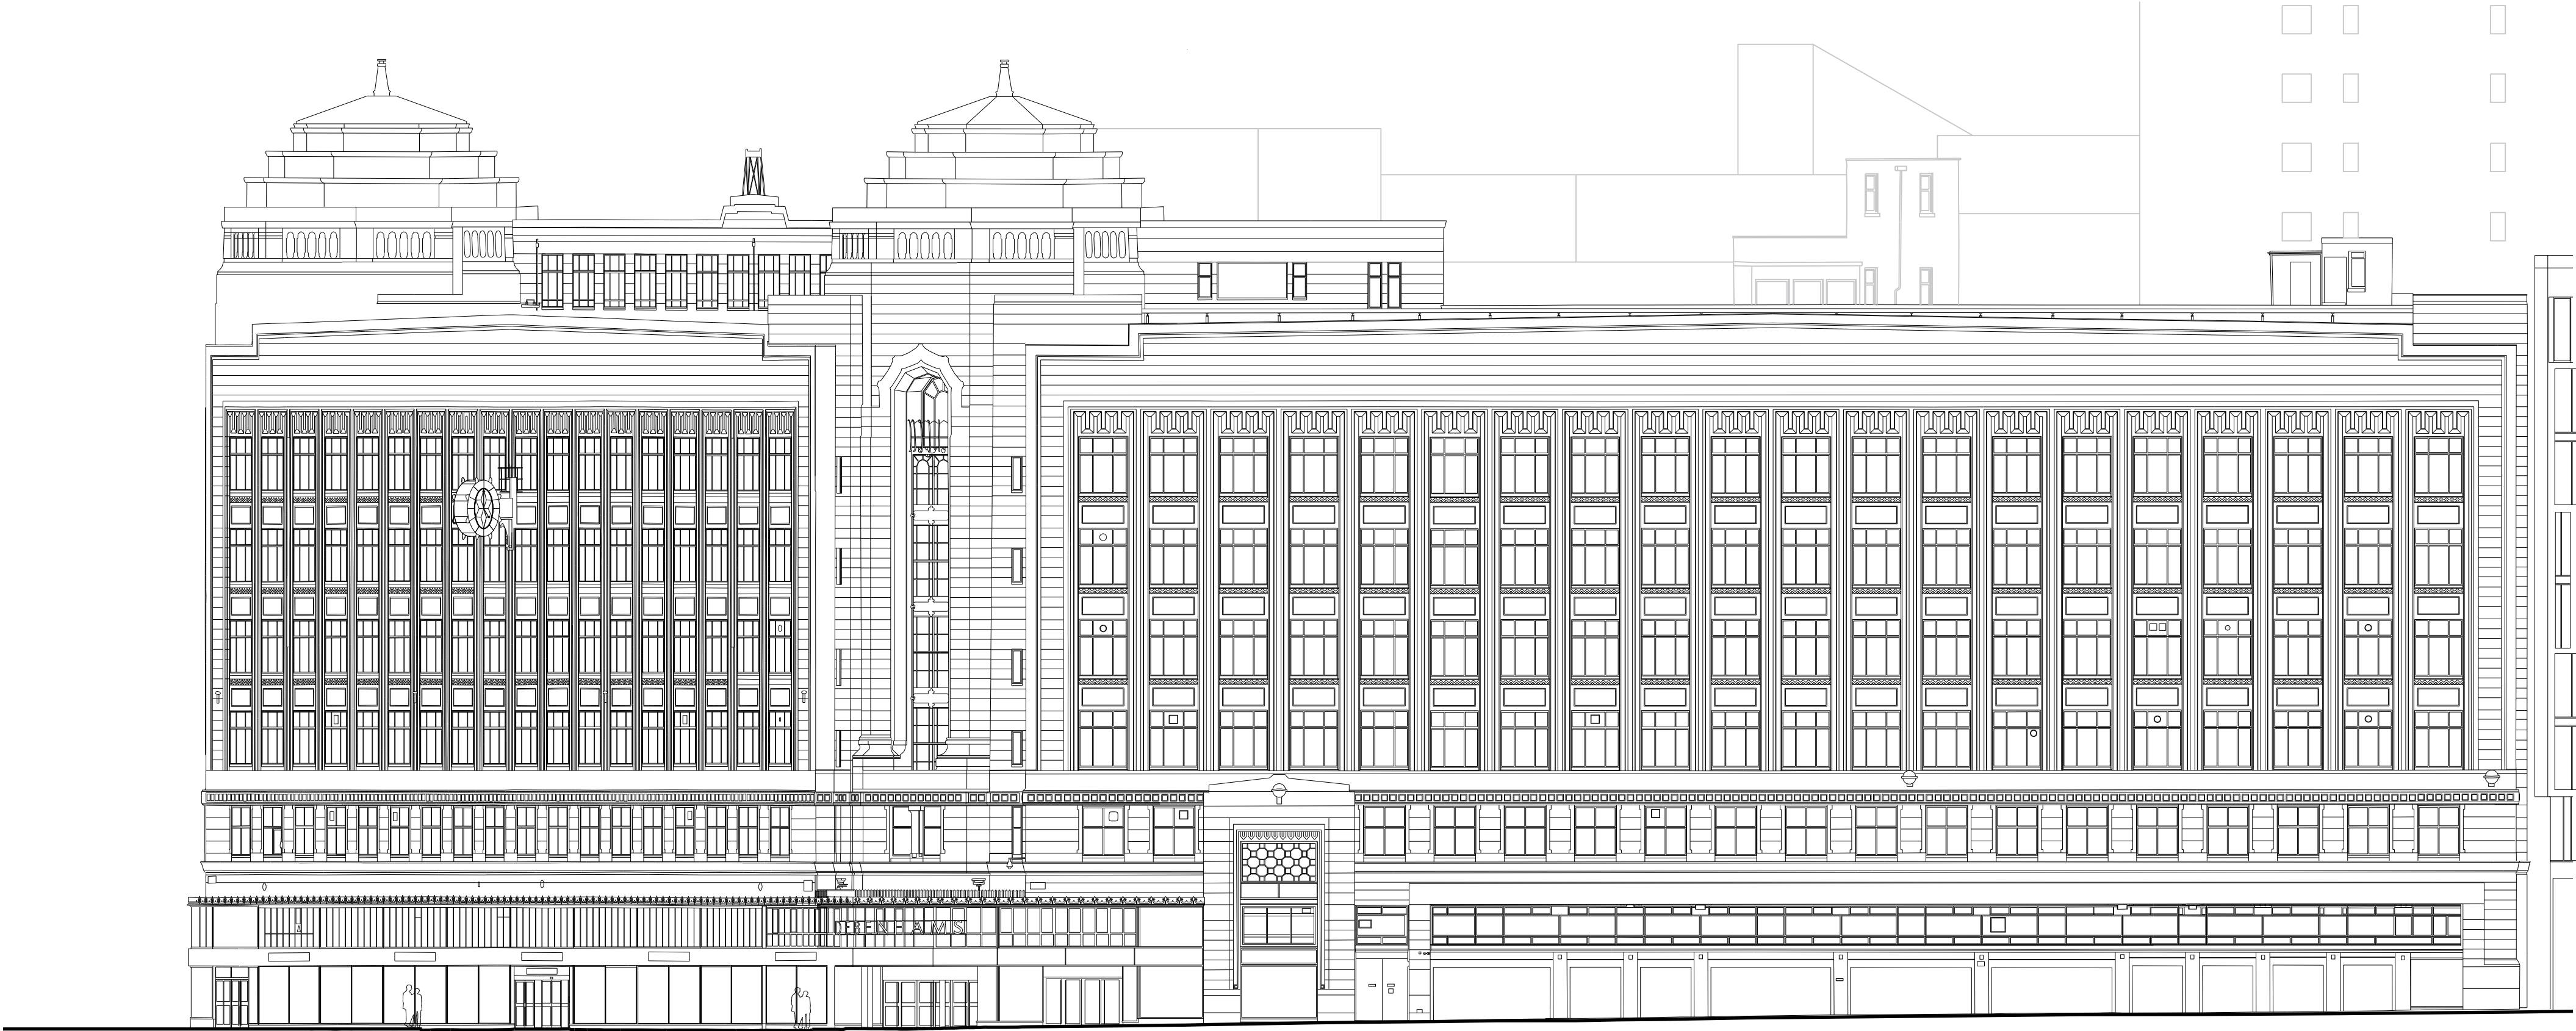

MARKET STREET

TIB STREET

Tib Street Elevation

0 1 2 3 4 5 10m

Rylands Building, Manchester
East Elevation as Existing



*First Floor, 44 Charlotte Street,
London, W1T 2NR*
T. 0207 6372057 www.infinity-outdoor.co.uk

<i>Scale</i>	<i>Size</i>	<i>Date</i>
1:200	A2	Sept 2021

Drawing Title
East Elevation as Existing

<i>Drawing Ref</i>	<i>Revision No.</i>
IOL.RB.05	

This drawing is the property of Infinity Outdoor Limited (copyright is reserved). This drawing is issued on condition that it is not copied, reproduced, retained or disclosed to any unauthorised person, either wholly or in part without the consent in writing of Infinity Outdoor Limited.