


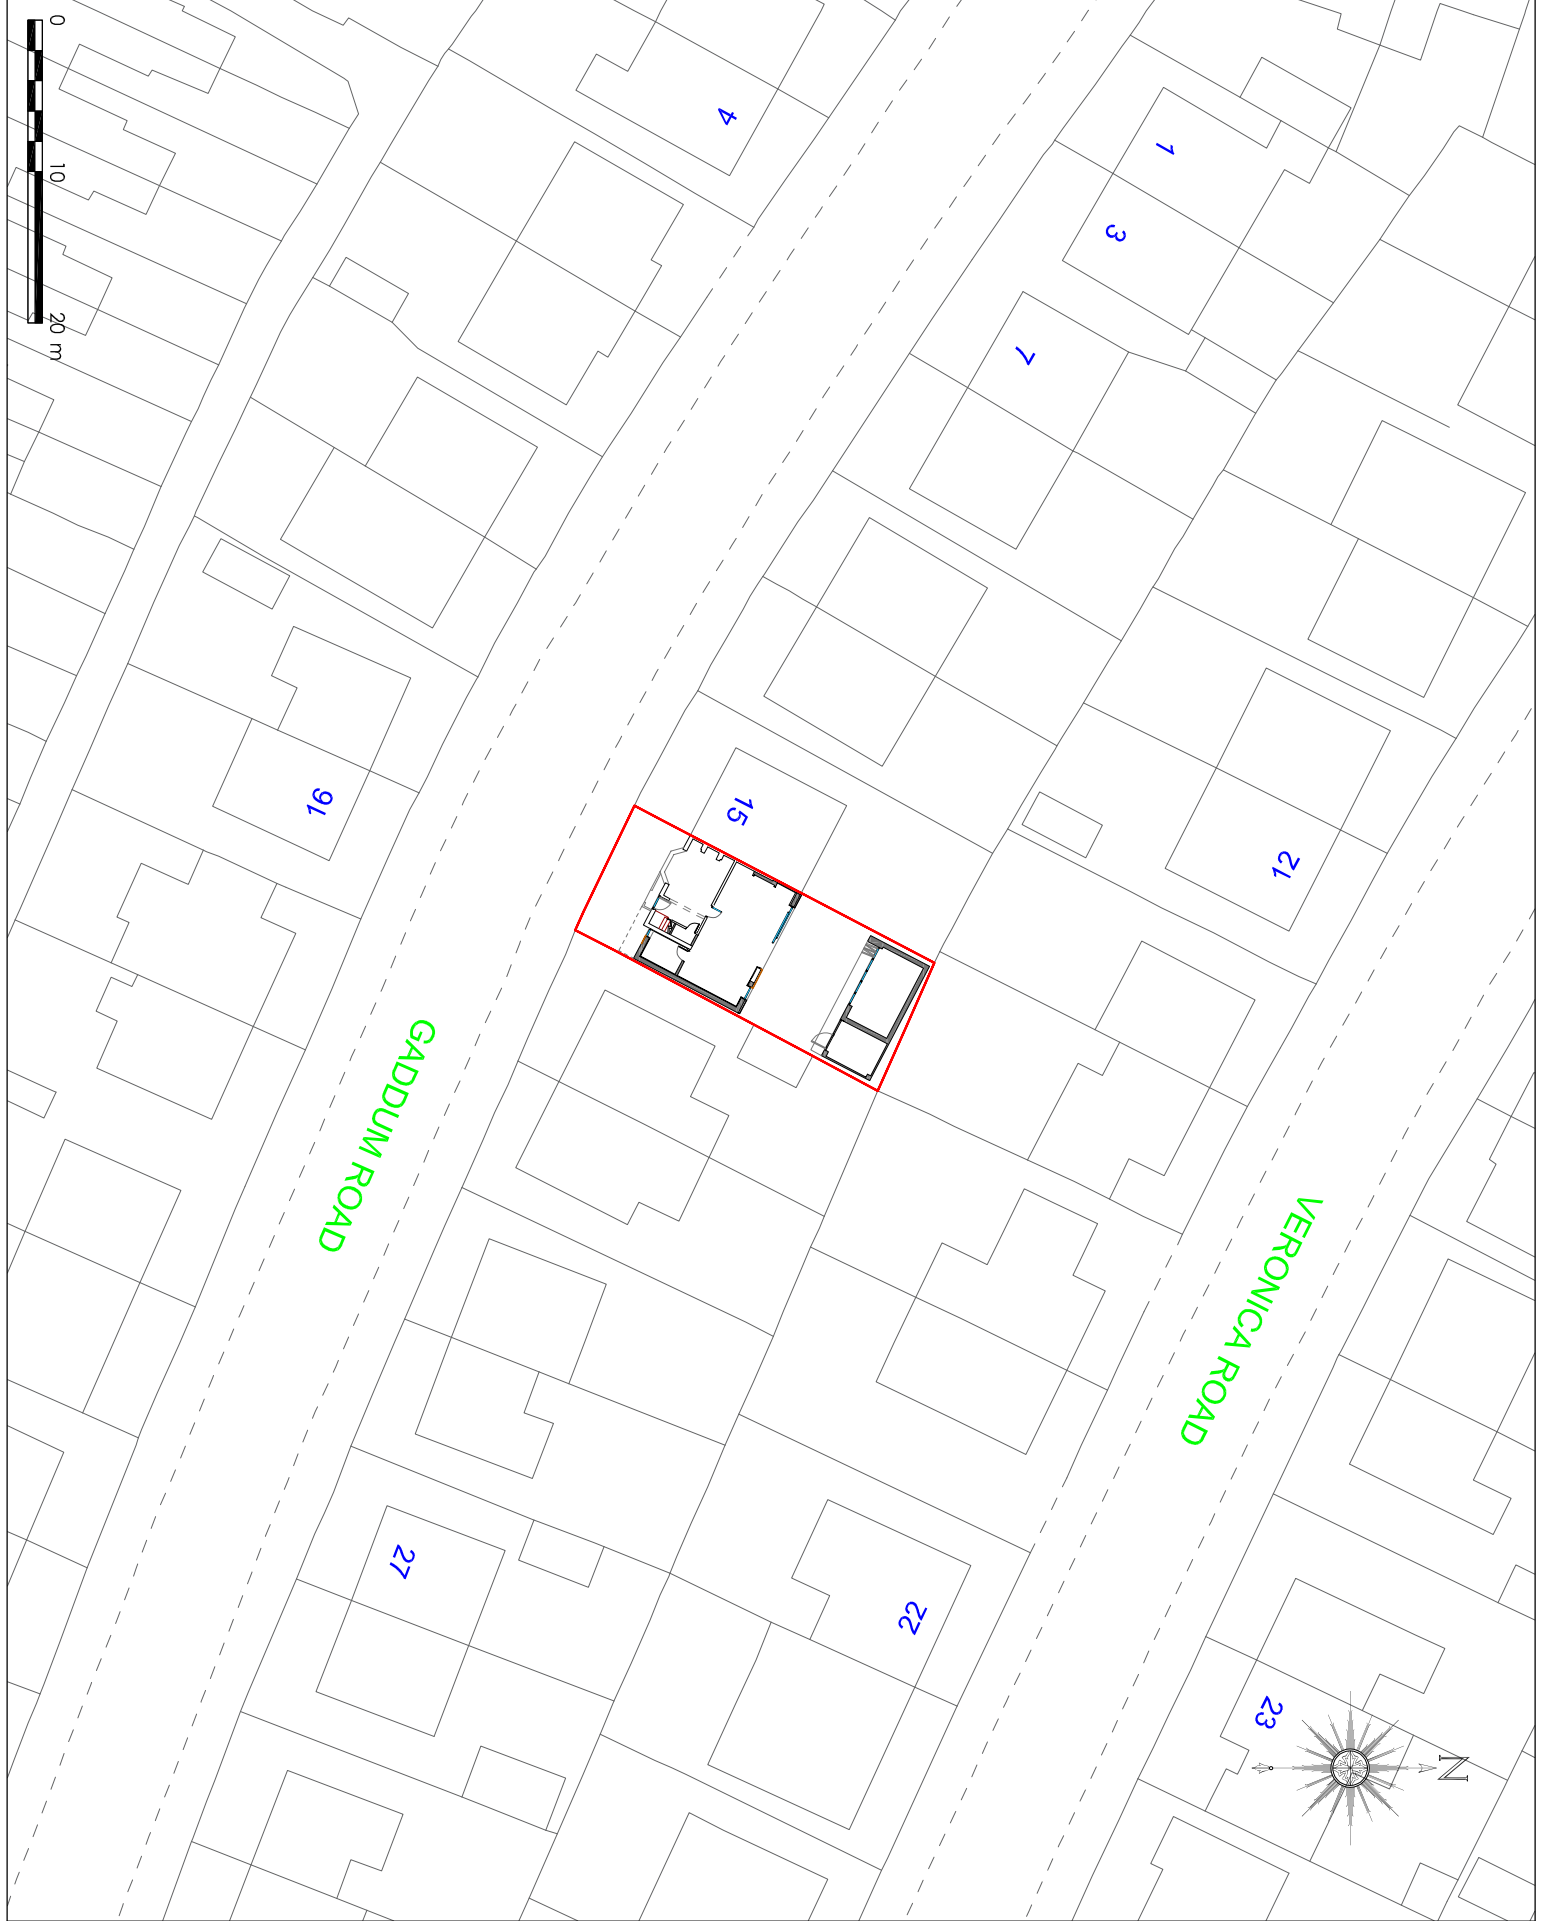

PROJECT # 22022

DRAWING # 220

SCALE 1:500 @ A4

DATE MAR 22

CLIENT MR & MRS BROADHEAD

17 GADDUM ROAD

DIDSBURY

MANCHESTER

M20 65Y

PROJECT FIRST FLOOR REAR EXTENSION

INTERIOR SIDE EXTENSION

DETACHED GARDEN ANNEXE

DRAWING TITLE

PROPOSED SITE PLAN

PLANNING

ISSUED FOR PLANNING APPROVAL

24.03.22



BLUECHIP ARCHITECTURE

07999 294 675

DESIGN@BLUECHIP-ARCHITECTURE.CO.UK

WWW.BLUECHIP-ARCHITECTURE.CO.UK

LOWRY HILL, 1 LEE ST, 1 SHINICH, 1 MANCHESTER, 1 M20 65Y

DO NOT SCALE FROM THIS DRAWING. COPIES OF THIS DRAWING ARE NOT VALID FOR ANY PURPOSES. THIS DRAWING IS THE PROPERTY OF BLUECHIP ARCHITECTURE. IT IS TO BE USED ONLY FOR THE PROJECT AND SITE SPECIFICALLY IDENTIFIED. IT IS NOT TO BE REPRODUCED OR TRANSMITTED IN ANY FORM OR BY ANY MEANS, ELECTRONIC OR MECHANICAL, INCLUDING PHOTOCOPYING, RECORDING, OR BY ANY INFORMATION STORAGE AND RETRIEVAL SYSTEM, WITHOUT PERMISSION IN WRITING FROM BLUECHIP ARCHITECTURE.