




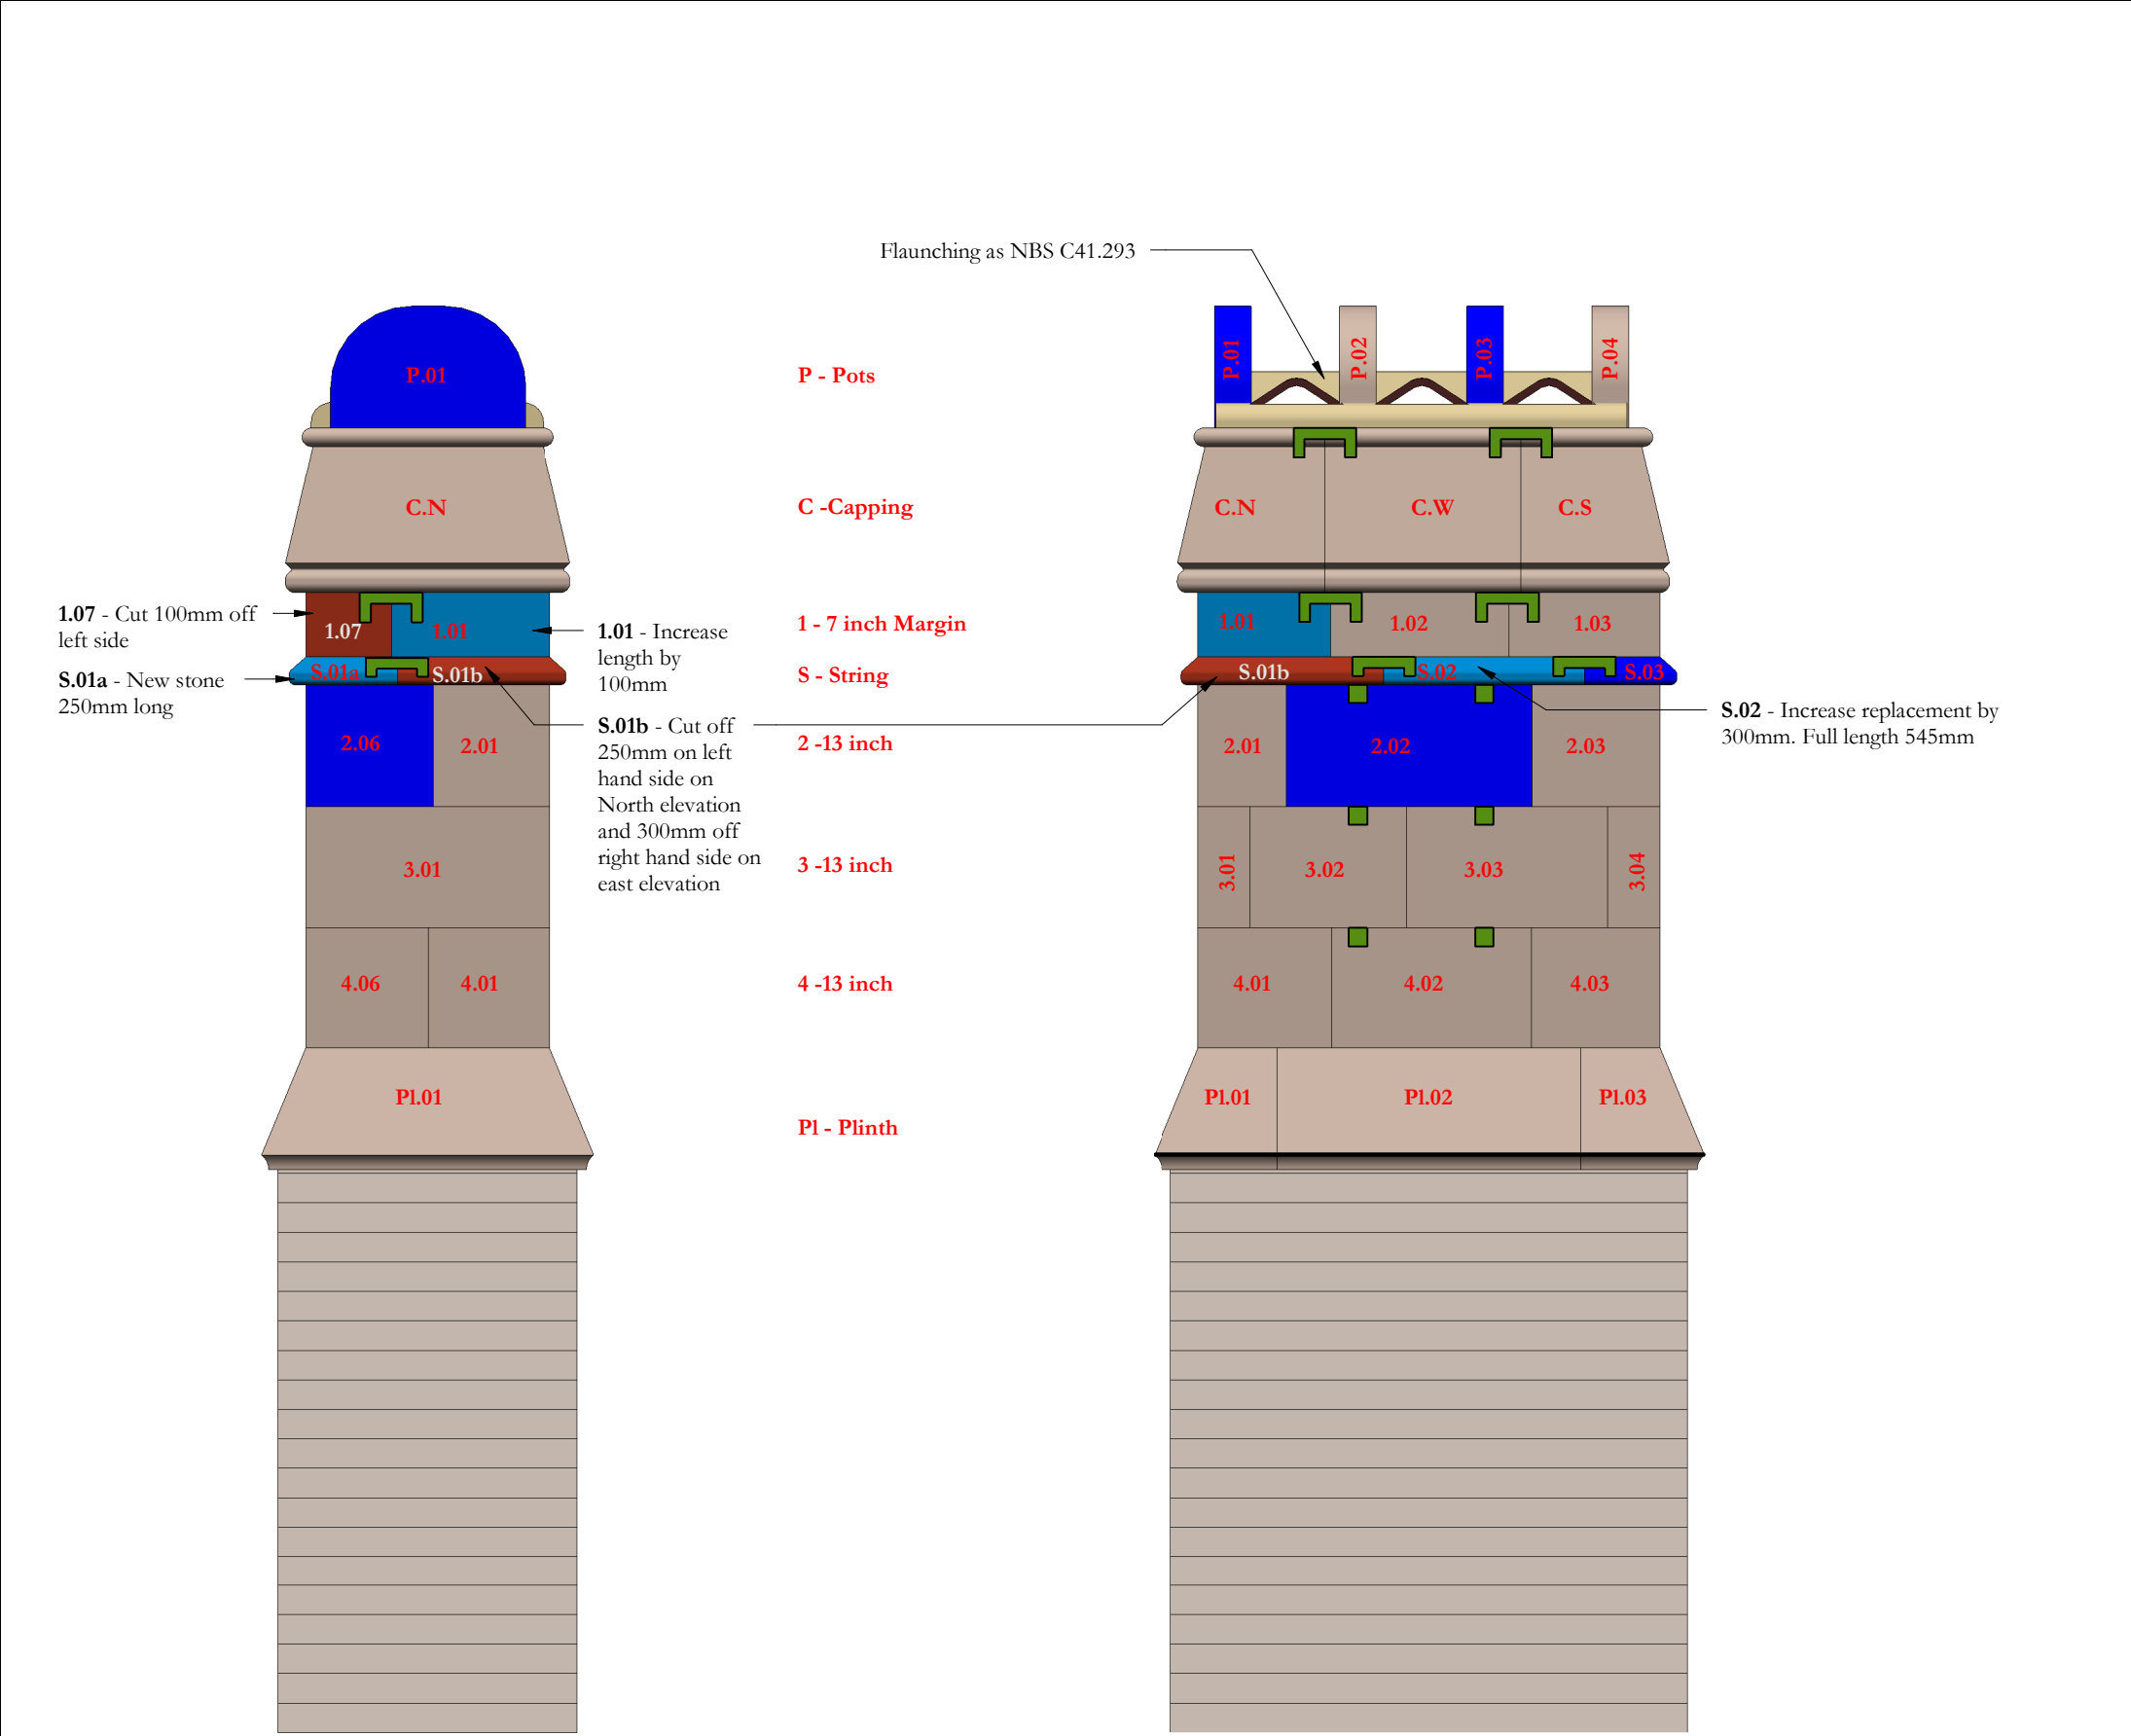

CS30 North
1 : 20

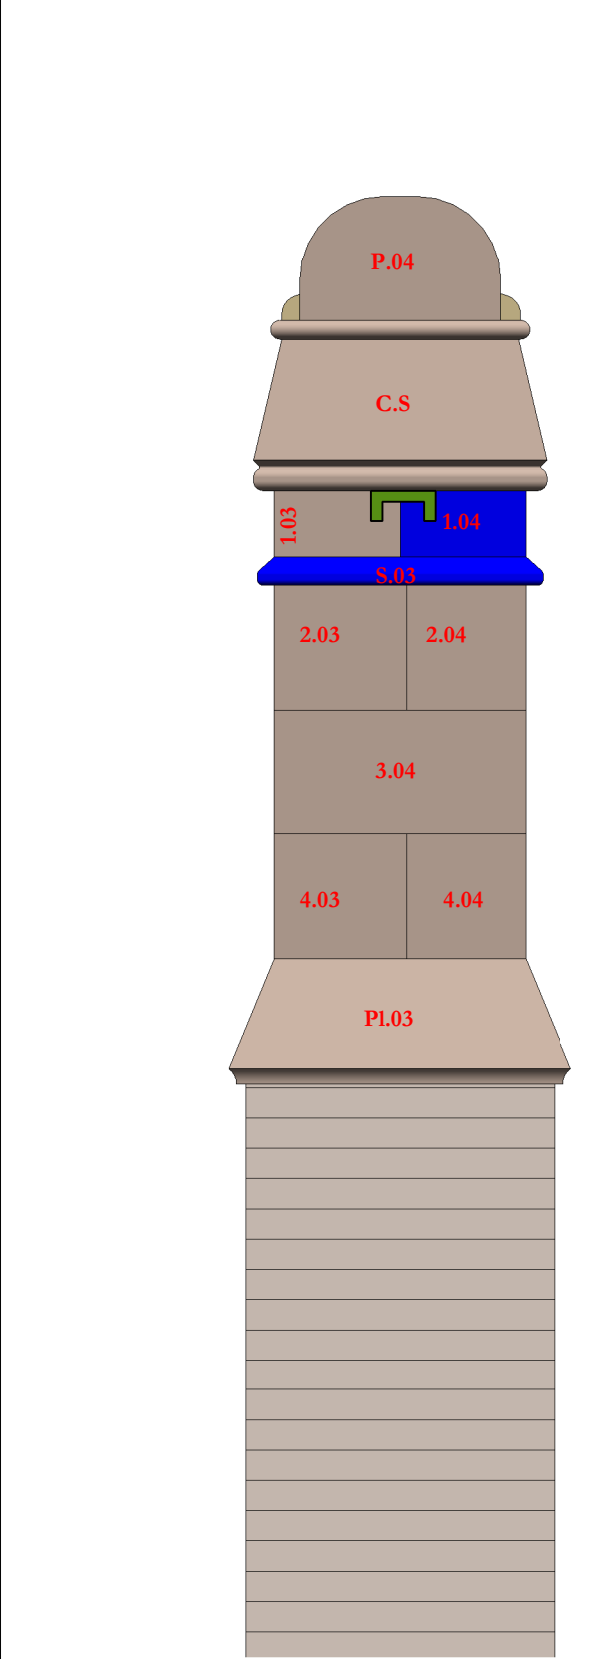

CS30 South
1 : 20

 


CS30 East
1 : 20



Scale Bars to be used as guidance only - refer to sheet size below

Scale	1:100	1:200	1:500	1:1250
mm	1000	5000	12000	16000
M	5	15	25	35
M	10	30	50	70

Notes:
Drawings are based on survey data and may not accurately represent what is physically present.
Do not scale from this drawing. All dimensions are to be verified on site before proceeding with the work.
All dimensions are in millimeters unless noted otherwise.
Purcell shall be notified in writing of any discrepancies.

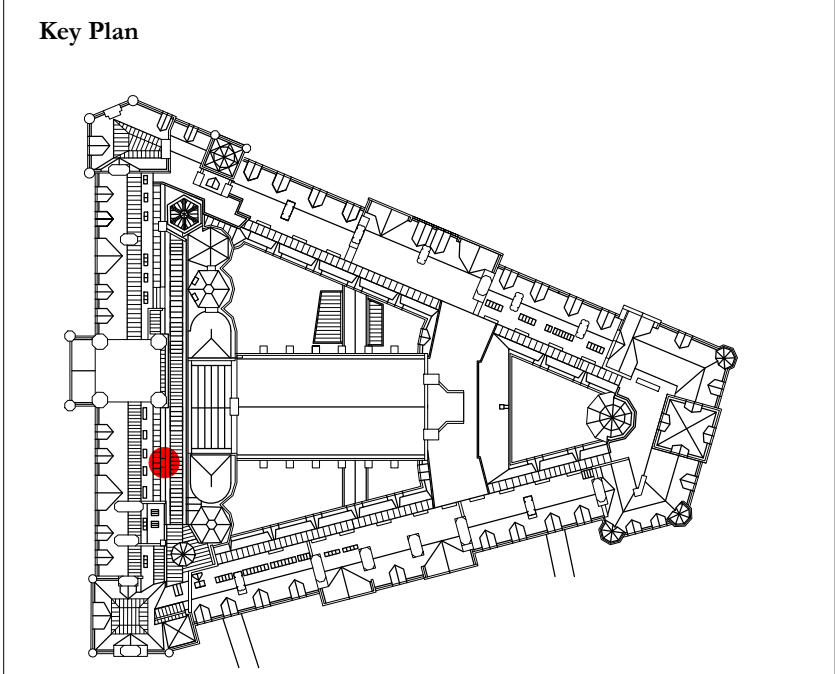

KEY	
	Existing stone and reference number
	Existing stone to be adjusted and retained.
	Existing eroded or damaged stone to be reused after cutting to new size
	Existing stone cut to new size and used to replace damaged or eroded stone.
	New stone like for like replacement of existing
	New stone new size to suit location following adjustment of existing stones

  	Descale stone as NBS clause C41.456		Redress stone as NBS clause C41.459
	Proposed extent of dismantling and rebuild		Replacement cramps between stones as NBS reference C41.282
	Remove metal fixing and fill hole as NBS reference C41.411		Replacement cramps between stones as NBS reference C41.285
	Mortar repair as NBS reference C41.518		Replacement cramps across feathers as NBS reference C41.283
	Replace eroded terracotta bricks as NBS clause C41.276		Replace terracotta pot with new pot to match existing
	500mm long 8mm diameter phosphor bronze dowel 200mm embedment into stone feather and 300mm embedment into cap		

NOTES

NOTES
Refer to NBS reference C41.321 for rebuilding chimneys.
Sections of chimney that are not rebuilt are to be repointed as NBS reference C41.821 with brick sections repointed as reference C41.822
The whole chimney is to be repointed as NBS reference C41.805

03	12/10/2021	JC	GR	See note in revision cloud
02	23/07/2021	GR	TK	See note in revision cloud
01	26/05/2021	GR	TK	See note in revision cloud
-	28/05/2019	GR	SK	First Issue
ISSUE	DATE	APPROVED	DRAWN	DESCRIPTION



OUR
TOWN
HALL
PROJECT



PURCELL

Project Office, Room 308, Town Hall, MANCHESTER M60 2L1
+44 (0) 7970 097 432
www.purcelluk.com

PROJECT STATUS	Riba Stage 5
CLIENT	Manchester City Council
PROJECT	Our Town Hall
DRAWING TITLE	Chimney Number CS30 proposed repairs
SIZE & SCALE	A2: As indicated
DRAWING STATUS	S4 - Construction
JOB NUMBER	236959
DRAWING NO.	REV
OTH-PUR-TH-RF-DWG-A-4191 03	
© PURCELL 2012. PURCELL IS THE TRADING NAME OF PURCELL MILLER TRITTON LLP	

Revision 03
Bronze cramps added across feathers

Revision 02
References and perp joints corrected on course 1. P.01, P.03, 1.04 and S.03 all changed to like for like replacement. S.01 split into S.01a and S.01b. S.01.b to have 250mm on left hand side of north elevation and 300mm off right hand side of east elevation cut off. S.01a and S.02 increased to make up difference.

Revision 01
Drawing updated to construction status following validation survey