


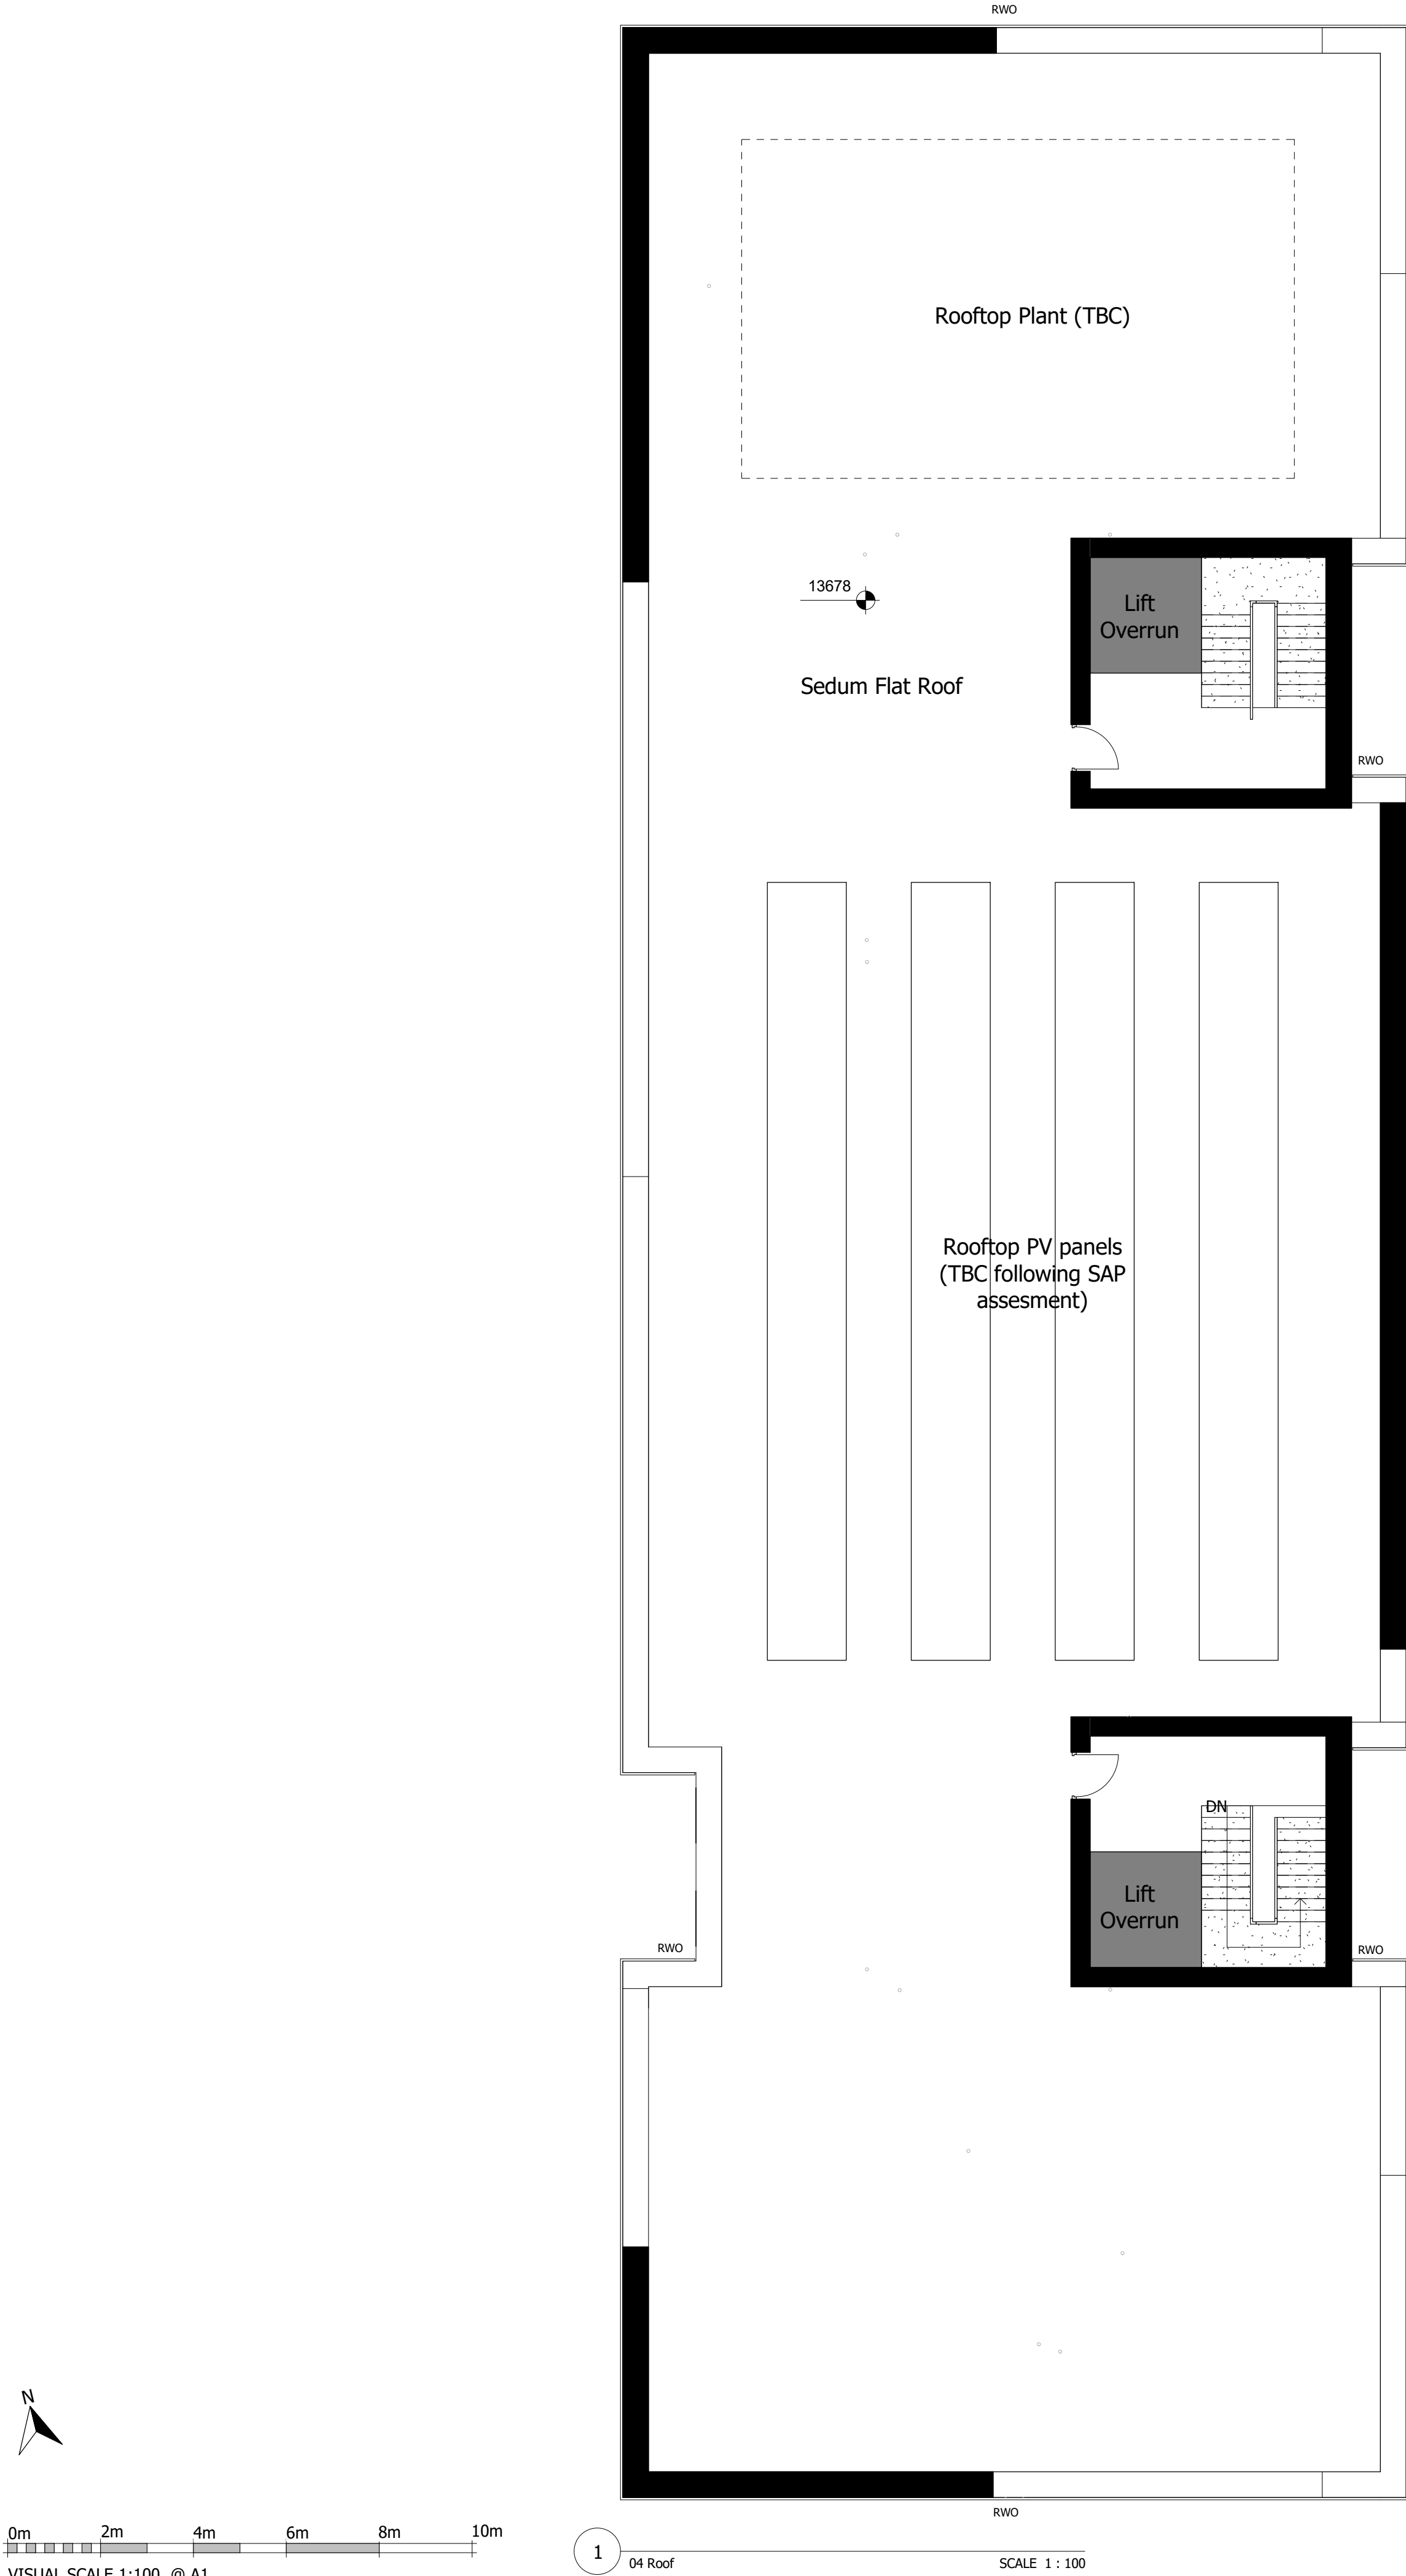

WORK IN PROGRESS

Project
Ten Acres
Hub Building (Block D)
Drawing Title
GA Floor Plans - Roof

Date	Scale	Drawn by	Check by
03/11/22	1 : 100 @ A1	Author	Designer
Project No	Drawing No		Revision
32576	A-P11-012		P1