


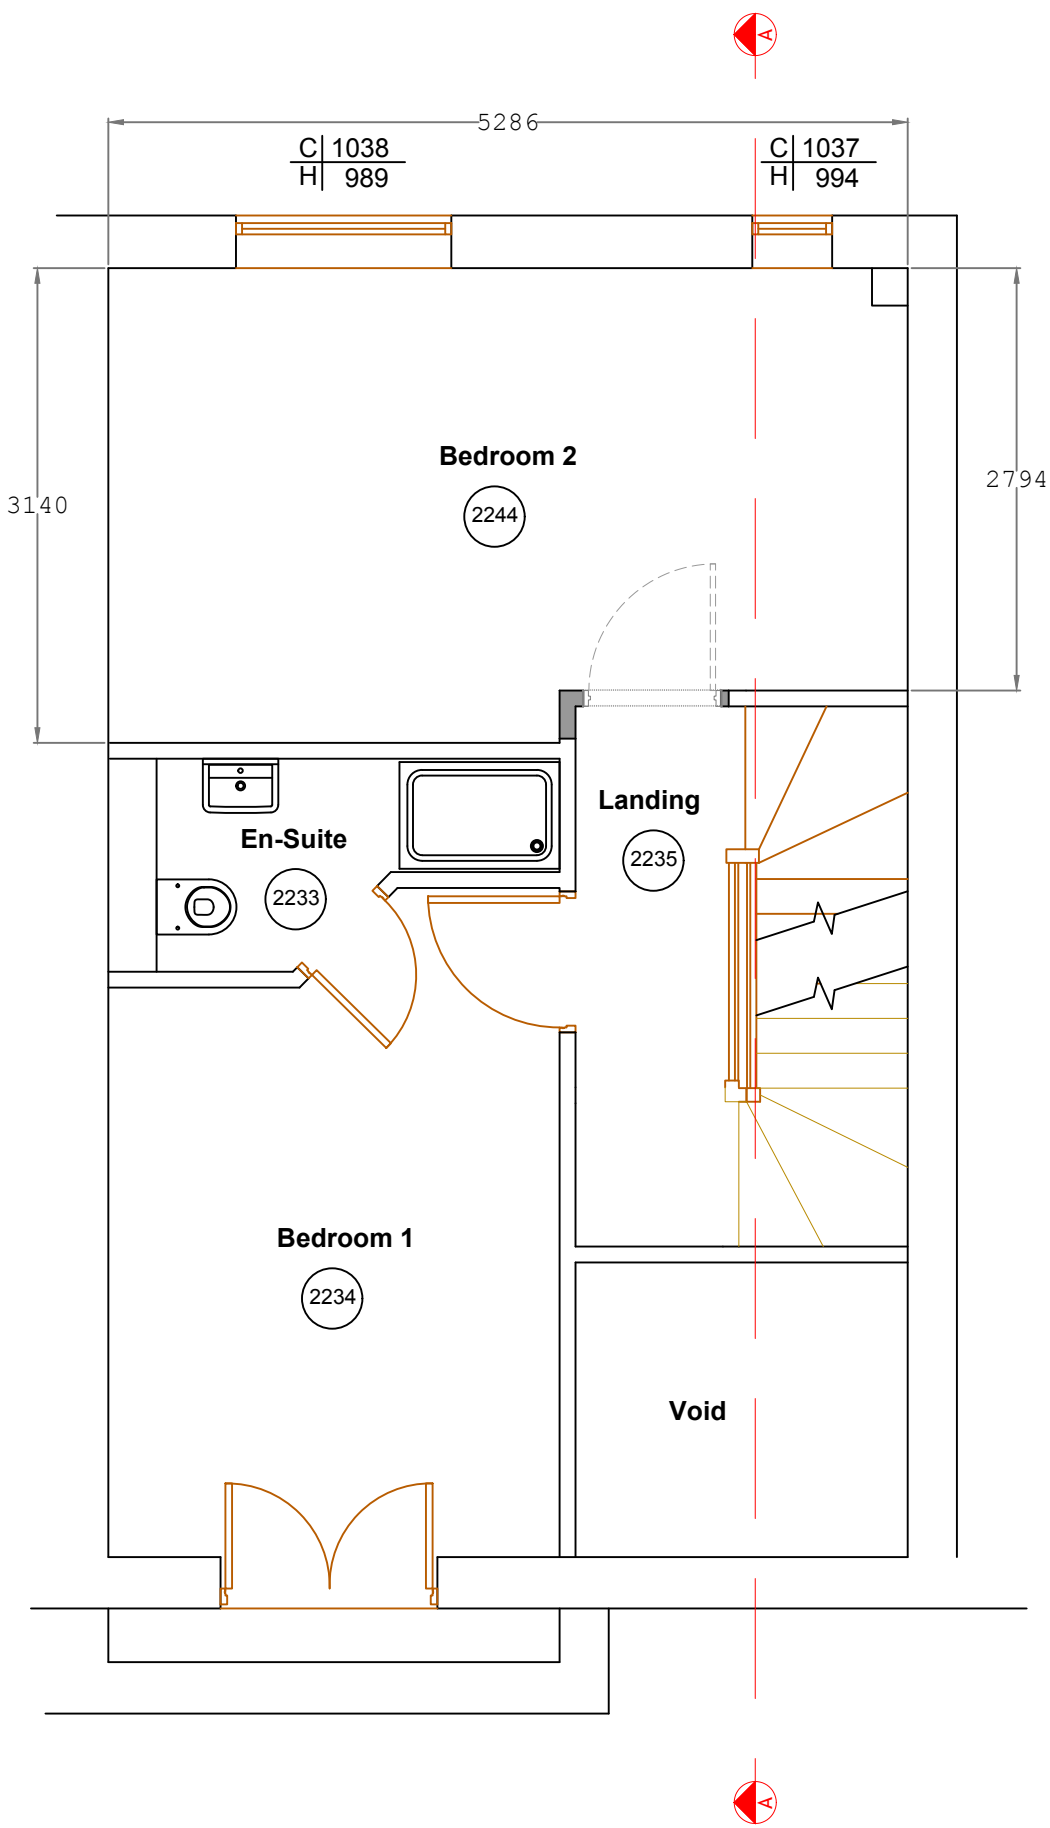

PROPOSED SECOND FLOOR

- Legend**
- Level Difference:  > up 240mm
 - Sloping Ceiling Direction:  SC
 - Ceiling Height:  2777
 - Cill and Head Heights:  C/ 772 H/ 1428
 - Rainwater Pipe Position: 
 - Soil and Vent Pipe Position: 
 - SVP Position above or below: 
 - Beam / Soffit: 
 - Boiler Location: 
 - Meter Location: 

EDIFICE

Building Consultants Limited

email: nick@edificebc.co.uk mobile: 07917125231

Architecture Project Management Consultancy

All levels and dimensions must be checked on site by contractor prior to commencement of works. Any variations must be reported to Edifice BC Ltd.

All information hereon in is the copyright of Edifice BC Ltd. Copying in full or in part is forbidden without the written permission from Edifice BC Ltd.

PROJECT Proposed Development at: 40 Darley Avenue Chorlton Cum Hardy Manchester	DRAWING TITLE Proposed Second Floor Plan General Arrangement Planning	CLIENT Mr and Mrs Salvesson	DATE Jan '22	DRAWING No 775-3.01	REV A
			DRAWN BY NH		
			SCALE 1:50@A3		