


A3 Size

Scale 1:200

FOR PLANNING PURPOSED ONLY. USE FIGURED DIMENSIONS ONLY. SUBJECT TO SITE SURVEY AND ALL NECESSARY CONSENTS. ALL DIMENSIONS TO BE CHECKED BY USER AND ANY DISCREPANCIES, ERRORS OR OMISSIONS TO BE REPORTED TO THE ARCHITECT BEFORE THE WORK COMMENCES. THIS DRAWING IS TO BE READ WITH ALL OTHER RELEVANT MATERIALS

Revision	Notes	Date	Drawn
A	Dwelling repositioned and garage position adjusted	May '20	
B	Client name revised and dwelling repositioned for Planning resubmission	June '21	
C	Updated	July '21	
D	Updated	Feb '22	
E	Updated in accordance with Client request	Feb '22	

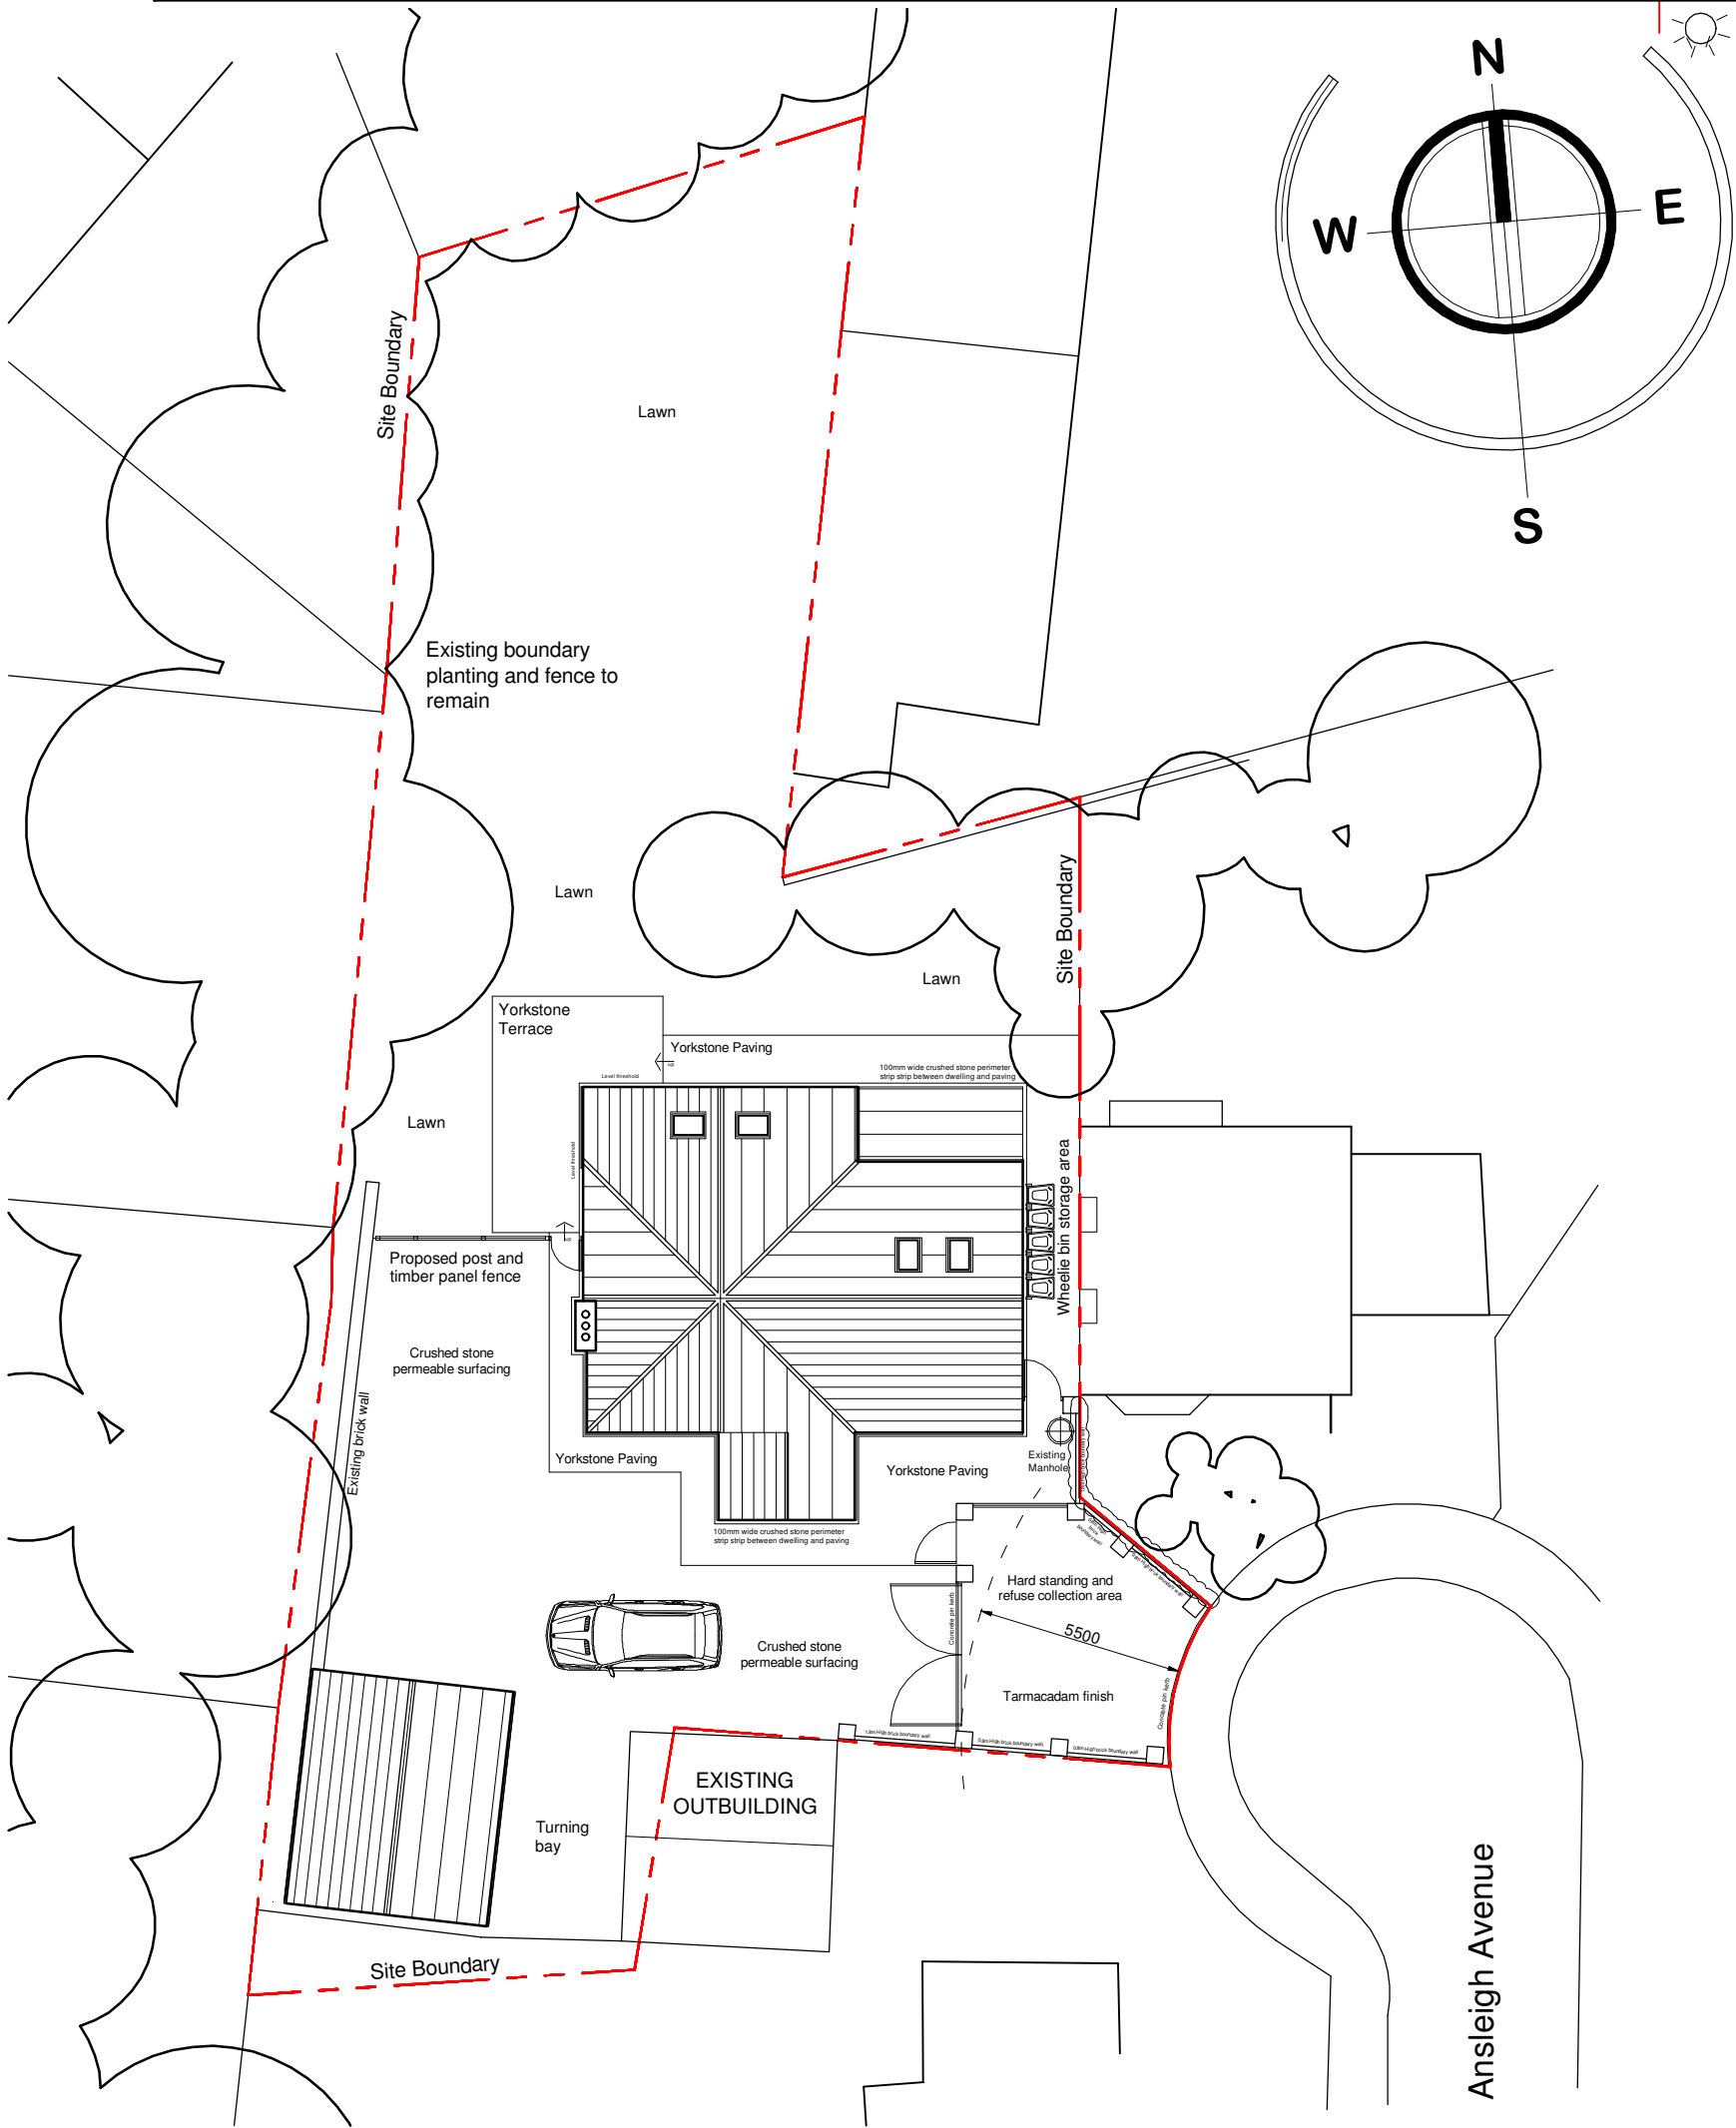

Proposed Site Plan

FuZED ARCHITECTURE

Fuzed A+D Ltd, 74A Water Street, Radcliffe, Manchester, M26 4DF
Tel: 0161 724 8006 Email: fuzedarchitects@gmail.com

DESIGN

Project:	Detached dwelling @ No. 9 Anseigh Avenue, Crumpsall
Client:	Claire, Christina and Alex Senechko
Content:	Planning Submission Proposed Site Plan/Landscaping Proposals

Contract No.	1022
Dwg No.	5.04
Revision	E
Date	May '20