


The concepts and information contained on this drawing are the property of Hende Ltd. Use or copying of this drawing in whole or in part without the written permission constitutes an infringement of copyright. All intellectual property rights reserved.

Limitation: This drawing has been prepared on behalf of and for the exclusive use of the Client and is subject to and issued in connection with the provisions of the agreement between Hende Ltd and its client. Hende Ltd accepts no liability or responsibility whatsoever for or in respect of any use of or reliance upon this drawing by and any third party.

Figured dimensions only to be taken from these designs and drawings. Work to annotated dimensions only. All dimensions to be checked on site. Hende Ltd to be informed immediately of any discrepancies before work proceeds. Drawings are to be read in conjunction with relevant specifications, Structural Engineers / Service Engineers and Interior Design drawings.

 


KEY:

- NOTES:
- Site tolerance required for all dimension and levels.
 - External Levels TBC on site


Rev	Description	Date	By
-----	-------------	------	----

Project
859 Kingsway, Didsbury
Title
Existing Floor Plans

Status Planning	
Project number 2301	Date Feb 2022
Drawn by S	Checked by M
Scale 1 : 100@A3	Revision
Drawing No. 2301-HENDE-DR-A-0300	

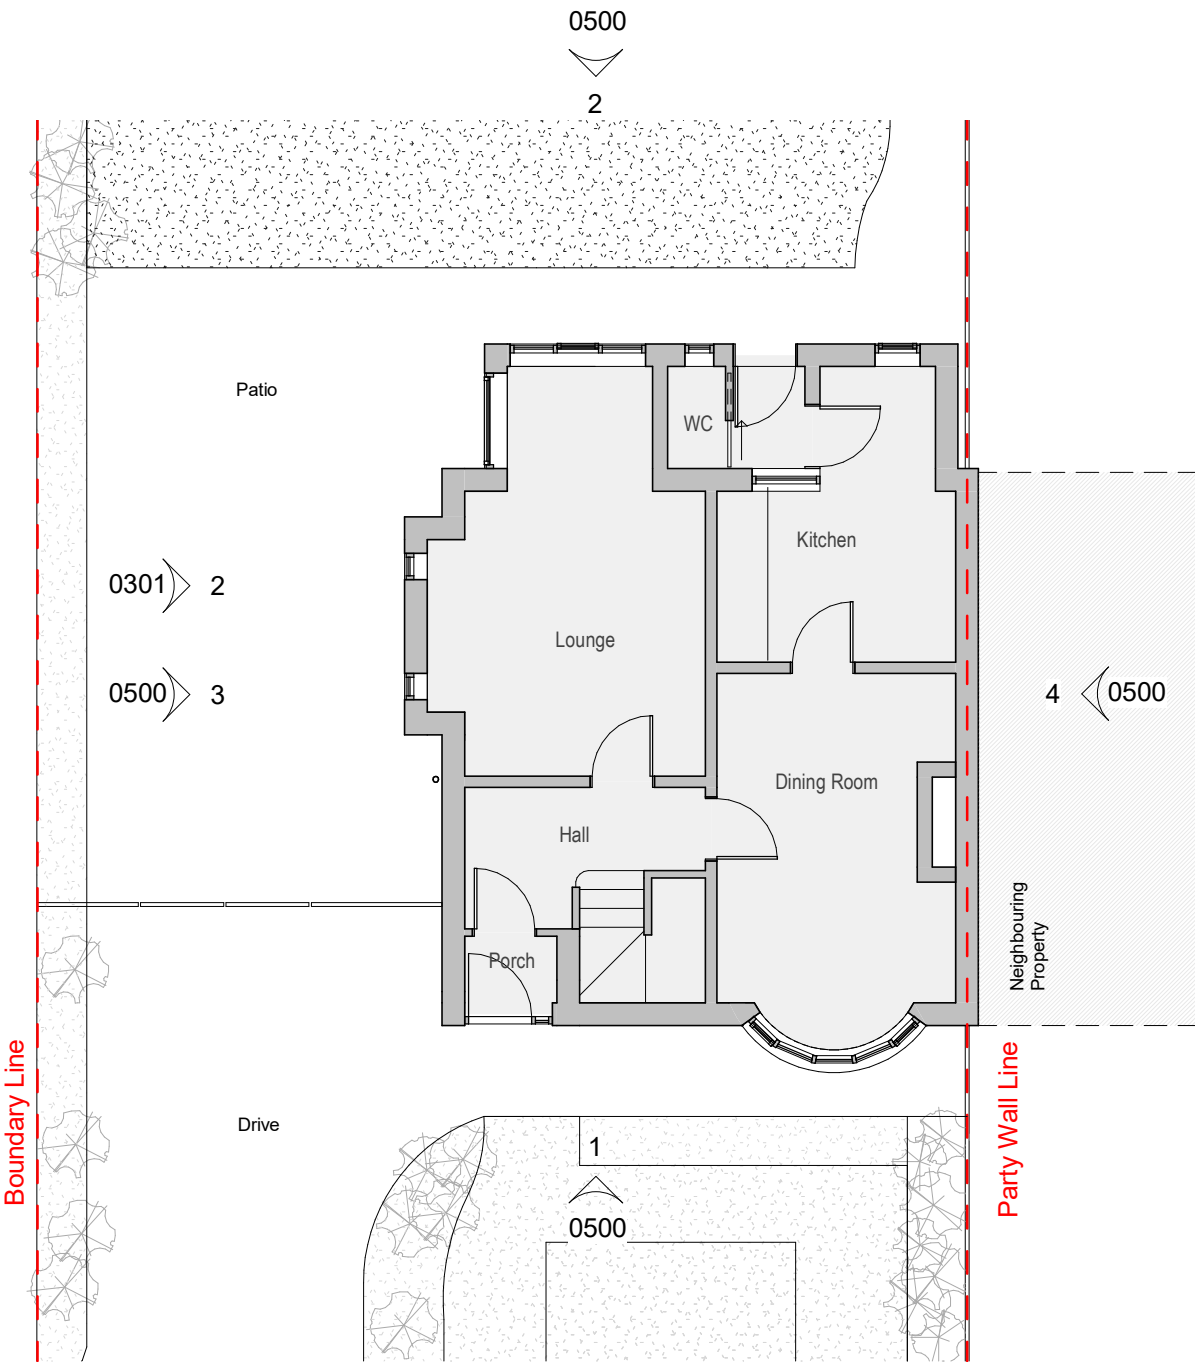

1 | Level 0_Existing
1 : 100

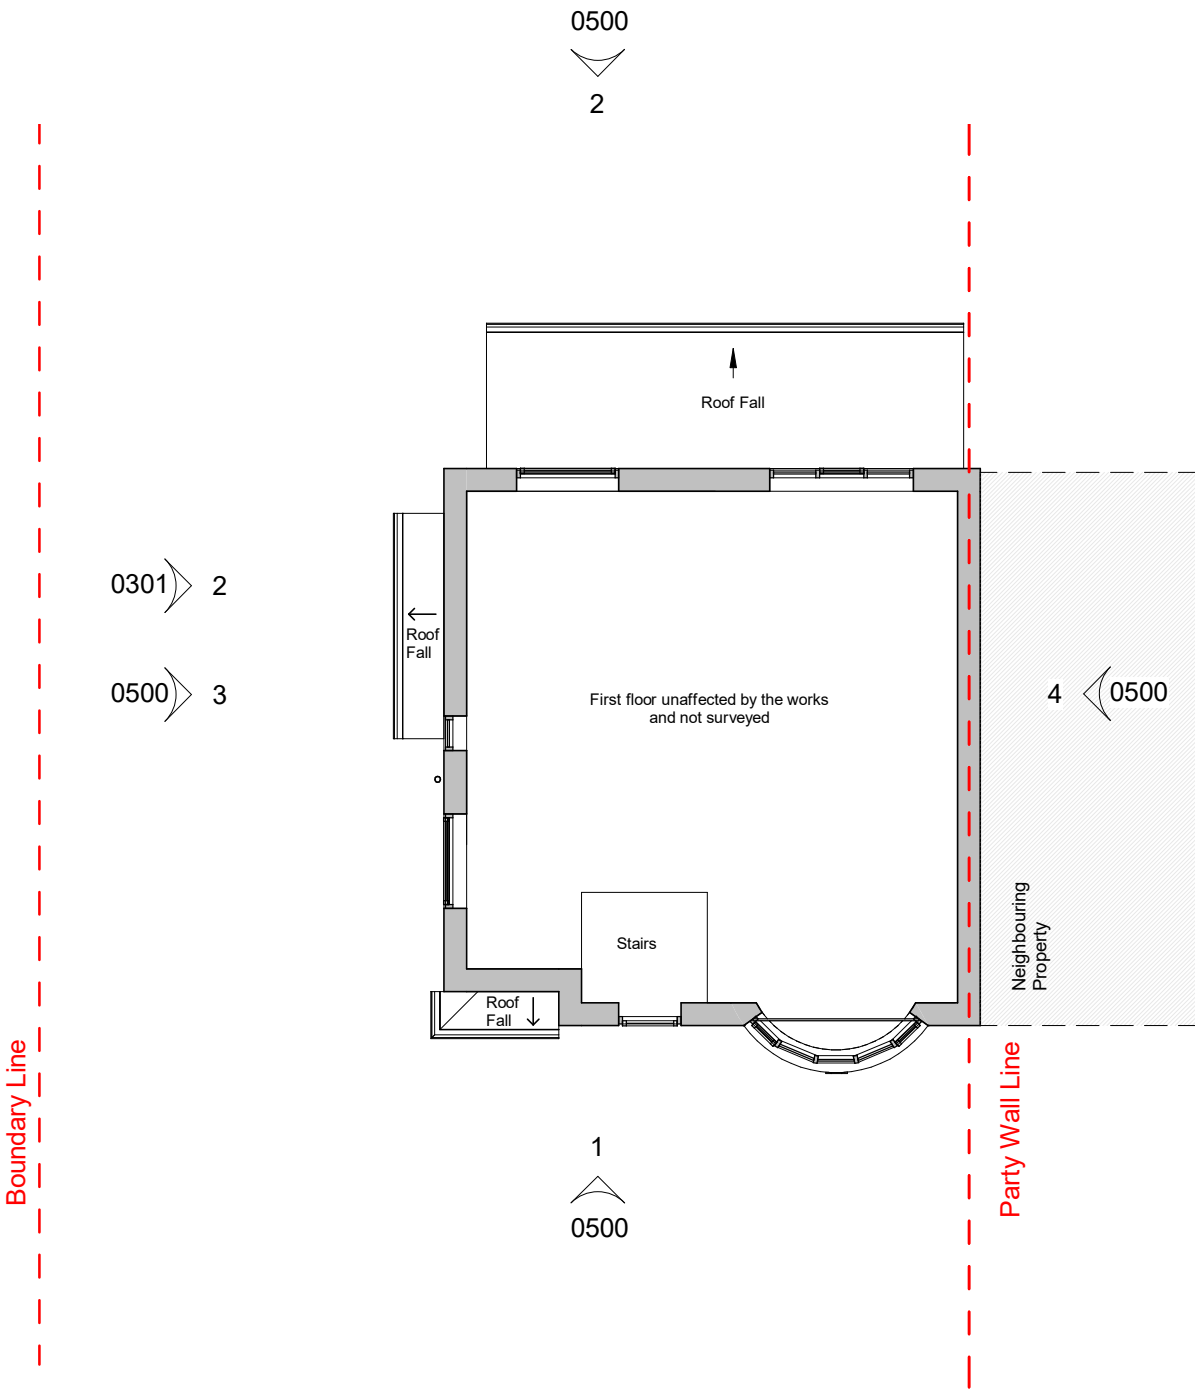

2 | Level 1_Existing
1 : 100