




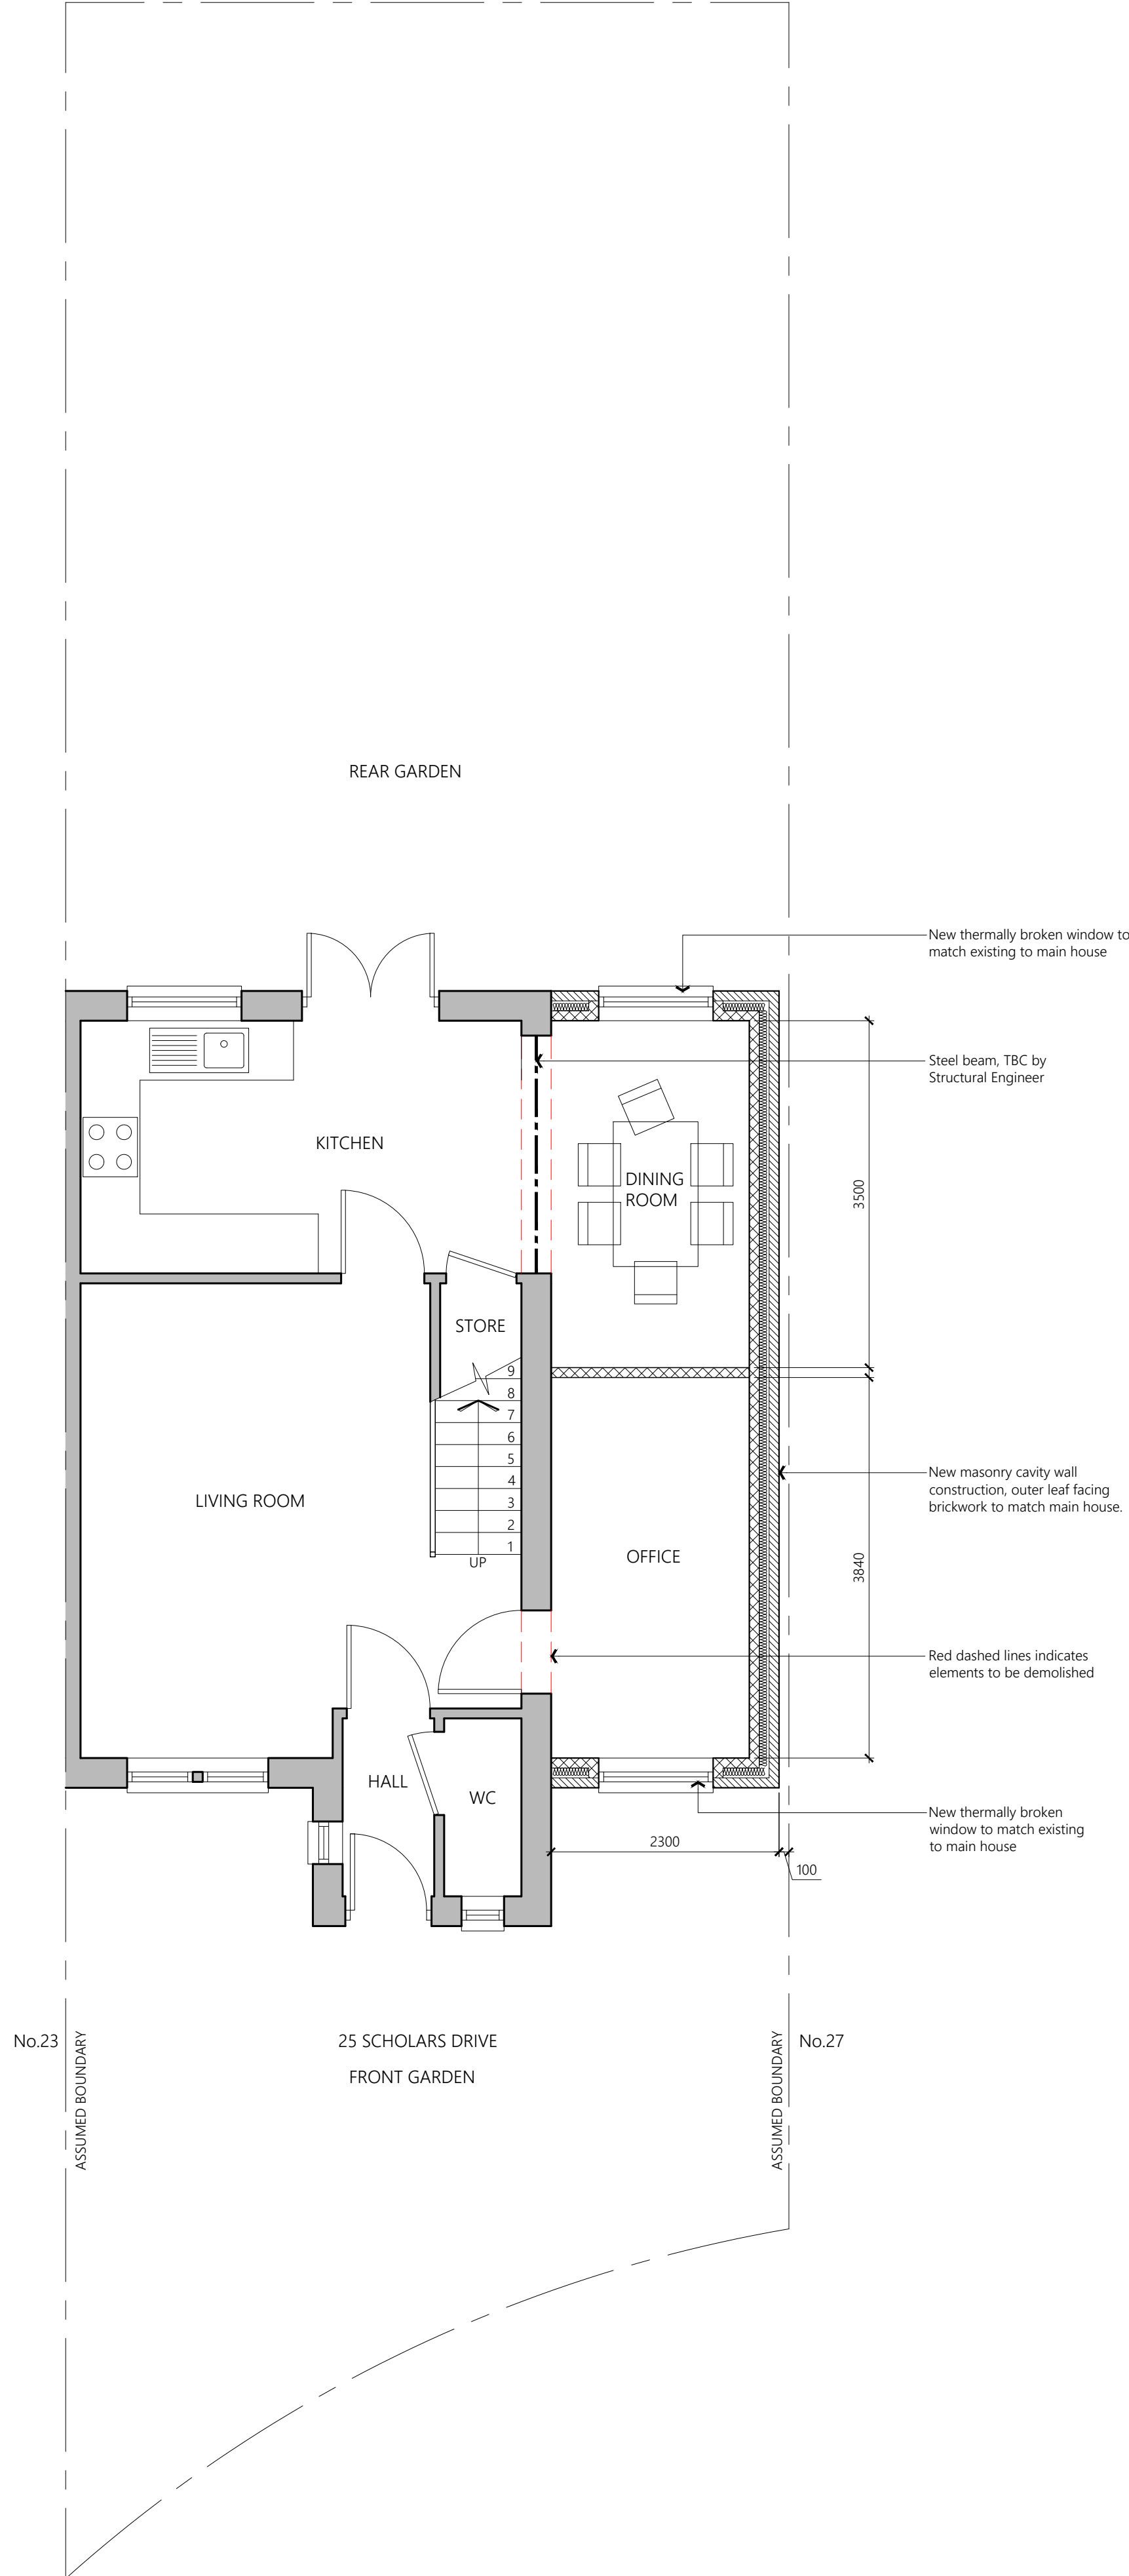

PROPOSED GROUND FLOOR PLAN

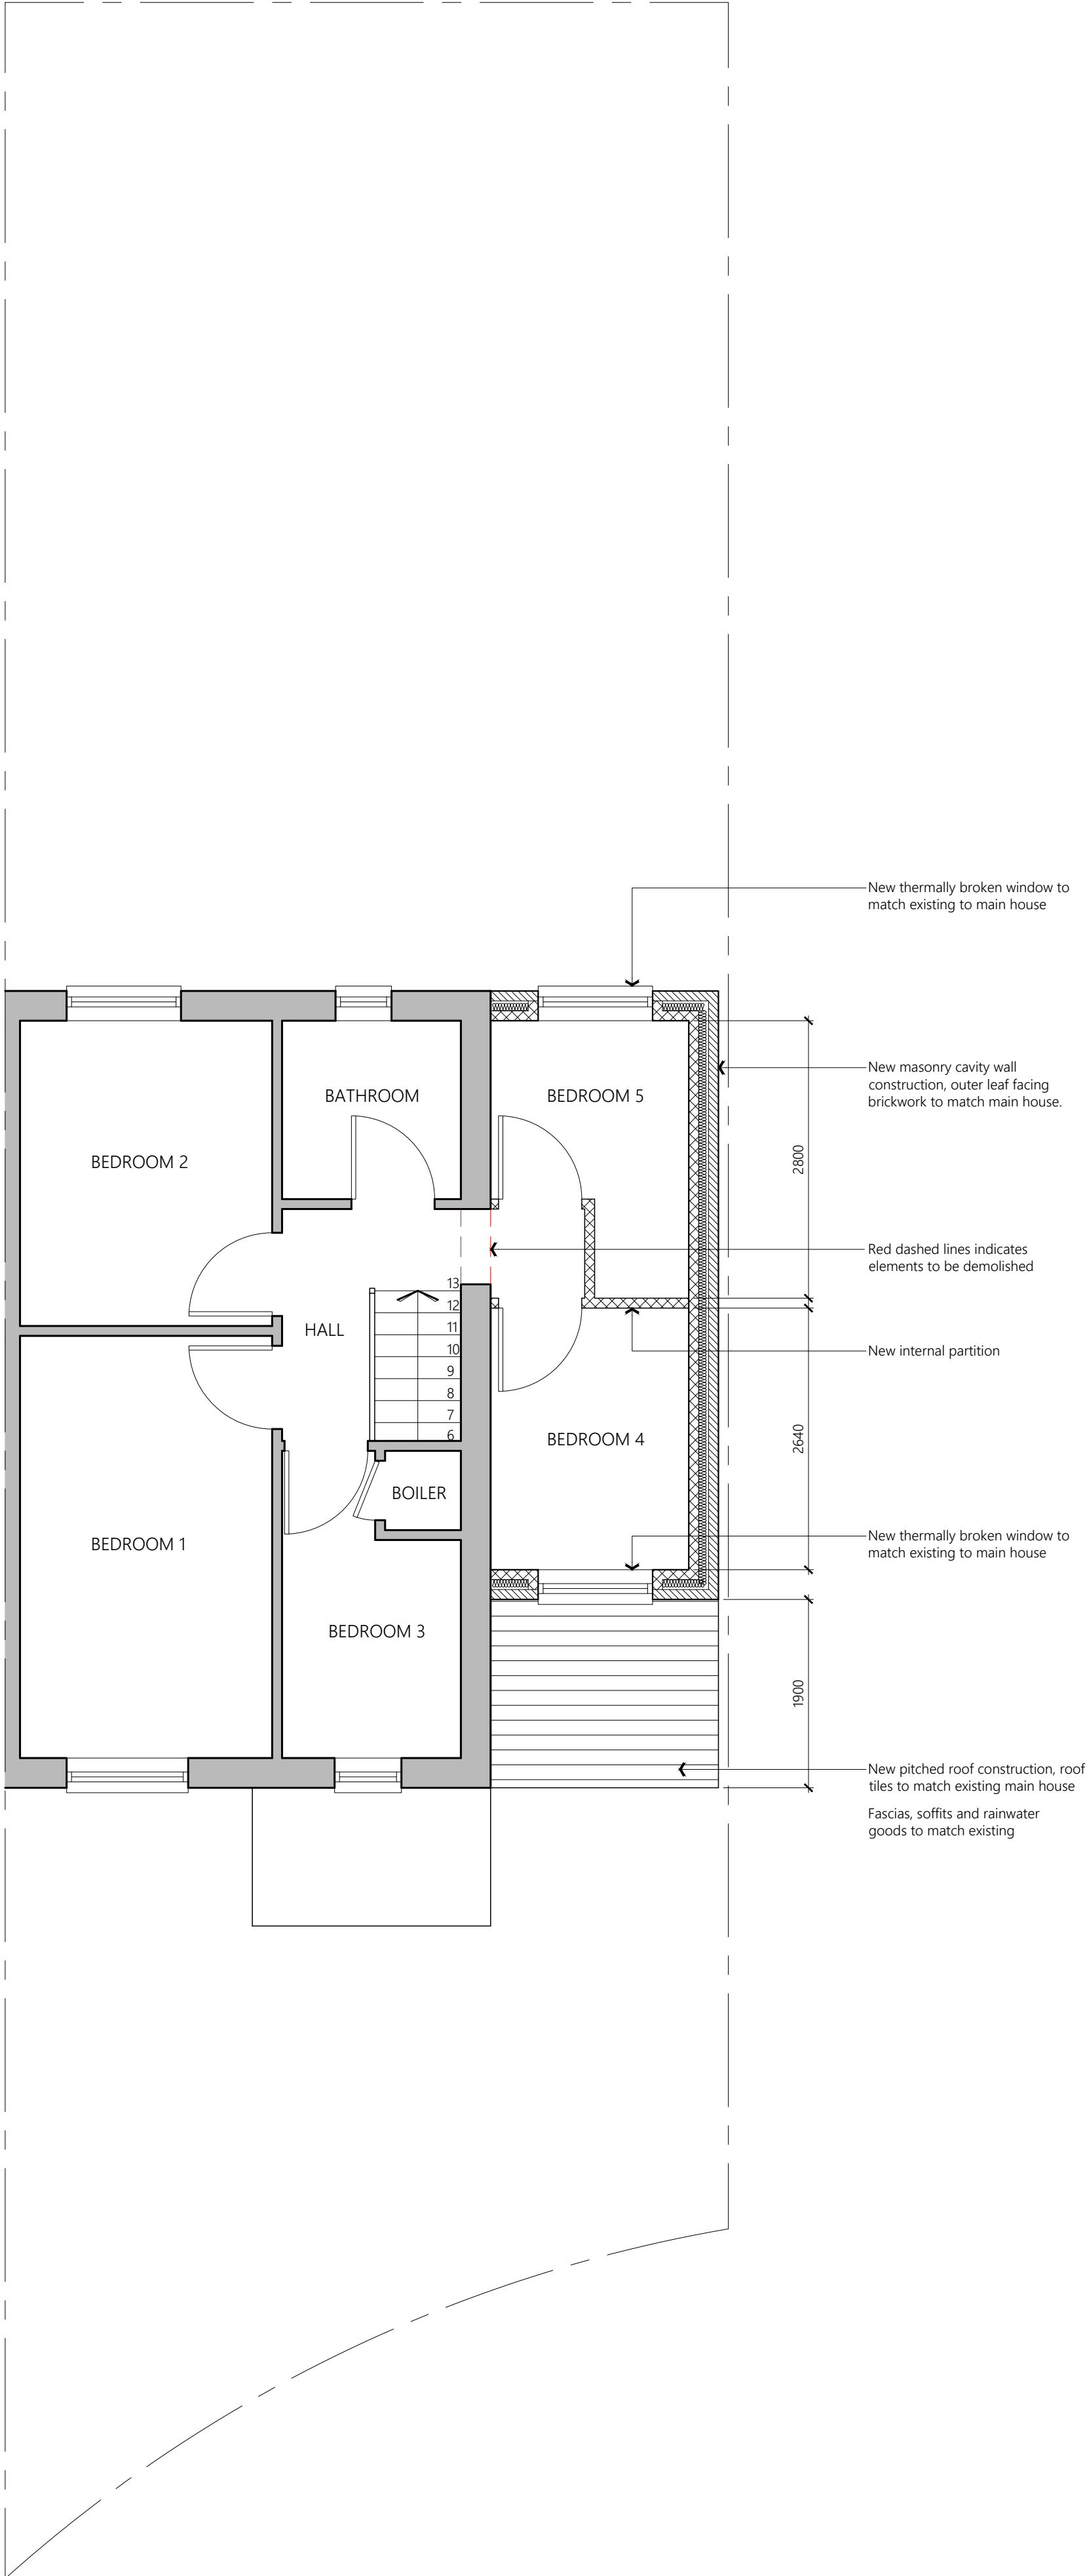

PROPOSED FIRST FLOOR PLAN

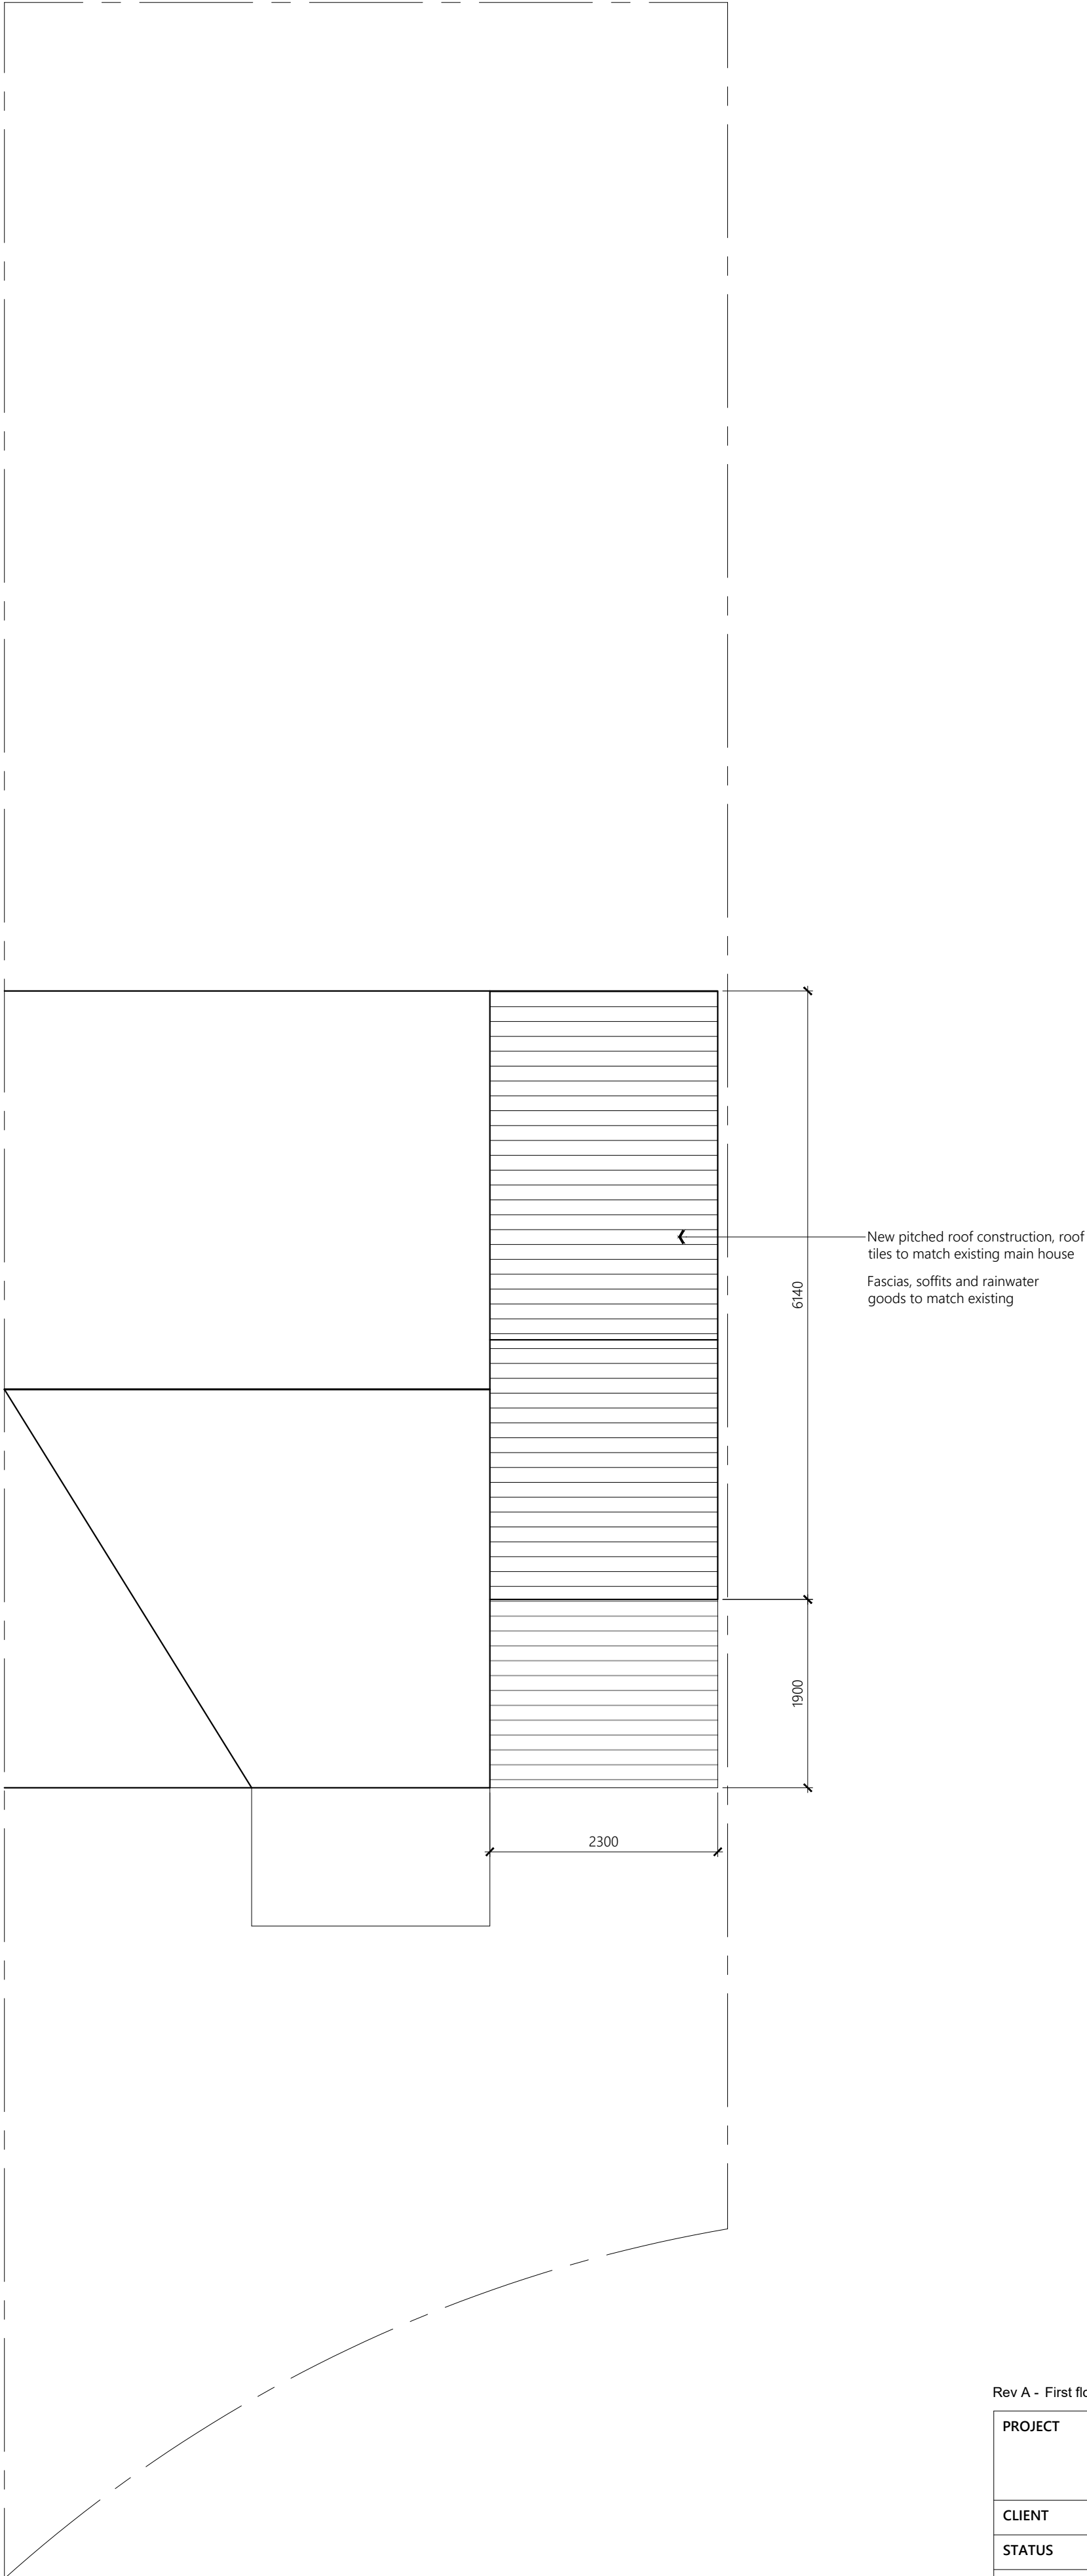

PROPOSED ROOF PLAN

Rev A - First floor setback increased to 1.9m				07/04/22
PROJECT	25 Scholars Drive Withington M20 1AY			
CLIENT	Hewa Balisane			
STATUS	Information			
DRAWING	Proposed Plans			
DWG No.	2205-004	REV	A	
SCALE	1:50@A1	DATE	Feb '22	
 website: www.agbcad.co.uk email: info@agbcad.co.uk telephone: 07912 090 125 DO NOT SCALE FROM THIS DRAWING				