


NOTES

1. On no account may this drawing be scaled.
2. Any discrepancy to be reported to the Contract Administrator immediately
3. The Contractor must check all dimensions on site prior to placing work in hand and/or ordering any materials or work.
4. This drawing is copyright of property sign ltd
it may not be reproduced or part reproduced without the express consent of property sign ltd

Drawing Status

- ☐ PRELIMINARY FOR APPROVAL
- ☐ AGREED LAYOUT - SIGNED OFF
- ☒ PLANNING DRAWING
- ☐ BUILDING CONTROL DRAWING
- ☐ TENDER DRAWING
- ☐ CONTRACT DRAWING
- ☐ CONSTRUCTION DRAWING
- ☐ AS-BUILT DRAWING

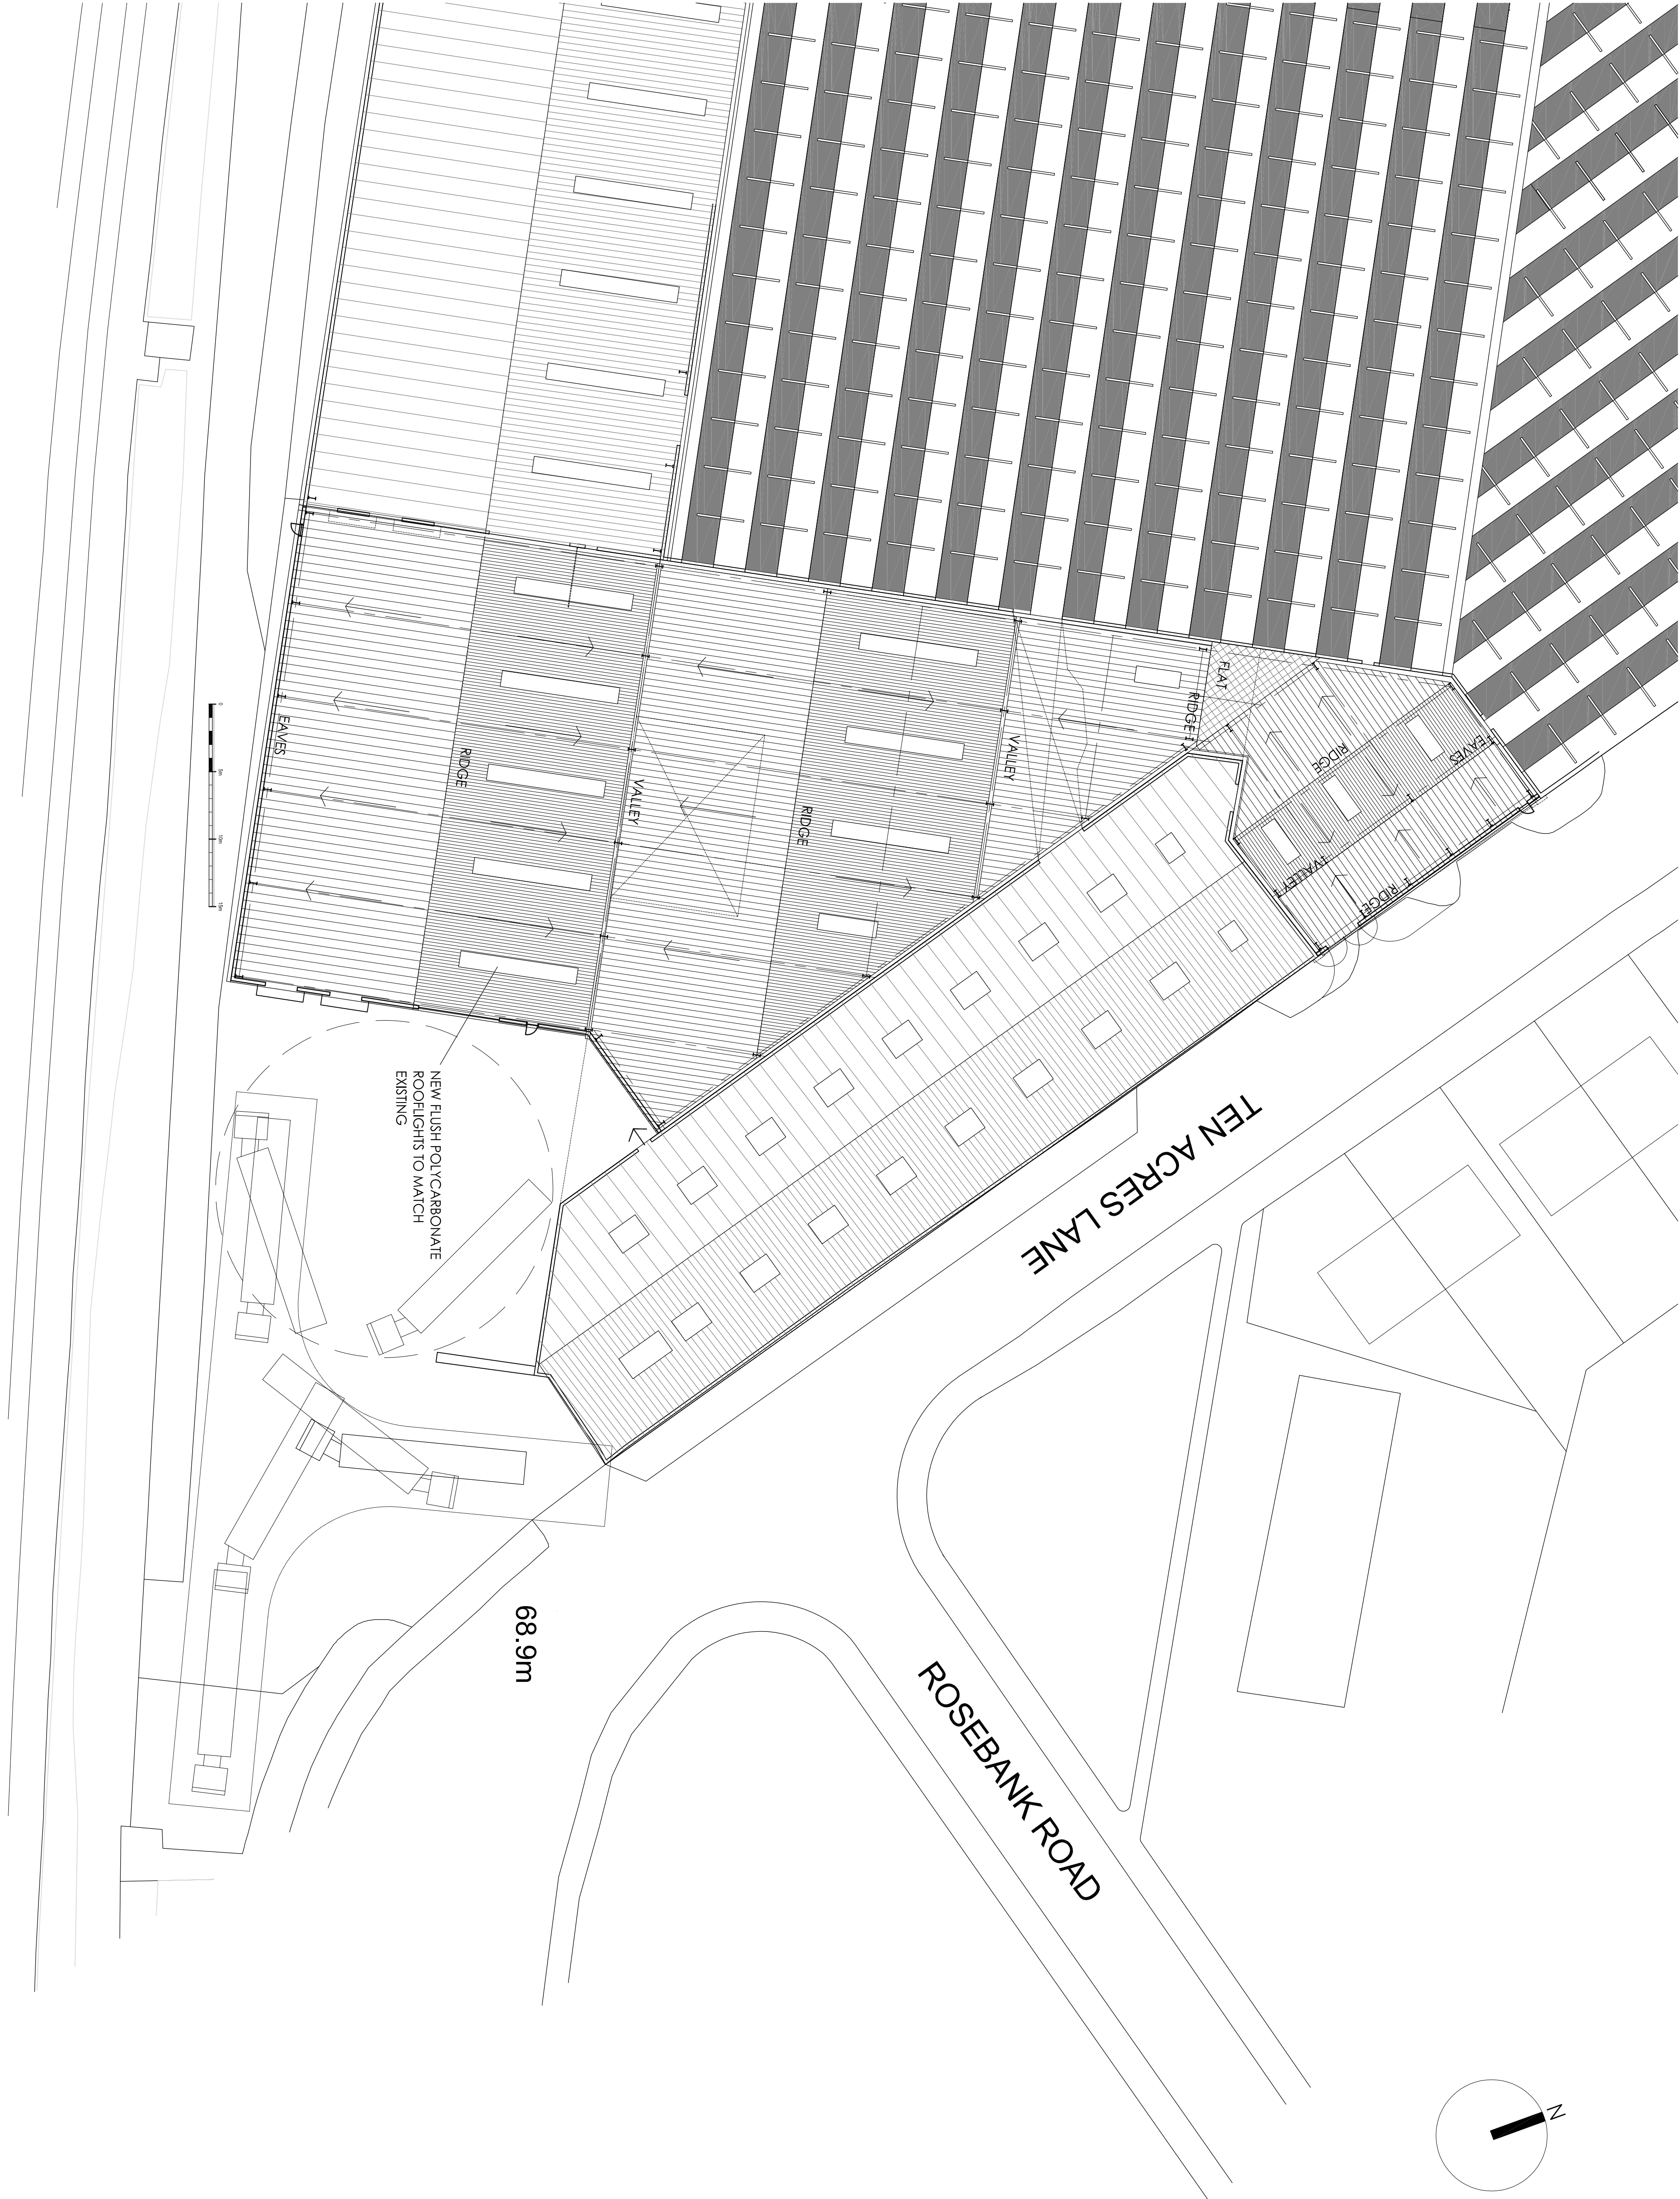

Project

WHISPERING SMITH M40 2ST
WAREHOUSE EXTENSION

Drawing Title

PROPOSED ROOF PLAN

Scale 1:250 @ A1
Date 06.08.21.
Drawing No. 231912/203
Revision A

Rev	Date	Description
1	31.01.22	ISSUED FOR BUILDING CONTROL REVIEW MARKED