




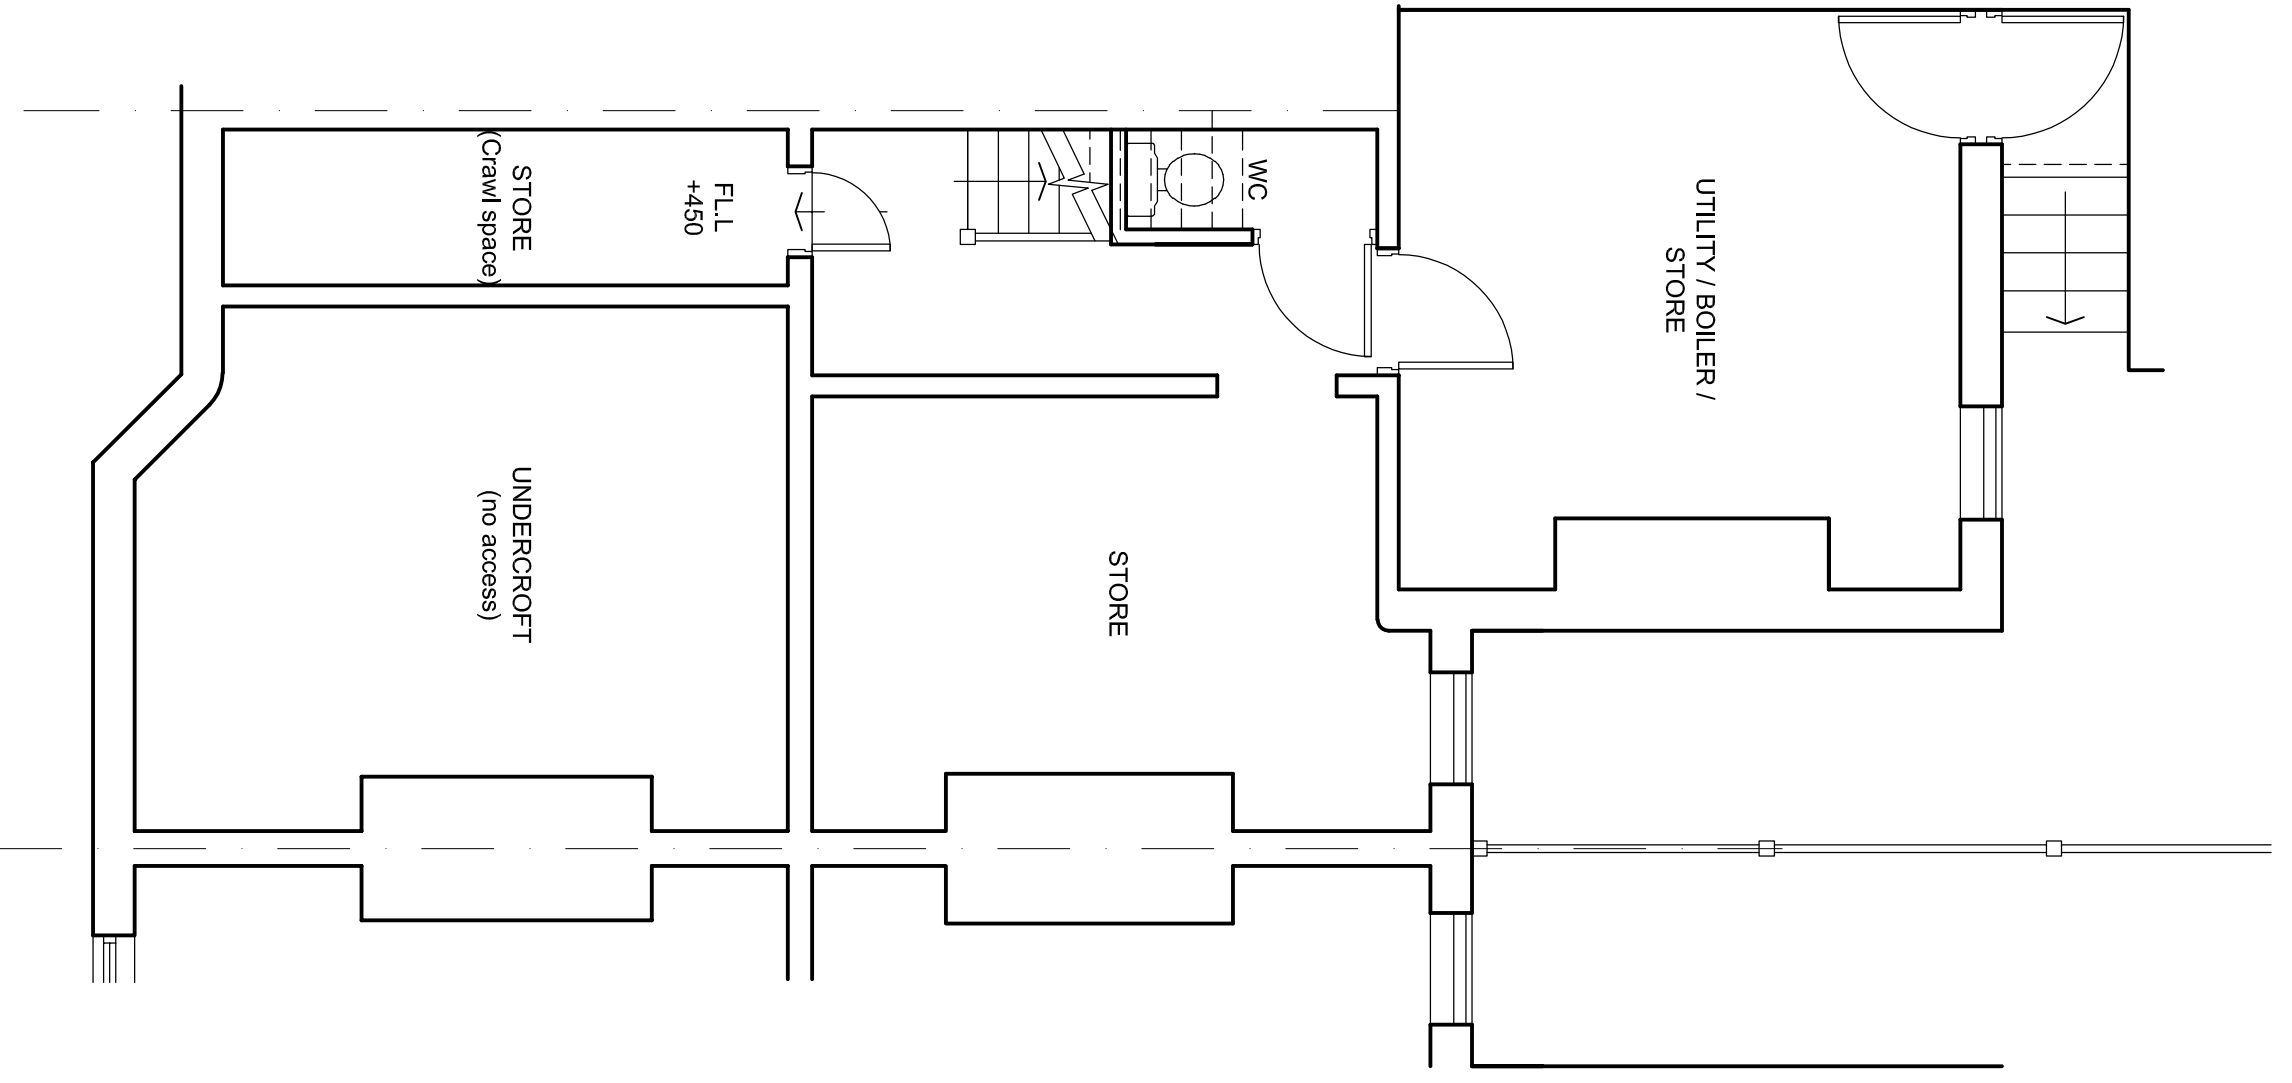


EXISTING BASEMENT PLAN

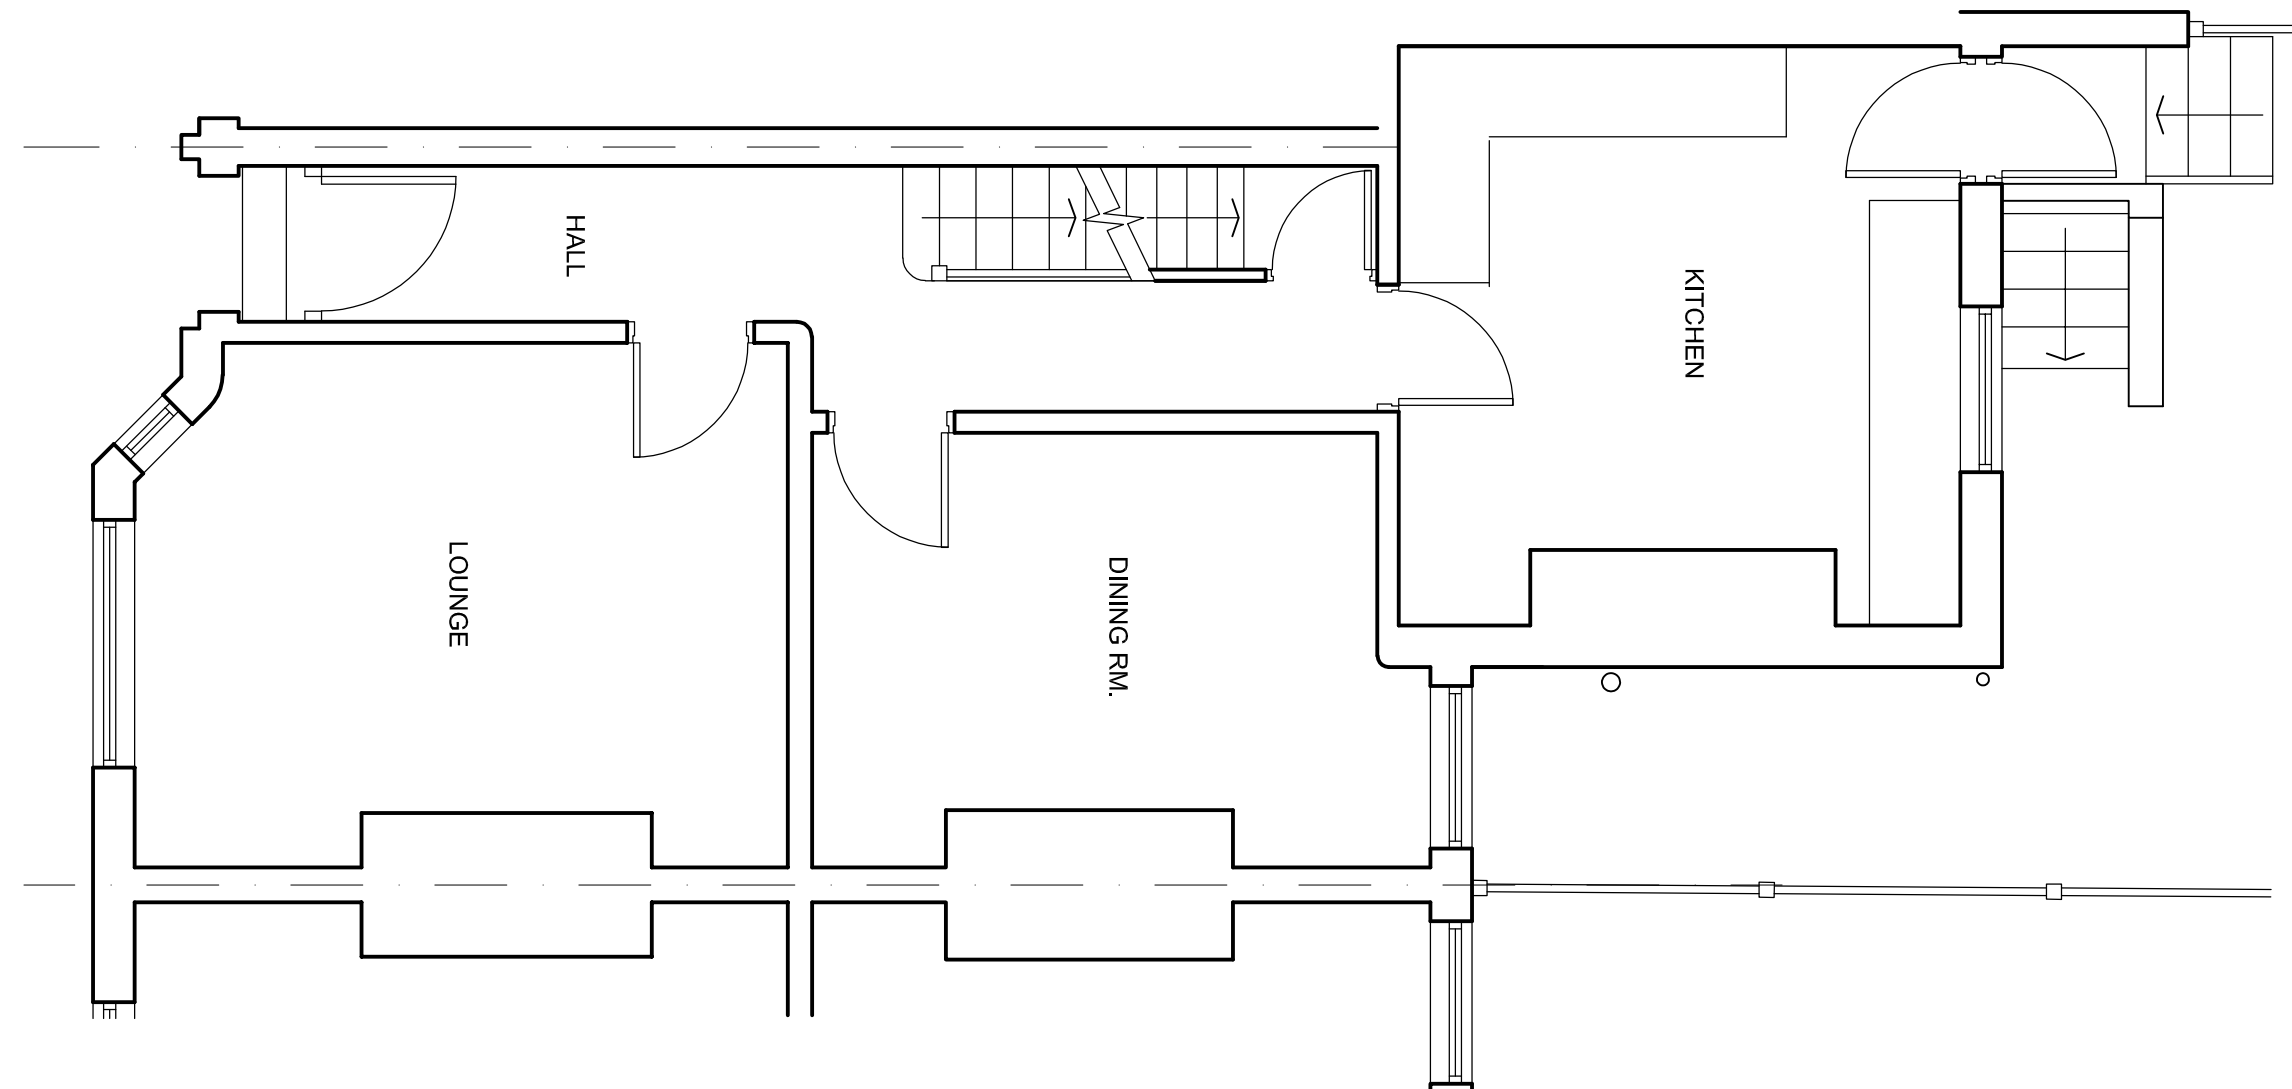

EXISTING GROUND FLOOR PLAN

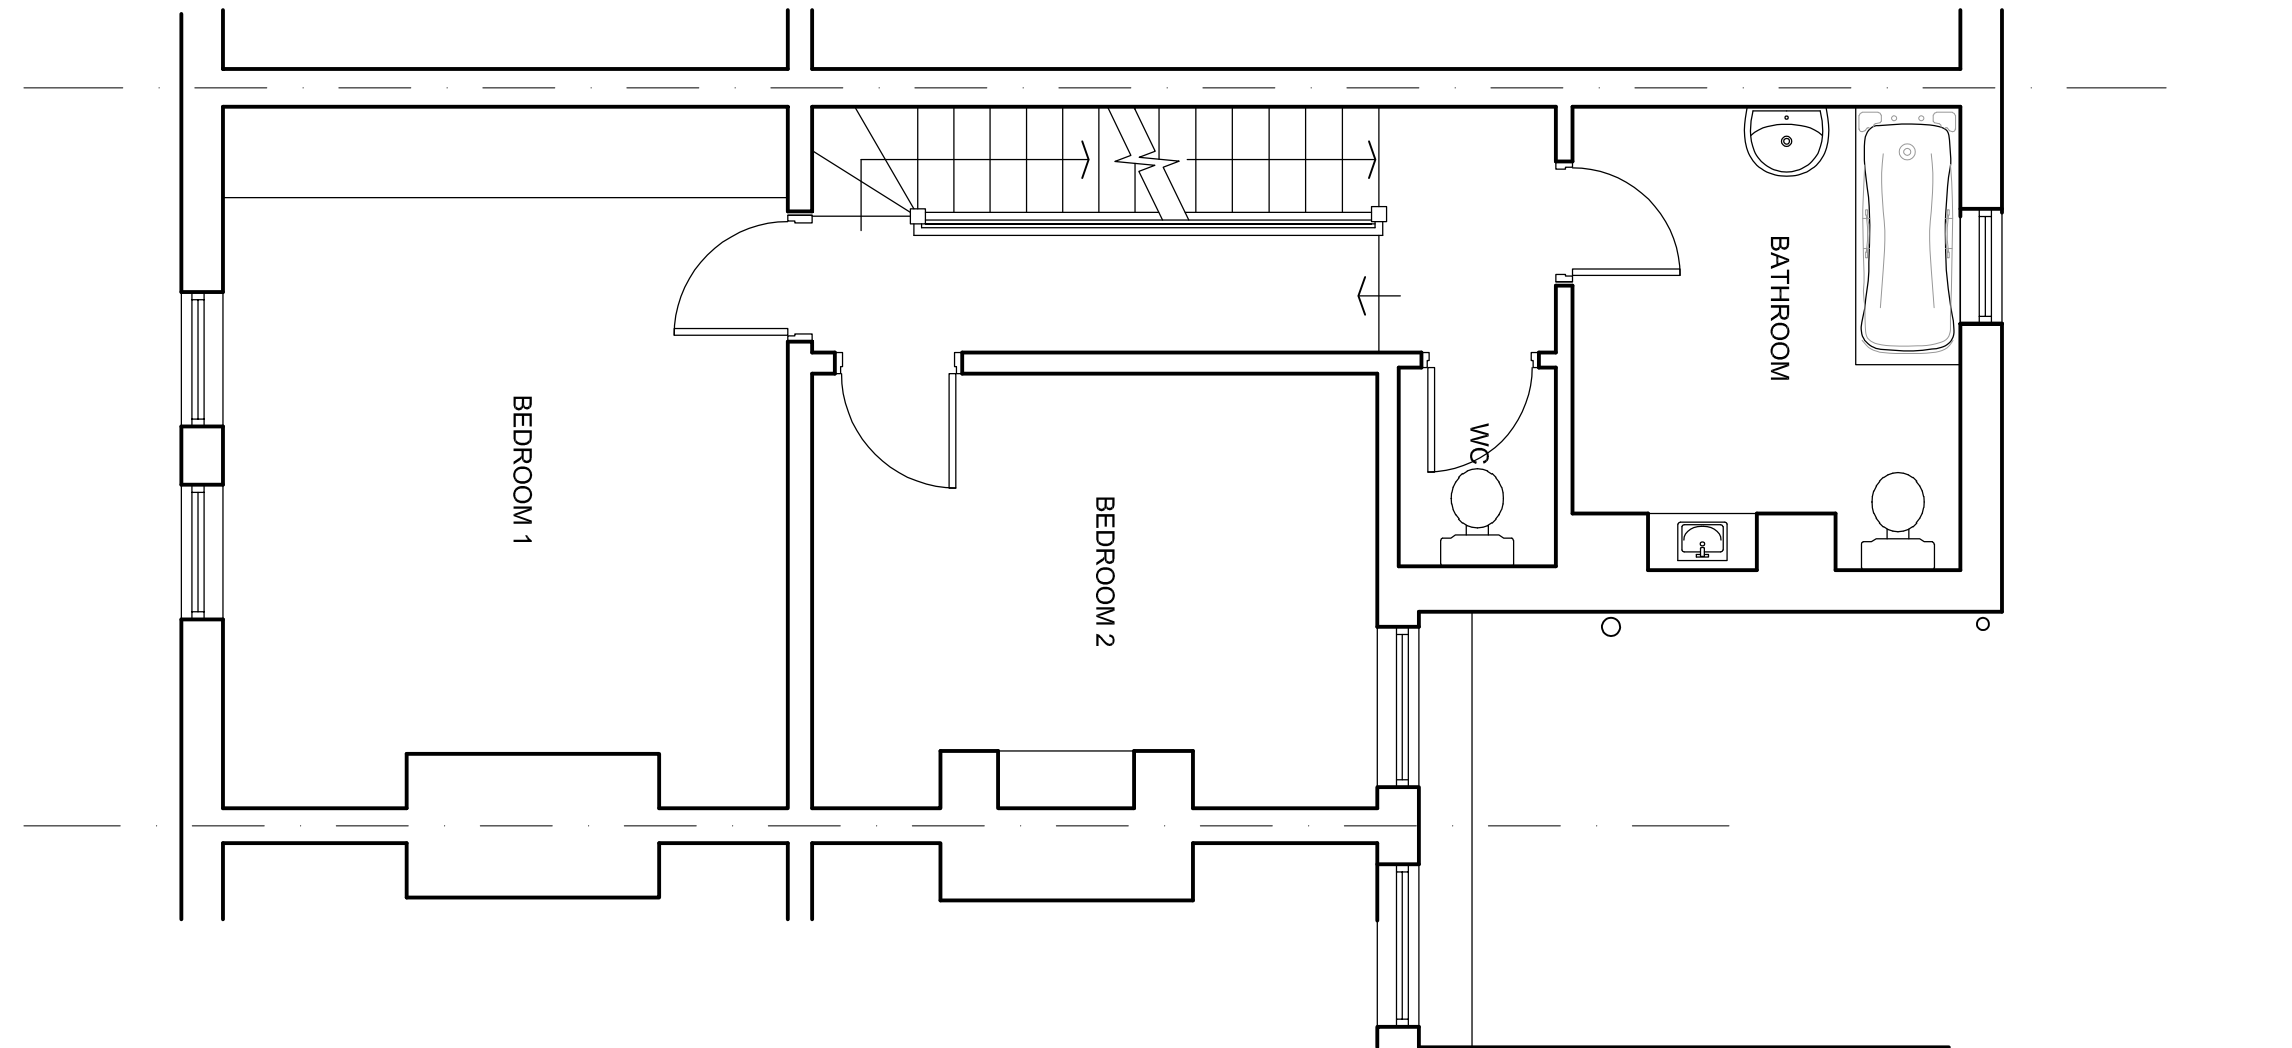

EXISTING FIRST FLOOR PLAN

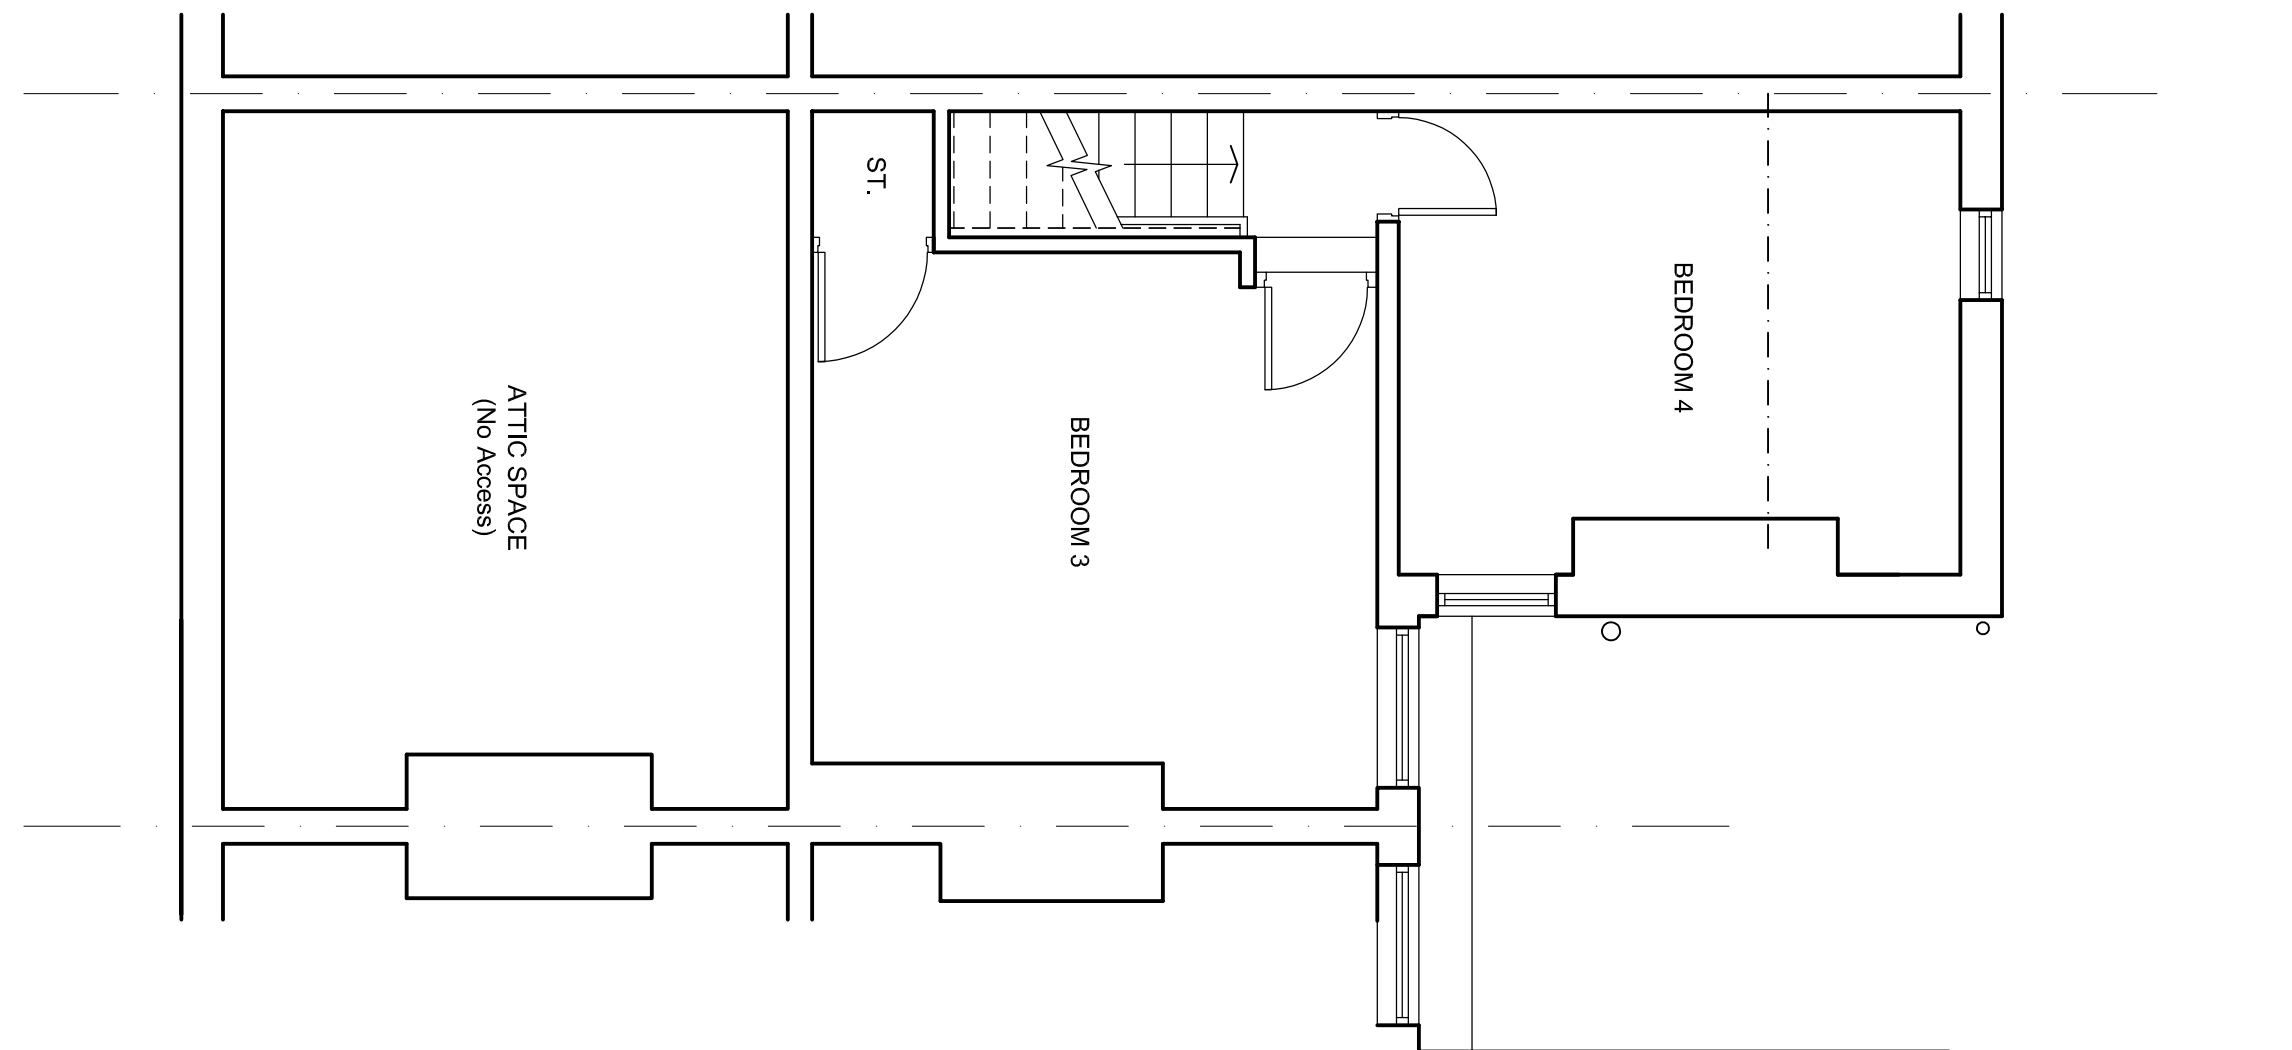


EXISTING SECOND FLOOR PLAN




EXISTING REAR ELEVATION




EXISTING FRONT ELEVATION

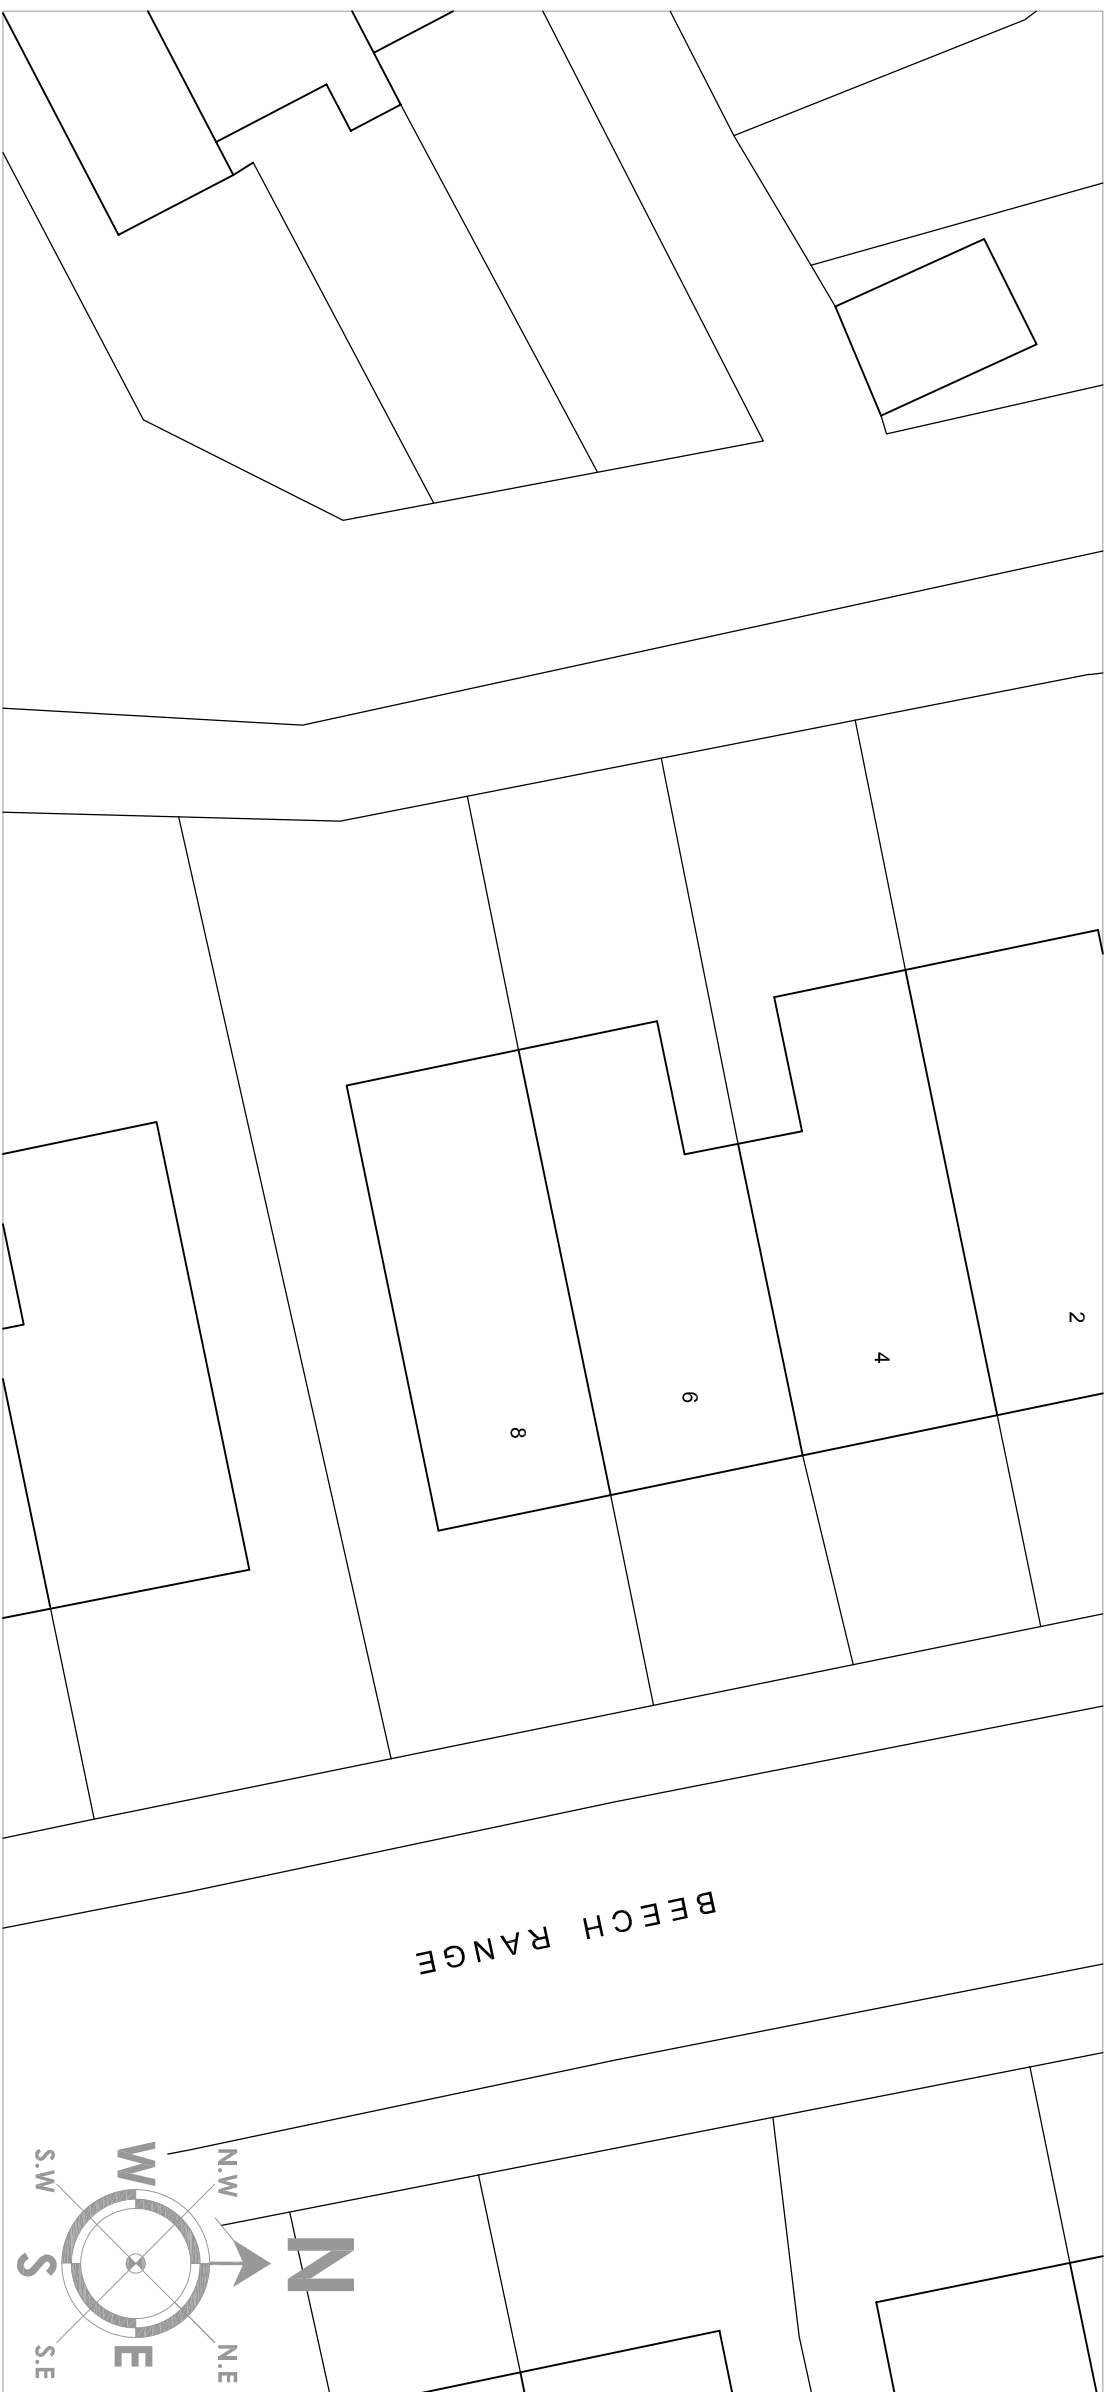

PROPOSED BLOCK PLAN  
Scale 1:200

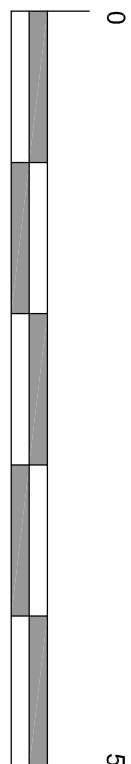

SCALE BAR 1:50 PLANS & ELEVATIONS

 

SCALE BAR 1:200 - BLOCK PLAN

PROJECT TITLE  
6 BEECH RANGE, LEVENSHULME, MANCHESTER, M19 2EU  
PROPOSED SINGLE STOREY EXTENSION TO REAR AND LOFT CONVERSION  
CLIENT  
MR. L. BLACK

DETAIL

EXISTING PLAN, ELEVATIONS & BLOCK PLAN

SCALE  
1 : 50 @ A1

DATE  
26.04.22

DRAWING NO.  
LB / PL / 01

DRAWN BY

CHECKED

CONSTRUCTION TO COMPLY WITH ALL RELEVANT BUILDING REGULATIONS AND STANDARDS. PROPOSED WORKS TO BE APPROVED BY THE LOCAL AUTHORITY BEFORE COMMENCEMENT.