




PARK STREET 495 - Containers
ARCHITECTURAL EMPORIUM Ltd
EMAIL: mail@architectural-emporium.co.uk
WEB: www.architectural-emporium.co.uk
ADDRESS: 13 Hope St, Liverpool, L1 9BQ
PHONE: +44 (0)151 363 0000


0 0.2 0.5 1 2.5

Proposed items


New planting bed to the south-east corner for a fast-growing ivy to cover both sides as shown in the elevations. It would be supported on a wire framework fixed to the containers. Planting grid to be 5.1m high approxitely.

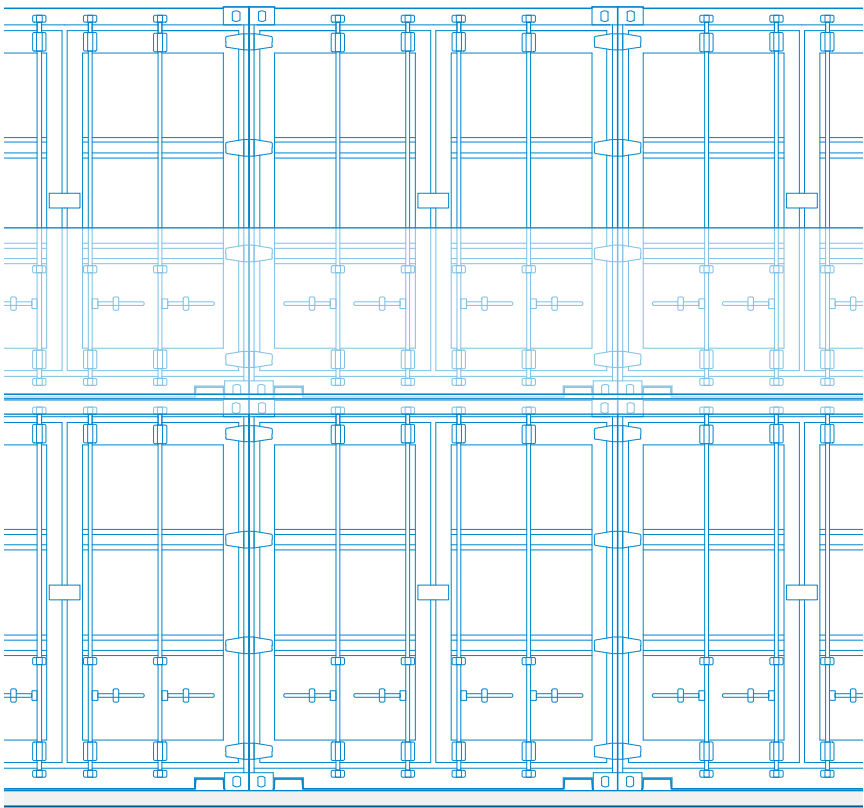


DETAIL 01 - CONTAINER FRONT ELEVATION

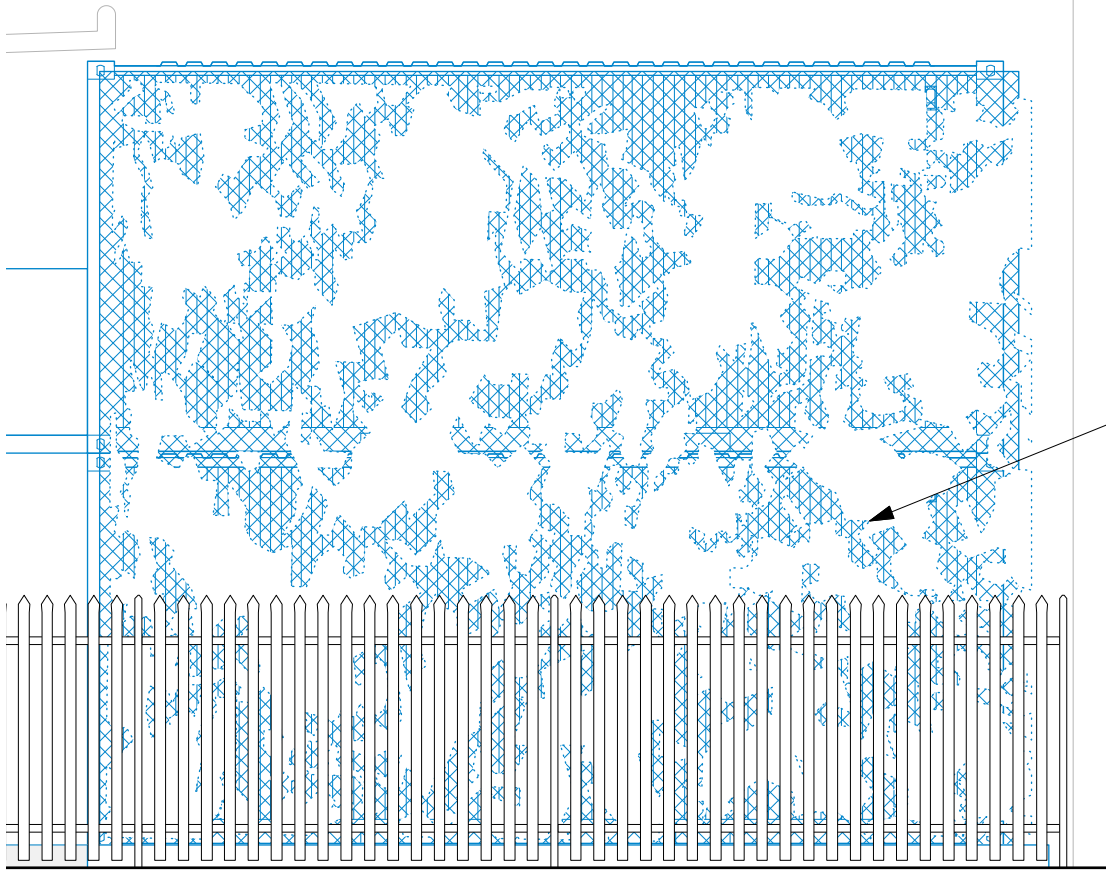

DETAIL 02 - SIDE ELEVATION / BOUNDARY TREATMENT

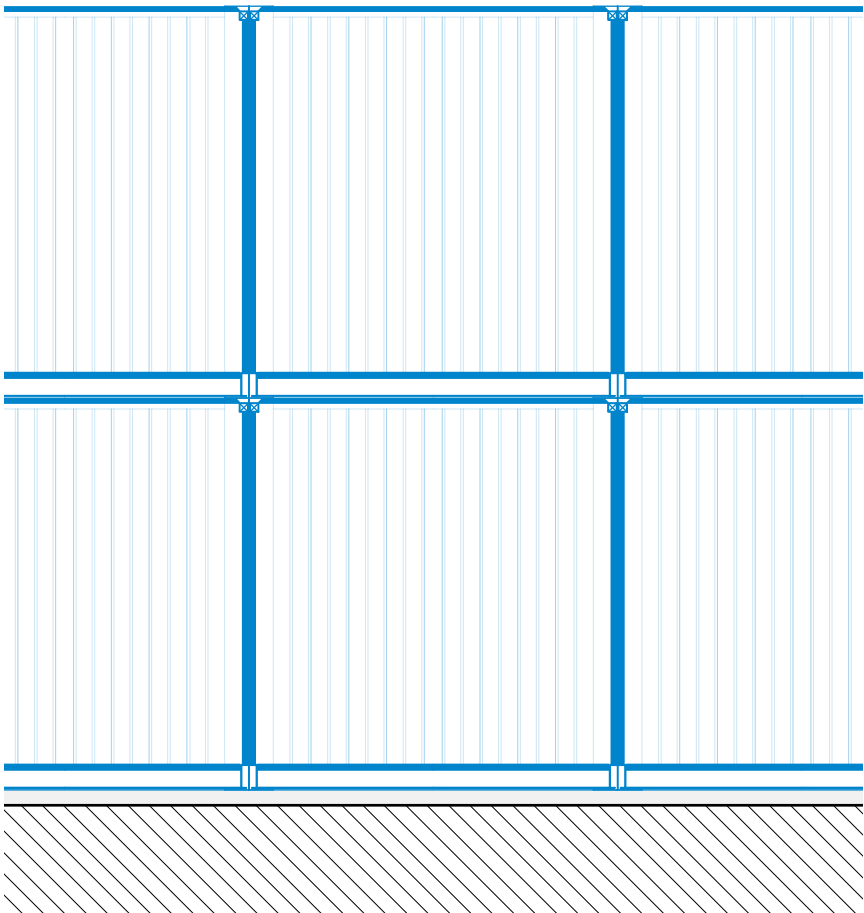

DETAIL 03 - CONTAINER REAR INTERNAL ELEVATION

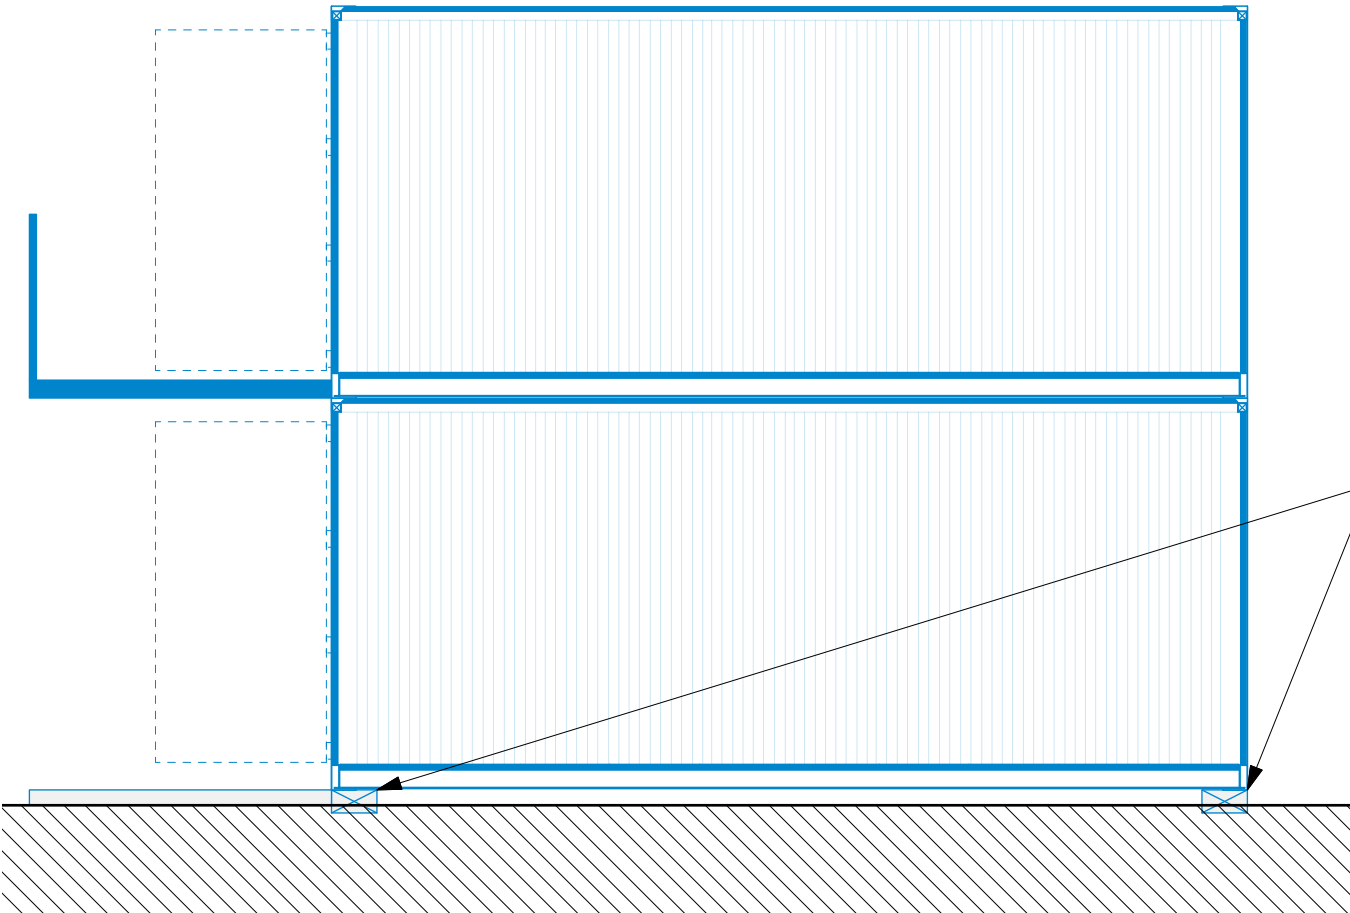

DETAIL 04 - CONTAINER SIDE INTERNAL ELEVATIONS

40 x 20 ft storage containers
Containers to be supported on concrete blocks at each corner to allow water to flow into gravel underneath

RevA: 08.04.22
Container internal elevations and boundary treatment height added

FOR: PLANNING

CHECKED BY: TW | DRAWN BY: AK

SCALE: 1:50

PAPER SIZE: A3

JOB: PARK STREET 495 - Containers

C-2.210_RevA

FIRST ISSUE: 15.02.22

CONTAINER DETAILS