





NOTE
Do not scale this drawing.
Architect to be notified of discrepancies
in squared dimensions.
Contractor to check all dimensions from site.
This drawing is copyright and is for use on this site only.

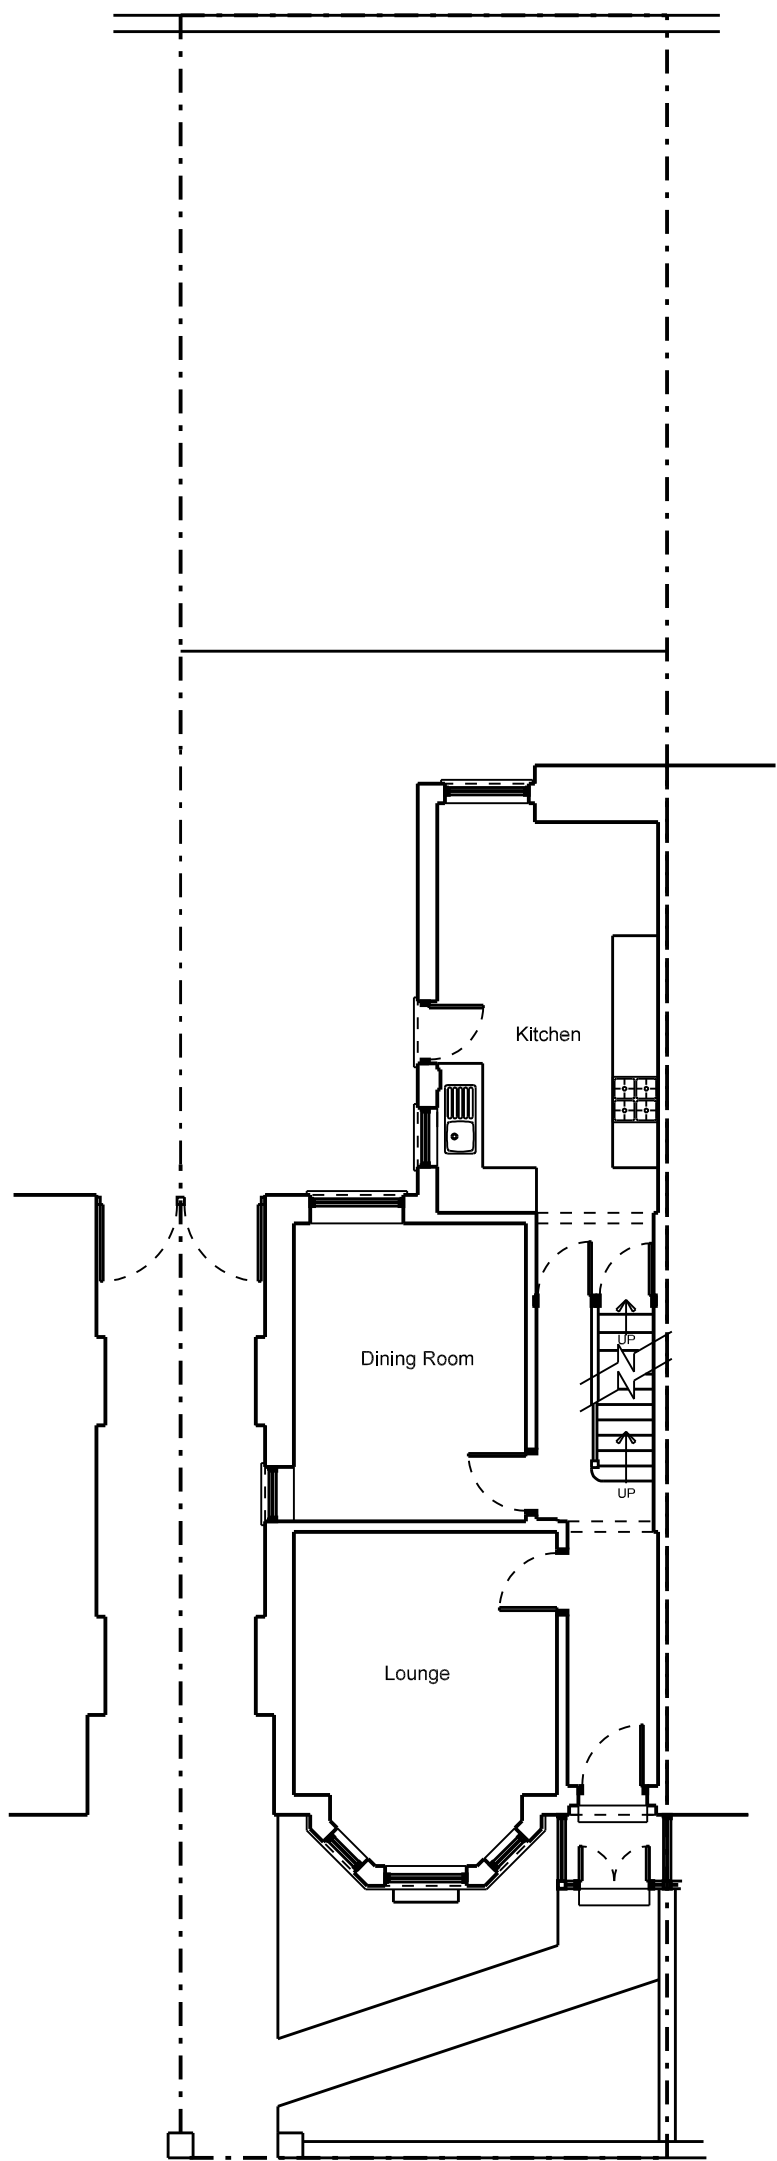

EXISTING SITE PLAN

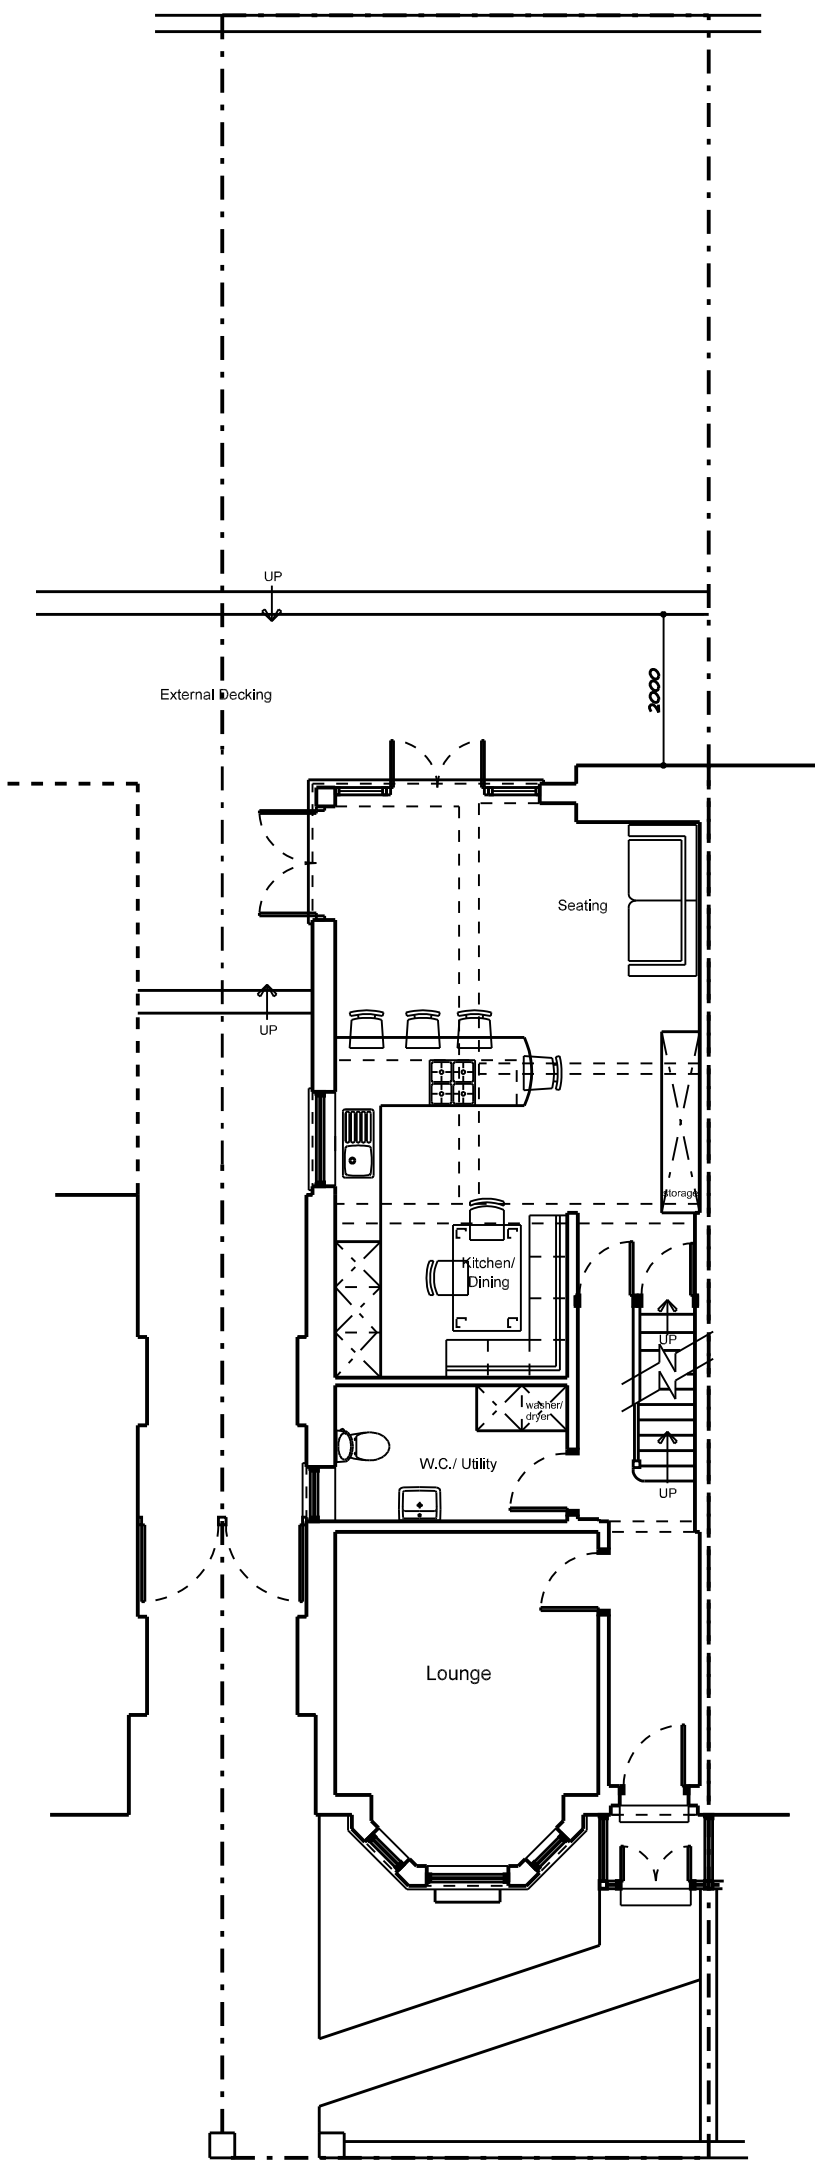

PROPOSED SITE PLAN

 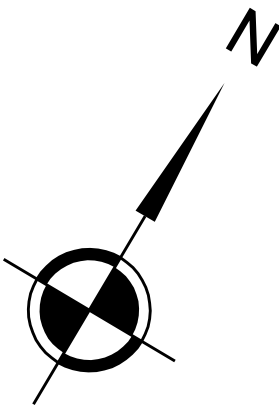

02	Revised door position	AW	18.03.22
01	Revised external doors	AW	17.03.22
Rev	Description	By	Ckd Date

Revisions



First Floor 145 Wellington Rd North, Heston North,
Stockport, SK9 2PT
Tel: 0161 4431100 www.mimparch.co.uk

PROJECT TITLE:
9 Totnes Rd
Chorlton
Manchester

DRAWING TITLE:
Existing & Proposed Site Plans

Date: Mar 22	Project Number: 2102	Dwg. Number: (0-) 03
Scale: 1:100(A1)	Project Partner:	Drawn: AW

MIMP Architects