


General Notes

Do not scale from this drawing. Only work to written dimensions.


All site dimensions shall be verified by the Contractor on site prior to commencing any works.

This drawing is the property of Fletcher-Rae (UK) Limited (t/s Fletcher-Rae) and copyright is reserved by them. The drawing is not to be copied or disclosed by or to any unauthorised persons without the prior written consent of Fletcher-Rae (UK) Limited.


PLANNING

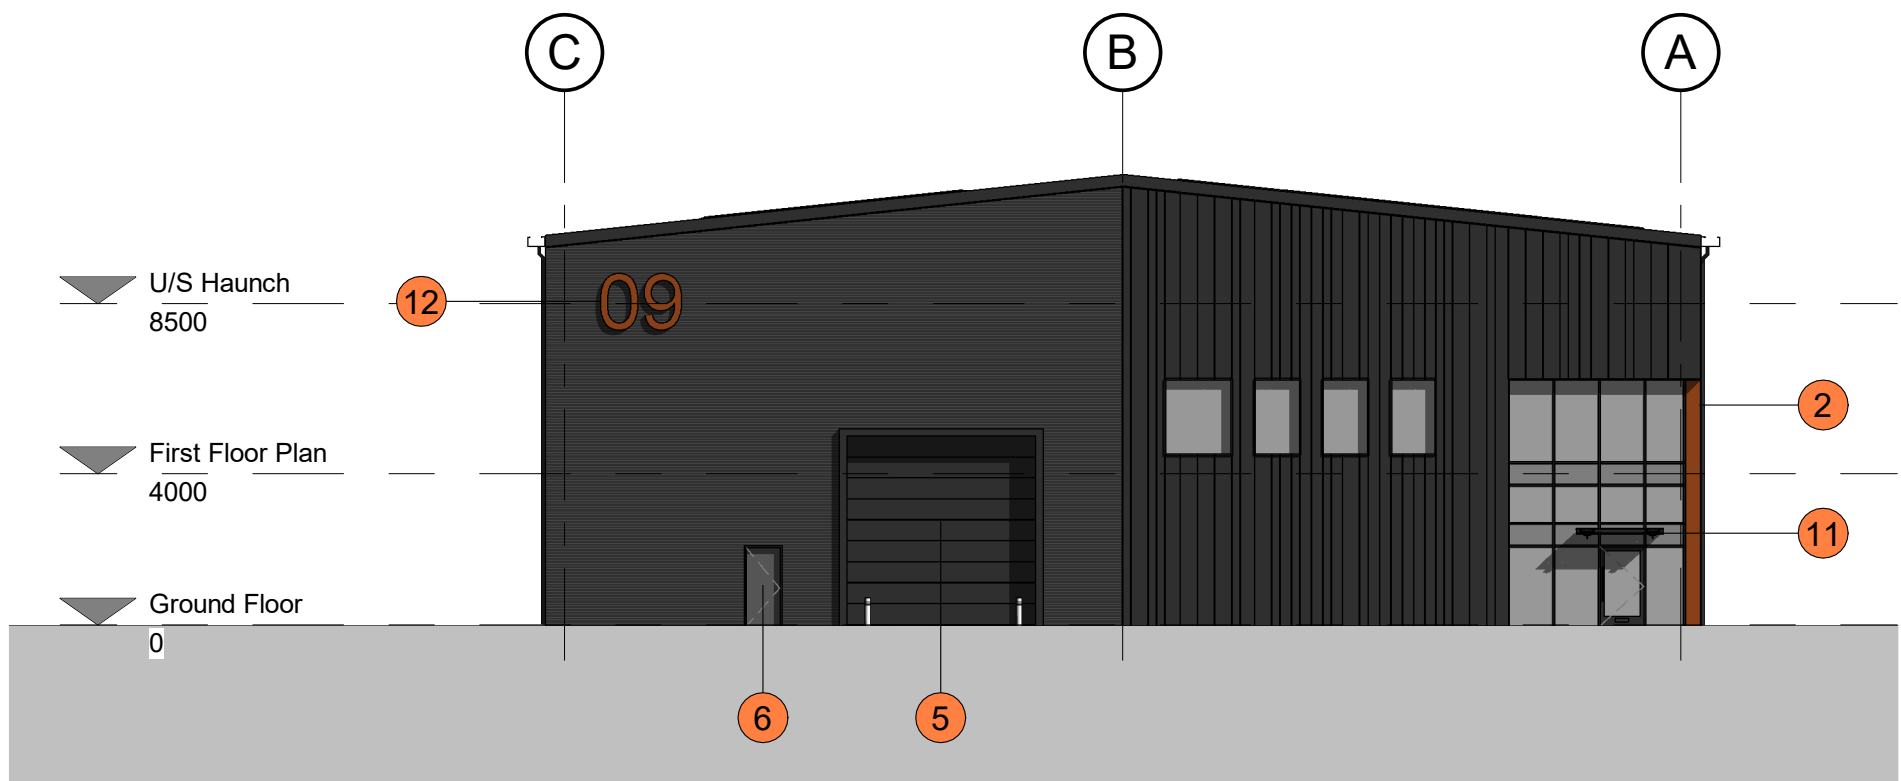


East Elevation  
1 : 200

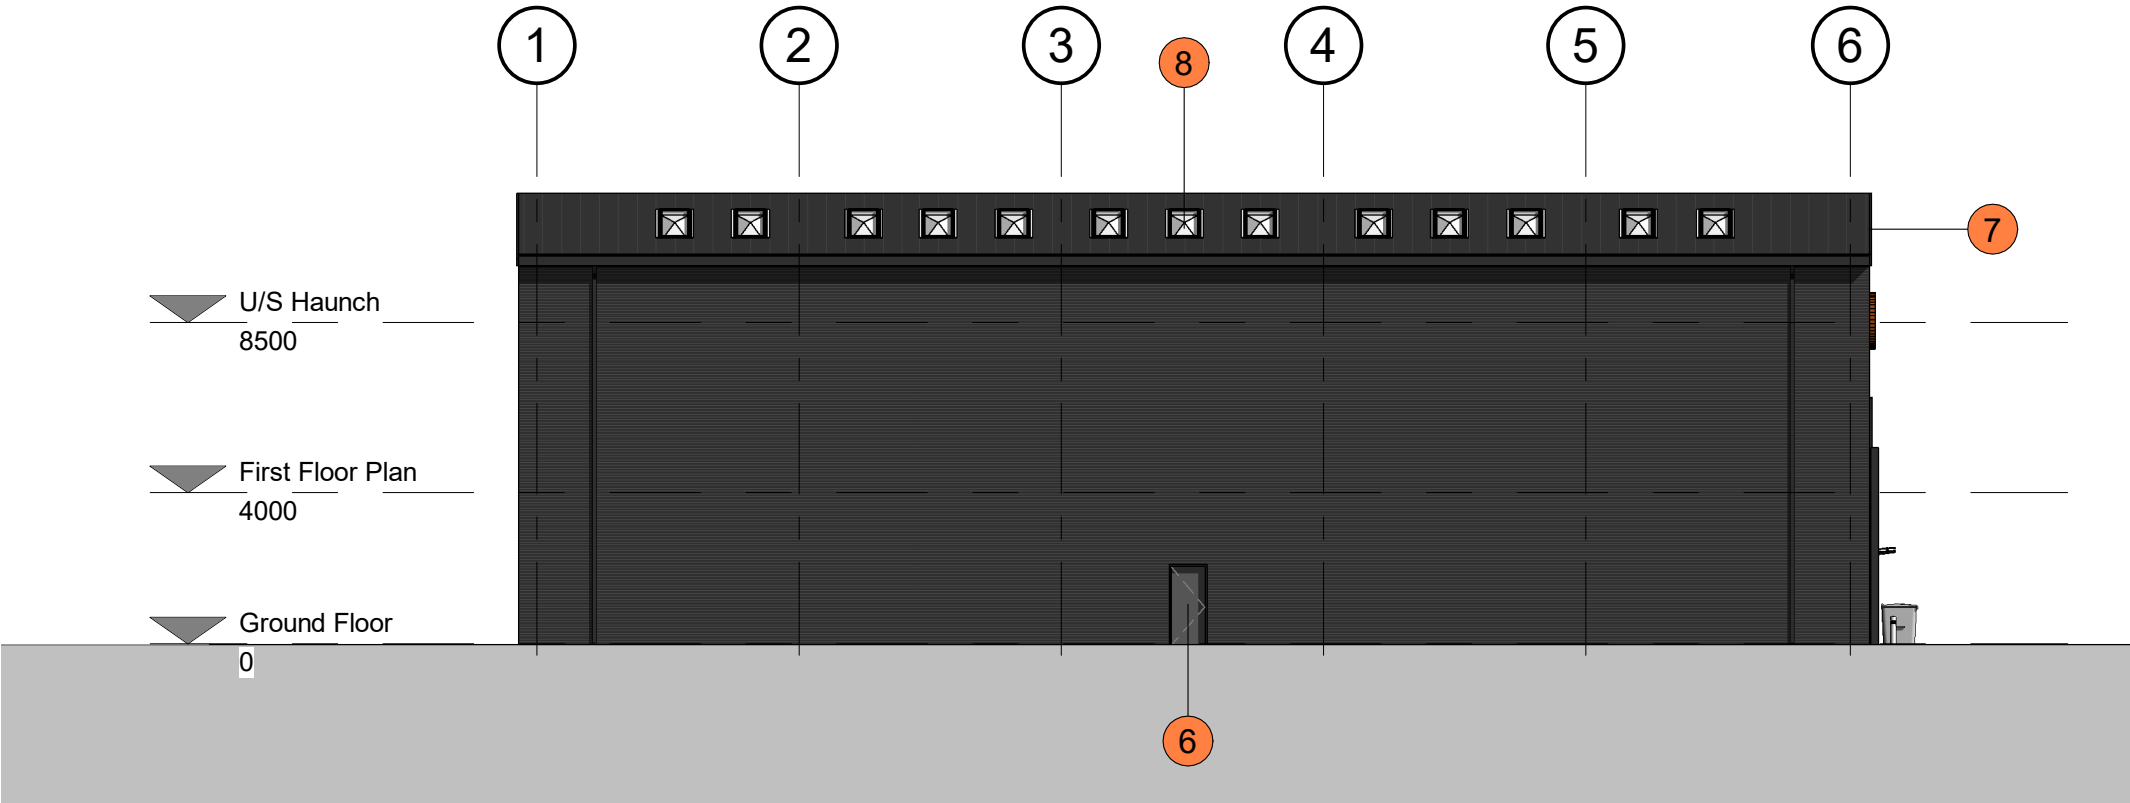

South Elevation  
1 : 200

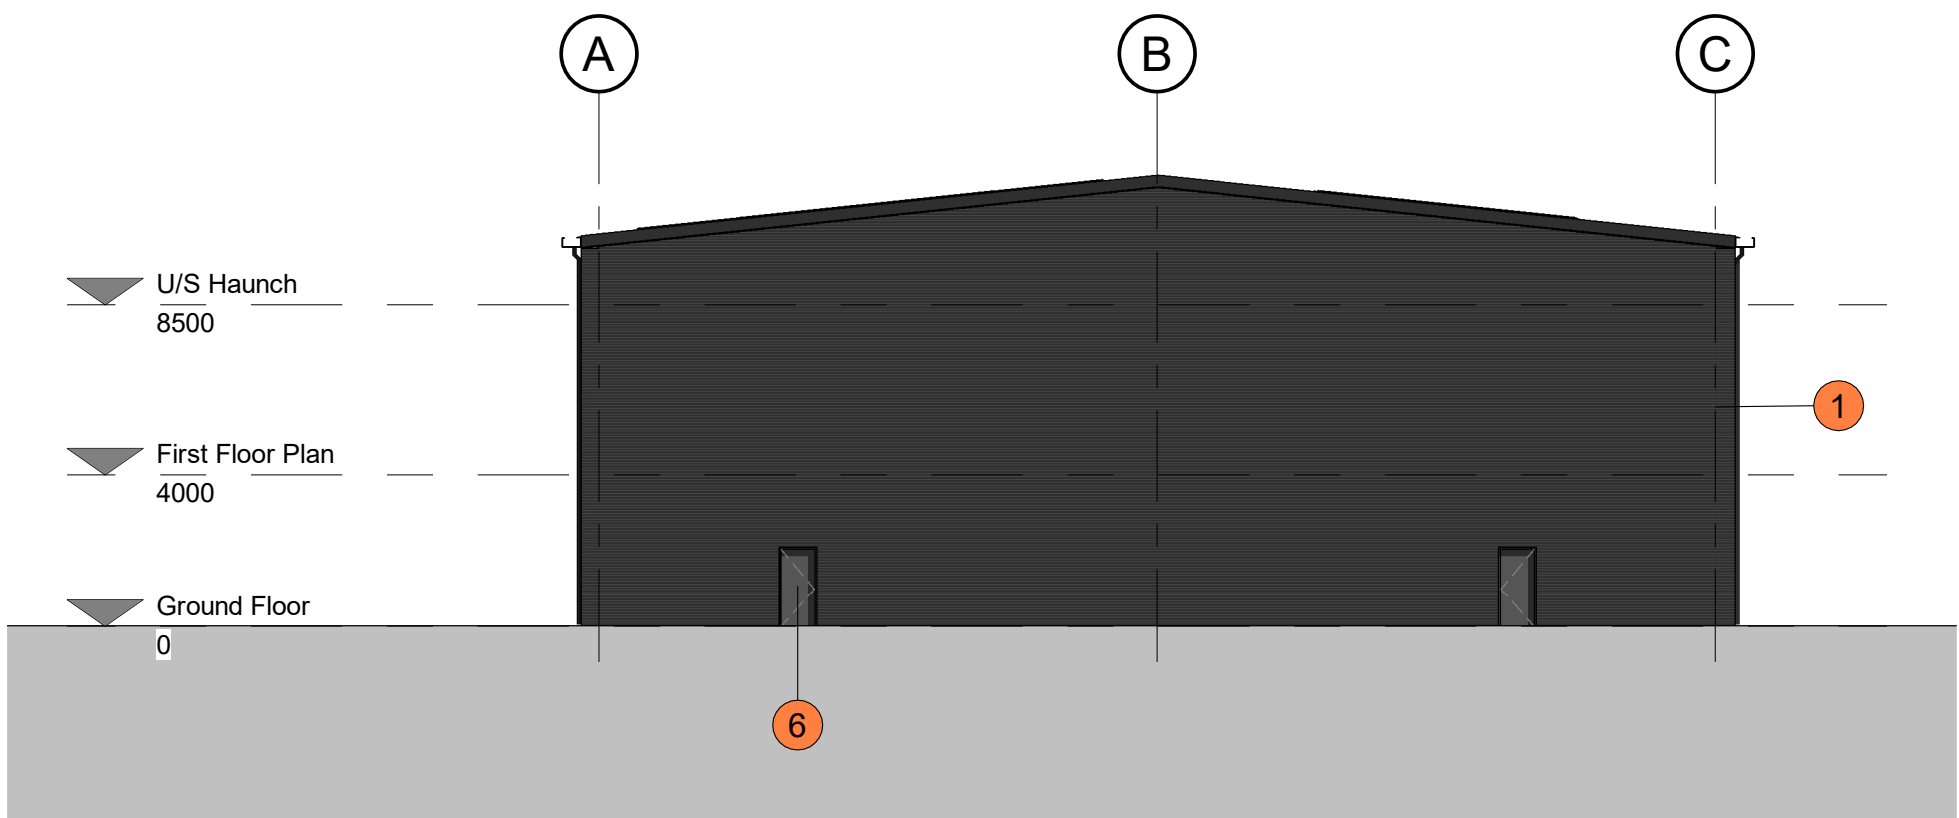

West Elevation  
1 : 200

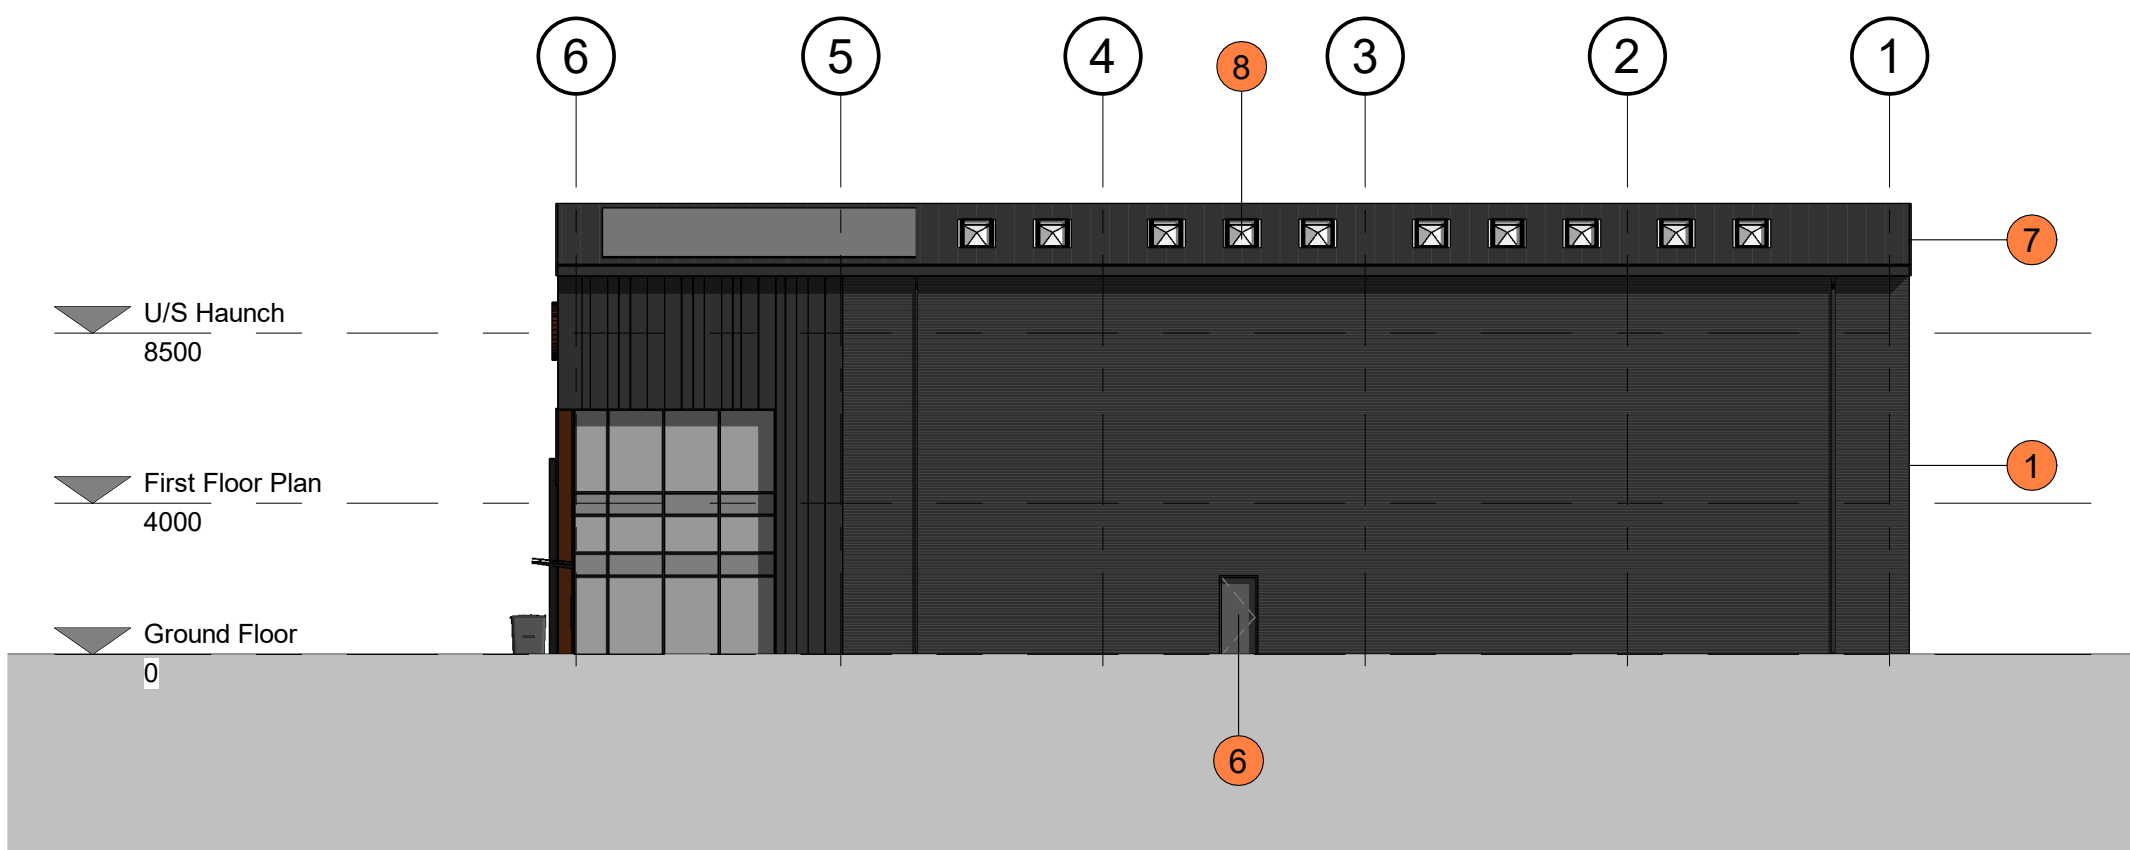

North Elevation  
1 : 200

Elevation Material Legend

Walls

- 1 Horizontally Laid Sinusoidal Profile Cladding System  
Colour - RAL 9005 Jet Black
- 2 Vertically Laid Standing Seam Built-up Cladding System  
Colour - RAL 9005
- 3 Feature Flashing to Entrance Reveals  
Material - Pressed Metal Finish  
Colour - PPC Seren Copper

Windows & Doors


- 4 Aluminium Double Glazed Windows & Curtain Walling  
- With Integral Insulated Blanking Panels  
- With Matching Doorsets  
Frame Colour - PPC RAL 9005 Jet Black
- 5 Insulated Sectional Roller Shutter Doors  
Opening - 4000(W) x 4000(H)mm  
Colour - RAL 9005 Jet Black
- 6 Insulated Steel Personnel Doors  
Opening - 1010(W) x 2110(H)mm  
Colour - RAL 9006 Silver

Roof

- 7 Profiled Built-up Roof Cladding System  
Finish | Colour - HPS200 Ultra | RAL 9005 Jet Black
- 8 Rooflight System integrated compatible with roof cladding system  
Covering - Approximately 15% Roof Coverage

Misc

- 10 Feature Projecting Portico Over Loading Doors  
Material - Pressed Metal Finish  
Colour - PPC RAL 9005 Jet Black
- 11 Glazed Canopy Over Main Entrance  
Frame Colour - PPC RAL 9005 Jet Black
- 12 PPC Aluminium Unit Identification Numbering  
To Specialist Sub-Contractor Design  
Size - Height 1350mm | Depth 150mm  
Colour - Seren Copper

 

| P1   | Issued for Planning | 21.01.22 | NP  |
|------|---------------------|----------|-----|
| Rev. | Description         | Date     | ISS |

Scale  
Status  
Drawn By  
Checked By  
Date

As indicated @ A1  
Planning  
NP  
Checker  
December 2021

Client:

Kier Property

Project:  
Elizabeth Street, Cheetham Hill  
Manchester

Sheet Name:

Unit 9

Proposed Elevations

Project No. Orig. Zone Level Type Role CIs Dwg No. Rev  
21039-FRA-04-XX-DR-A-20-4004-P1

fletcher|rae  
Architects | Master Planners | Designers

Hill Quays, 5 Jordan Street, Manchester, M15 4PY

t +44 (0) 161 242 1140  
f +44 (0) 161 242 1141  
w www.fletcher-rae.com  
e info@fletcher-rae.com