

The scaling of this drawing cannot be assured				
Revision	Date	Drn	Ckd	
P1	17/09/21	IR	PN	
P2	15/12/21	DK	PN	
P3	09/03/22	DK	PN	
P4	10/03/22	DK	PN	
P5	16/03/22	DK	PN	
Work in progress - garage increased. elevations updated				



Front Elevation
1 : 50




Side Elevation
1 : 50



Rear Elevation
1 : 50


Elevation Notes

- 1 FACING BRICK (VARIES BY PLOT)
- 2 COMPOSITE DOOR WITH VISION PANEL (ANTHRACITE GREY)
- 3 PCC METAL RAILINGS (BLACK)
- 4 GREY WINDOW FRAMES AND CILL
- 5 GREY GARAGE DOOR
- 7 BRICK SOLDIER COURSING BAND
- 8 GREY CANOPY
- 9 GREY COPING
- 10 SLATTED TIMBER PRIVACY SCREEN (2.1M)
- 12 METAL SEAM ROOF
- 13 GLAZED BRICK FEATURE PANEL (COLOUR VARIES BY PLOT)

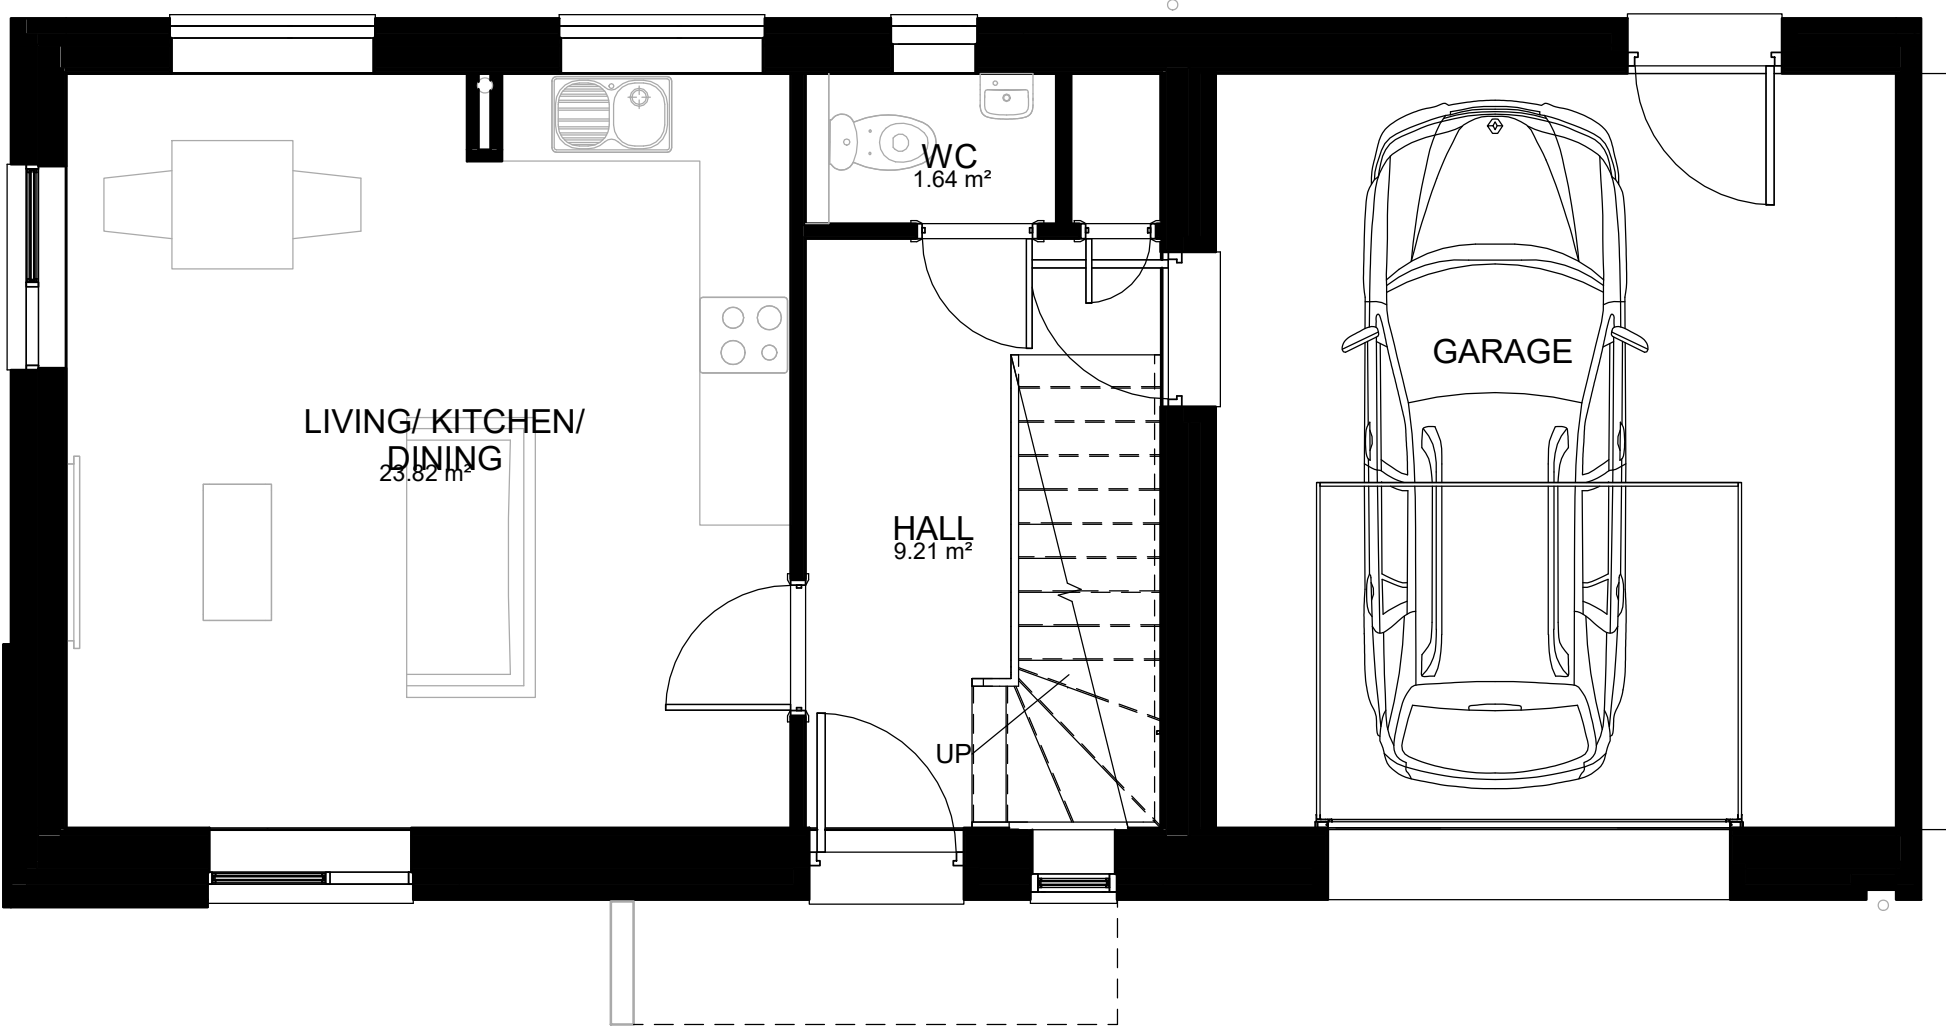

GROUND FLOOR
1 : 50

HOUSE TYPE A - 2B3P END
70m2 / 753.47sqft

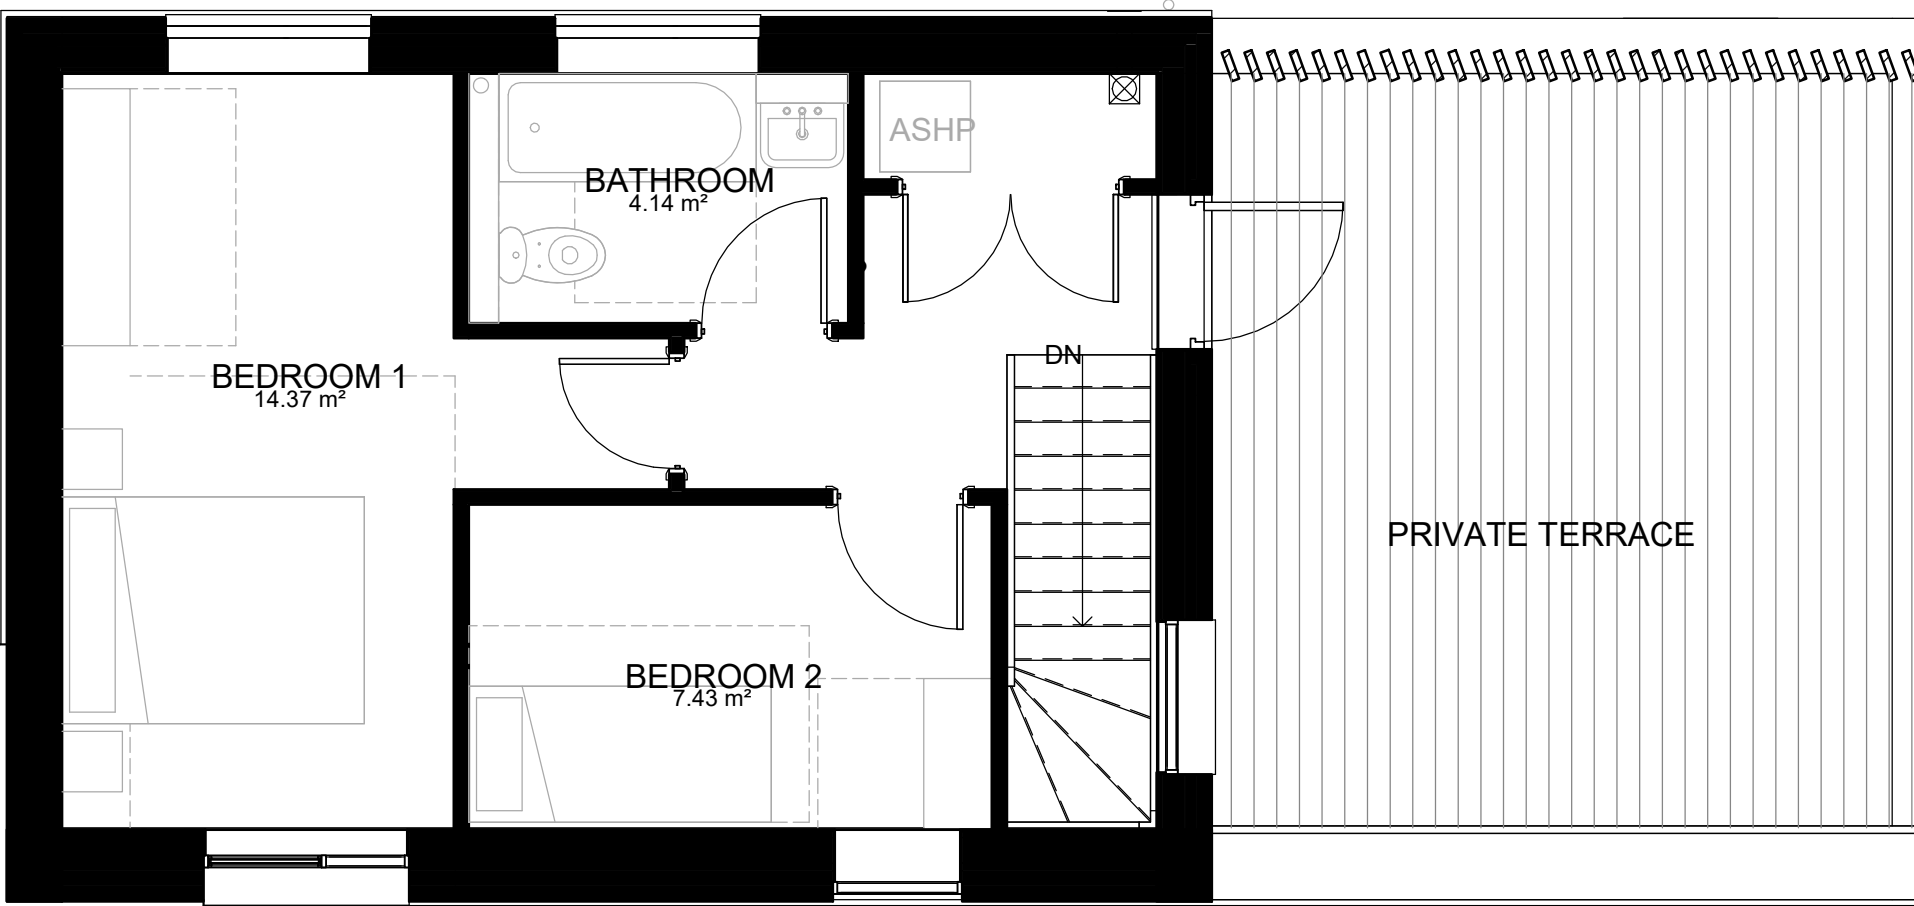

FIRST FLOOR
1 : 50



VISUAL SCALE 1:50 @ A1

J:\32000\32576 - Ten Acres Lane\A4 - Drawings & Registers\Architecture\Feasibility - Planning\Revit\Revit Model\House Types\House Type A\House type A - 2B3P Ext_revisedMarch22.rvt

WORK IN PROGRESS

Project
TEN ACRES

Drawing Title
House Type A Muse End(2B3P)

Date
07/12/21
Project No
32576
Scale
1 : 50 @ A1
Drawing No
A-P19-001
Drawn by
DK
Checked by
PN
Revision
P5

**BARTON
WILLMORE**

Town Planning • Masterplanning & Urban Design • Architecture
Landscape Planning & Design • Infrastructure & Environment
Planning • Heritage • Graphic Communication
Communications & Engagement • Development Economics

bartonwillmore.co.uk

Offices at Birmingham Bristol Cambridge Cardiff Ebbw Vale Edinburgh
Glasgow Leeds London Manchester Newcastle Reading Southampton