


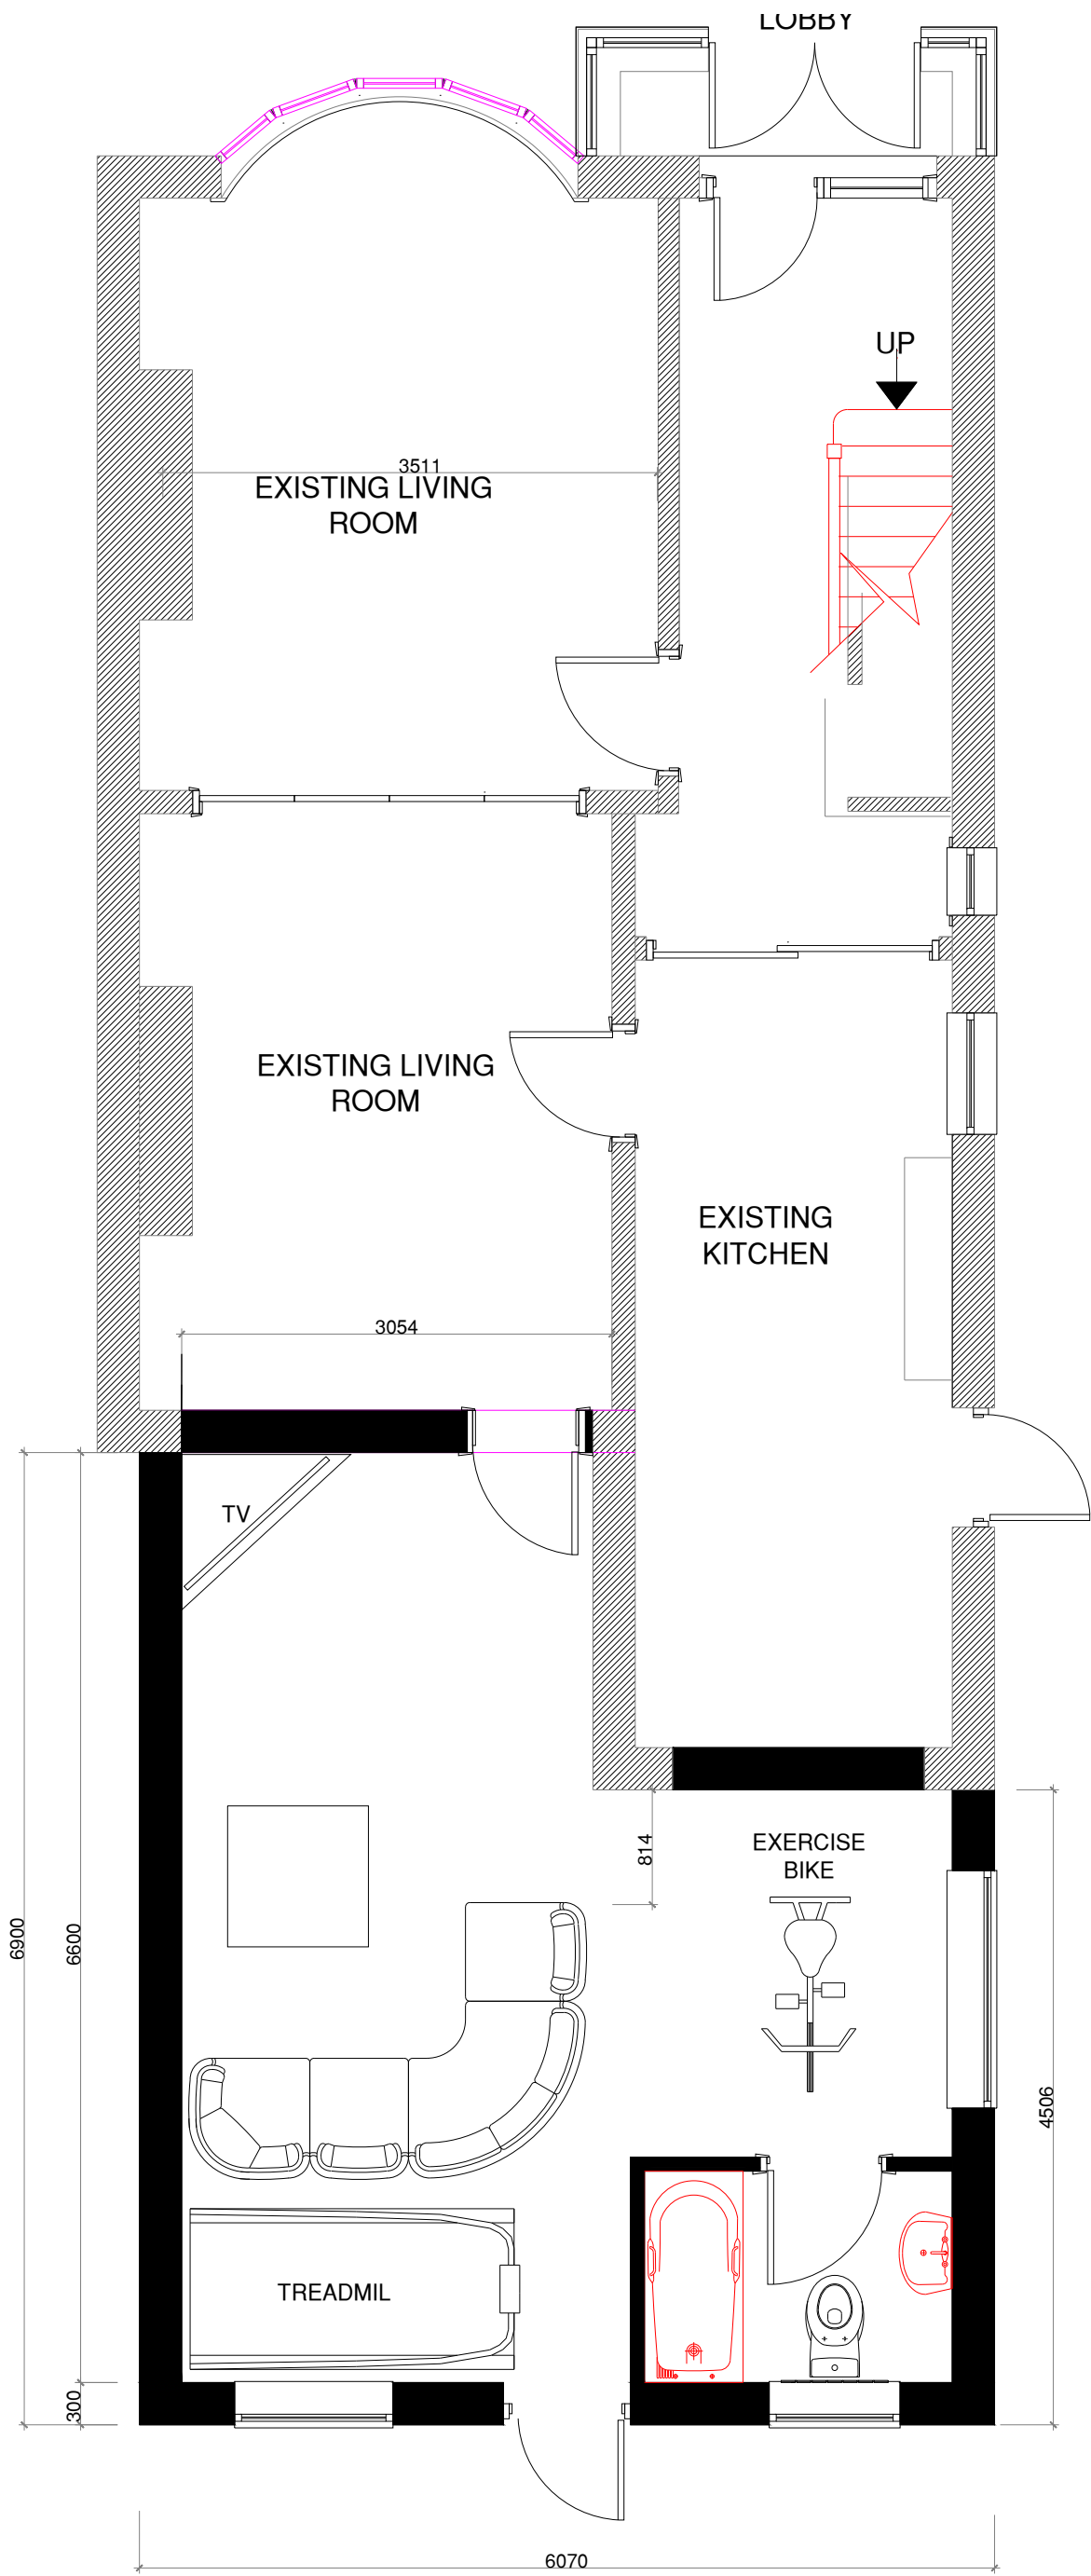


PROPOSED GROUND FLOOR PLAN



PROPOSED REAR ELEVATION



PROPOSED SIDE ELEVATION

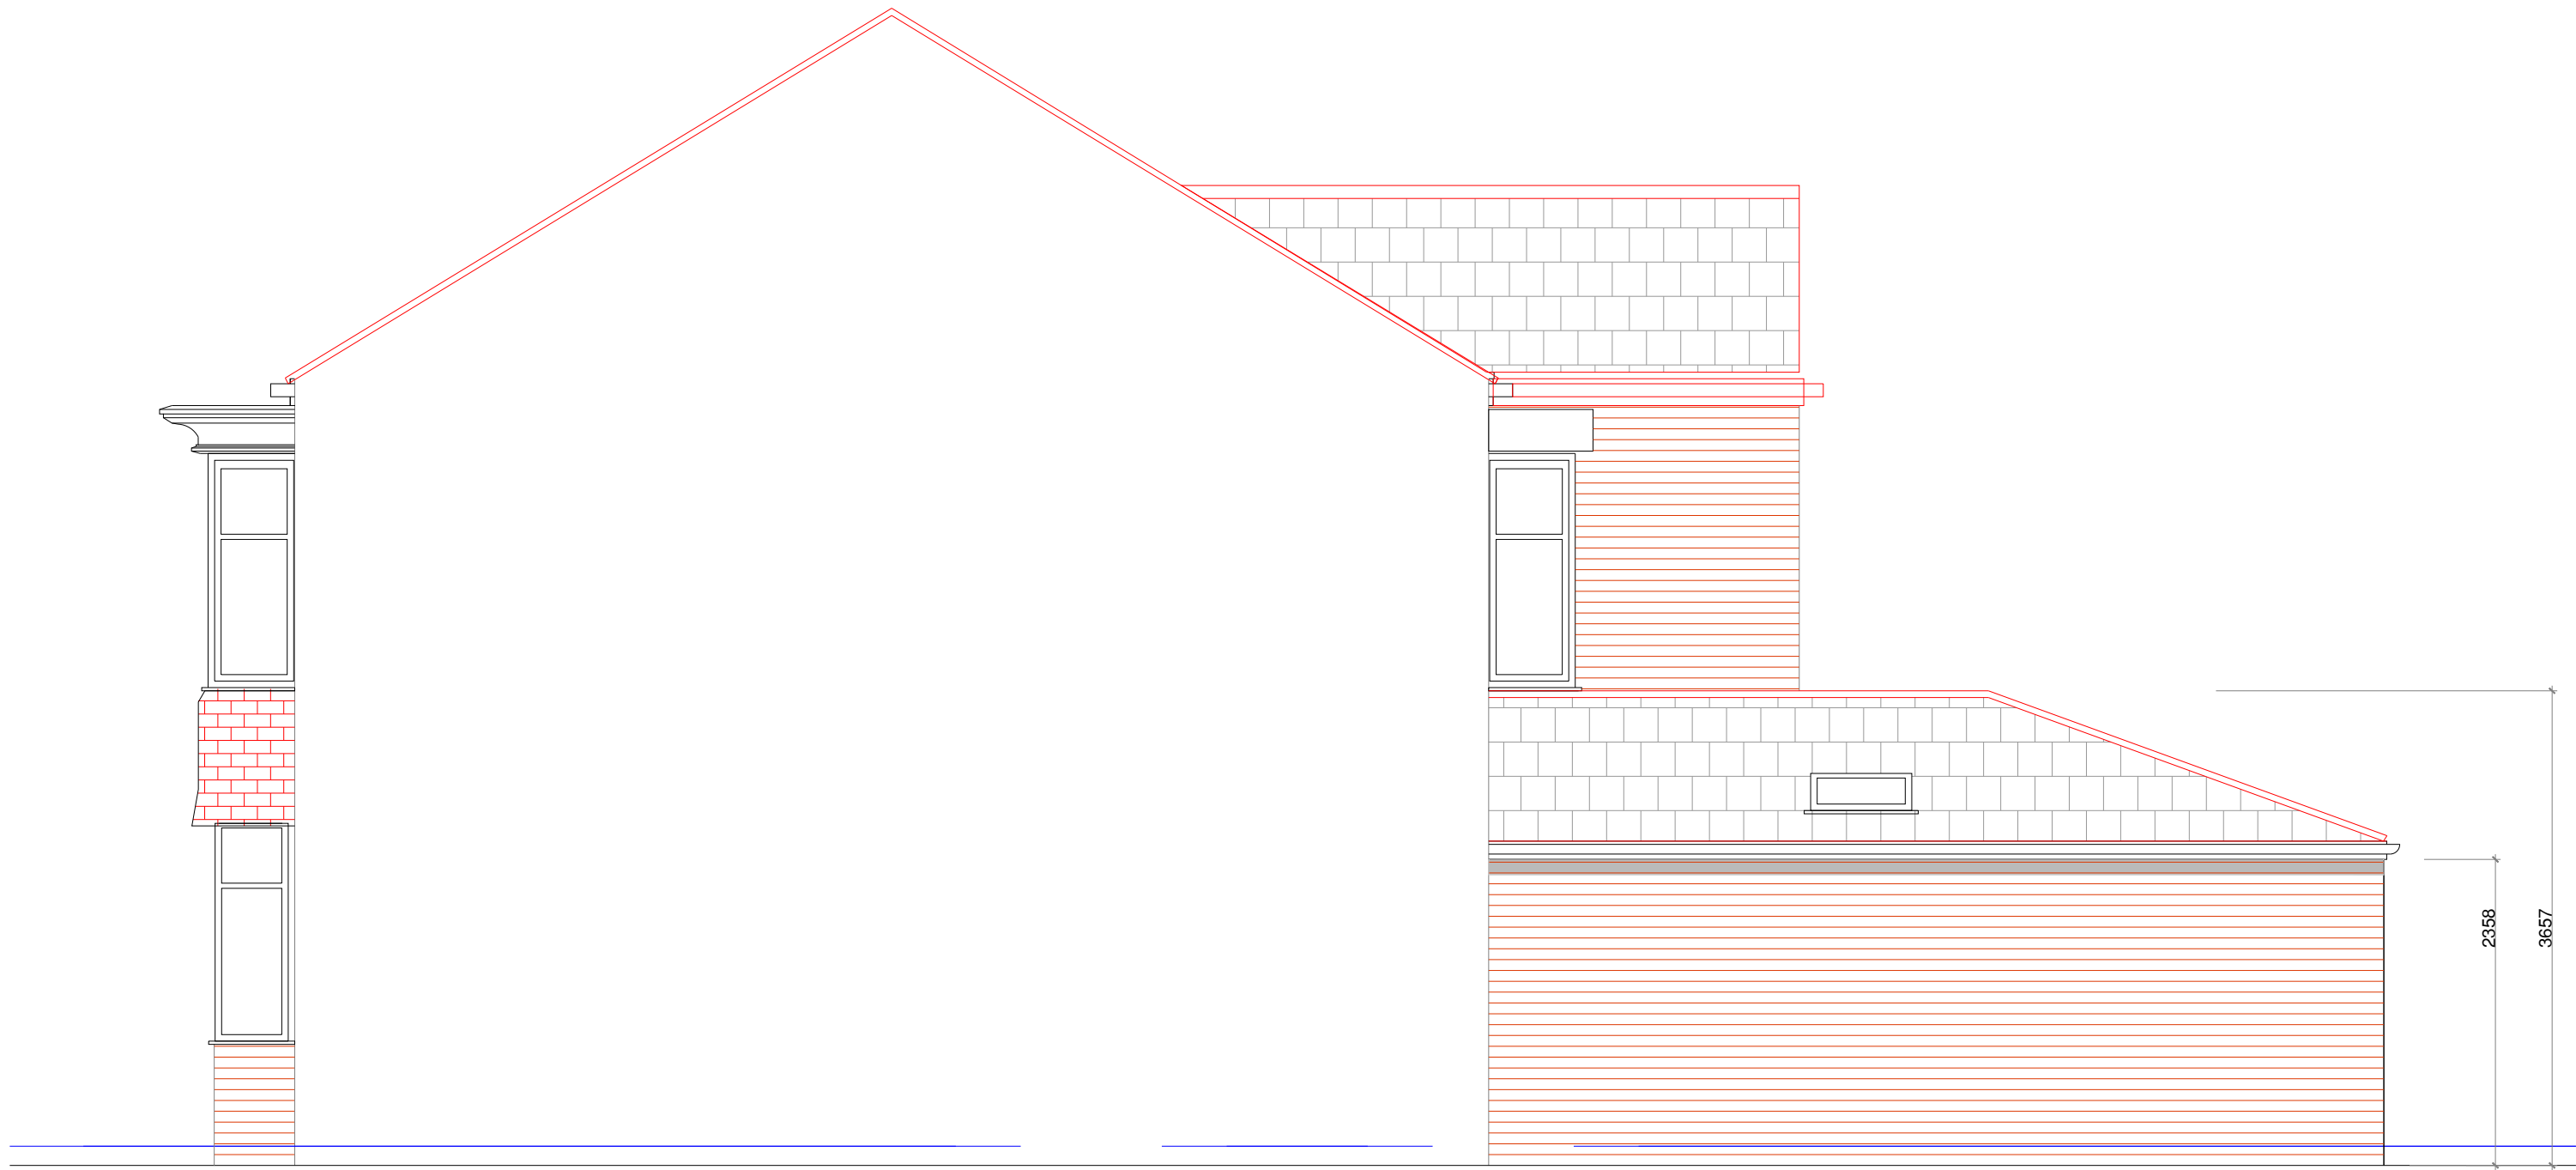

PROPOSED SIDE ELEVATION

REV	DESCRIPTION	BY	DATE
A	EXTENSION REDUCED.	RR	11.05.22

Arch Designs
Don't just dream it,
let us design it!
ARCH DESIGNS www.archdesigns.co.uk

CLIENT: MR RAFAQUAT
30 KINGSWAY
MANCHESTER
M19 2DD

ARCHITECT: MR REUBEN RAMELIZE
ARCH DESIGNS, WILSONS PARK C/O MAS
MONSALL ROAD
MANCHESTER M40 8WN

DRAWN: REUBEN
CHECKED: checked
DATE: FEB 2022
REVISION: A

PROJECT NAME: ONE STOREY REAR EXTENSION.

DRAWING TITLE: PROPOSED PLANS AND ELEVATIONS

SCALE: 1:50
SHEET SIZE: A1
SHEET NO: 02

PROJECT NO: 2022/00
STATUS: FOR PLANNING

DRAWING NO: A1/02