


General Notes

Do not scale from this drawing. Only work to written dimensions.

All site dimensions shall be verified by the Contractor on site prior to commencing any works.

This drawing is the property of Fletcher-Rae (UK) Limited (t/a Fletcher-Rae) and copyright is reserved by them. The drawing is not to be copied or disclosed by or to any unauthorised persons without the prior written consent of Fletcher-Rae (UK) Limited.

PLANNING

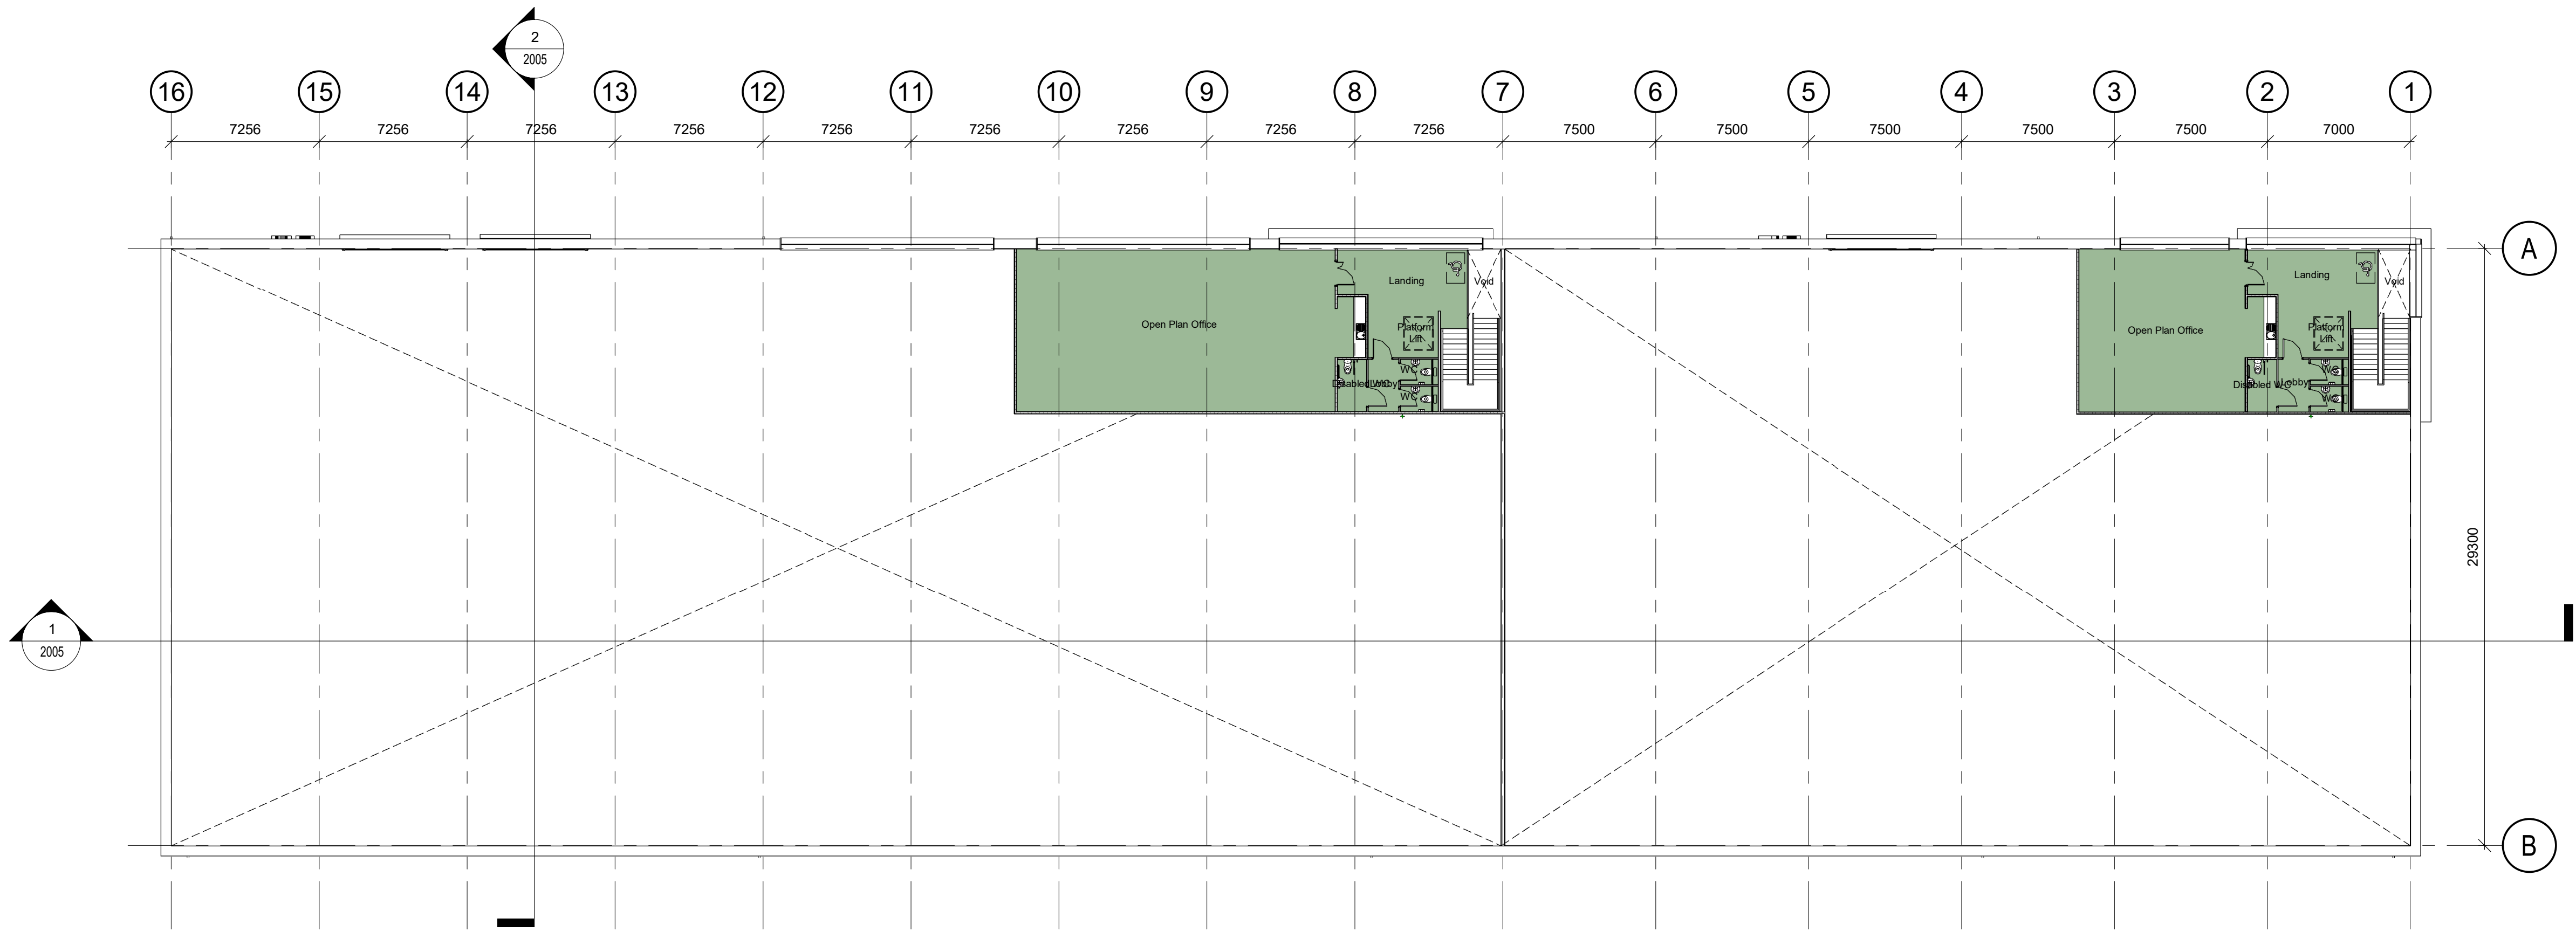

| Rev. | Description | Date | ISS | APP |
|------|-------------|------|-----|-----|
|------|-------------|------|-----|-----|

Scale  
Status  
Drawn By  
Checked By  
Date

1 : 200 @ A1

Planning

NP

Checker

January 2022

Client:

Kier Property

Project:

Elizabeth Street, Cheetham Hill  
Manchester

Sheet Name:

Units 2-3

GA First Floor Plan

Project No. Orig. Zone Level Type Role Cls Dwg No. Rev  
21039-FRA-02-XX-DR-A-20-2002-P1

fletcher|rae  
Architects | Master Planners | Designers

Hill Quays, 5 Jordan Street, Manchester, M15 4PY

t +44 (0) 161 242 1140  
f +44 (0) 161 242 1141  
w www.fletcher-rae.com  
e info@fletcher-rae.com

0 5m 10m  
1:200

First Floor Plan  
1 : 200