

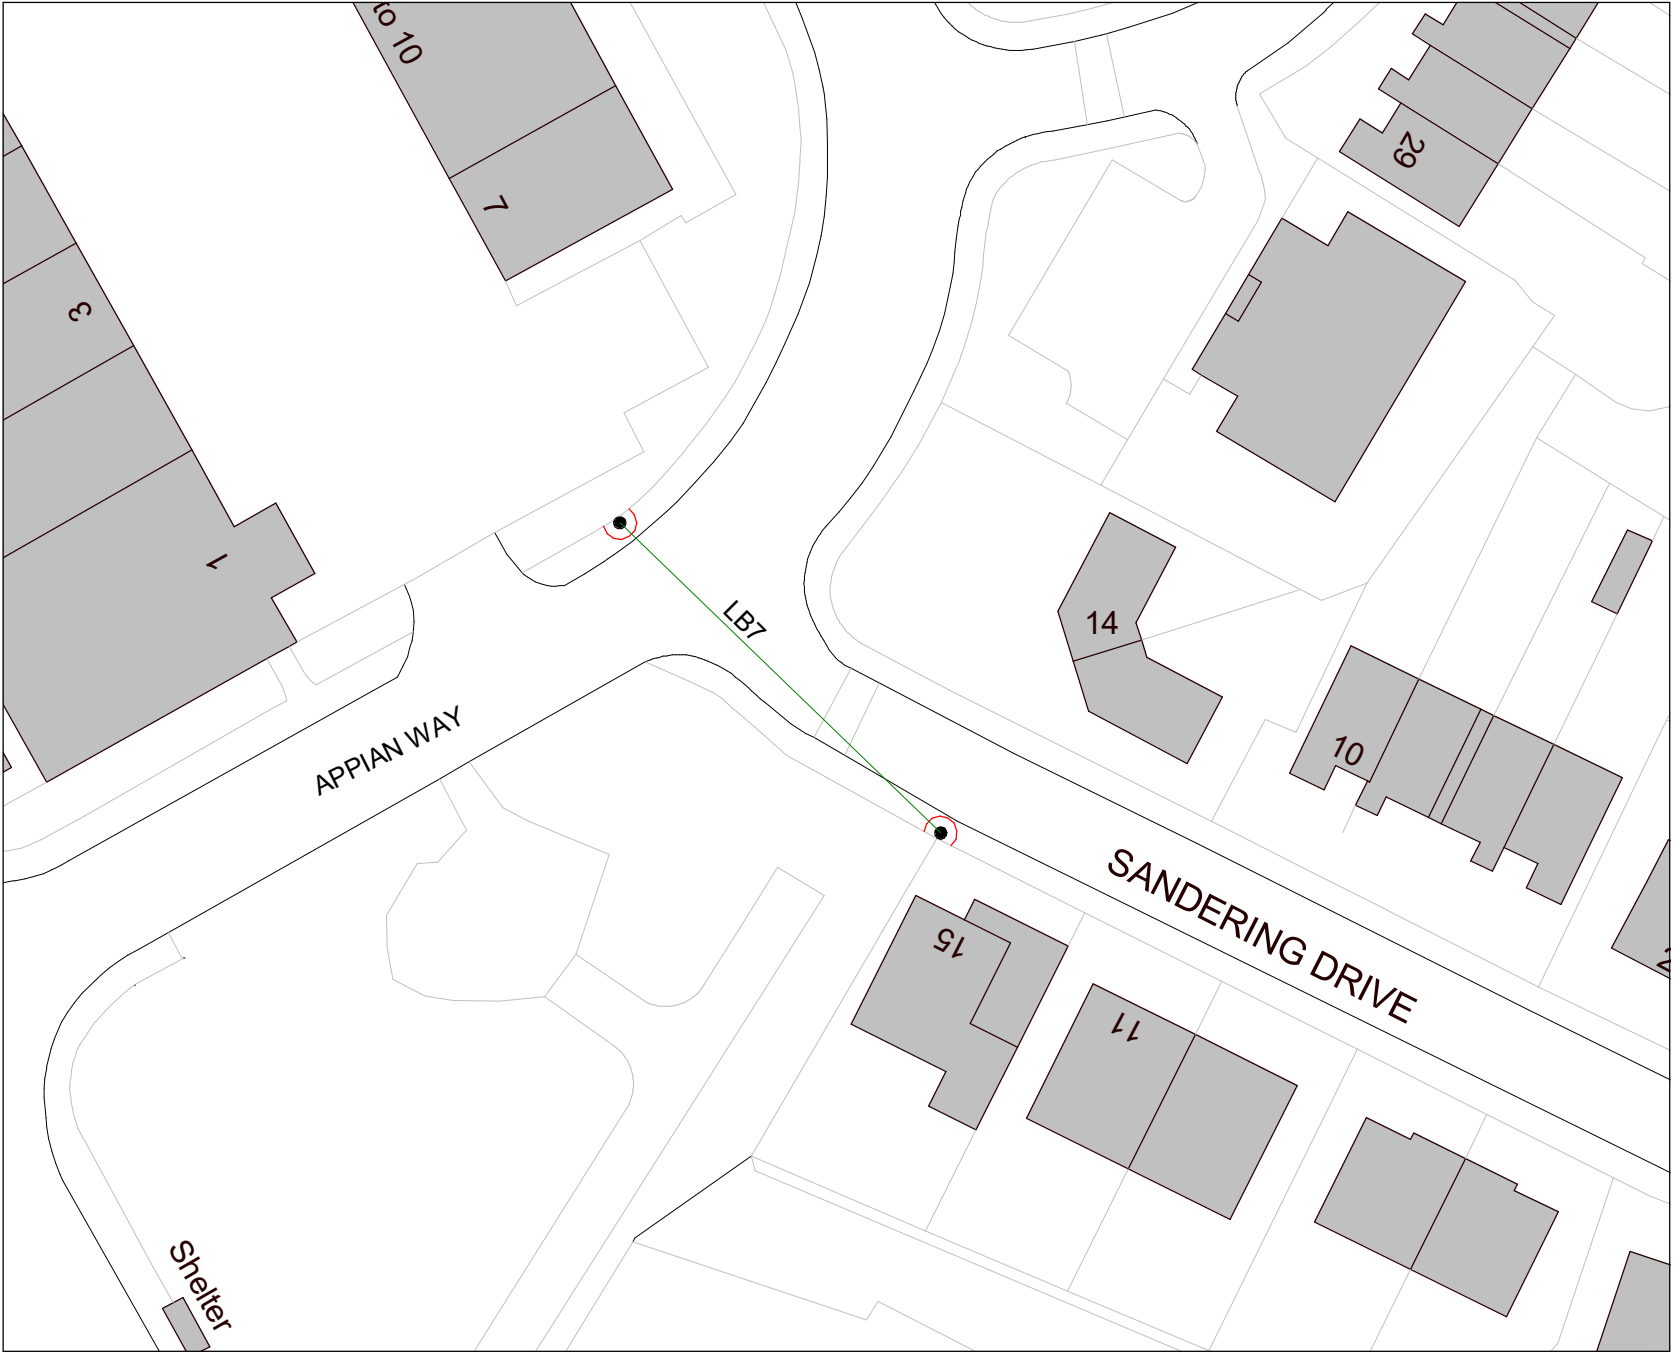


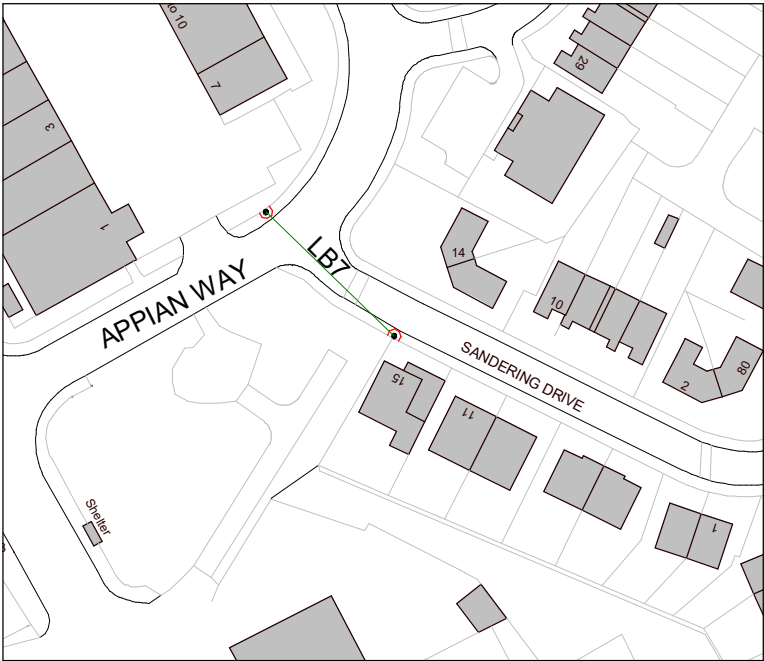


2. Site - LB7 - Site Plan
1 : 500

LB7 - TP
2 x 6 m High
89 mm Dia - Galvanised steel posts across
Sanderling Drive and Appian Way.

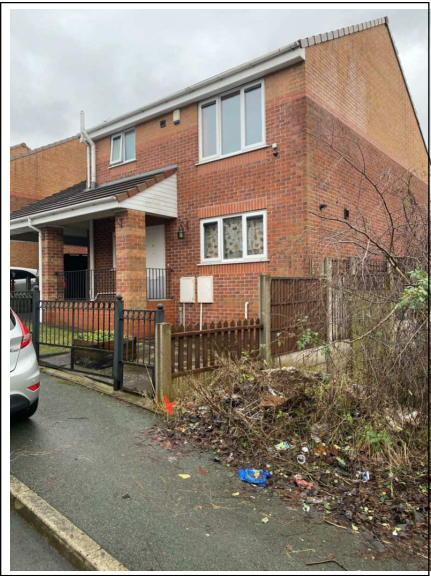

1. Site - LB7 - Location Plan
1 : 1250

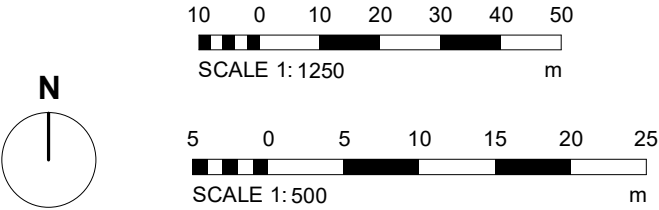

PROJECT	REV	DESCRIPTION	DATE	BY	DATE
Eruv Broughton - Manchester	SCALE @ A3	As indicated	30 JUNE 2021	AP	
CLIENT	STATUS				
Manchester Community Eruv	PLANNING				
TITLE	PROJECT NO.	DRAWING NO.	REV.		
LB7 – 22 Sanderling Drive, M8 8YT	DA21054.	407.			
NOTES					
THIS DRAWING MUST NOT BE REPRODUCED WITHOUT PRIOR WRITTEN CONSENT. © COPYRIGHT - ALL RIGHTS RESERVED. DRAWING TO BE USED FOR THE STATUS INDICATED ONLY. ALL DIMENSIONS AND SETTING OUT SHALL BE CHECKED AND CONFIRMED ON SITE. ANY DISCREPANCIES TO BE REPORTED TO THE DESIGNER PRIOR TO THE COMMENCEMENT OF ANY WORK. ALL WORK AND MATERIALS TO BE IN ACCORDANCE WITH CURRENT STATUTORY LEGISLATION, RELEVANT CODES OF PRACTICE AND BRITISH STANDARDS. ALL DIMENSIONS ON THIS DRAWING ARE IN MILLIMETRES (UNLESS OTHERWISE STATED).					