






PROPOSED FRONT ELEVATION (no proposed works)
1:50@A1

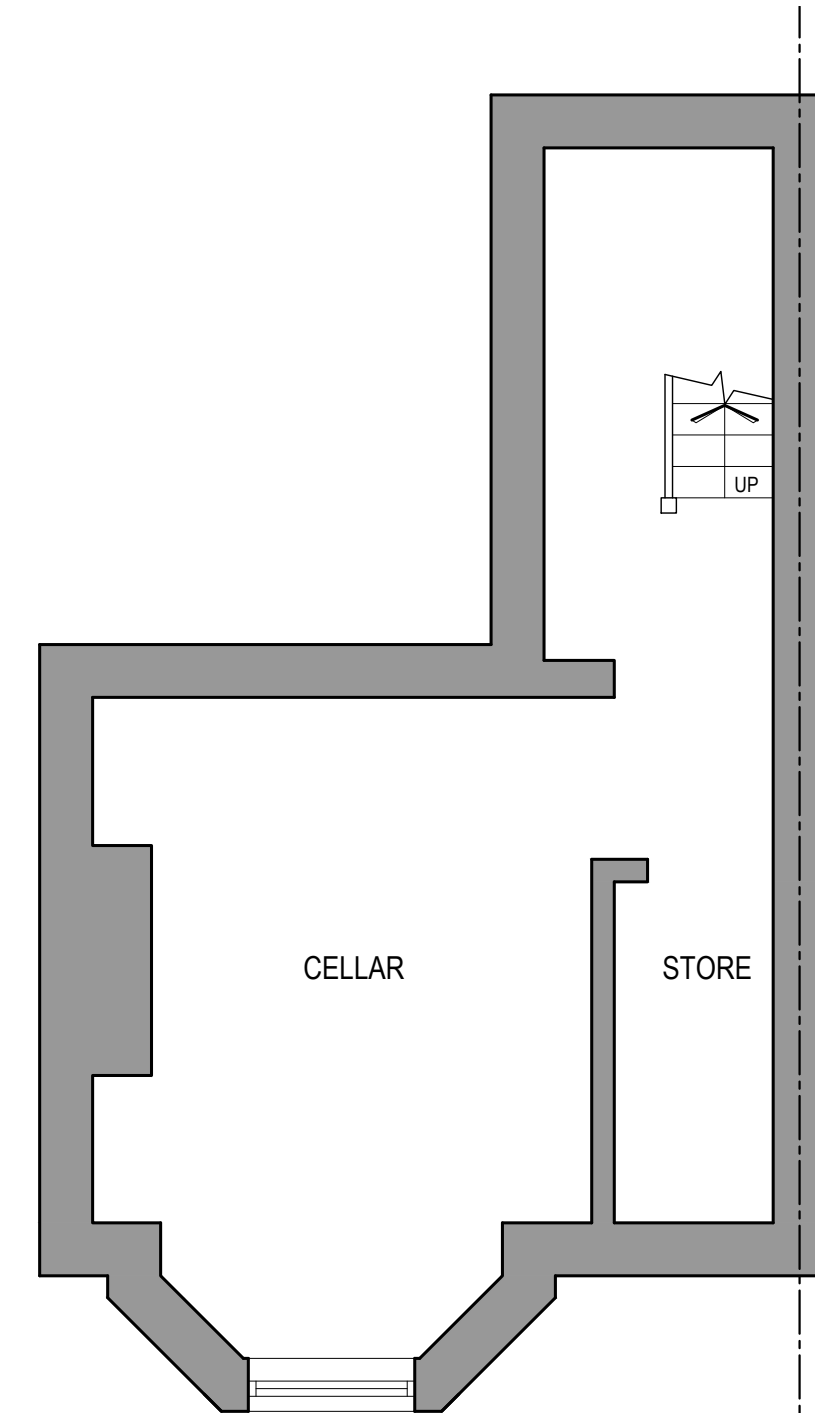

PROPOSED BASEMENT LEVEL PLAN - no works
1:50@A1

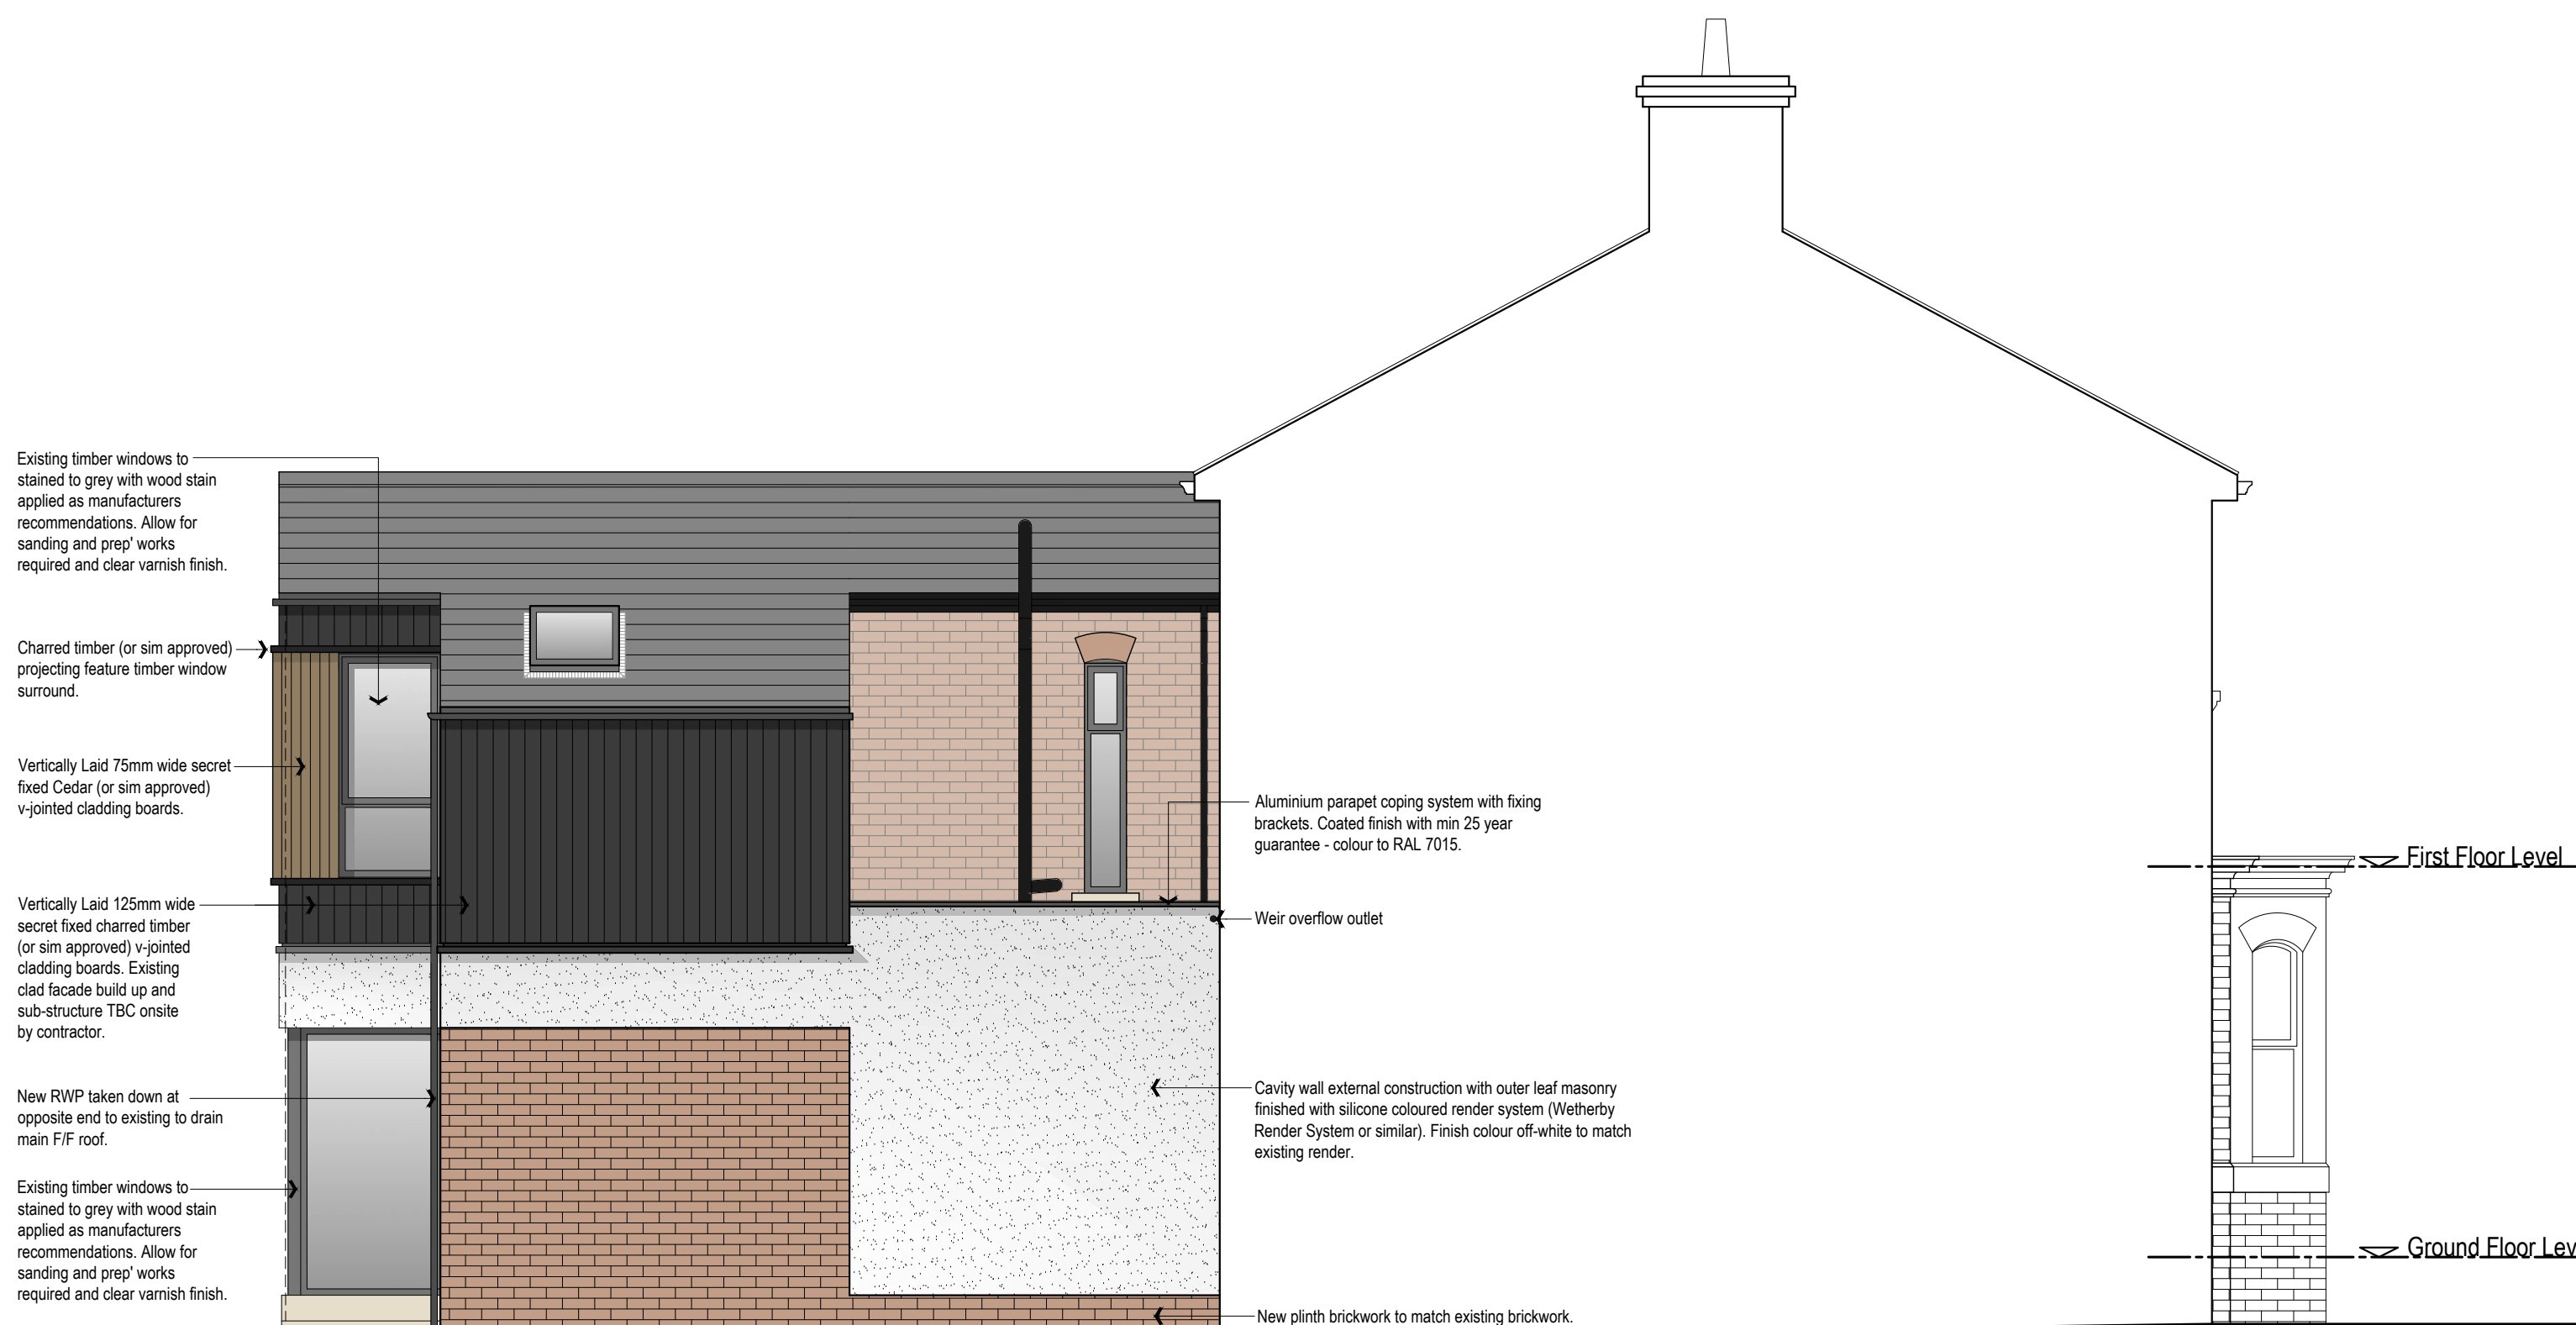


PROPOSED SIDE ELEVATION
1:50@A1

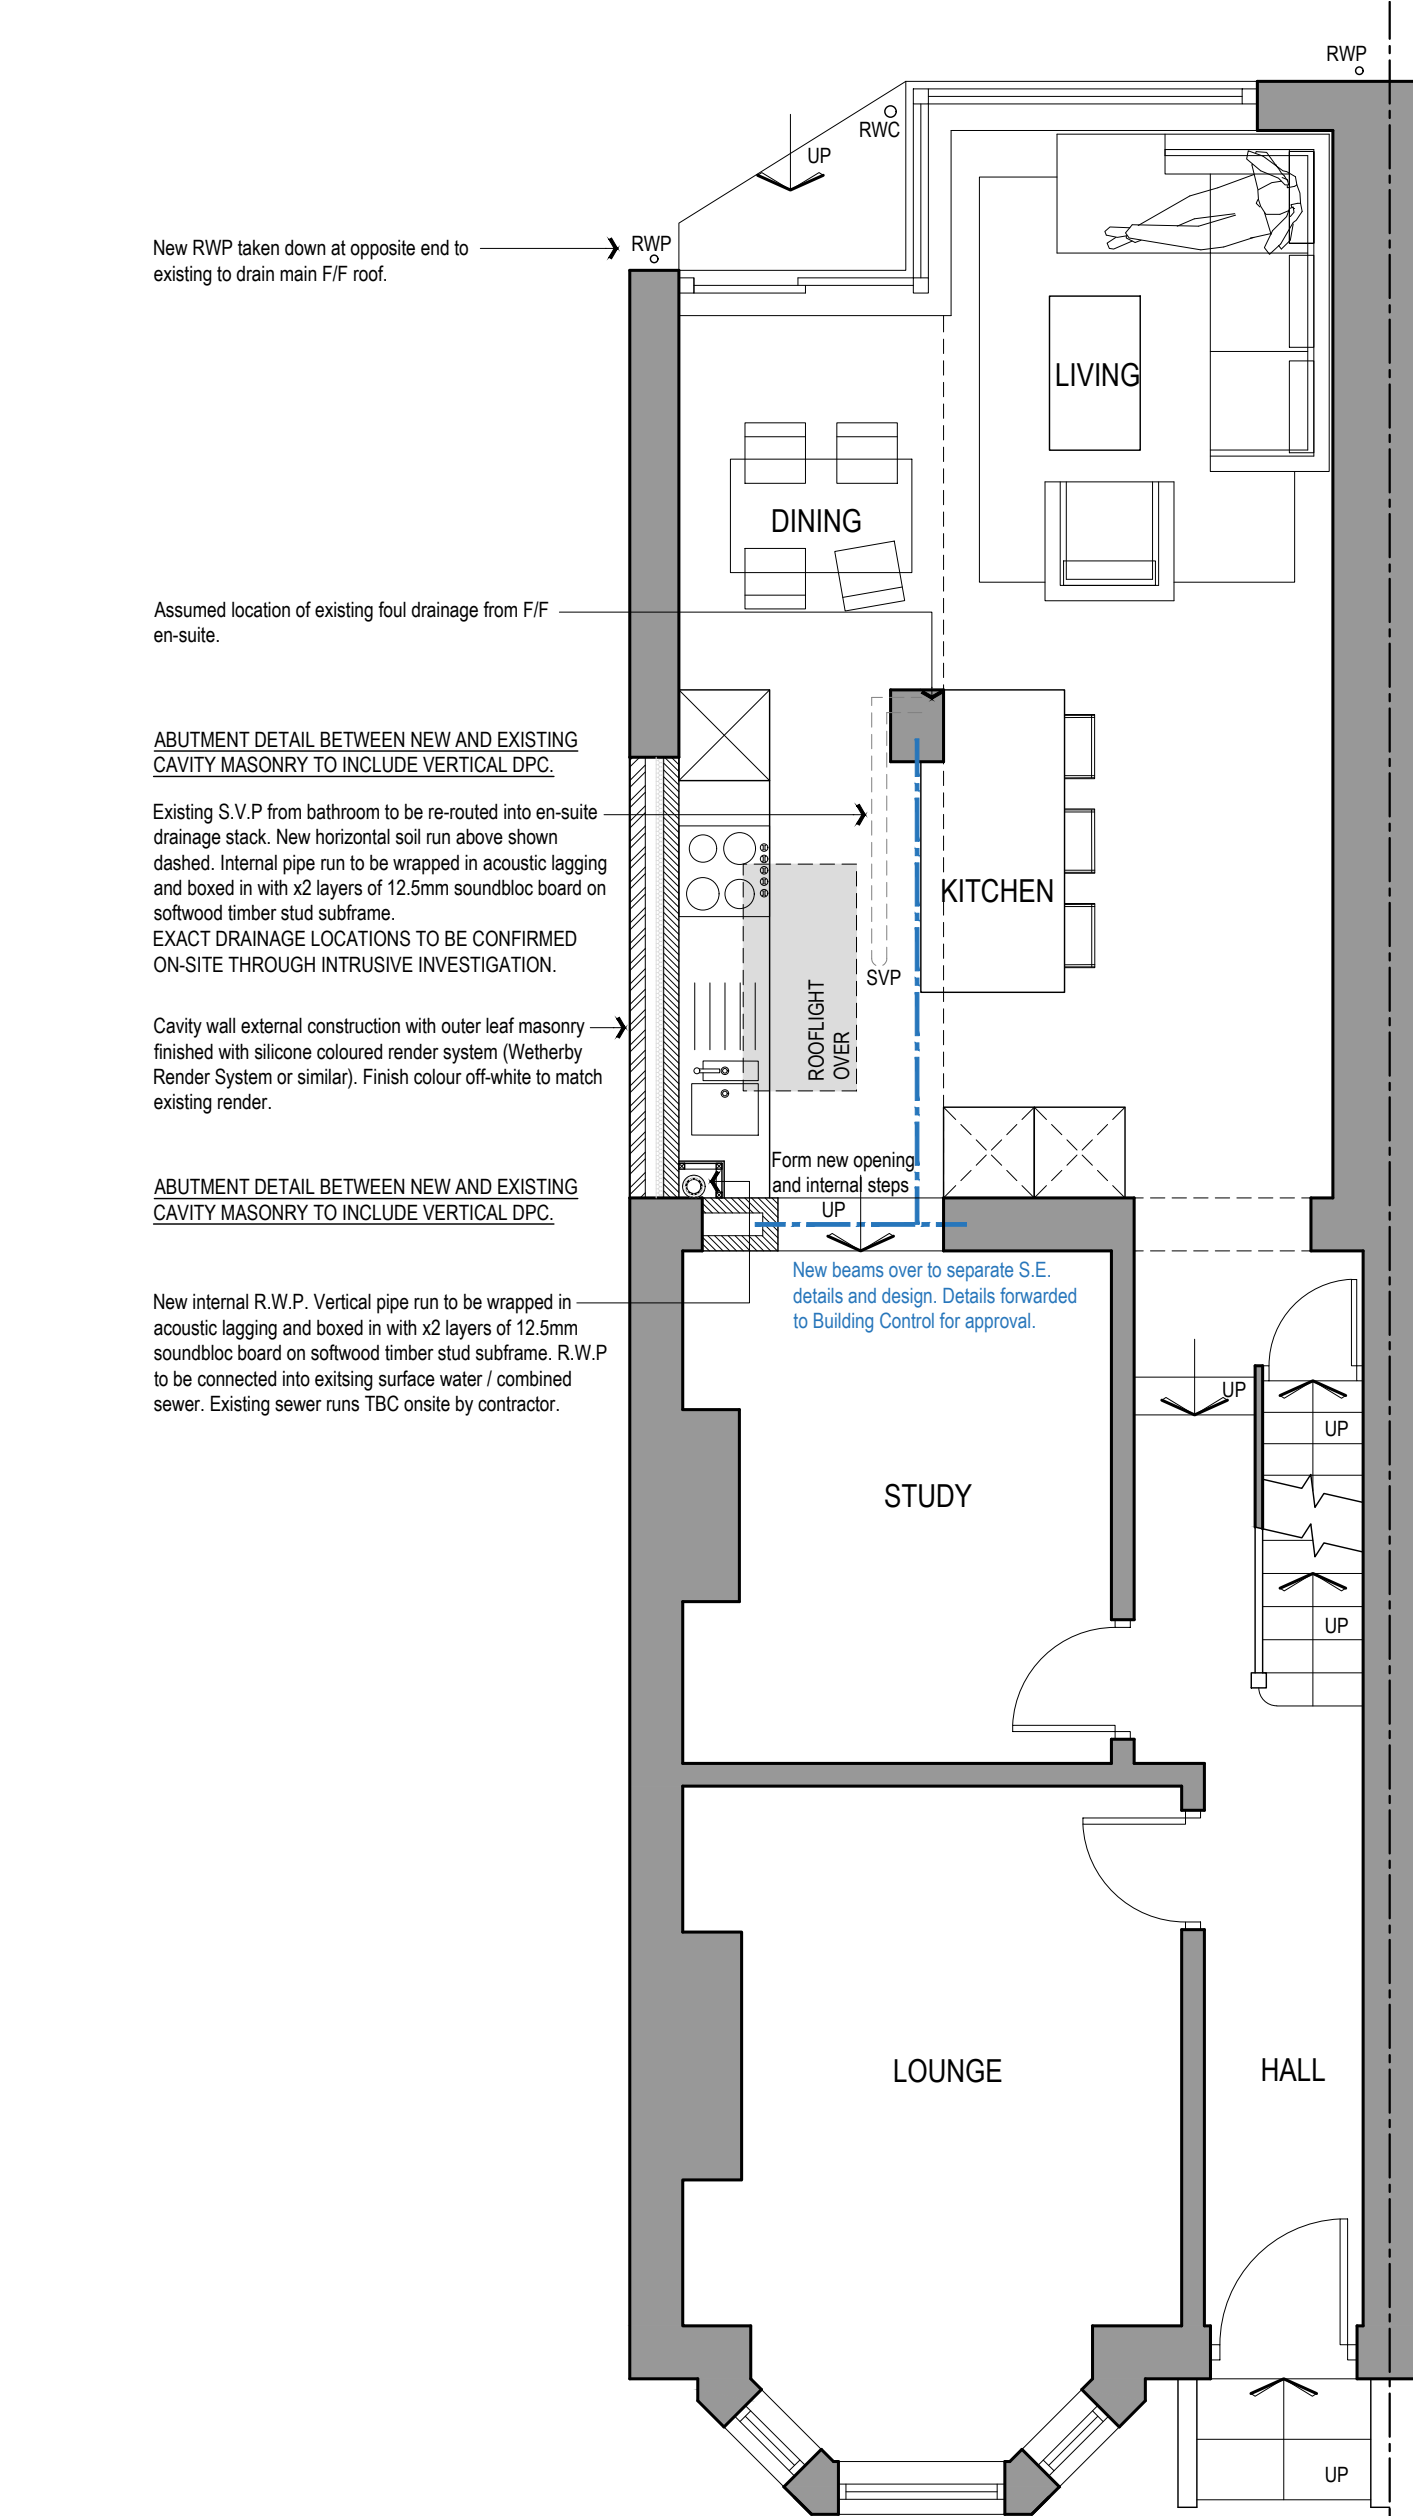

PROPOSED GROUND FLOOR PLAN
1:50@A1



PROPOSED REAR ELEVATION
1:50@A1

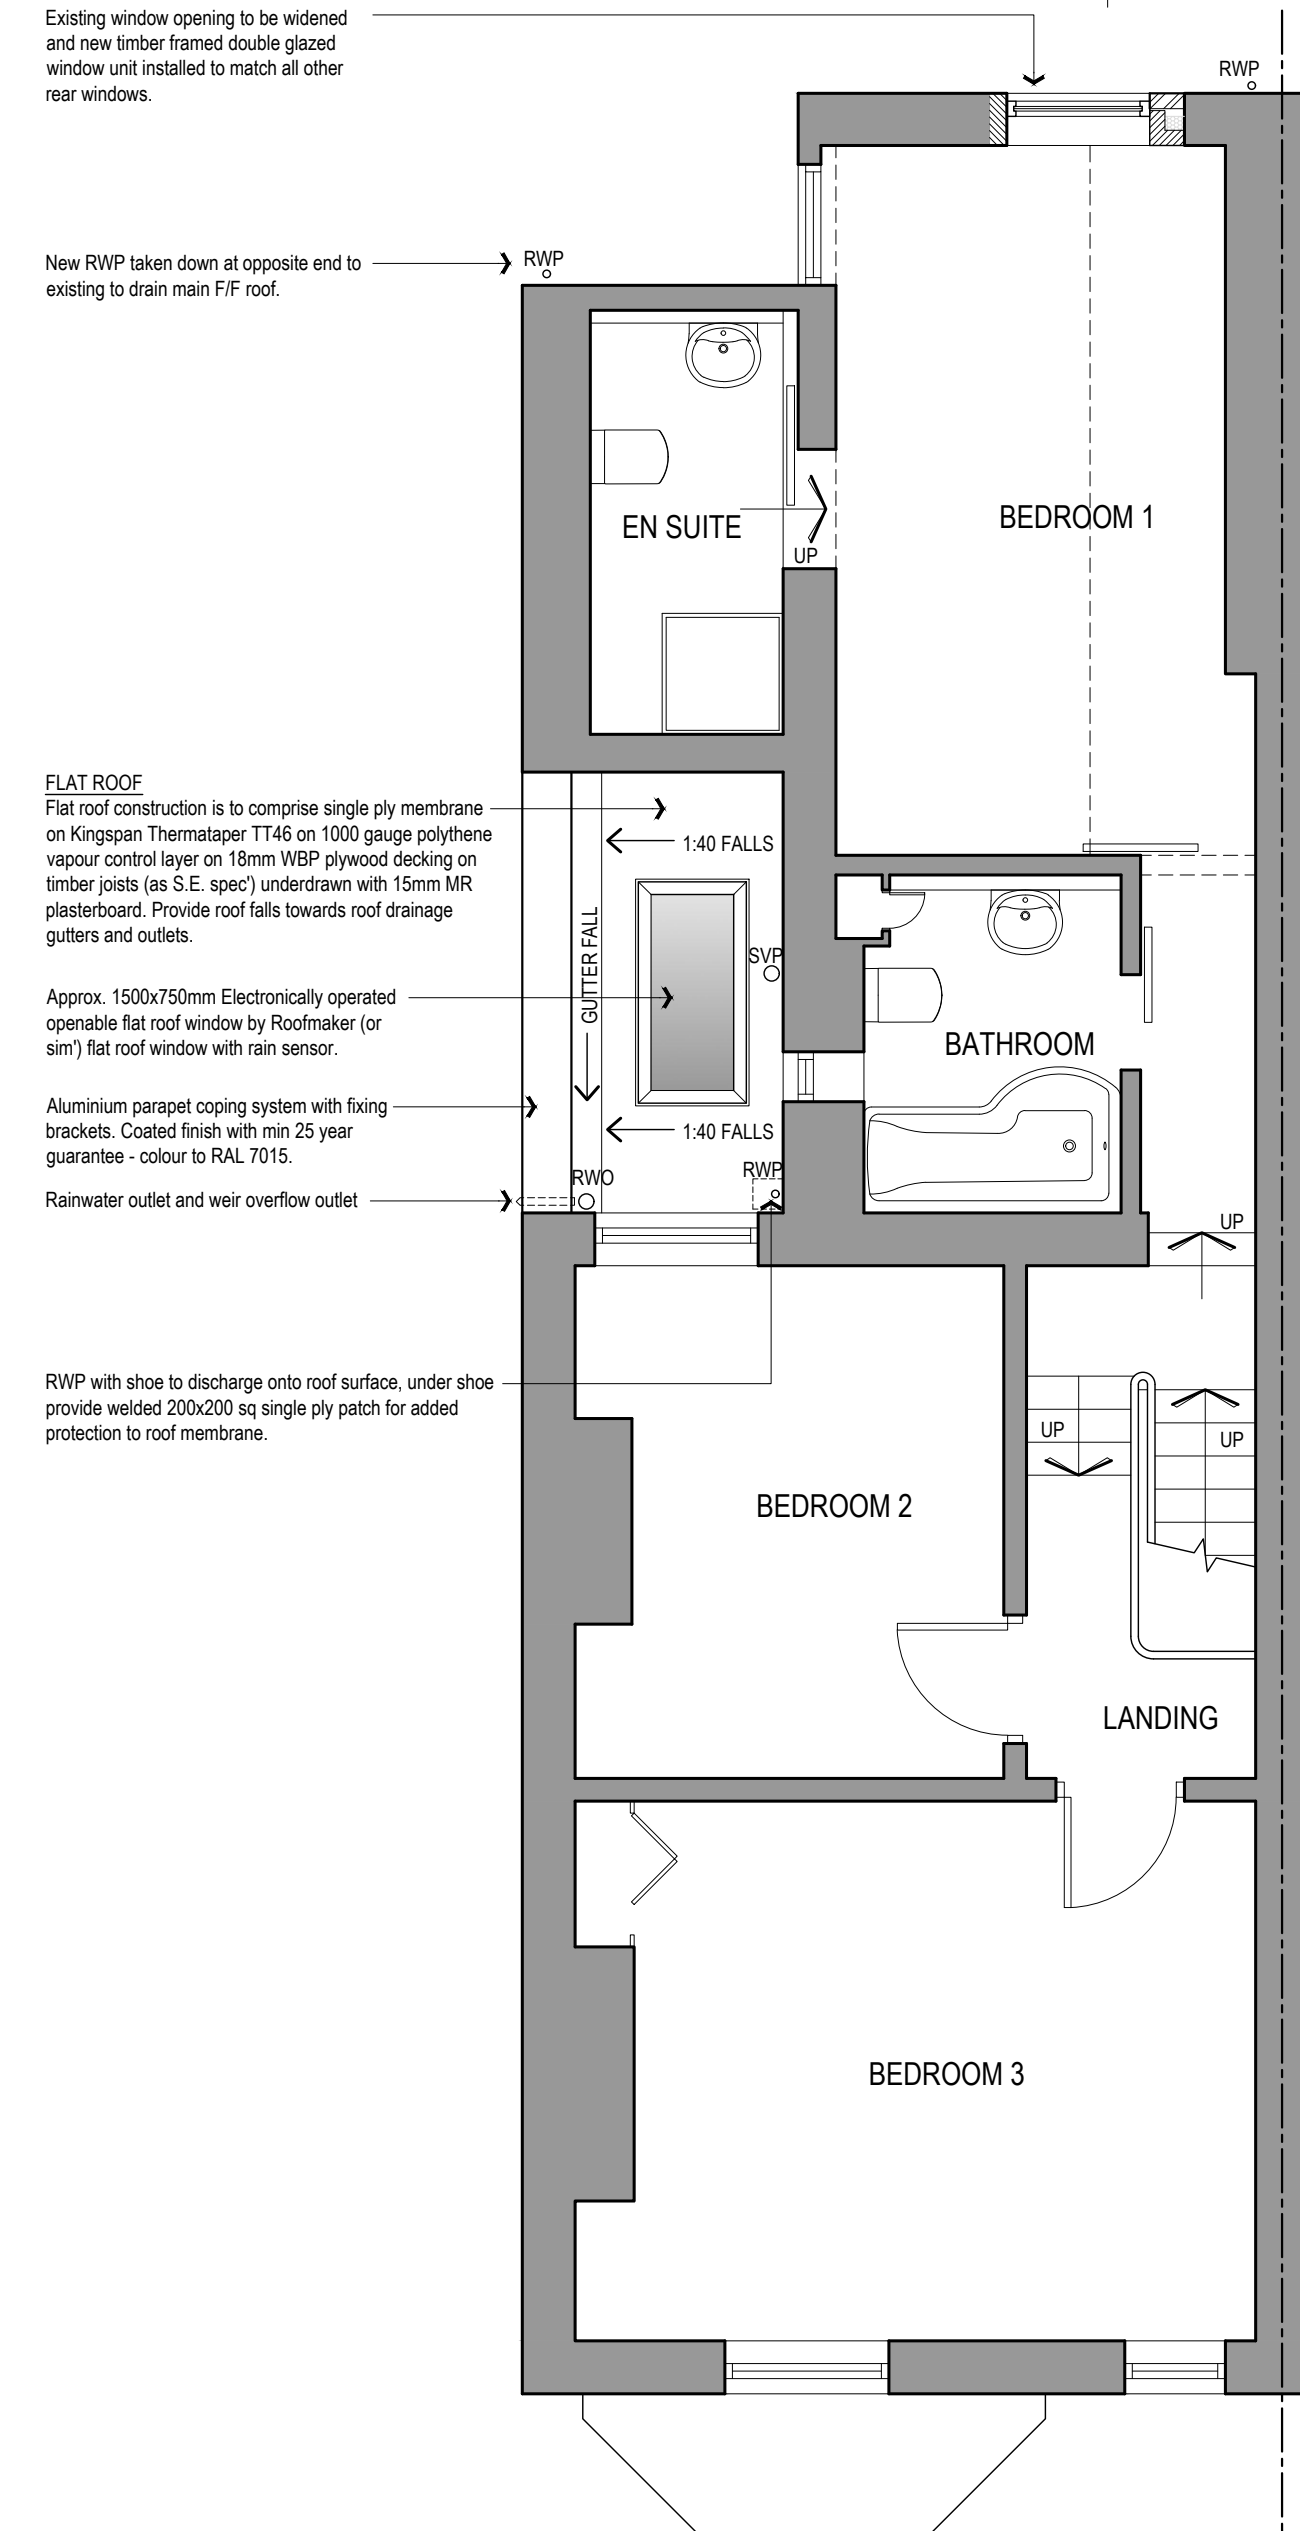

PROPOSED FIRST FLOOR PLAN
1:50@A1

- ALL DIMENSIONS AND LEVELS ARE TO BE CHECKED ON SITE.
- ANY DISCREPANCIES ARE TO BE REPORTED TO CUBE ARCHITECTURE AND DESIGN BEFORE ANY WORK COMMENCES.
- THIS DRAWING SHALL NOT BE SCALED TO ASCERTAIN ANY DIMENSIONS. WORK TO FIGURED DIMS ONLY.
- THIS DRAWING SHALL NOT BE REPRODUCED WITHOUT EXPRESS WRITTEN PERMISSION FROM CUBE ARCHITECTURE AND DESIGN.
- TITLE OVERLAY DRAWINGS AND OWNERSHIP BOUNDARIES ARE PRODUCED USING ALL REASONABLE ENDEAVOURS. CUBE ARCHITECTURE AND DESIGN CANNOT BE RESPONSIBLE FOR THE ACCURACY OR SCALE DISCREPANCY OF BASE PLANS SUPPLIED TO THEM.

A	Drawing files corrected	31.08.21	DMR
Rev	Description	Date	By
Status:			
PLANNING			
Client:			
MS S DA SILVA			
Contract:			
PROPOSED DOMESTIC EXTENSION			
7 CHEQUERS ROAD			
CHORLTON, MANCHESTER			
Drawing:			
PROPOSED PLANS AND ELEVATIONS			
Drawing No:	Revision:	Scales:	
AS759-02	A	1:50@A1	
Drawn:	Checked:	Date:	
DMR		JUL '21	