


Note: Refuse Example
41 Litre each
380mm Width
550mm Depth

Note: The establishments are two separate businesses.

- Green Area = Cafe/ Drinking Establishment (Ground Floor Only)
- Pink = Bar A4 & Cold Food A3 (1, 2nd floor) No business reference or correlation will occur between the establishments.

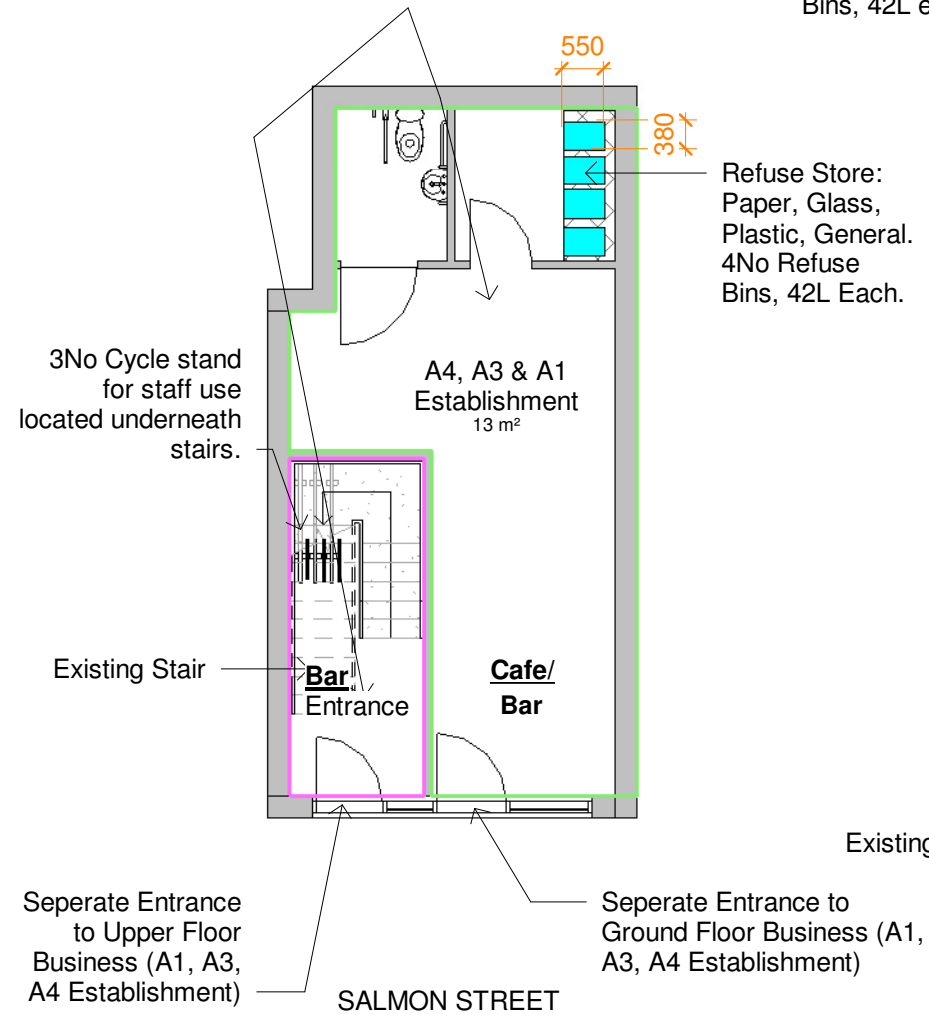

Proposed GF Plan
1 : 100


Bar Service

Refuse Store:
Paper, Glass,
Plastic, General
Under Stair ,
Behind wall.
4No Refuse
Bins, 42L each.

Refuse Store:
Paper, Glass,
Plastic, General.
4No Refuse
Bins, 42L Each.


Existing Stair

Proposed Level 1
1 : 100

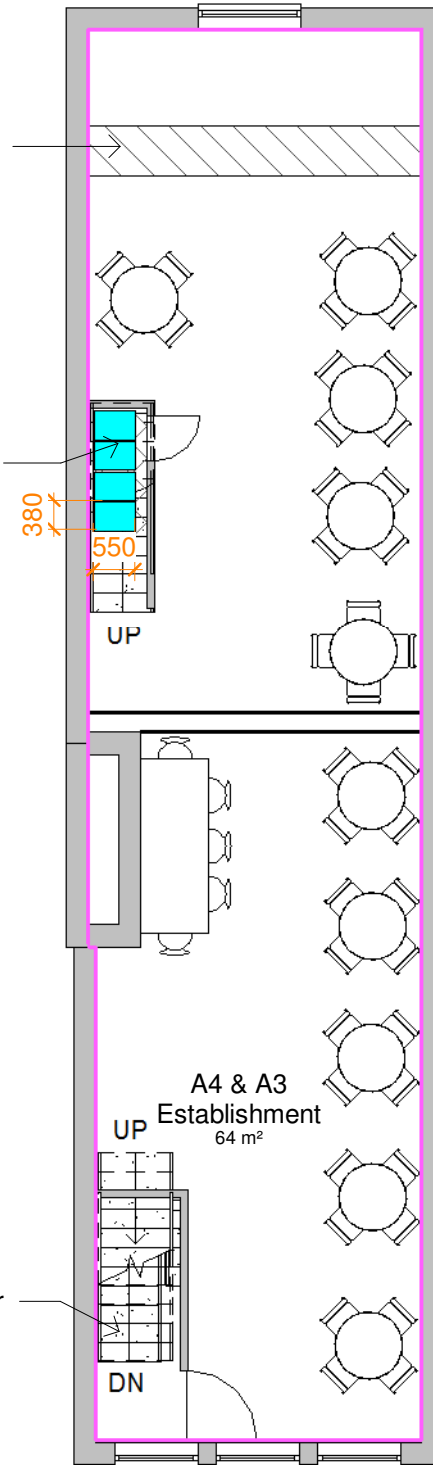

Proposed Ventilation
located on existing roof
level. Not visible from
street view.

Proposed Level 2
1 : 100

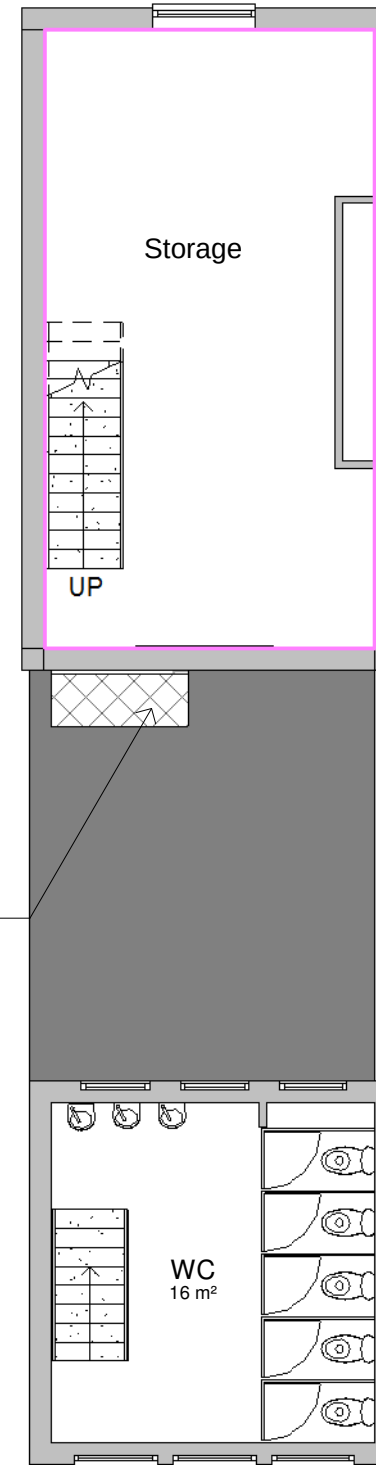


Notes:

All dimensions are in millimetres unless stated otherwise. No dimensions to be scaled from drawings. All dimensions to be checked on site prior to manufacture.

Any discrepancies between drawings and site conditions are to be reported to the contract manager.

The drawing information is for general purpose only and is not intended nor shall be used for engineering designs.

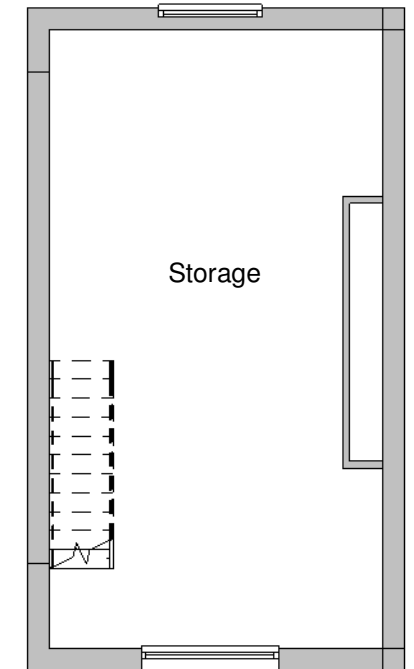

Proposed Level 3
1 : 100

dwg status:

dwg title: Proposed Floor Plans

job title: 1 Salmon Street, Manchester, M4 4AA

scale: 1 : 100 @ A3 drawn:
date: 12/08/16 job no:

dwg no: A103 rev: B