
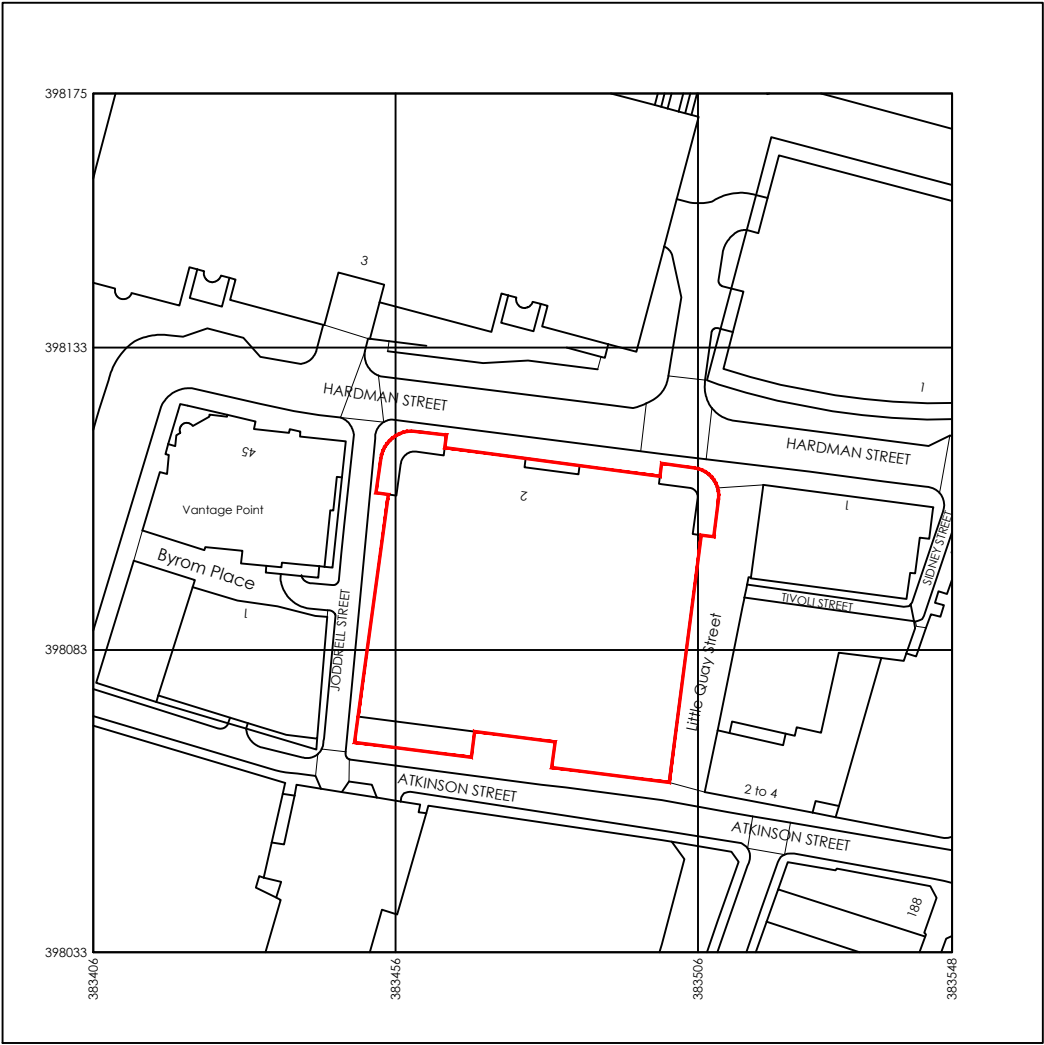


2 HARDMAN STREET

PLANNING APPLICATION FOR ENTRANCE REFURBISHMENT - SITE PLAN / BLOCK PLAN - 1:200

This drawing is the property of bluesky Design and must not be copied or otherwise reproduced. All dimensions must be checked on site before commencing work. This drawing was produced using AutoCAD 2019.

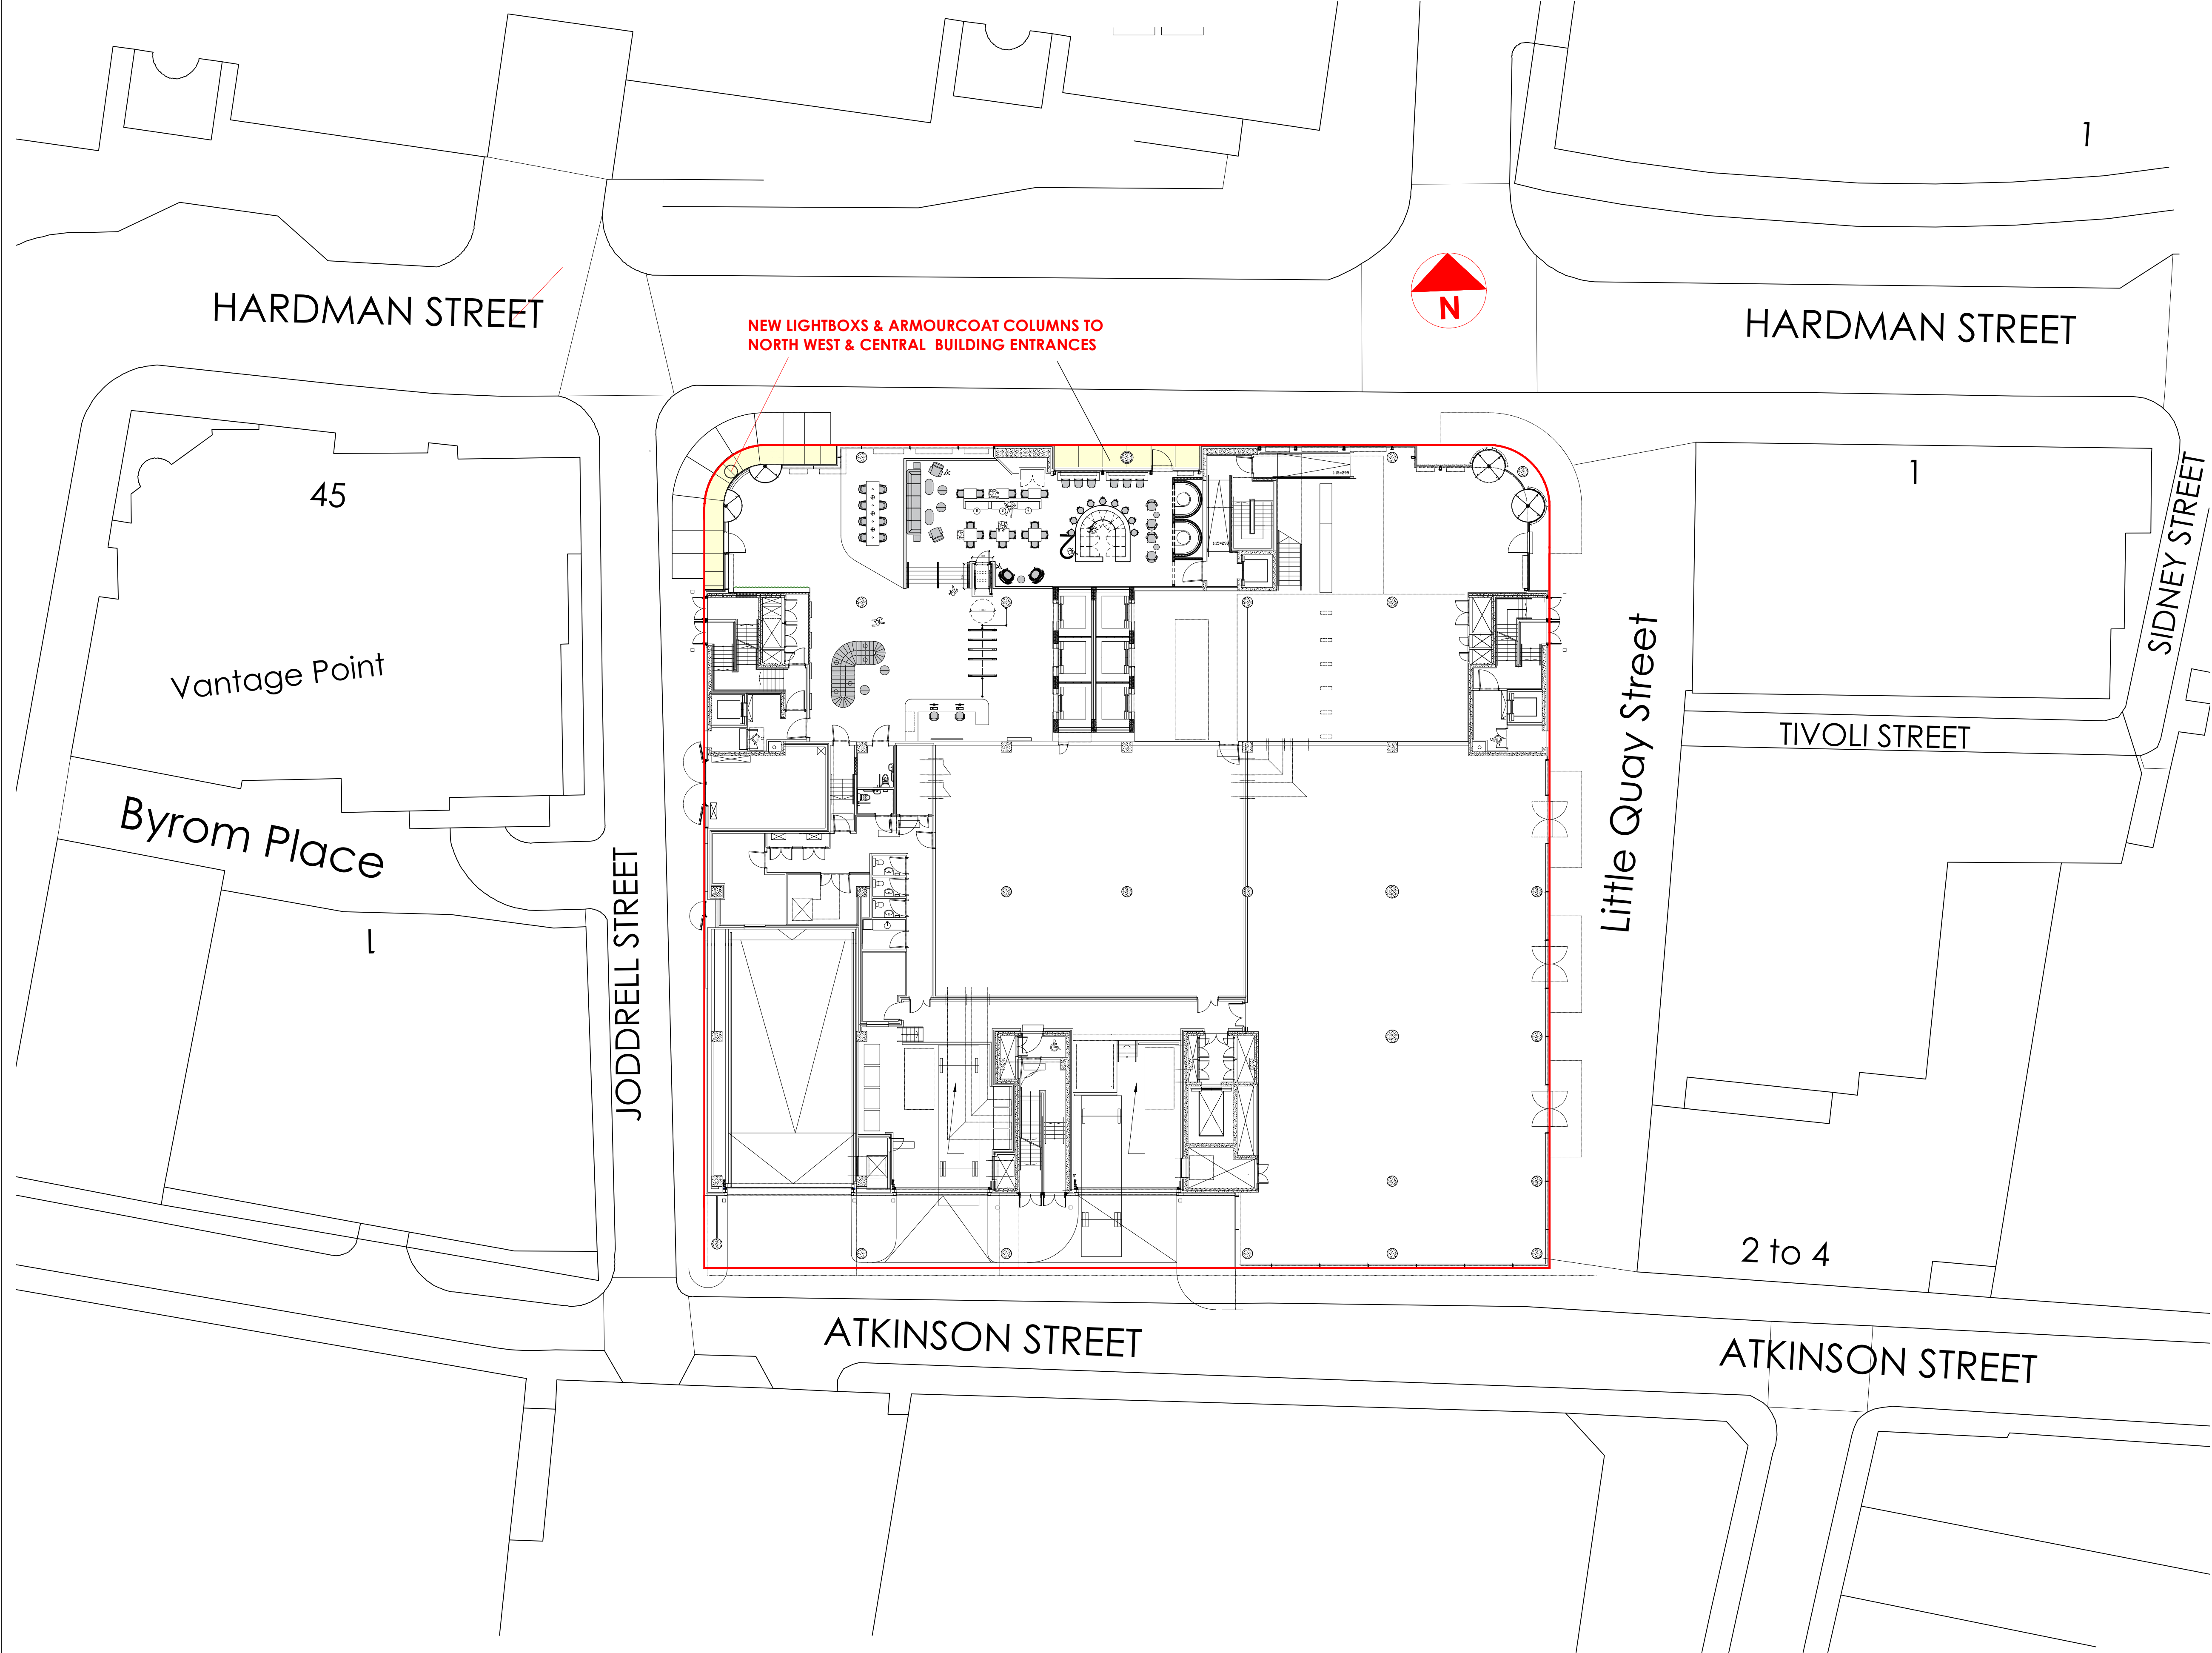

SITE LOCATION PLAN
2 HARDMAN ST, MANCHESTER M3 3HF
4 HECTARES @ SCALE 1/1250

Rev	Date	Description	Initials
C	27.05.21	Issued For Tender	PB
B	22.04.21	Works to Middle entrance added	PB
A	24.03.21	First Issue of Planning	PB

FOR TENDER

Client:

HANSA INVEST

Project:

CAT A REFURBISHMENT
PLANNING APPLICATION

Address:

2 HARDMAN STREET
MANCHESTER, M3 3HF

Drawing Title:

ENTRANCE REFURBISHMENT
BLOCK & SITE LOCATION PLAN

Date:

01.04.2021

Project Number:

1198

Scale:

1:200@A1 / 1:1250@A1

Drawn by:

PB

Drawing Number:

1198-PL-PR-03C

SITE BLOCK PLAN-ENTRANCE REFURBISHMENT LOCATION
2 HARDMAN STREET, MANCHESTER, M3 3HF - SCALE 1/200

