



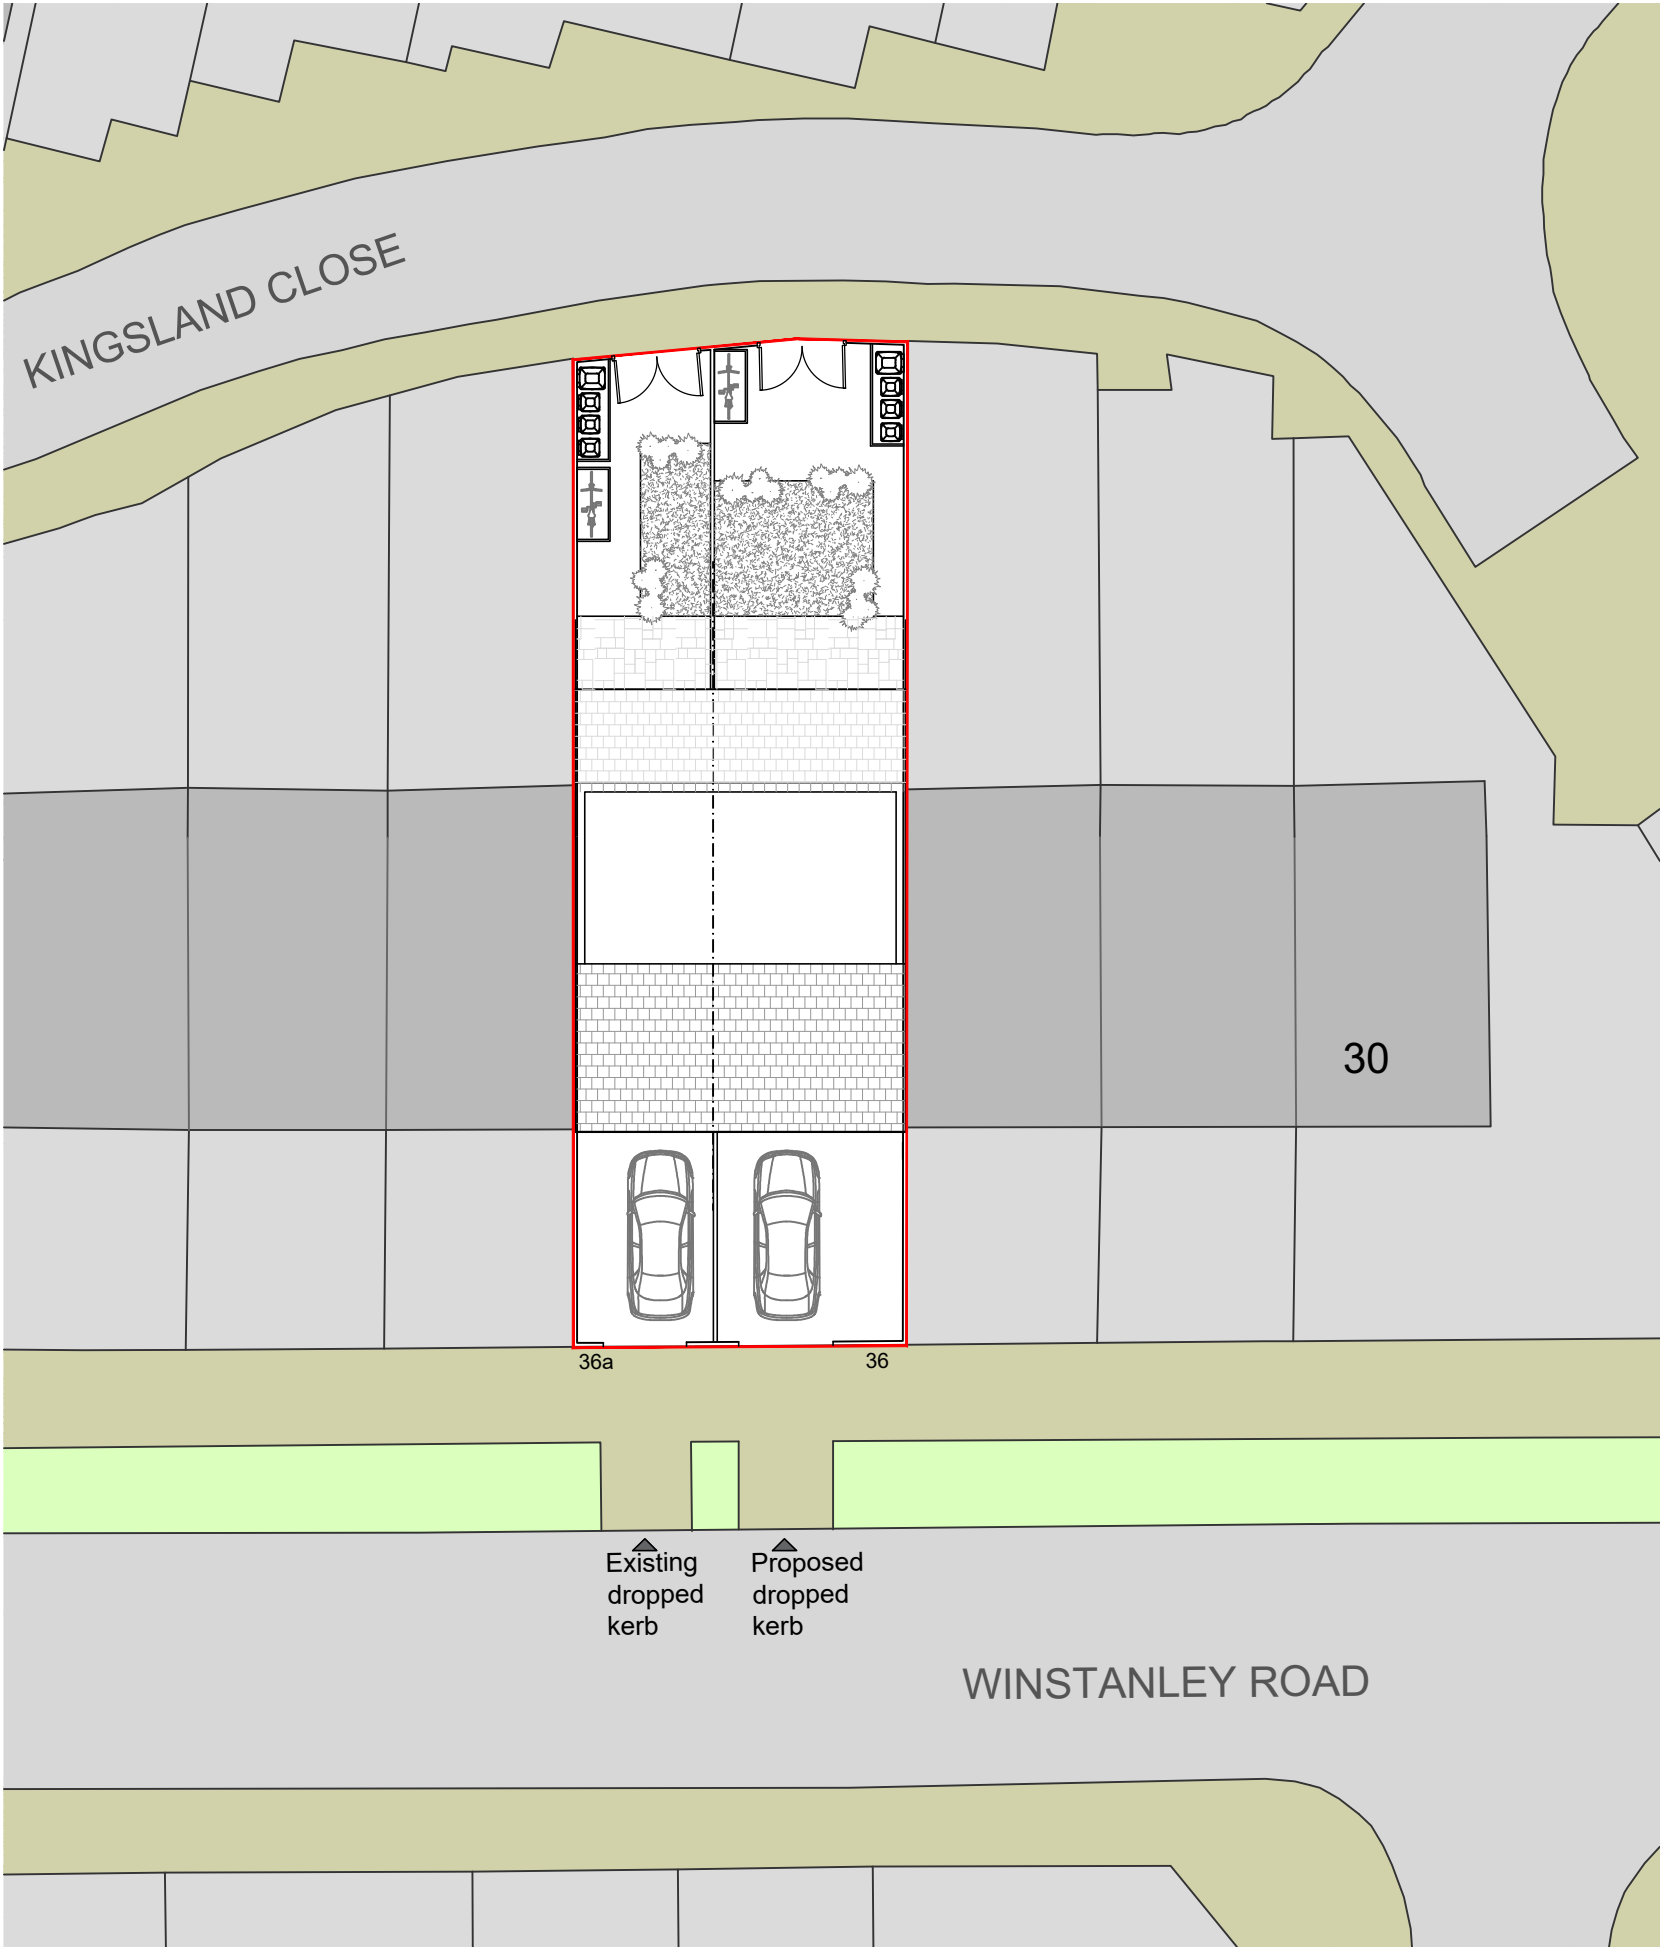

GA Proposed Site Plan 1:200

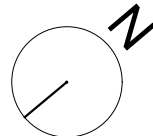

Bin Store Precedent



Cycle Storage Precedent

Rev	Description	Date	Dr by	App by



Architecture on Demand Ltd.
Manchester
United Kingdom

T 07946420007
E hello.aod@outlook.com

client name Mr. Hritani & Mrs. Nasser		
project 36 Winstanley Road		
drawing GA Proposed Site Plan		
project number 2004101	date	scale 1:200 @ A3
drawing number PL_008	rev -	issue status PLANNING
This drawing is to be read in conjunction with all related drawings. All dimensions must be checked and verified on site before commencing any work or producing shop drawings. The originator should be notified immediately of any discrepancy. This drawing is copyright and remains the property of Architecture on Demand.		