




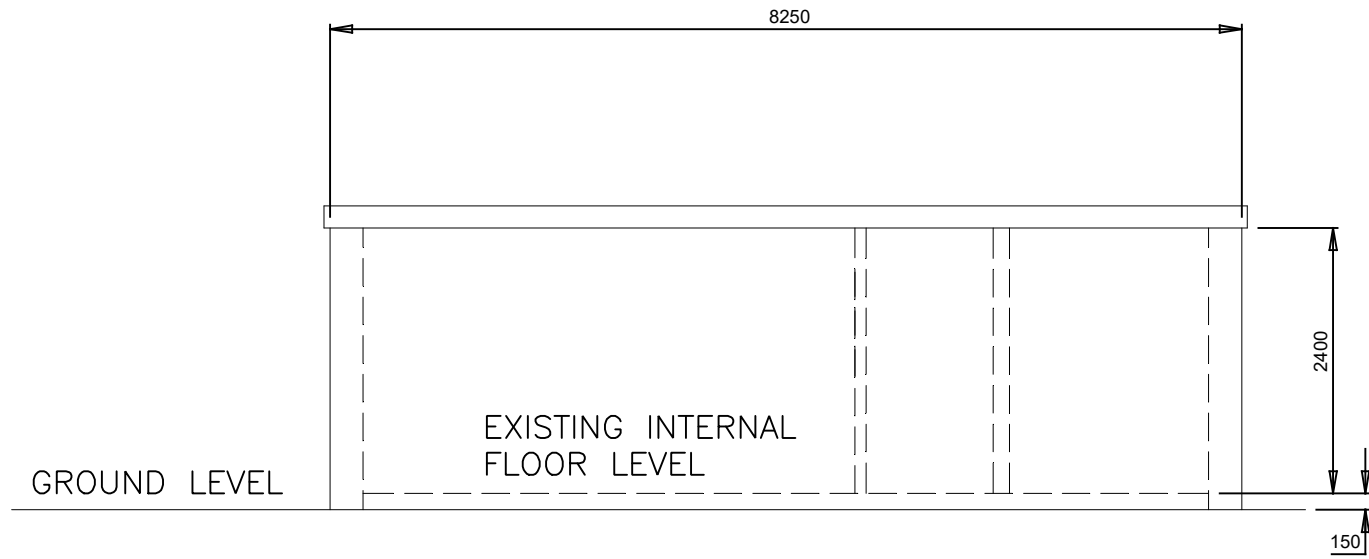


EXISTING SECTION A—A

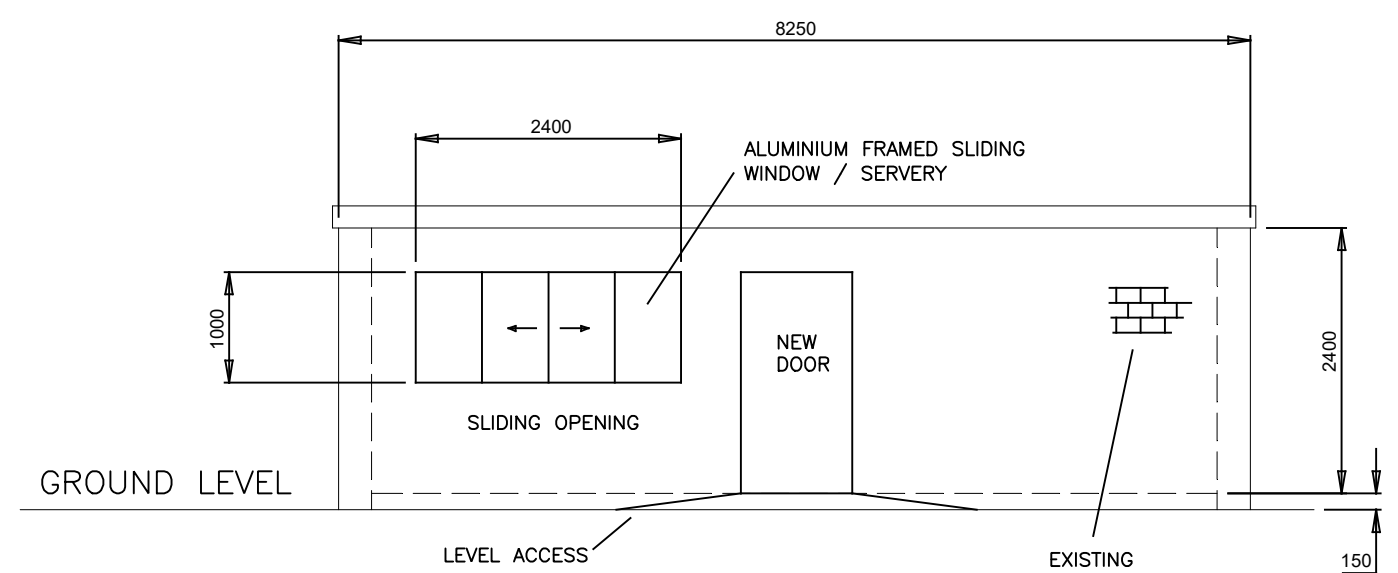

PROPOSED FRONT ELEVATION

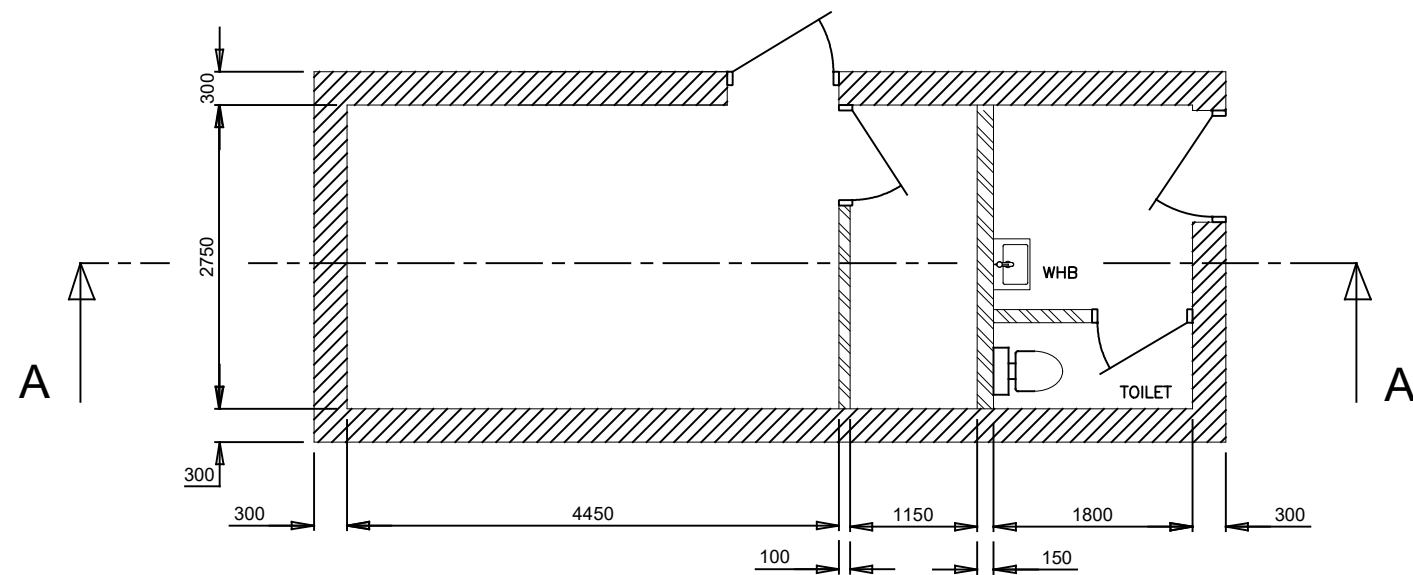

EXISTING FLOOR PLAN

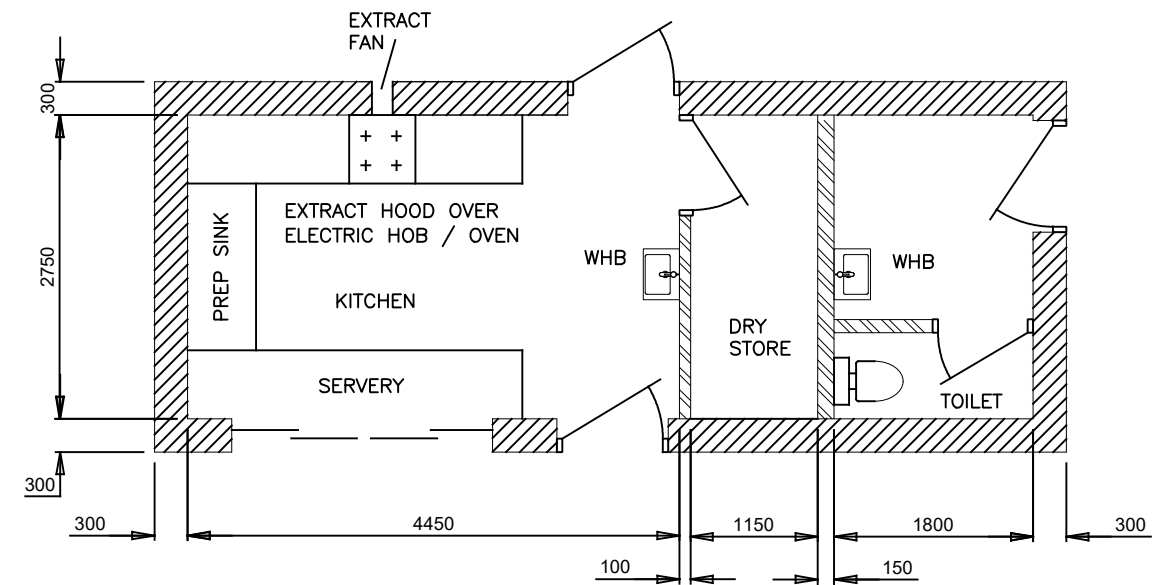

PROPOSED FLOOR PLAN

REVISION, SIG & DATE

DRN: T.G.	DATE: 5.5.21
CHD:	DATE:
APPD:	DATE:
Scale:- 1:250	DO NOT SCALE

TITLE:	PROPOSED MODIFICATION FOR CHANGE OF USE
DRAWING No.	REV.
A001-01	