




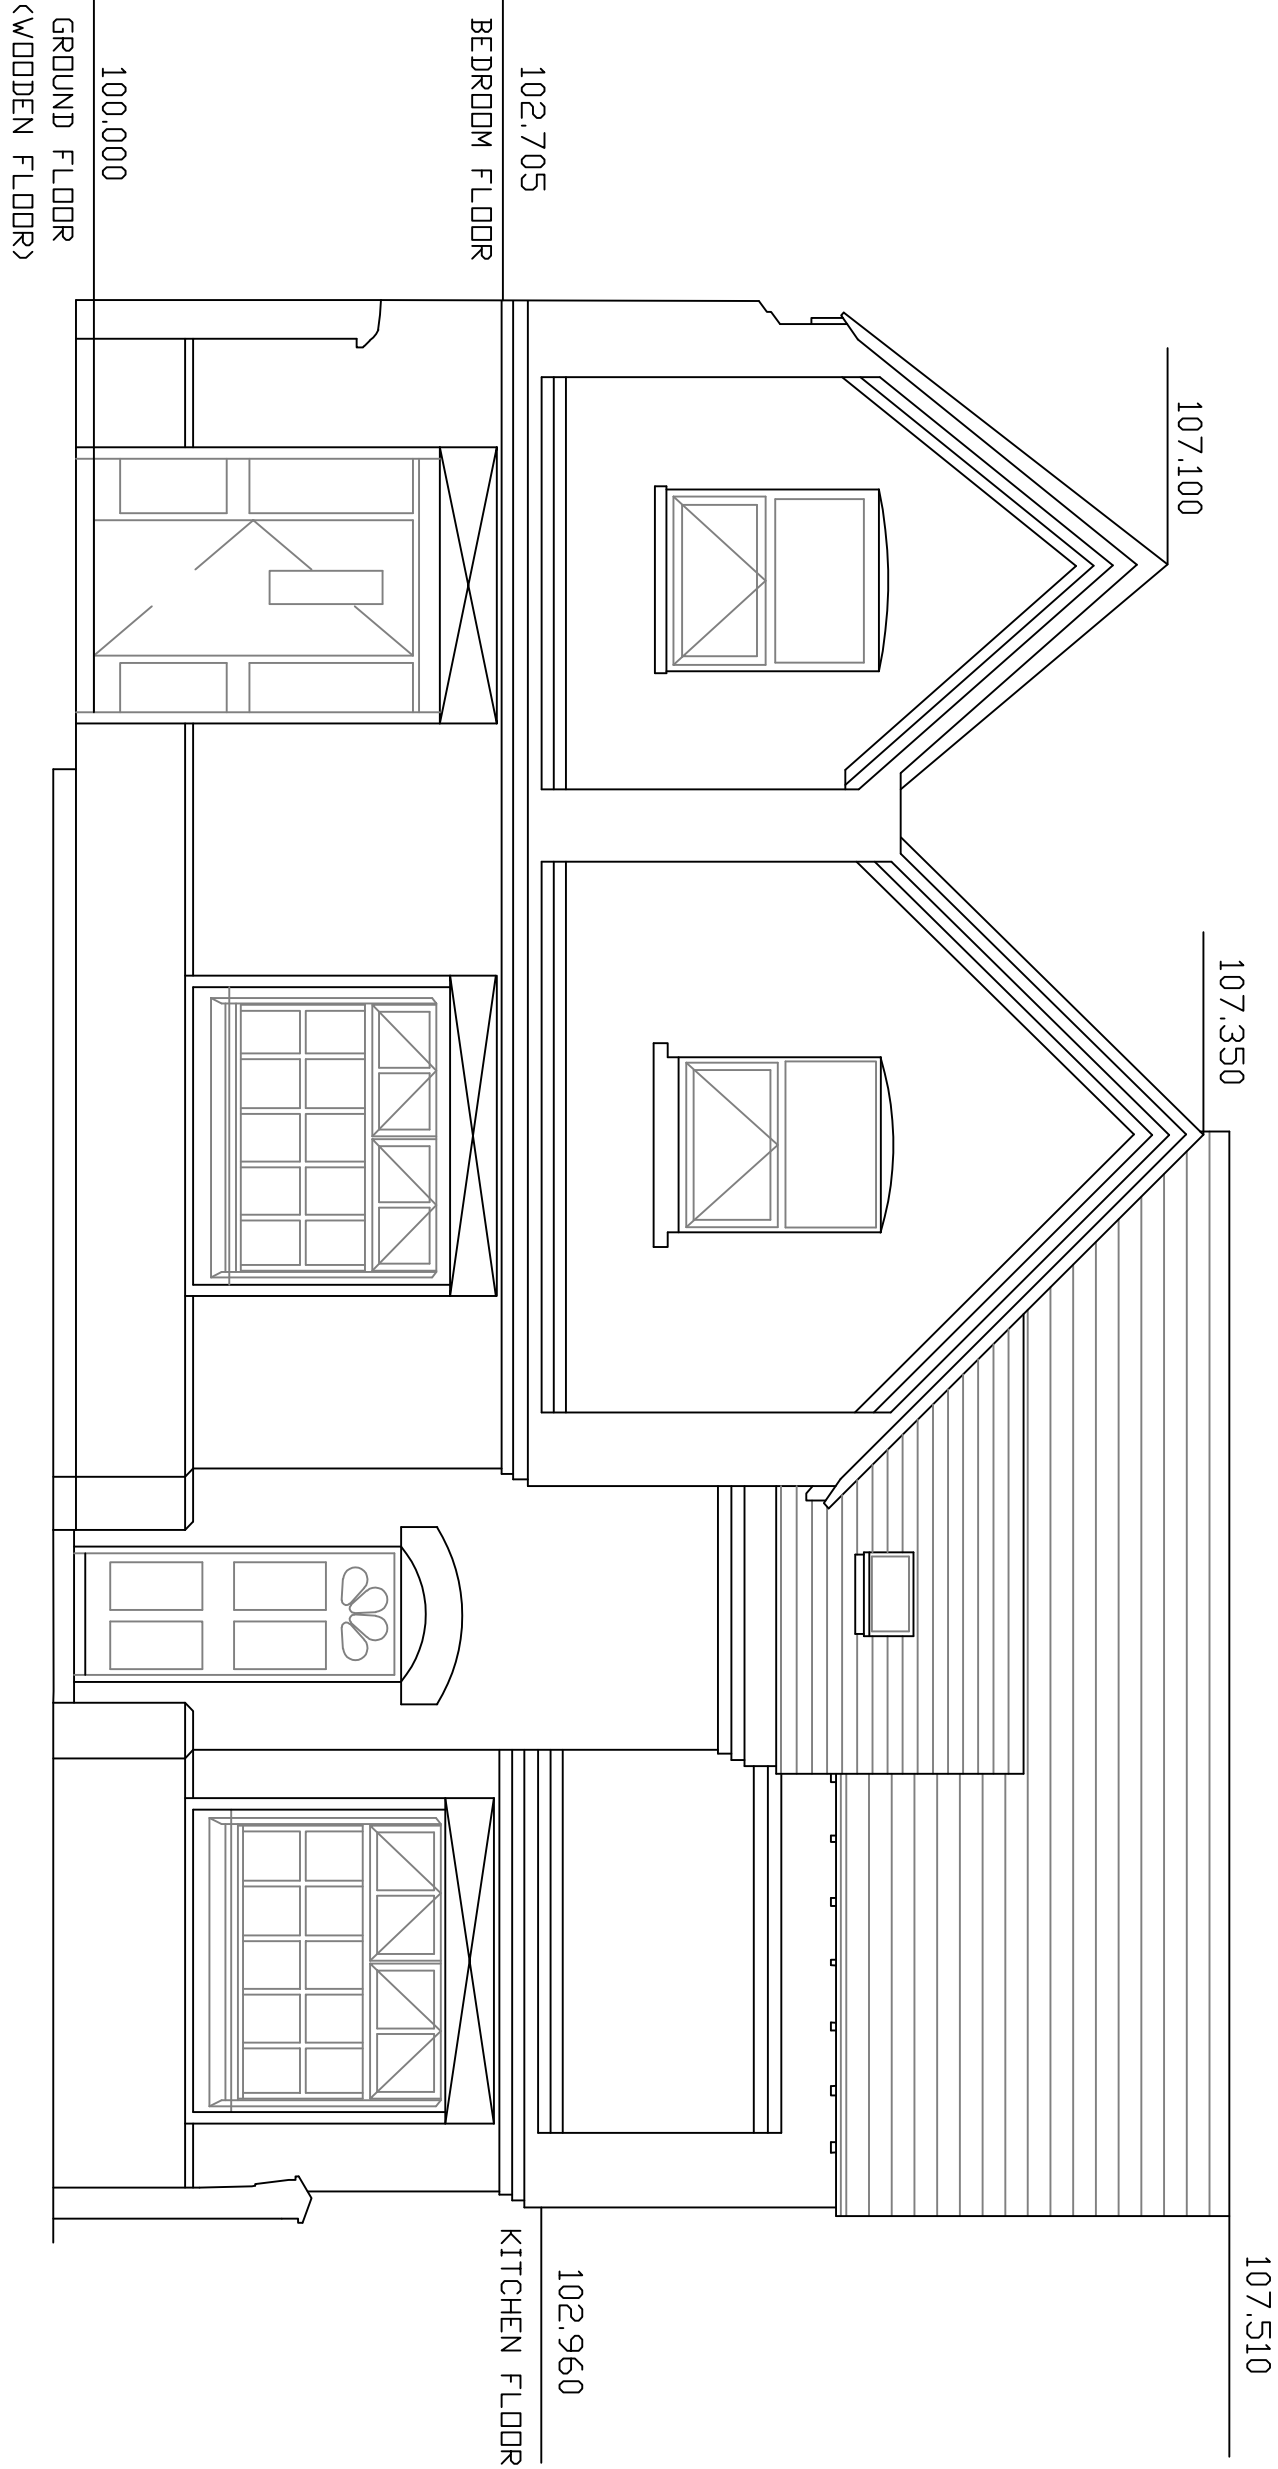


FRONT ELEVATION

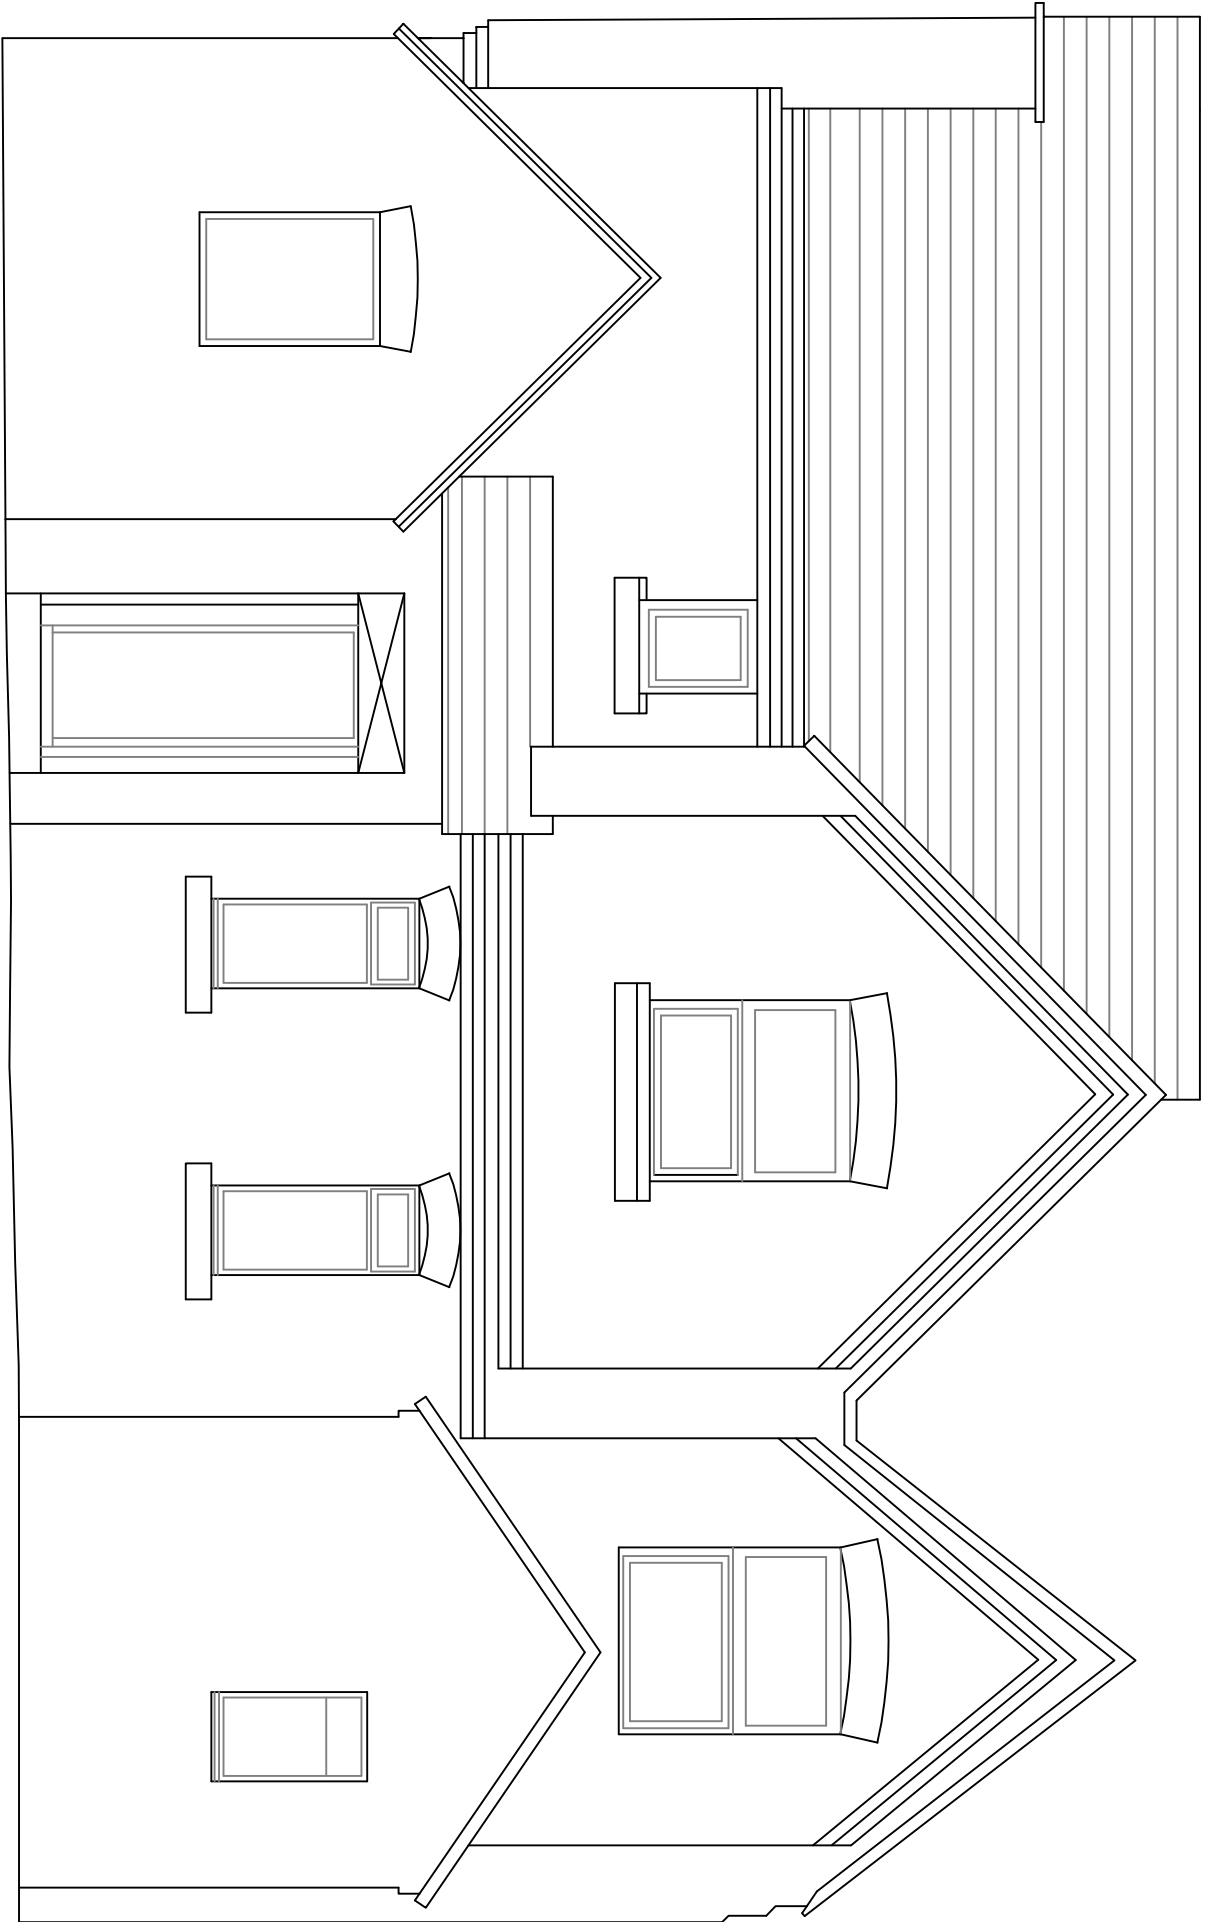


REAR ELEVATION

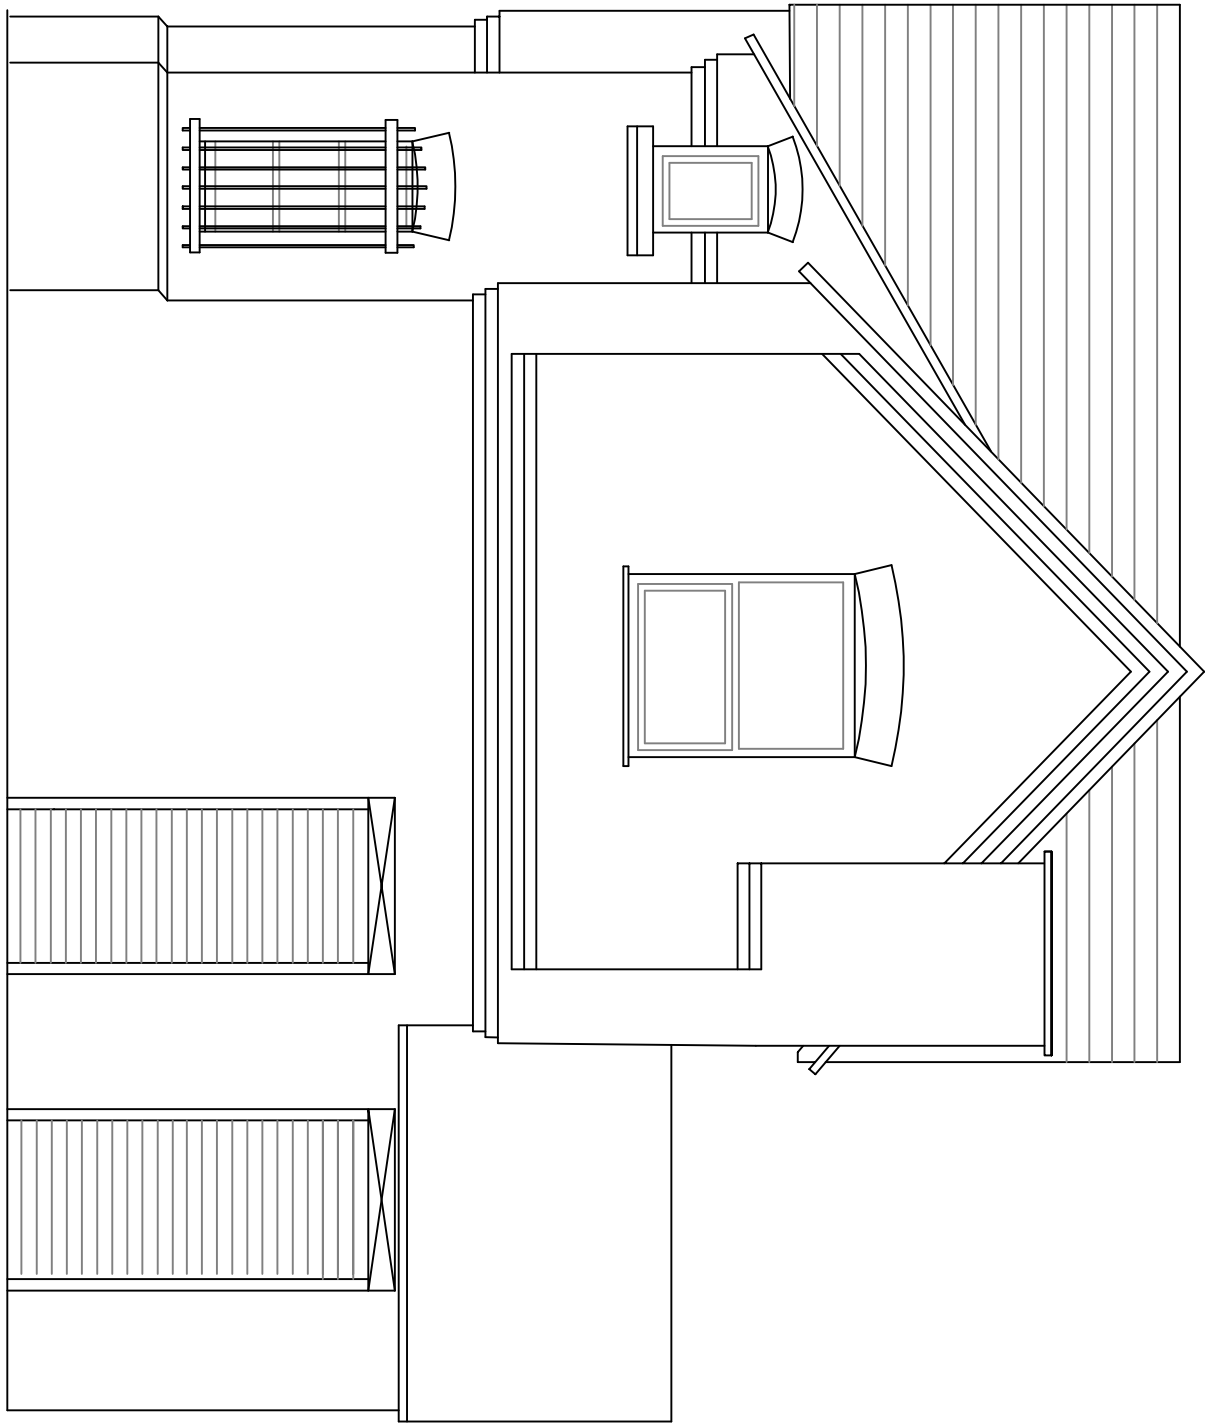


SIDE ELEVATION

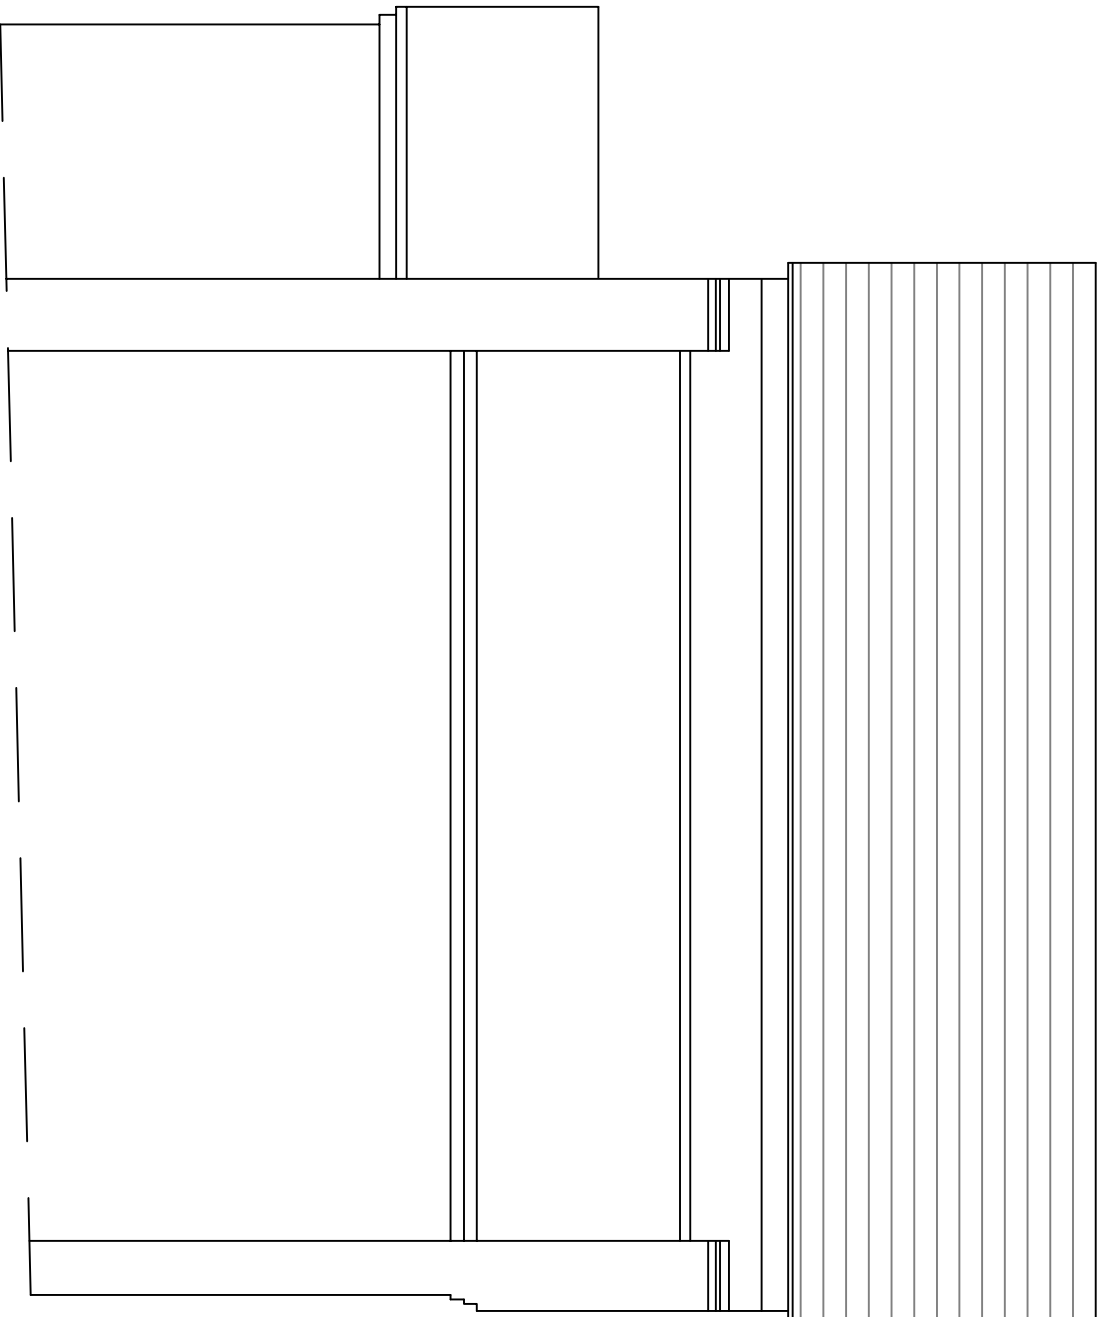


NO ACCESS TO SIDE YARD ELEVATION

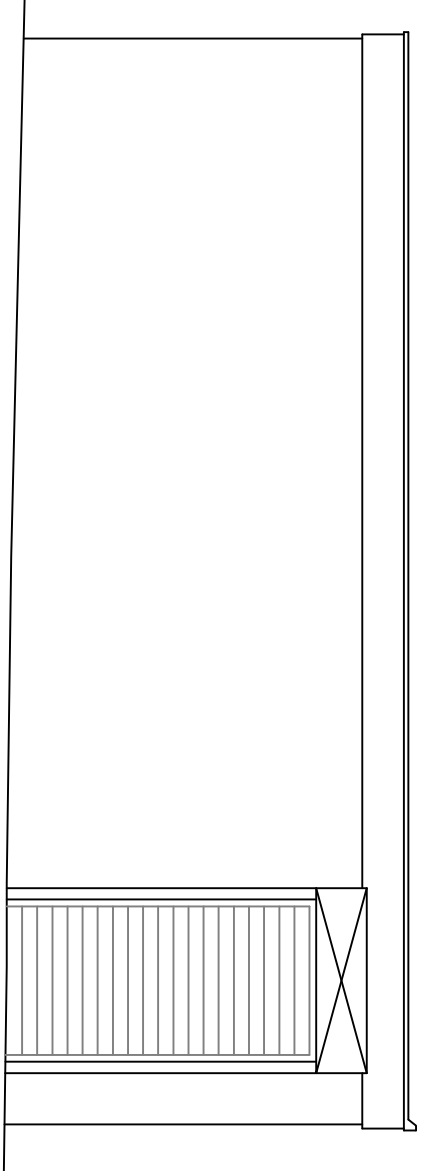


GARAGE SIDE ELEVATION

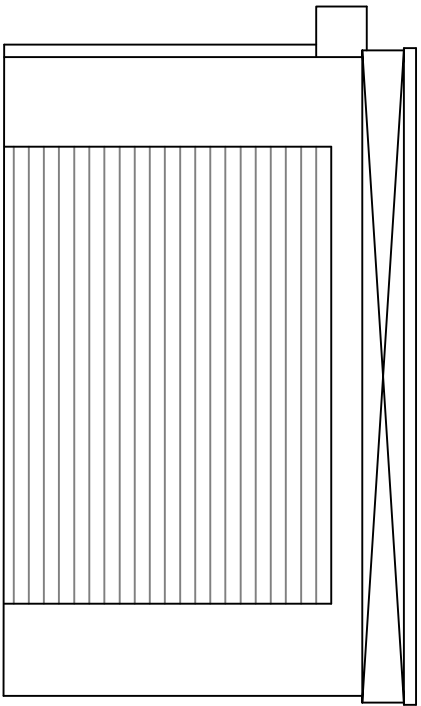

GARAGE FRONT ELEVATION

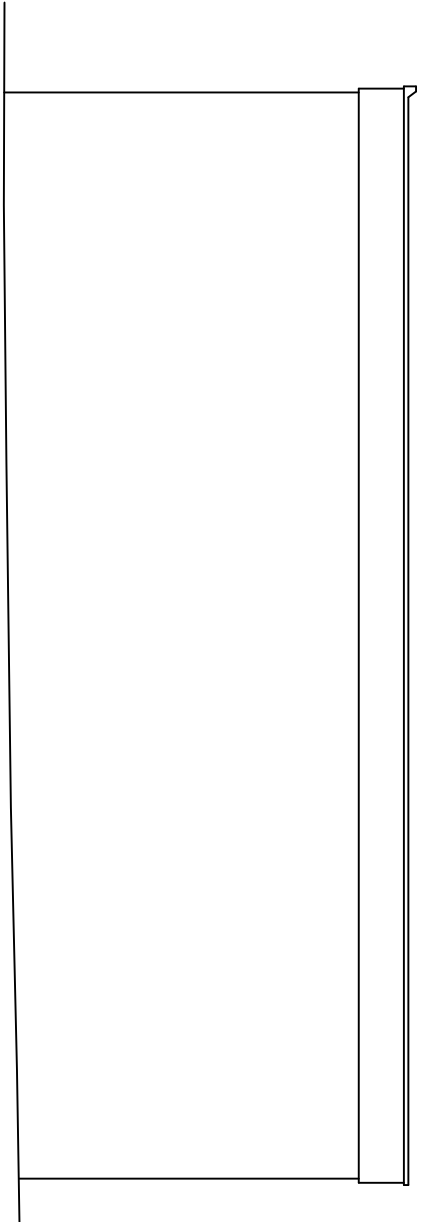

GARAGE SIDE ELEVATION

 

GARAGE REAR ELEVATION
(NO ACCESS)

Simon R Miles Chartered Architect Disbury Manchester T: 07778 137830 E: srmlsarchitect@gmail.com	Revision	Date	Revision note

Notes

Project : 42 Ladybarn Road Fallowfield	Scale : 1:50@A1 100@A3
Title : Existing Elevations	Date : 07.02.2019
Drawing number : 19.160 EX02	CAD Ref : 18-114
Issue : Client : Ms Bentley	Drawn by : SRM