



General Notes
This drawing is the property of Keltec Consultancy Ltd © and must not be copied or otherwise reproduced in any way without their specific permission. Any queries please contact the practice. All measurements must be checked on site before commencement of works. No dimensions are to be scaled from this drawing. Work to figured dimensions only. All works to be in accordance with the current building regulations and planning consent. If in doubt ask.

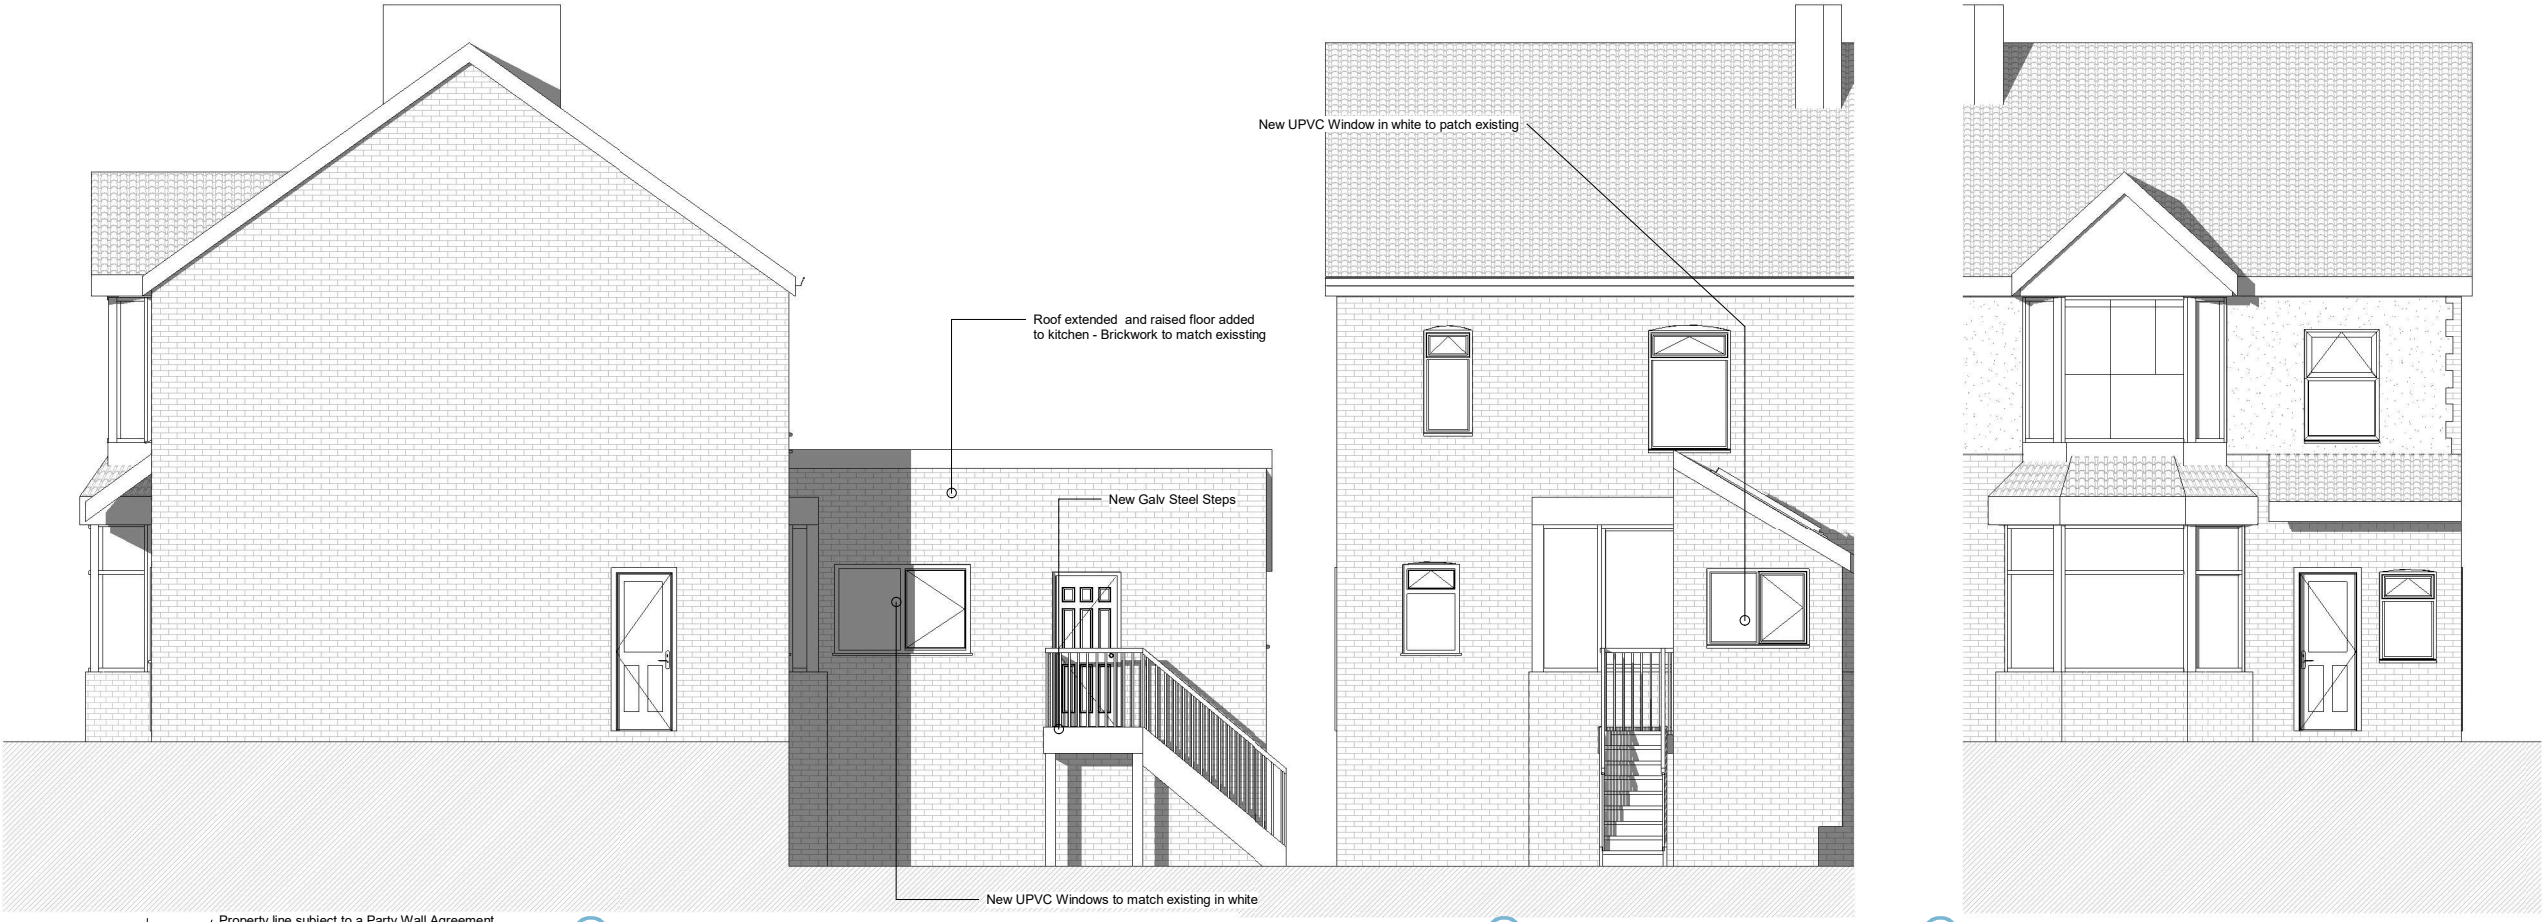


2 Proposed East Elevation

3 Proposed North Elevation

4 Proposed South Elevation

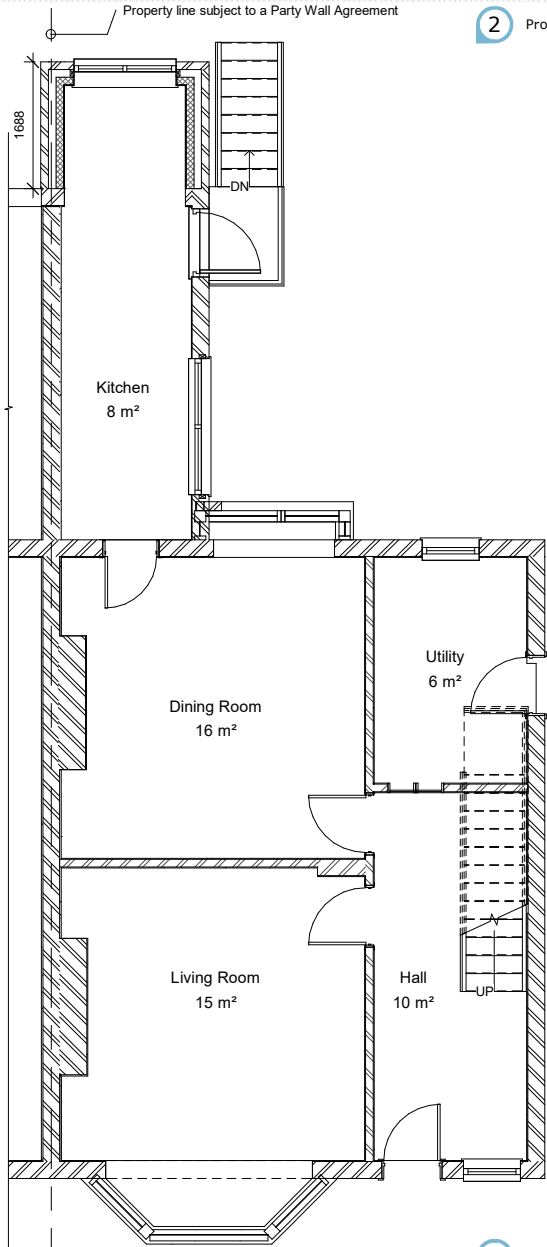

1 00- Proposed Ground F Floor Level

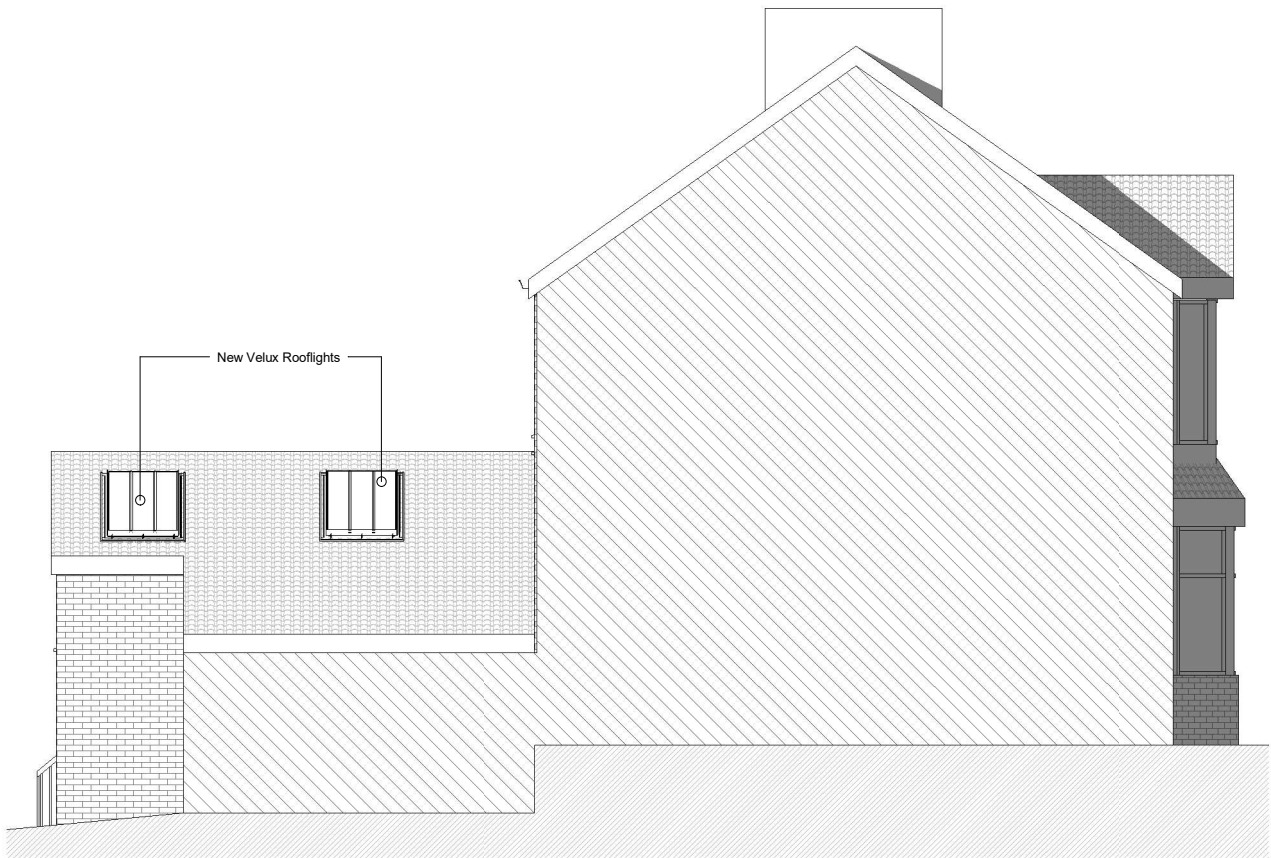

5 Proposed West Elevation



Graphic Scale 1:50 @ A1

Revision Number	Revision Description	Revision Date
-----------------	----------------------	---------------



CLIENT / PROJECT ADDRESS:
Mrs Terri Roberts
19 Kearsley Road

SHEET TITLE:
Proposed Floor Plans / Elev

Designed By:
Design Team

DATE:
21/02/2022 17:37:09

SCALE:
1 : 50

PROJECT NUMBER:
1105

PHASE:
Planning

DRAWING NUMBER:
Kel_007-A1

REV:



Architecture • Design • Planning
116 Duke Street, Liverpool, L1 5JW, T: 07825 777 059
E: projects@keltecconsultancy.com
www.keltecconsultancy.com