



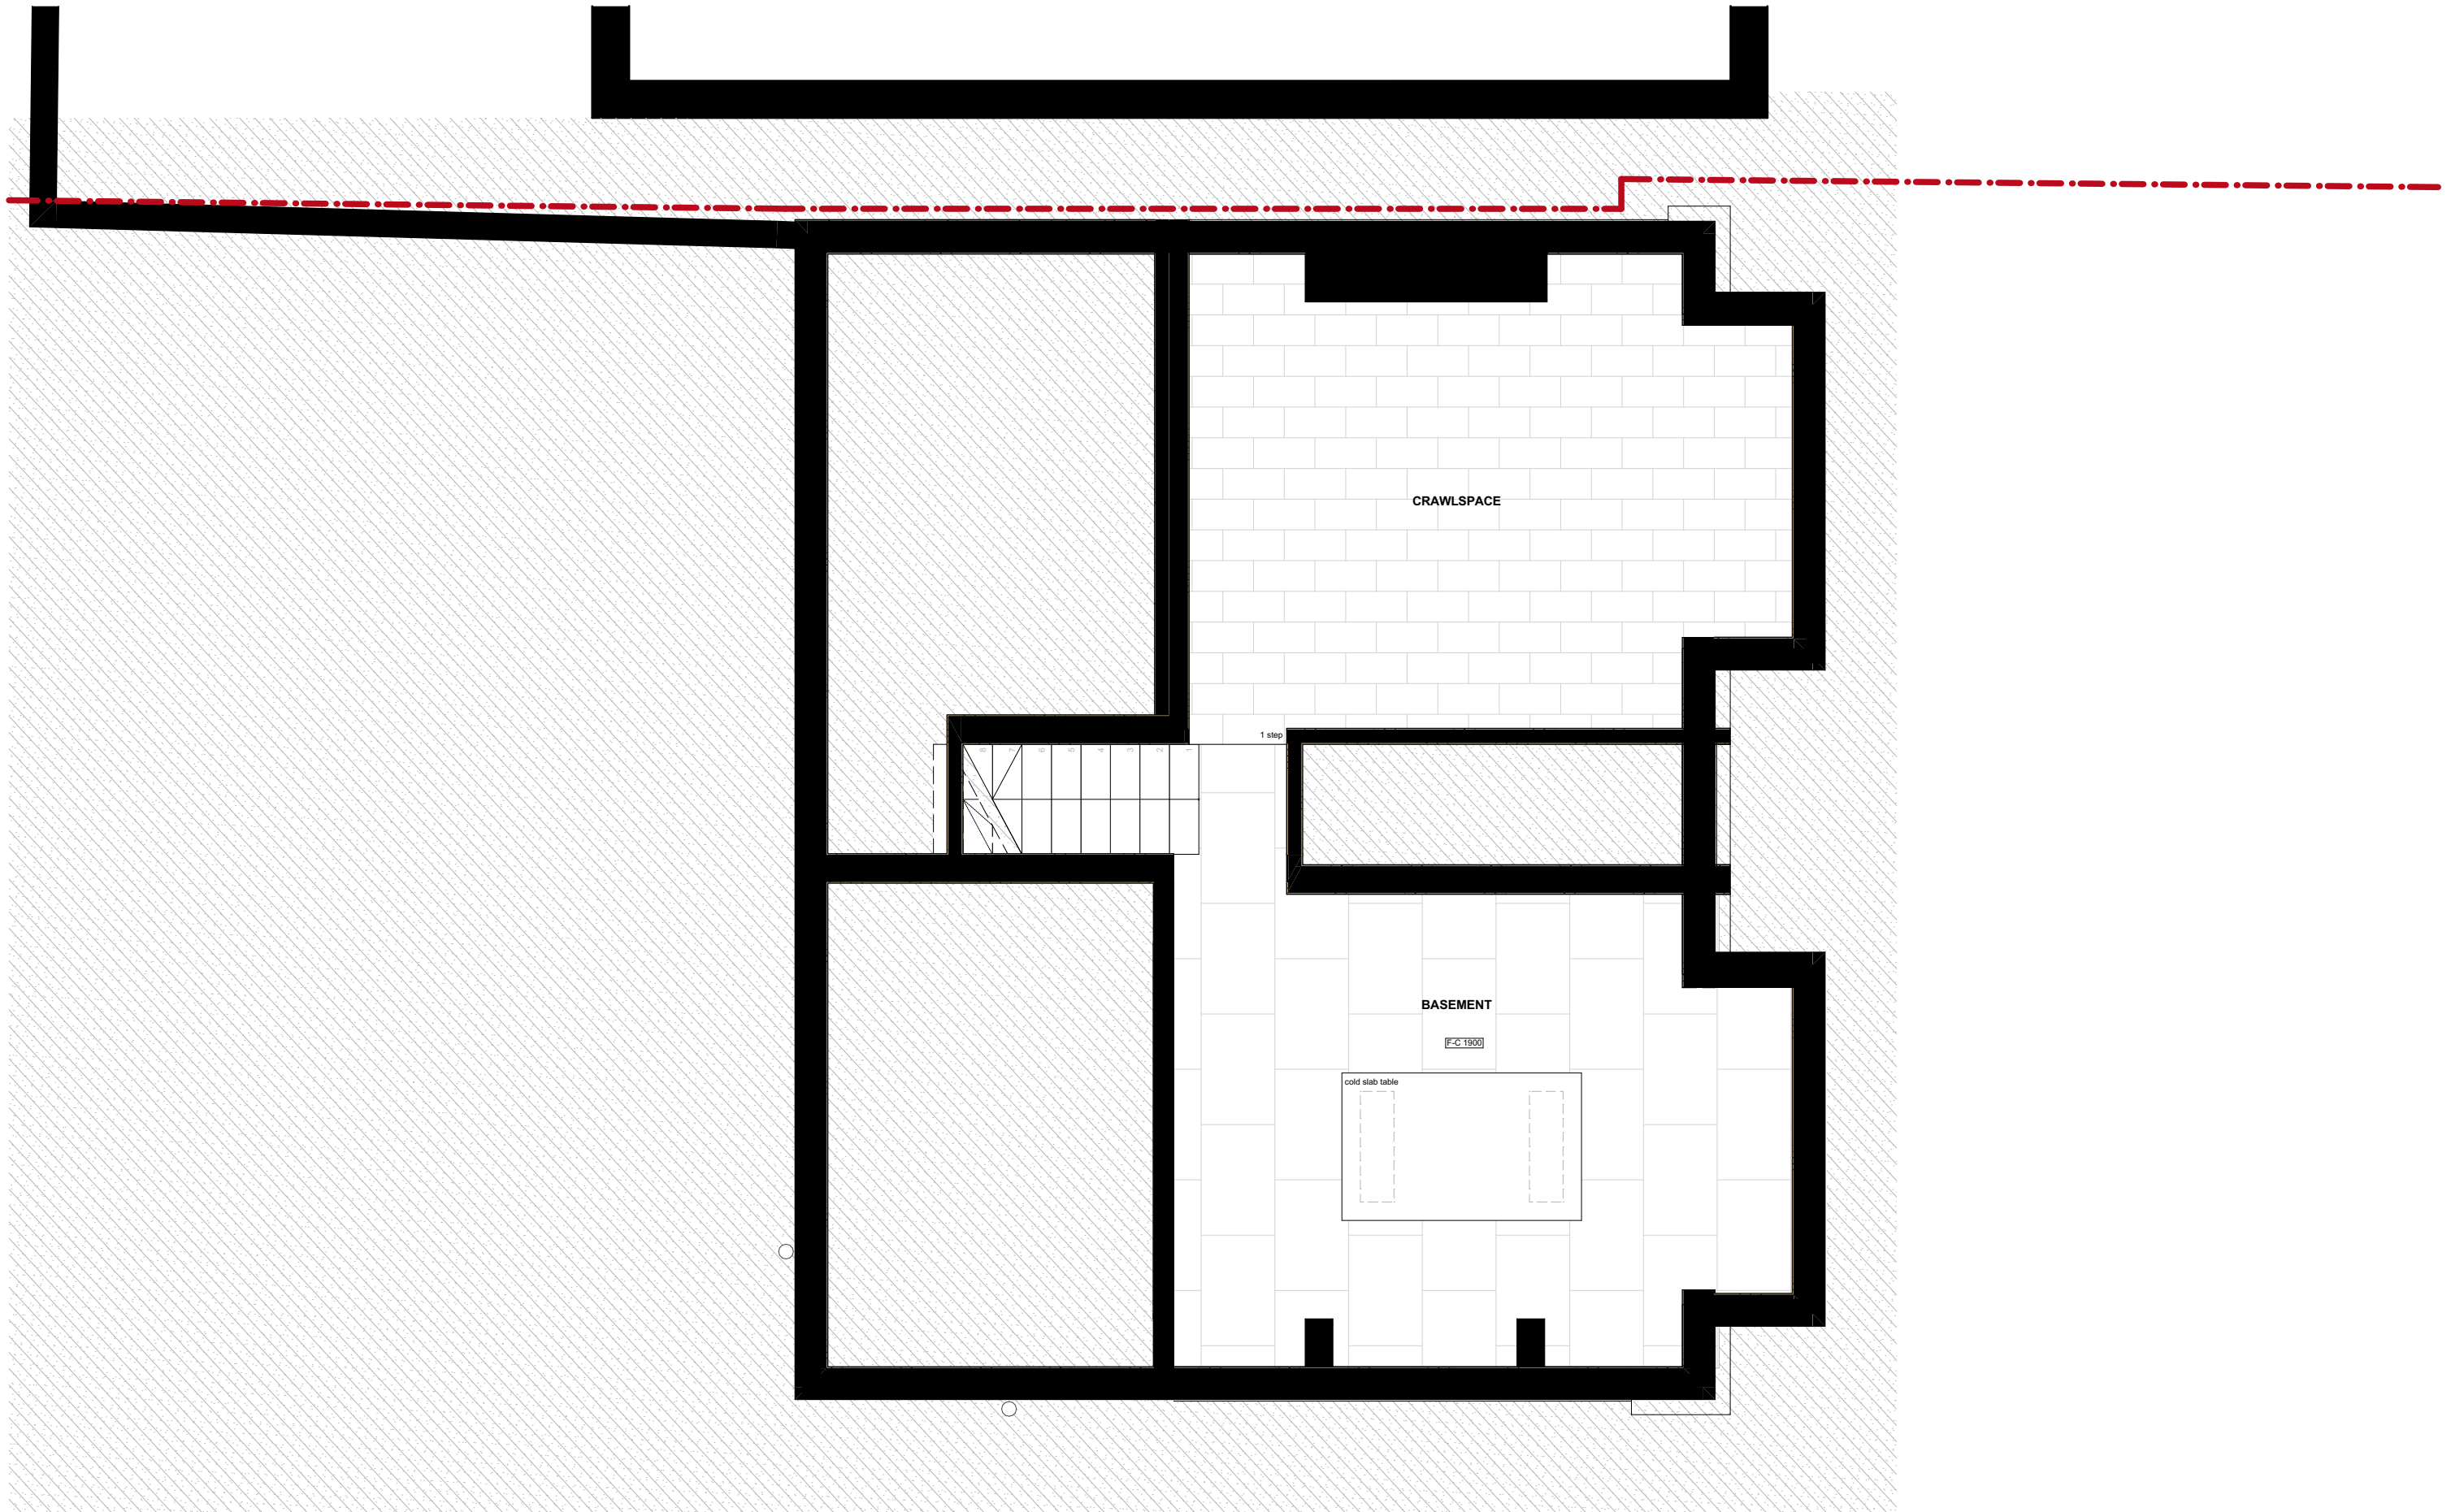

## EXISTING BASEMENT

 

**SURVEY NOTE:** existing site plan, position, size and species of all surrounding buildings, trees and vegetation are **UNSURVEYED** and are for indicative purposes only.

### 20\_003\_05\_Existing Basement

SITE 10 RUSHFORD AVENUE, Levenshulme. CLIENT A. Rault & A. Thomas

DRAWN BY RN CONTACT 07907 338749 FURTHER INFO [www.fnarchitects.co.uk](http://www.fnarchitects.co.uk)

This drawing is the intellectual property of f(n)Architects Limited and is protected by Copyright. Not for reproduction without prior written agreement. Do not scale from this drawing. Do not rely on this drawing for purposes other than the recorded status. Contractors must be familiar with the relevant Asbestos and other site specific risk registers prior to undertaking any work contained on this drawing.

SCALE 1:50@A3

STATUS PLANNING

FIRST PRINTED 2020.10.11

*f(n)*  
ARCHITECTS