

NOTES:
● THE CONTRACTOR IS RESPONSIBLE FOR CHECKING DIMENSIONS, TOLERANCES & REFERENCES. ANY DISCREPANCY TO BE VERIFIED WITH THE ARCHITECT BEFORE PROCEEDING WITH THE WORKS.
● WHERE AN ITEM IS COVERED BY DRAWINGS OF DIFFERENT SCALES, THE LARGER SCALE DRAWING TO BE WORKED TO.
● DO NOT SCALE FROM THE DRAWING. FIGURED DIMENSIONS TO BE WORKED TO IN ALL CASES.
● THIS DRAWING TO BE READ IN CONJUNCTION WITH:




Front Elevation

Side Elevation - Garden Side


Rear Elevation - Garden Side

Side Elevation - Street Side

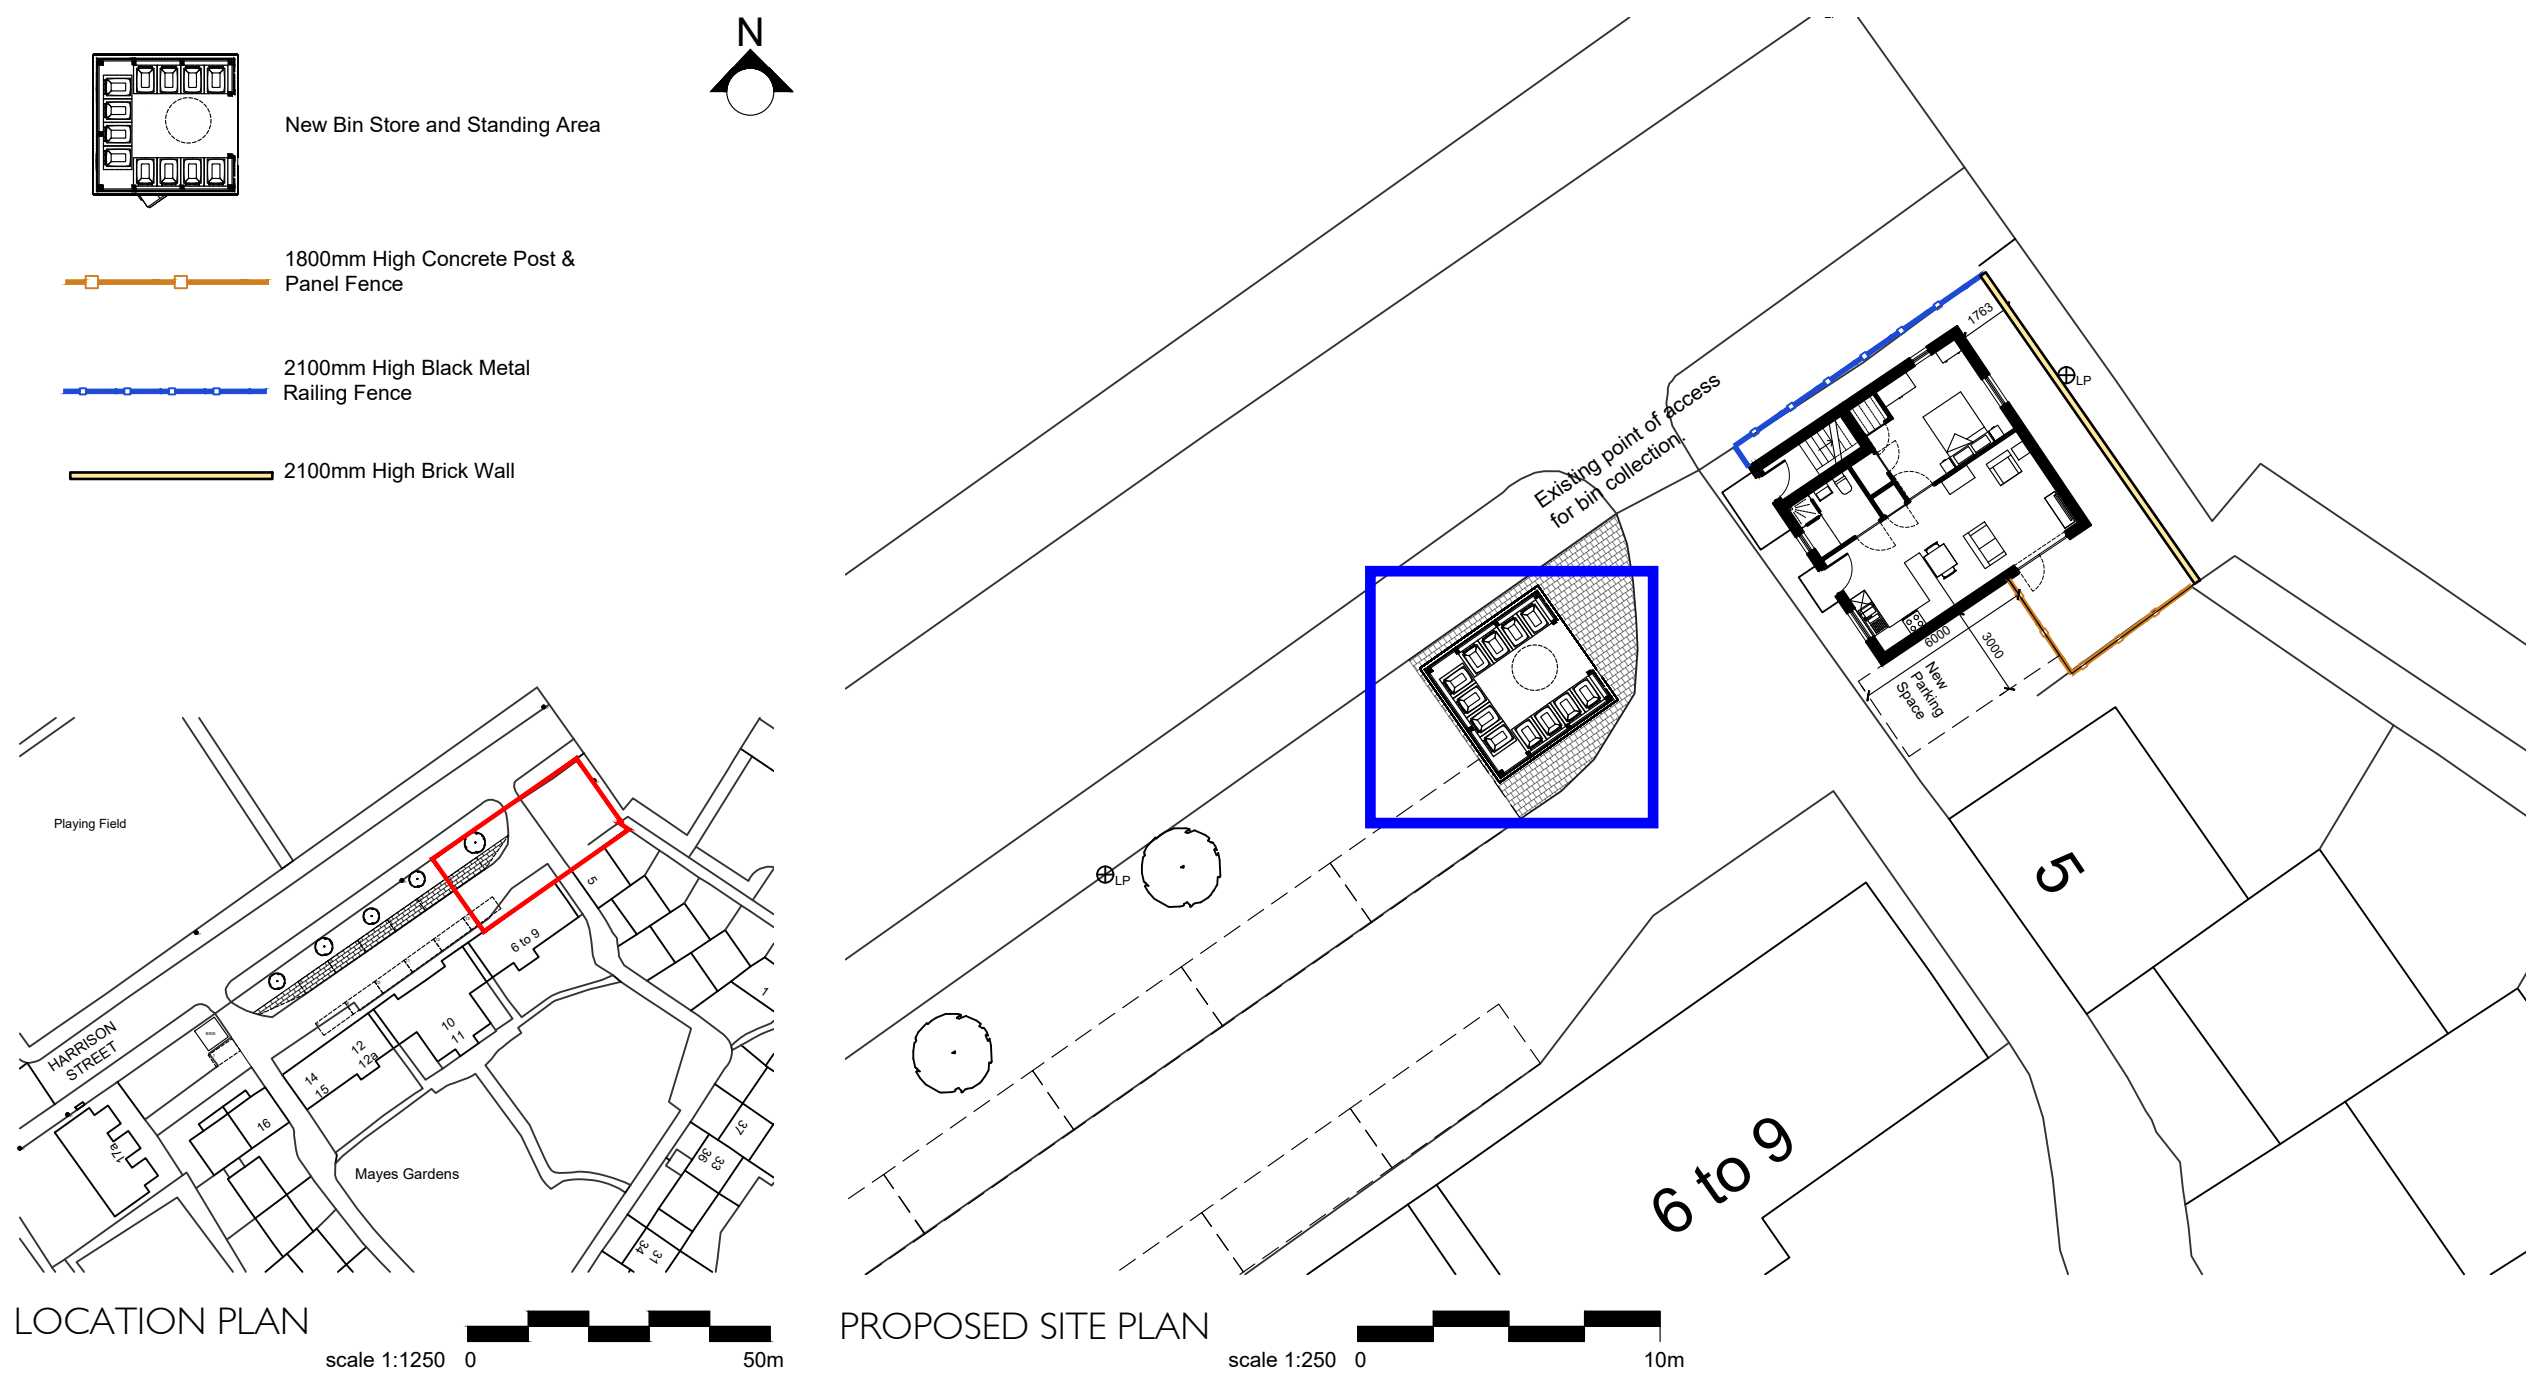


LOCATION PLAN
scale 1:1250 0 50m

PROPOSED SITE PLAN
scale 1:250 0 10m

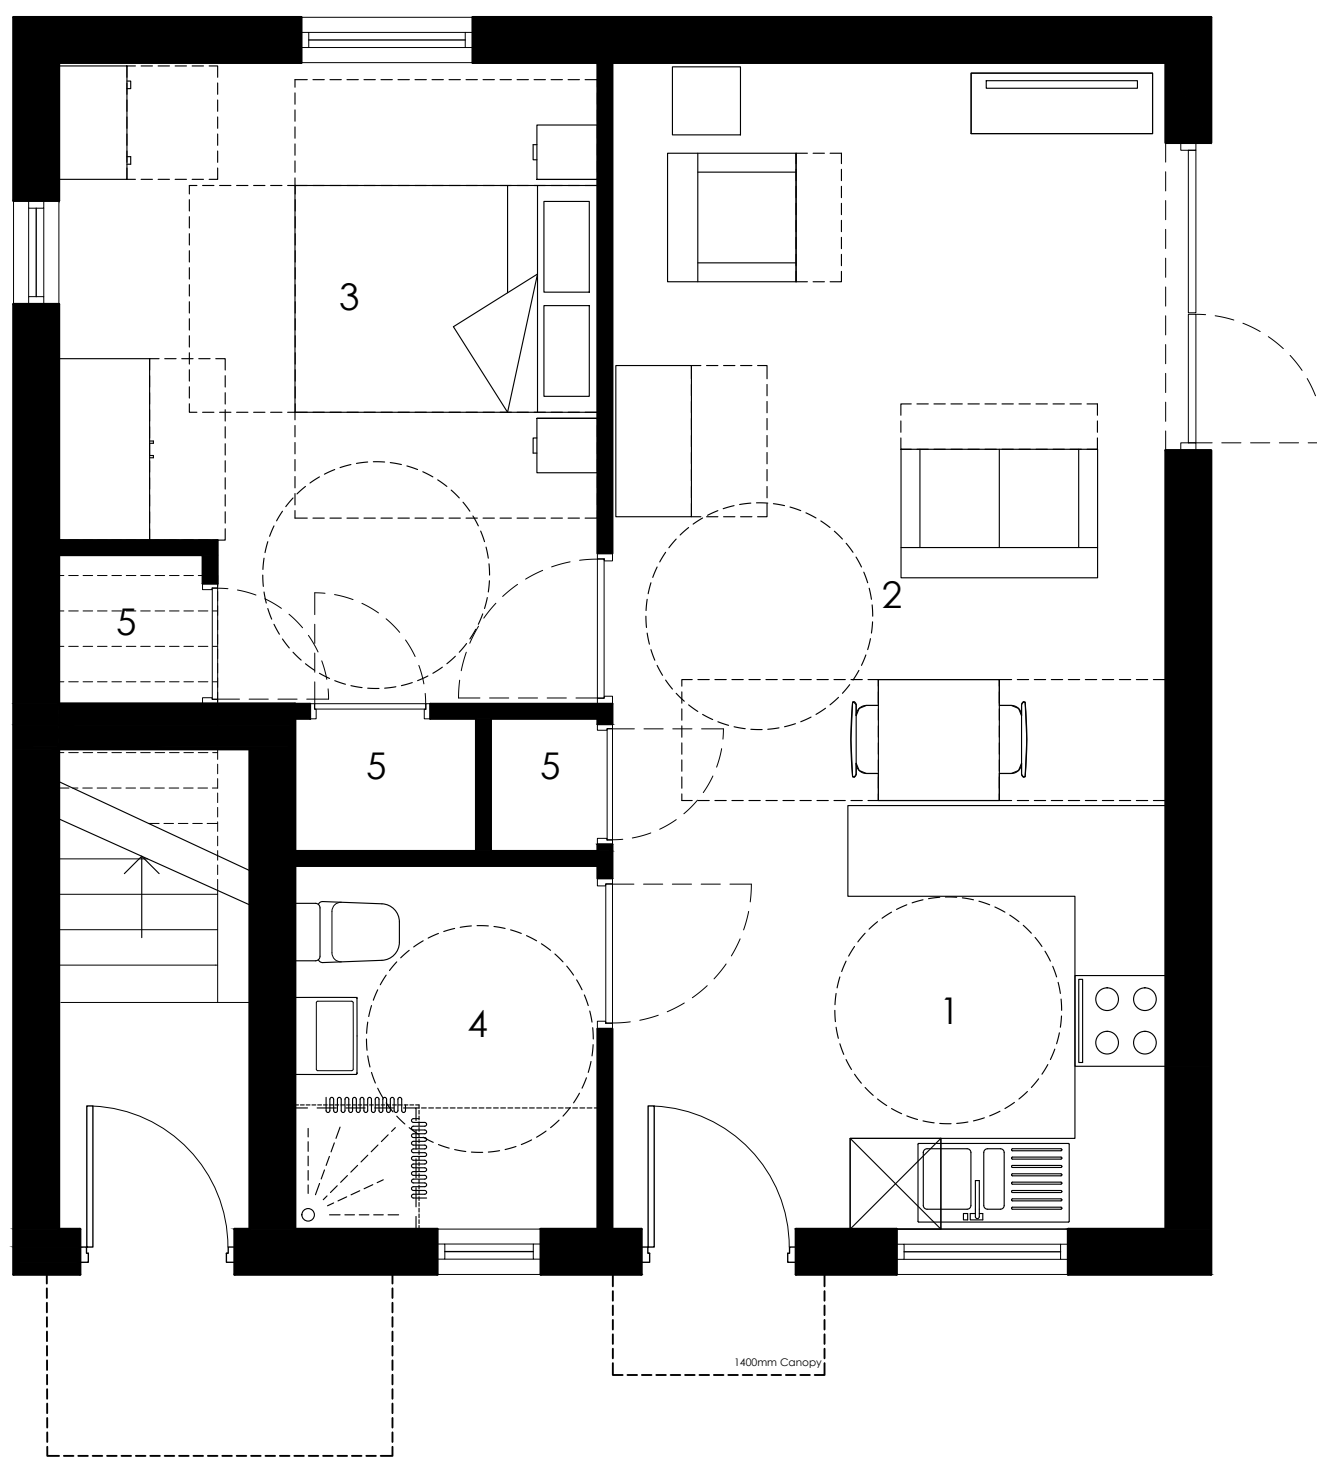

Housetype A1 (1 Bedroom 2 Person)
Ground Floor Plan (Internal Area 51.0m²)
1 Kitchen
2 Living/Dining
3 Master Bedroom
4 Bathroom
5 Store

scale 1:50 0 2.5m

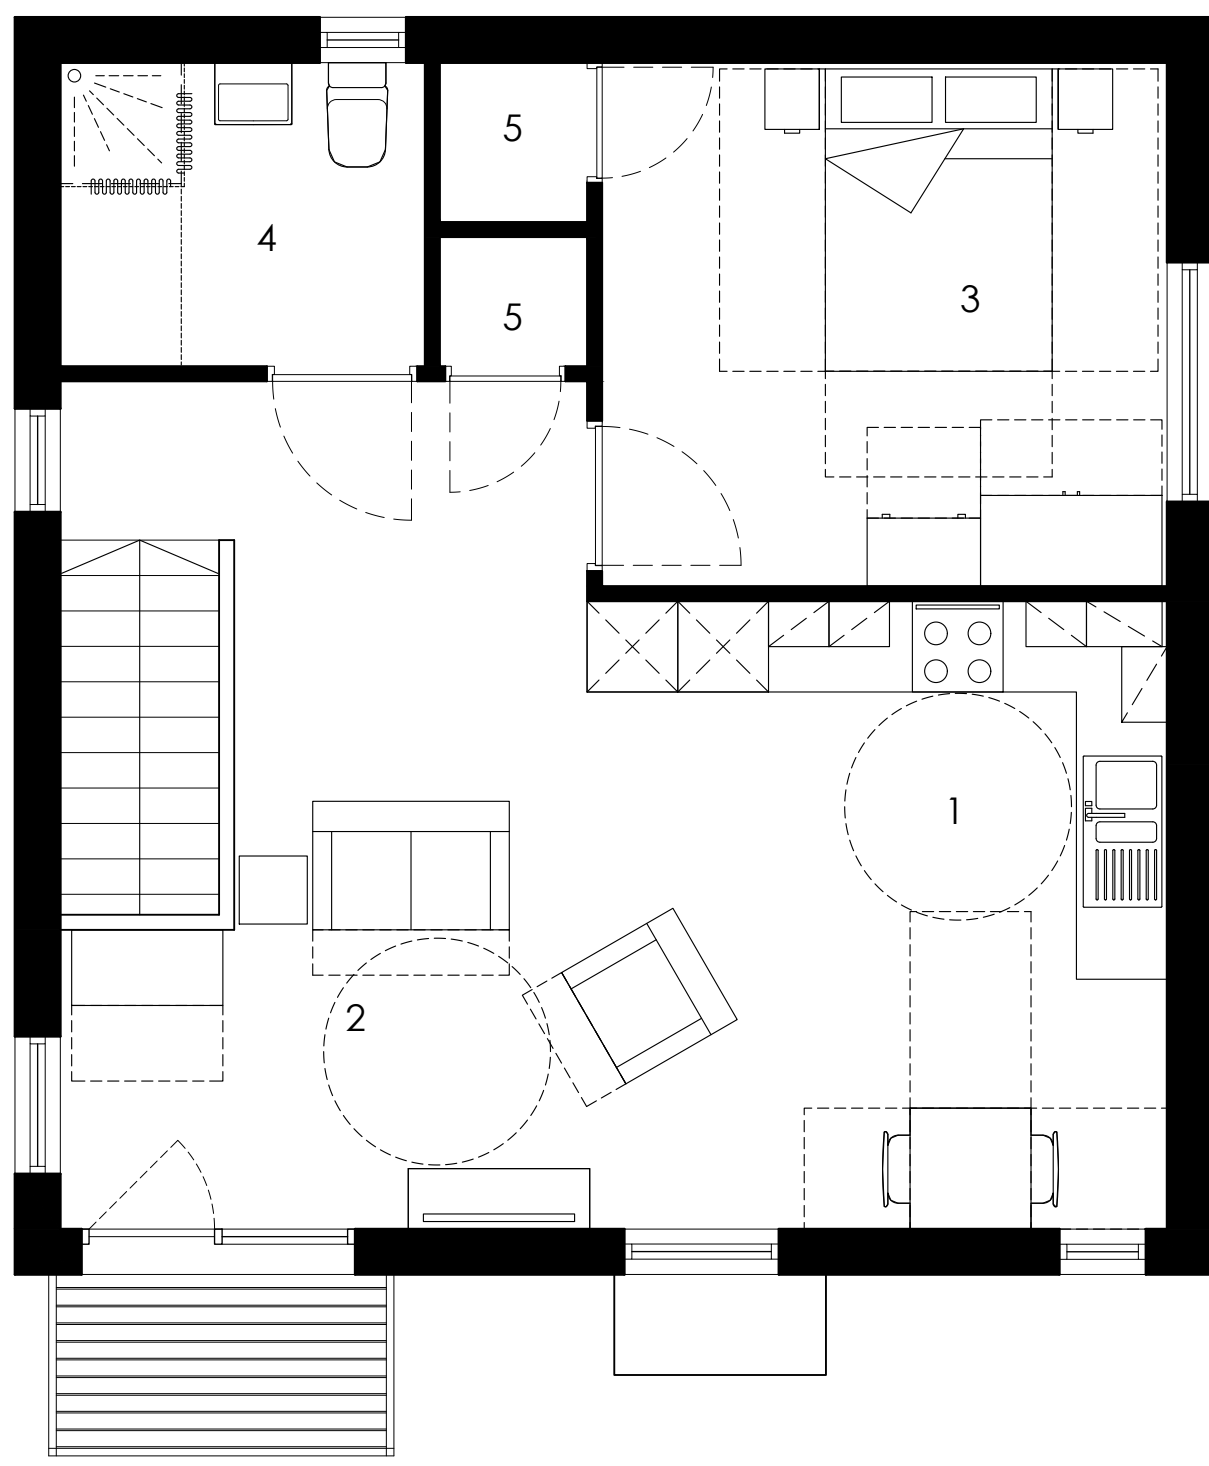

Housetype A2 (1 Bedroom 2 Person)
First Floor Plan (Internal Area 56.5m²)
1 Kitchen
2 Living/Dining
3 Master Bedroom
4 Bathroom
5 Store

A Parking arrangement amended to reflect 08.08.19 HR
Rev highways comments. Windows obscured
with 1no removed to reduce overlooking. Date By

Client:
Edward Mayes Trust

Project:
Mayes Gardens Apartments

Description:
Cottage Apartments Proposal

Purpose of issue:
PLANNING
Drawn by: Checked by: Scale:
HR 1:50/250
Date: Project No: Drawing No: Rev:
Mar 19 18-019 02 A