


0 1 2 3 4 5 M


SCALE 1:50 @ A3

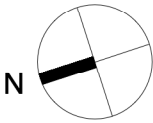

General notes:

1. Contractor to check all dimensions on site prior to production of any shop drawings, fabrication and commencement on site.
2. Drawings to be read in conjunction with full set of drawings, schedules, specifications and information from Structural Engineer and other Consultants.
3. All work to comply with current Building Regulations and all relevant regulations.
4. Contractor to refer all discrepancies to Architect.
5. Tender documentation for costing purposes only. Unless marked 'For Construction' drawings should not be used for construction.
6. All building materials and products to be installed to manufacturer's recommendations.

Existing rear dormer. Refer to existing elevations for details.

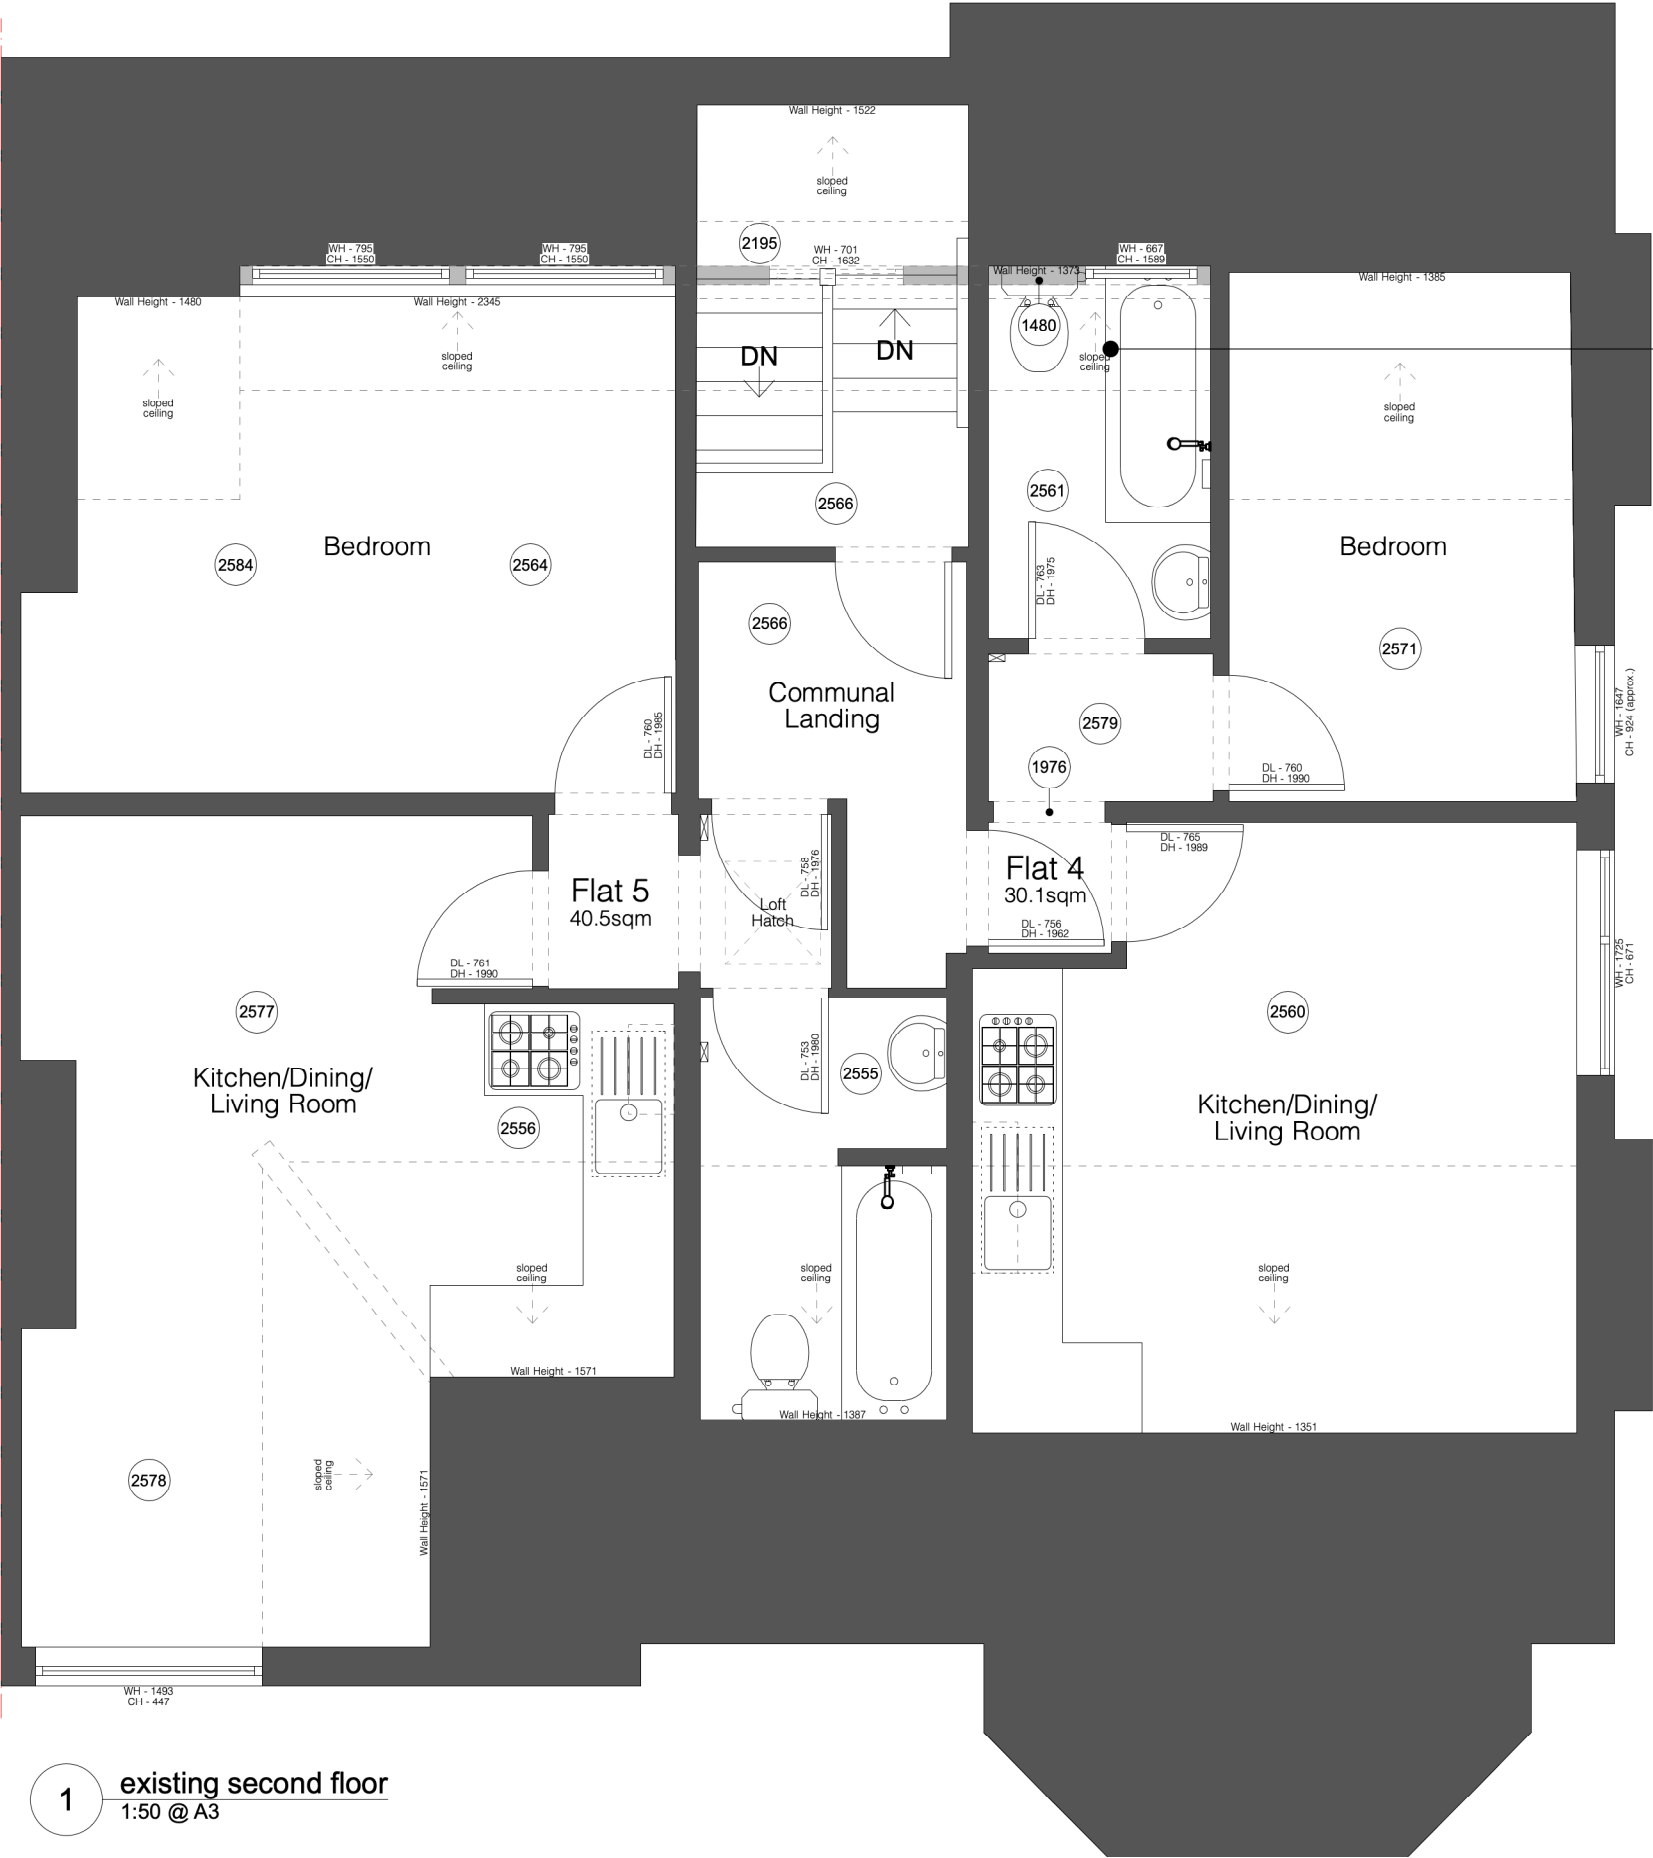

-	06.01.22	Issued to client
rev	date	note

PLANNING

PEDERSEN SMITH⁺
architects

hello@pedersensmith.com | www.pedersensmith.com

project
567 WILMSLOW ROAD
MANCHESTER
M20 3QH

drawing
EXISTING SECOND FLOOR PLAN

THE COPYRIGHT OF THIS DRAWING AND DESIGN IS VESTED IN THE ARCHITECT AND MUST NOT BE COPIED OR REPRODUCED WITHOUT WRITTEN CONSENT. ALL DIMENSIONS GIVEN ARE TO BE VERIFIED ON SITE BY THE RESPONSIBLE CONTRACTOR. DO NOT SCALE DIMENSIONS FROM THIS DRAWING.

scale	dwg no	rev
1:50 @ A3	196-02	-