



AEYS' ASSOCIATES UK LTD.

PROJECT:
13 PARK CRESCENT, RUSHOLME
M14 5RE MANCHESTER, UK.


DRAWING TITLE:
EXISTING AND PROPOSED
REAR SIDE ELEVATION

DRG NO: AA-11
DATE: 09 NOV. 2021
SCALE: 1:50@A1

PURPOSE OF ISSUE	PLANNING
Do not scale from this drawing. All information should be checked by the contractor site before commencing work. Any discrepancies should be reported to the architect immediately. All rights are reserved and are not transferable. Unauthorised reproduction of this drawing are not permitted	



EXISTING REAR ELEVATION

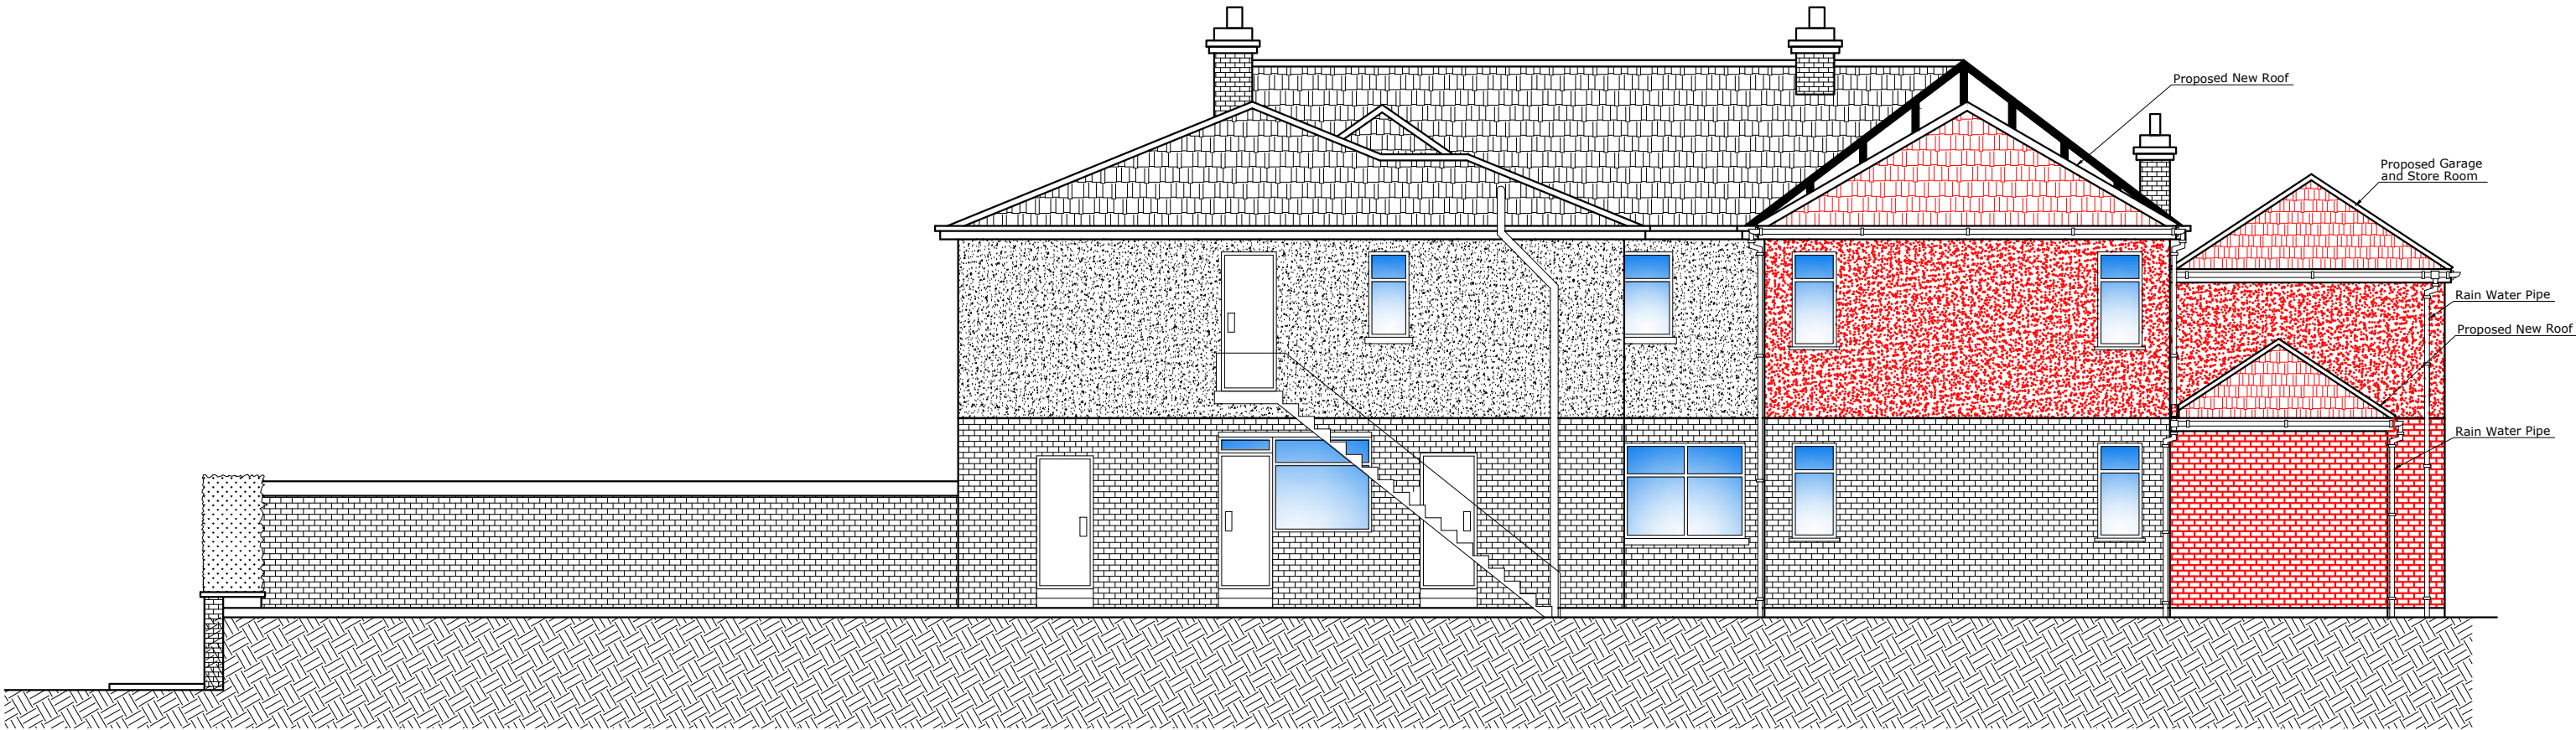

PROPOSED REAR ELEVATION