



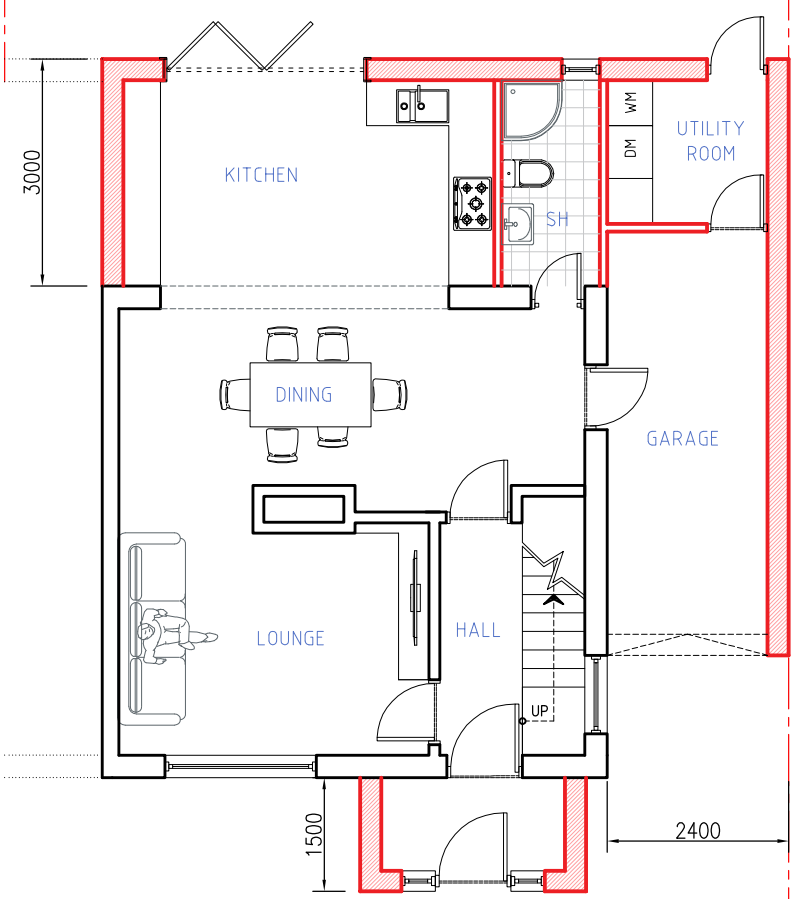

GROUND FLOOR PLAN
scale 1:100

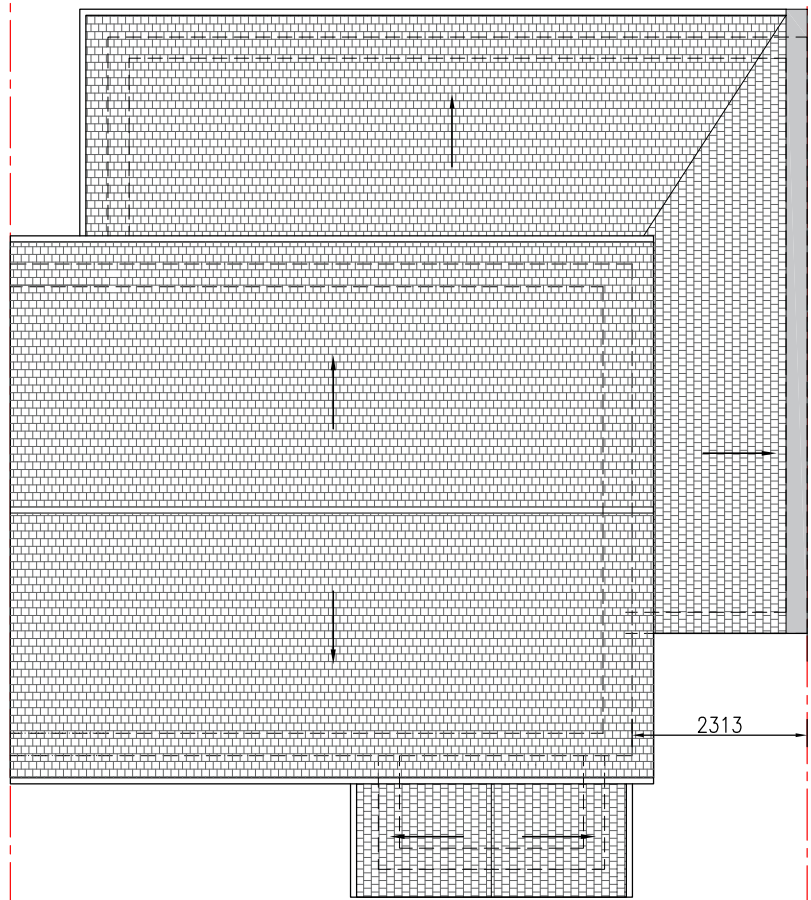

ROOF FLOOR PLAN
scale 1:100

- NOTES:
1. ALL DIMENSIONS ARE IN MILLIMETERS UNLESS STATED OTHERWISE.
 2. PLANNING PROPOSALS ARE FOR ILLUSTRATIVE PURPOSES ONLY AND AS SUCH ARE SUBJECT TO DETAILED SITE INVESTIGATION.
 3. THE CONTRACTOR IS TO CHECK AND VERIFY ALL DIMENSIONS AND LEVELS PRIOR WORK COMMENCING
 4. THE CONTRACTOR IS TO COMPLY WITH ALL CURRENT BUILDING LEGISLATION WHETHER OR NOT SPECIFICALLY STATED ON THIS DRAWING.

- EXTERNAL FINISHES:
- GENERALLY TO MATCH EXISTING
 - DOUBLE GLAZED JOINERY

This drawing is not for CONSTRUCTION purposes. If no dimension is given, we take no responsibility for any dimension obtained by measuring or scaling from this drawing. This drawing is the property of Maplin Engineering Limited. It is copyright protected and is not to be reproduced, disclosed or copied without written permission.

Reference drawings						
Drawing No.		Rev	Drawing title			
0	PROPOSED PLANS		AP	OM	TA	06.05.2022
Rev	Description		Drawn by	Checked by	Appd by	Date
Please check scale bar before scaling this drawing				A3		Scale (at full size)
0 1 2 3 4 5 						
Project HOUSE EXTENSION						
Location 76 FINNINGLEY ROAD, BLAKLEY M9 0WG						
Title PROPOSED PLANS						
 F21 Expressway London 1 Dock road, London E16 1AG Tel. +44(0)203 4755544 projects@maplinworld.com						
Dwg No.		Phase:		Sheet		Rev.
20403		PLANNING		1 of 1		0