




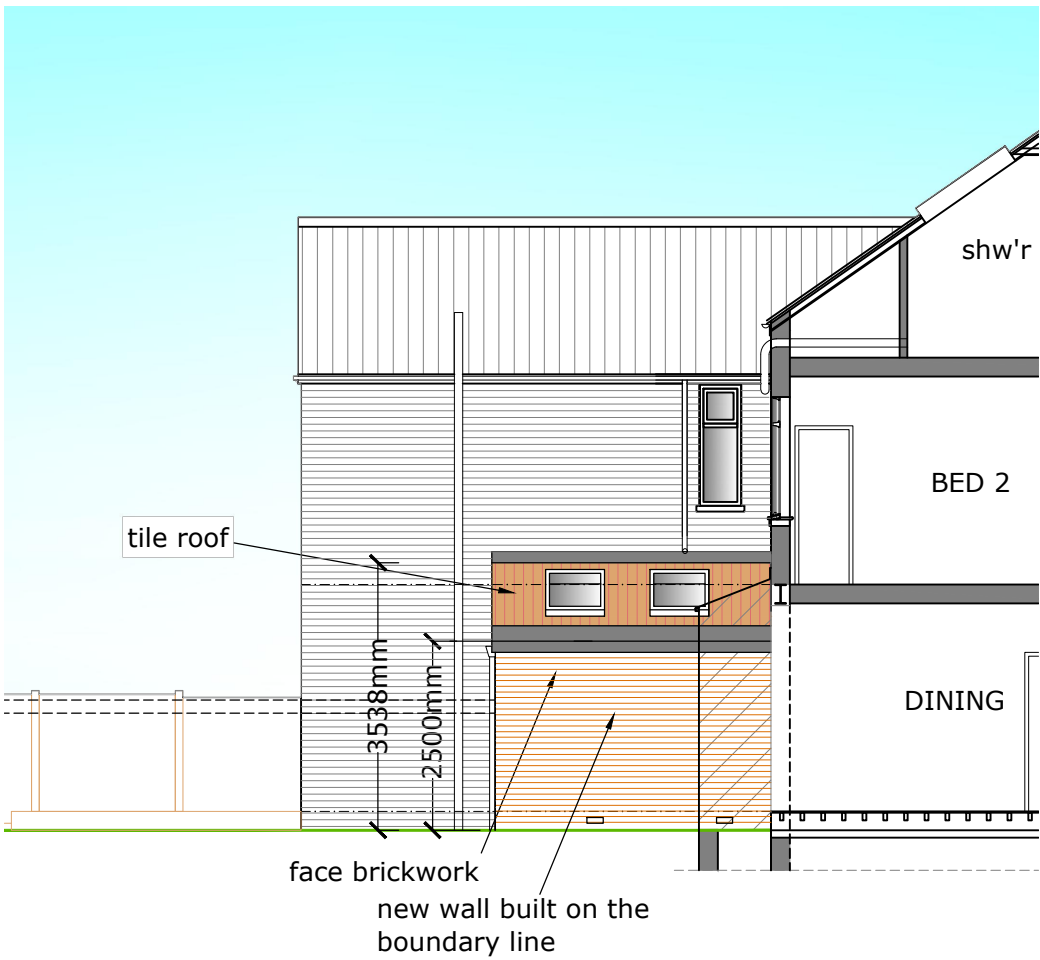


SIDE ELEVATION

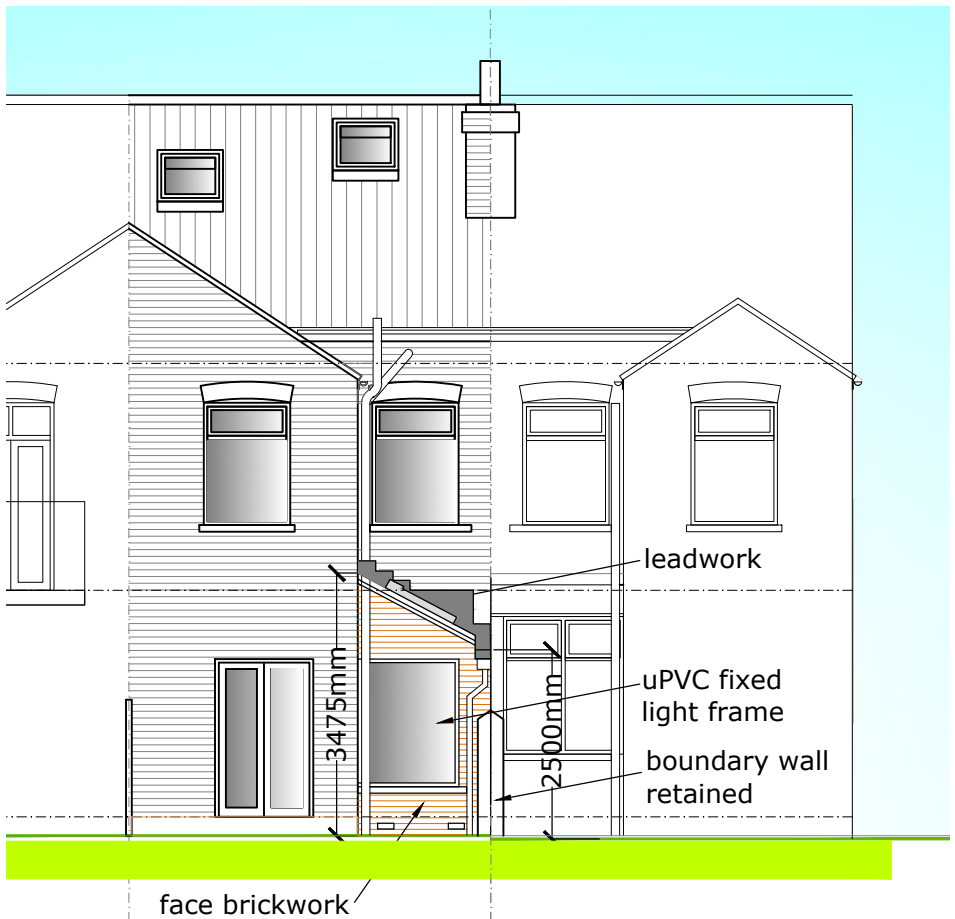

REAR ELEVATION

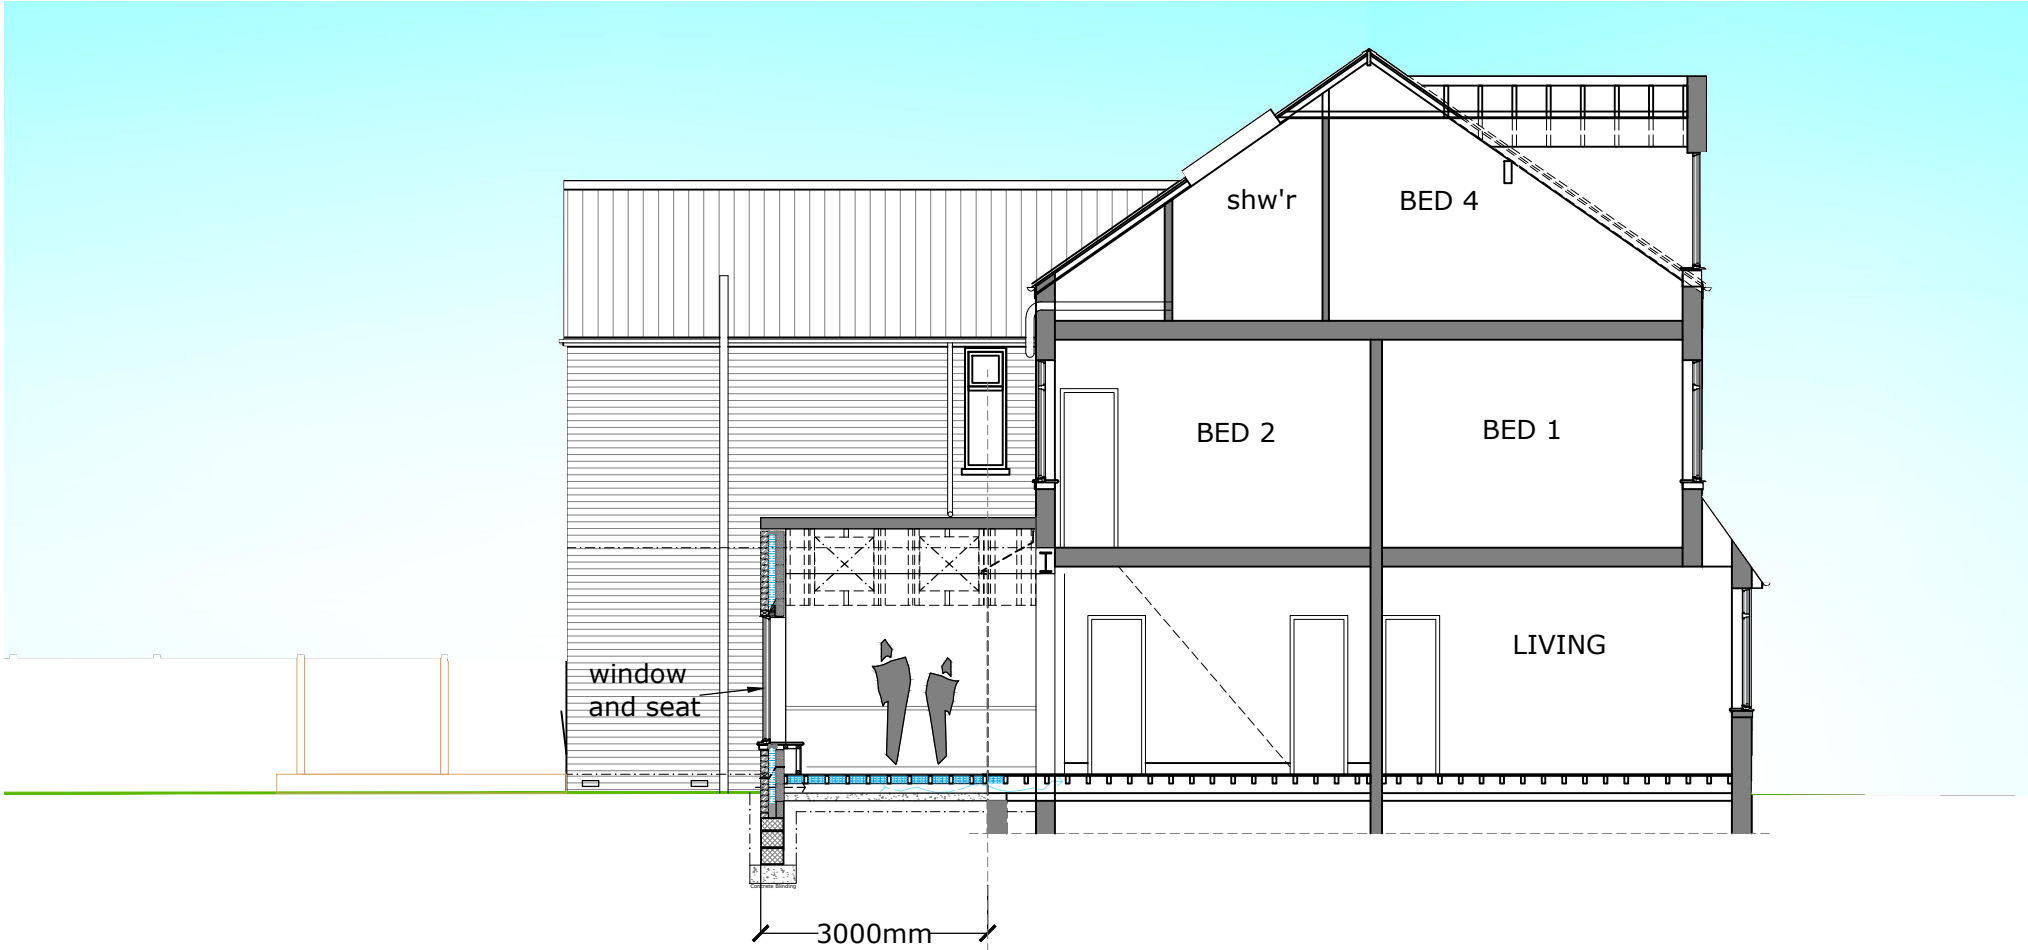

CROSS SECTION A - A

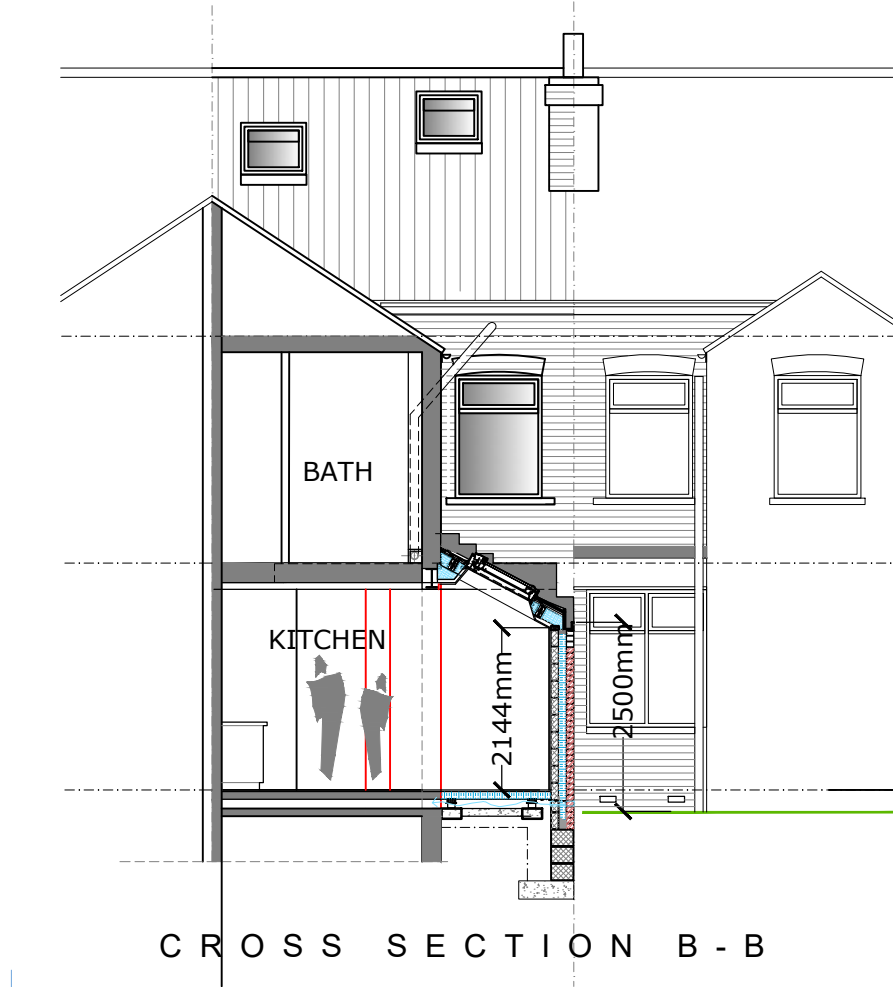

CROSS SECTION B - B

Revision: Rev A - 190818 - Down pipe modified to suit retained garden wall



www.prideroad.co.uk
Tel: 0151 665 0103 Email: magda@prideroad.co.uk @architectMagda |Liverpool

©Pride Rd. Ltd. 2016. All rights reserved. This drawing must not be reproduced without permission. Do not scale from this drawing. All dimension are in millimeters unless otherwise stated. Any discrepancies should be reported to the Architect. NB. Contractor must check and confirm all dimensions on site prior to manufacture. Concept design drawings are not suitable for planning applications or Building Regulations applications. Client and Contractor to ensure that structural design has been approved by a Building inspector and works in general to be approved by a Building Inspector.

Stage: Planning 2		Client: Rebecca Scott							
Title: Proposed Elevations and Section		Project: 336 Barlow Moor Road, Chorlton M21 8AY							
0	1	2	3m	Scale@A3	Date:	Drawn:	Job no:	No.	Rev:
				1:100	28/02/22	BR	Mo85	12	A