



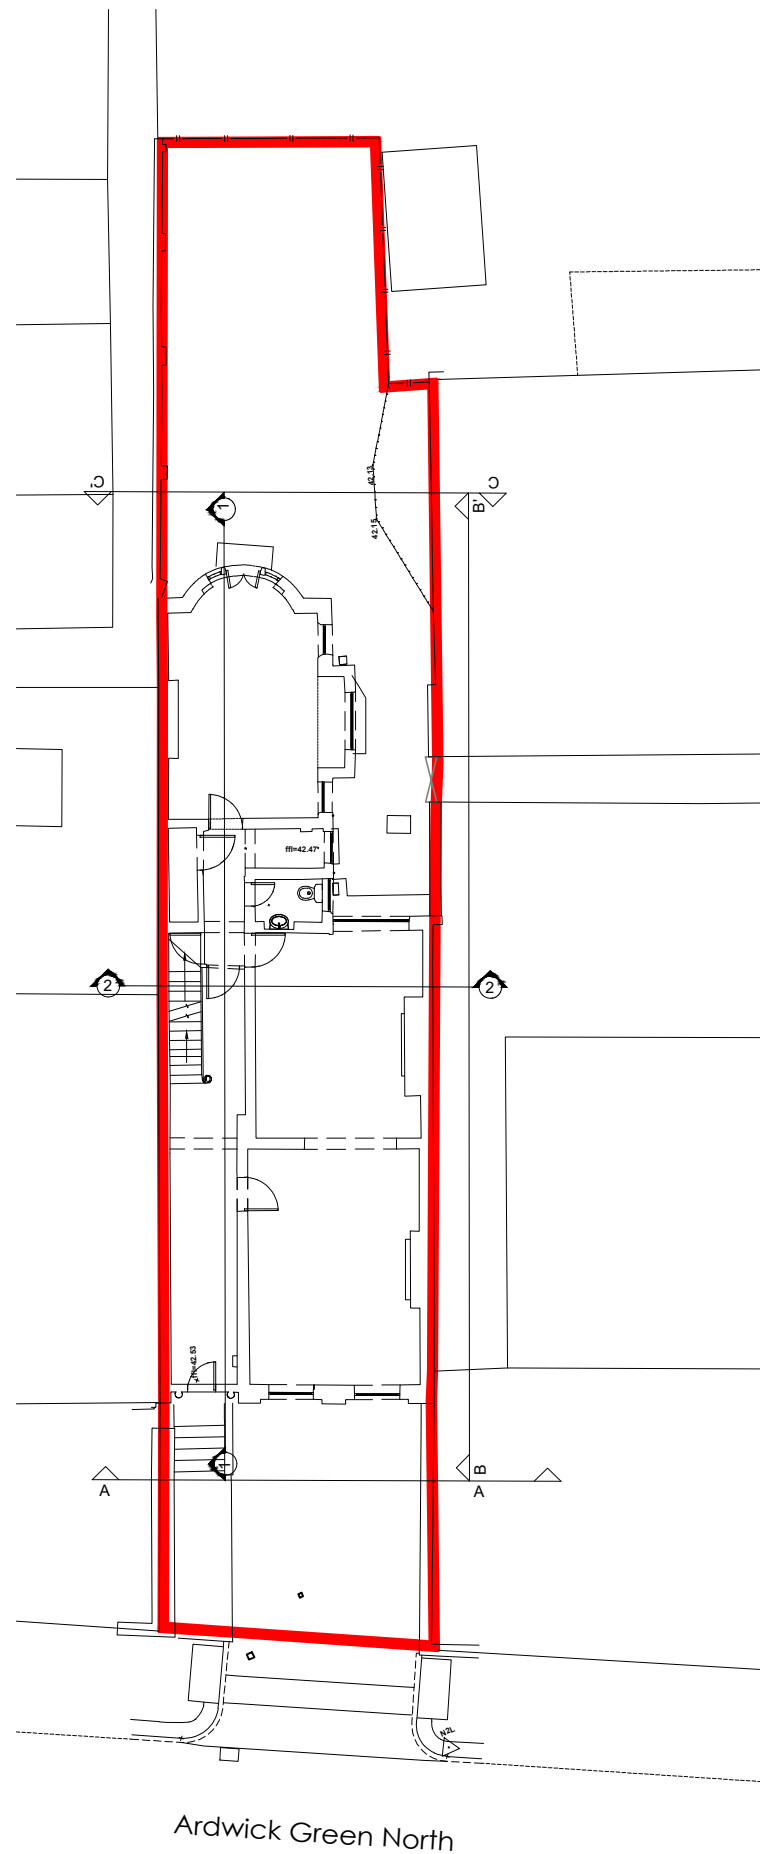

Existing Site Plan

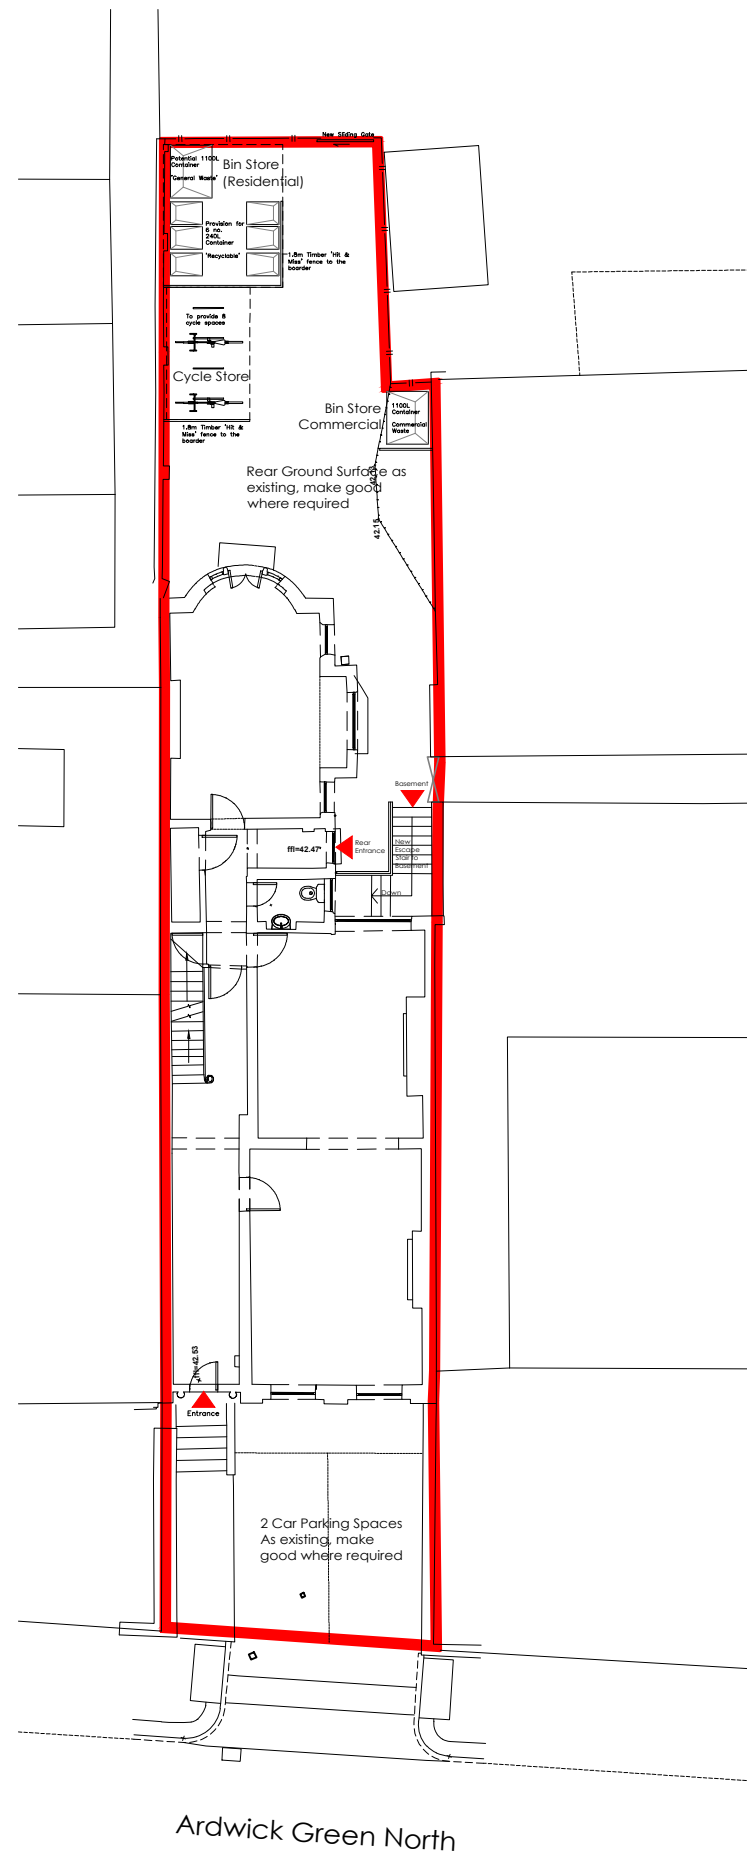

Proposed Site Plan

General Notes

All site dimensions shall be verified by the Contractor on site prior to commencing any works.

This drawing is the property of Architecture Graphic (t/a AG) and copyright is reserved by them. The drawing is not to be copied or disclosed by or to any unauthorised persons without the prior written consent of AG.

— Planning Boundary

PLANNING

Revision

Scale 1:200@A3

Status Planning

Drawn by AL

Date 21.01.22

Client

Knightbridge Properties

Project

29 Ardwick Green North


Drawing Description

Existing & Proposed Site Plan

Drawing No. PR043_PL03

Rev.

Scale 1:200

 

architecture
graphic

e ■ architecturegraphics@hotmail.com