
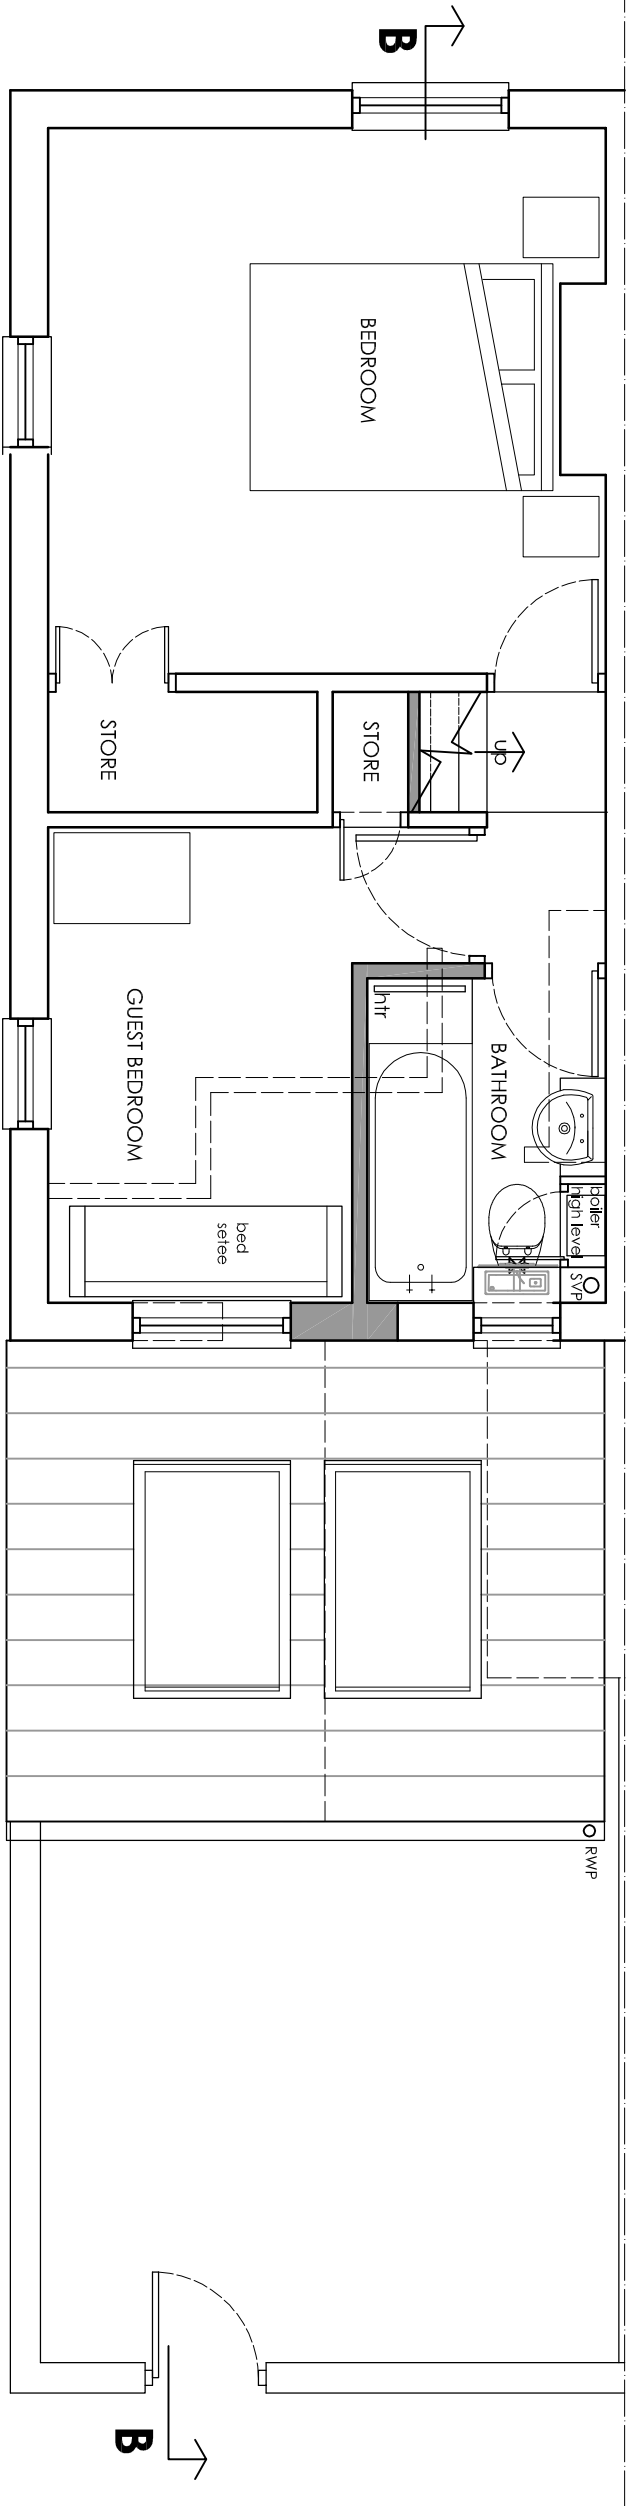


 


KEY

- Existing wall
- Existing wall to be removed
- New construction

Abbreviations

- SVP Soil and vent pipe
- RWP Rainwater pipe
- HTR Heated towel rail

FIRST FLOOR PLAN 1:50

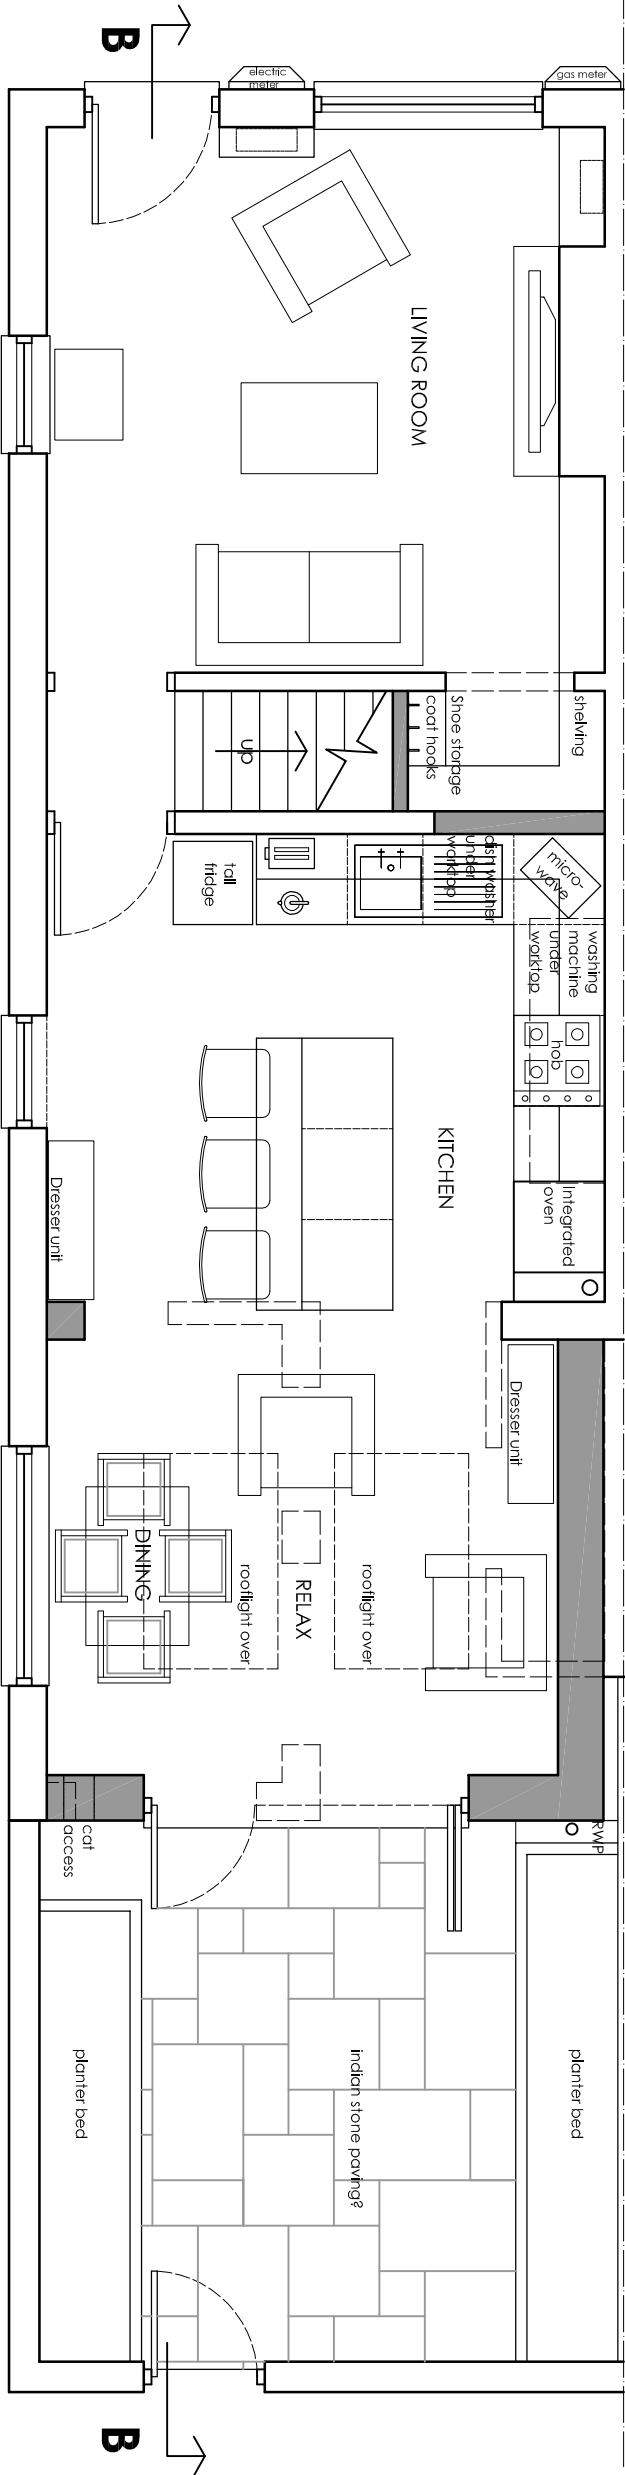

GROUND FLOOR PLAN 1:50

This drawing is copyright to Urbanization. It shall not be used without permission. Do not scale from this drawing. All discrepancies to be referred to Urbanization / developer for clarification prior to commencing the work.
All dimensions are in mm/A4 unless otherwise stated.
It is assumed that all works will be carried out by a competent contractor working, where appropriate, to an approved method statement.

Revision B under stairs store, fixed units and side window amended; new meter positions indicated; July 2021
Revision A kitchen rearranged; rooflights / garden indicated following review meeting; July 2021

rev	description	date	drawn

urbanization
ARCHITECTS

11 Mallock Street, Manchester M20 7HG T: 0161 789 0877
M: 07971 570696 E: mark@urbanization-architects.com

client
Fay Dodds

project
2 Swinfield Ave, Chofion M21 9FU

drawing
Proposed floor plans

project ref	drawing no.	revision	date	scale
U 228	106	B	June 2021	1:50

approval status
□ feasibility ■ design □ tender □ construction □ on build